



Front Elevation




Side Elevation




Rear Elevation




Side Elevation

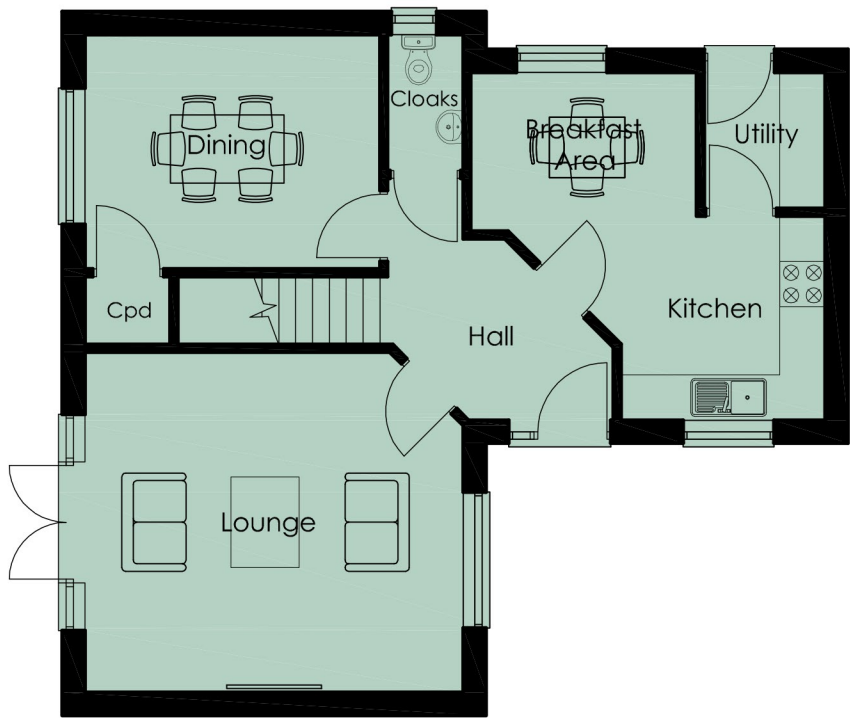

Ground Floor Plan

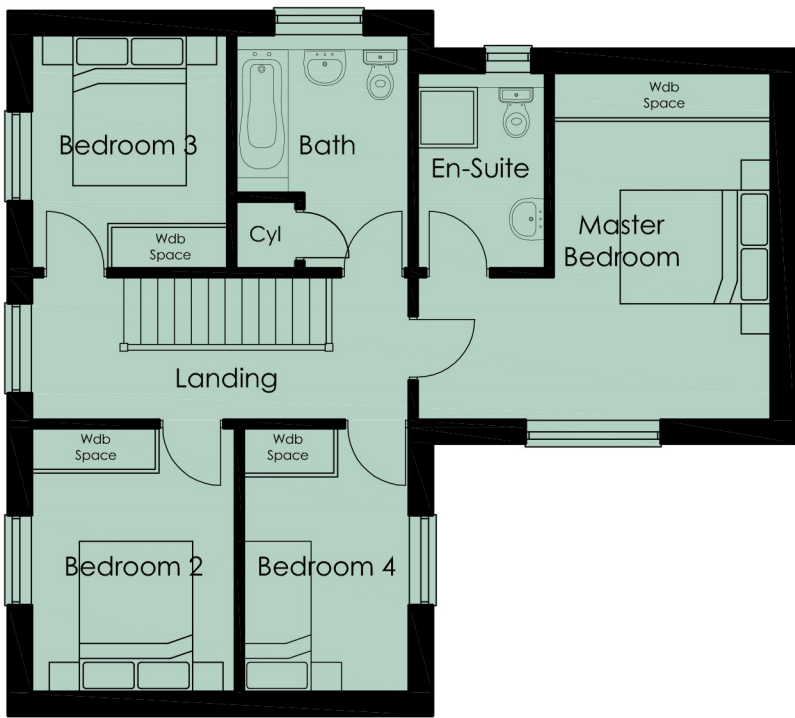

First Floor Plan

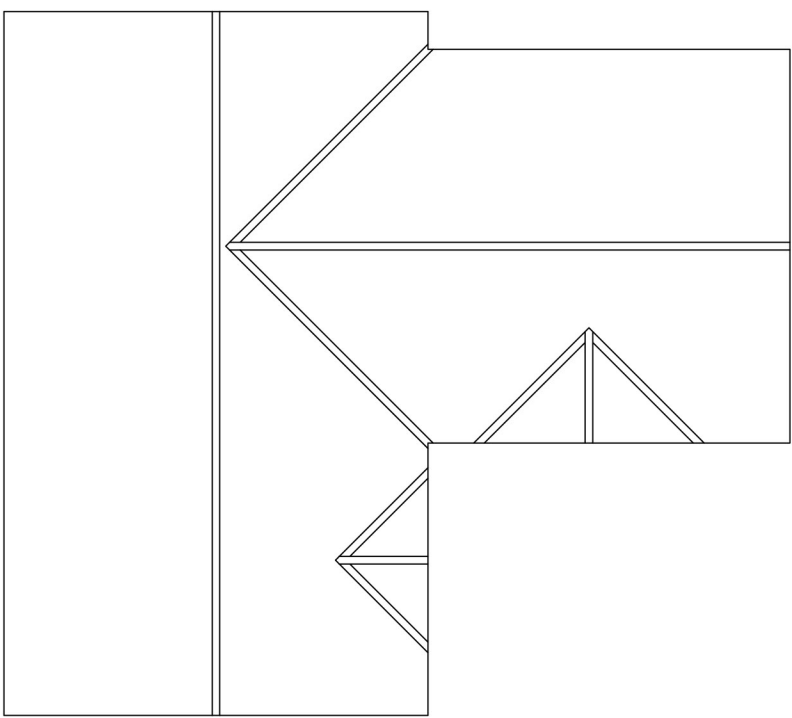

Roof Plan

PROJECT: Proposed residential development at Damgate, Holbeach						Rev	Date	Description	The Boathouse Harbour Square Nene Parade Wisbech Cambridgeshire PE13 3BH T: 01945 467339 W: www.studio11architecture.co.uk 
DRAWING: K2S4B05-R	SCALE: 1:100 @ A2	DRAWN: CLH	DATE: 04.04.2016	DRAWING NO.: 274.K2S4B05-R.P.01	Do not scale directly from this drawing. The copyright to this drawing is owned by Studio 11 Architecture.				