




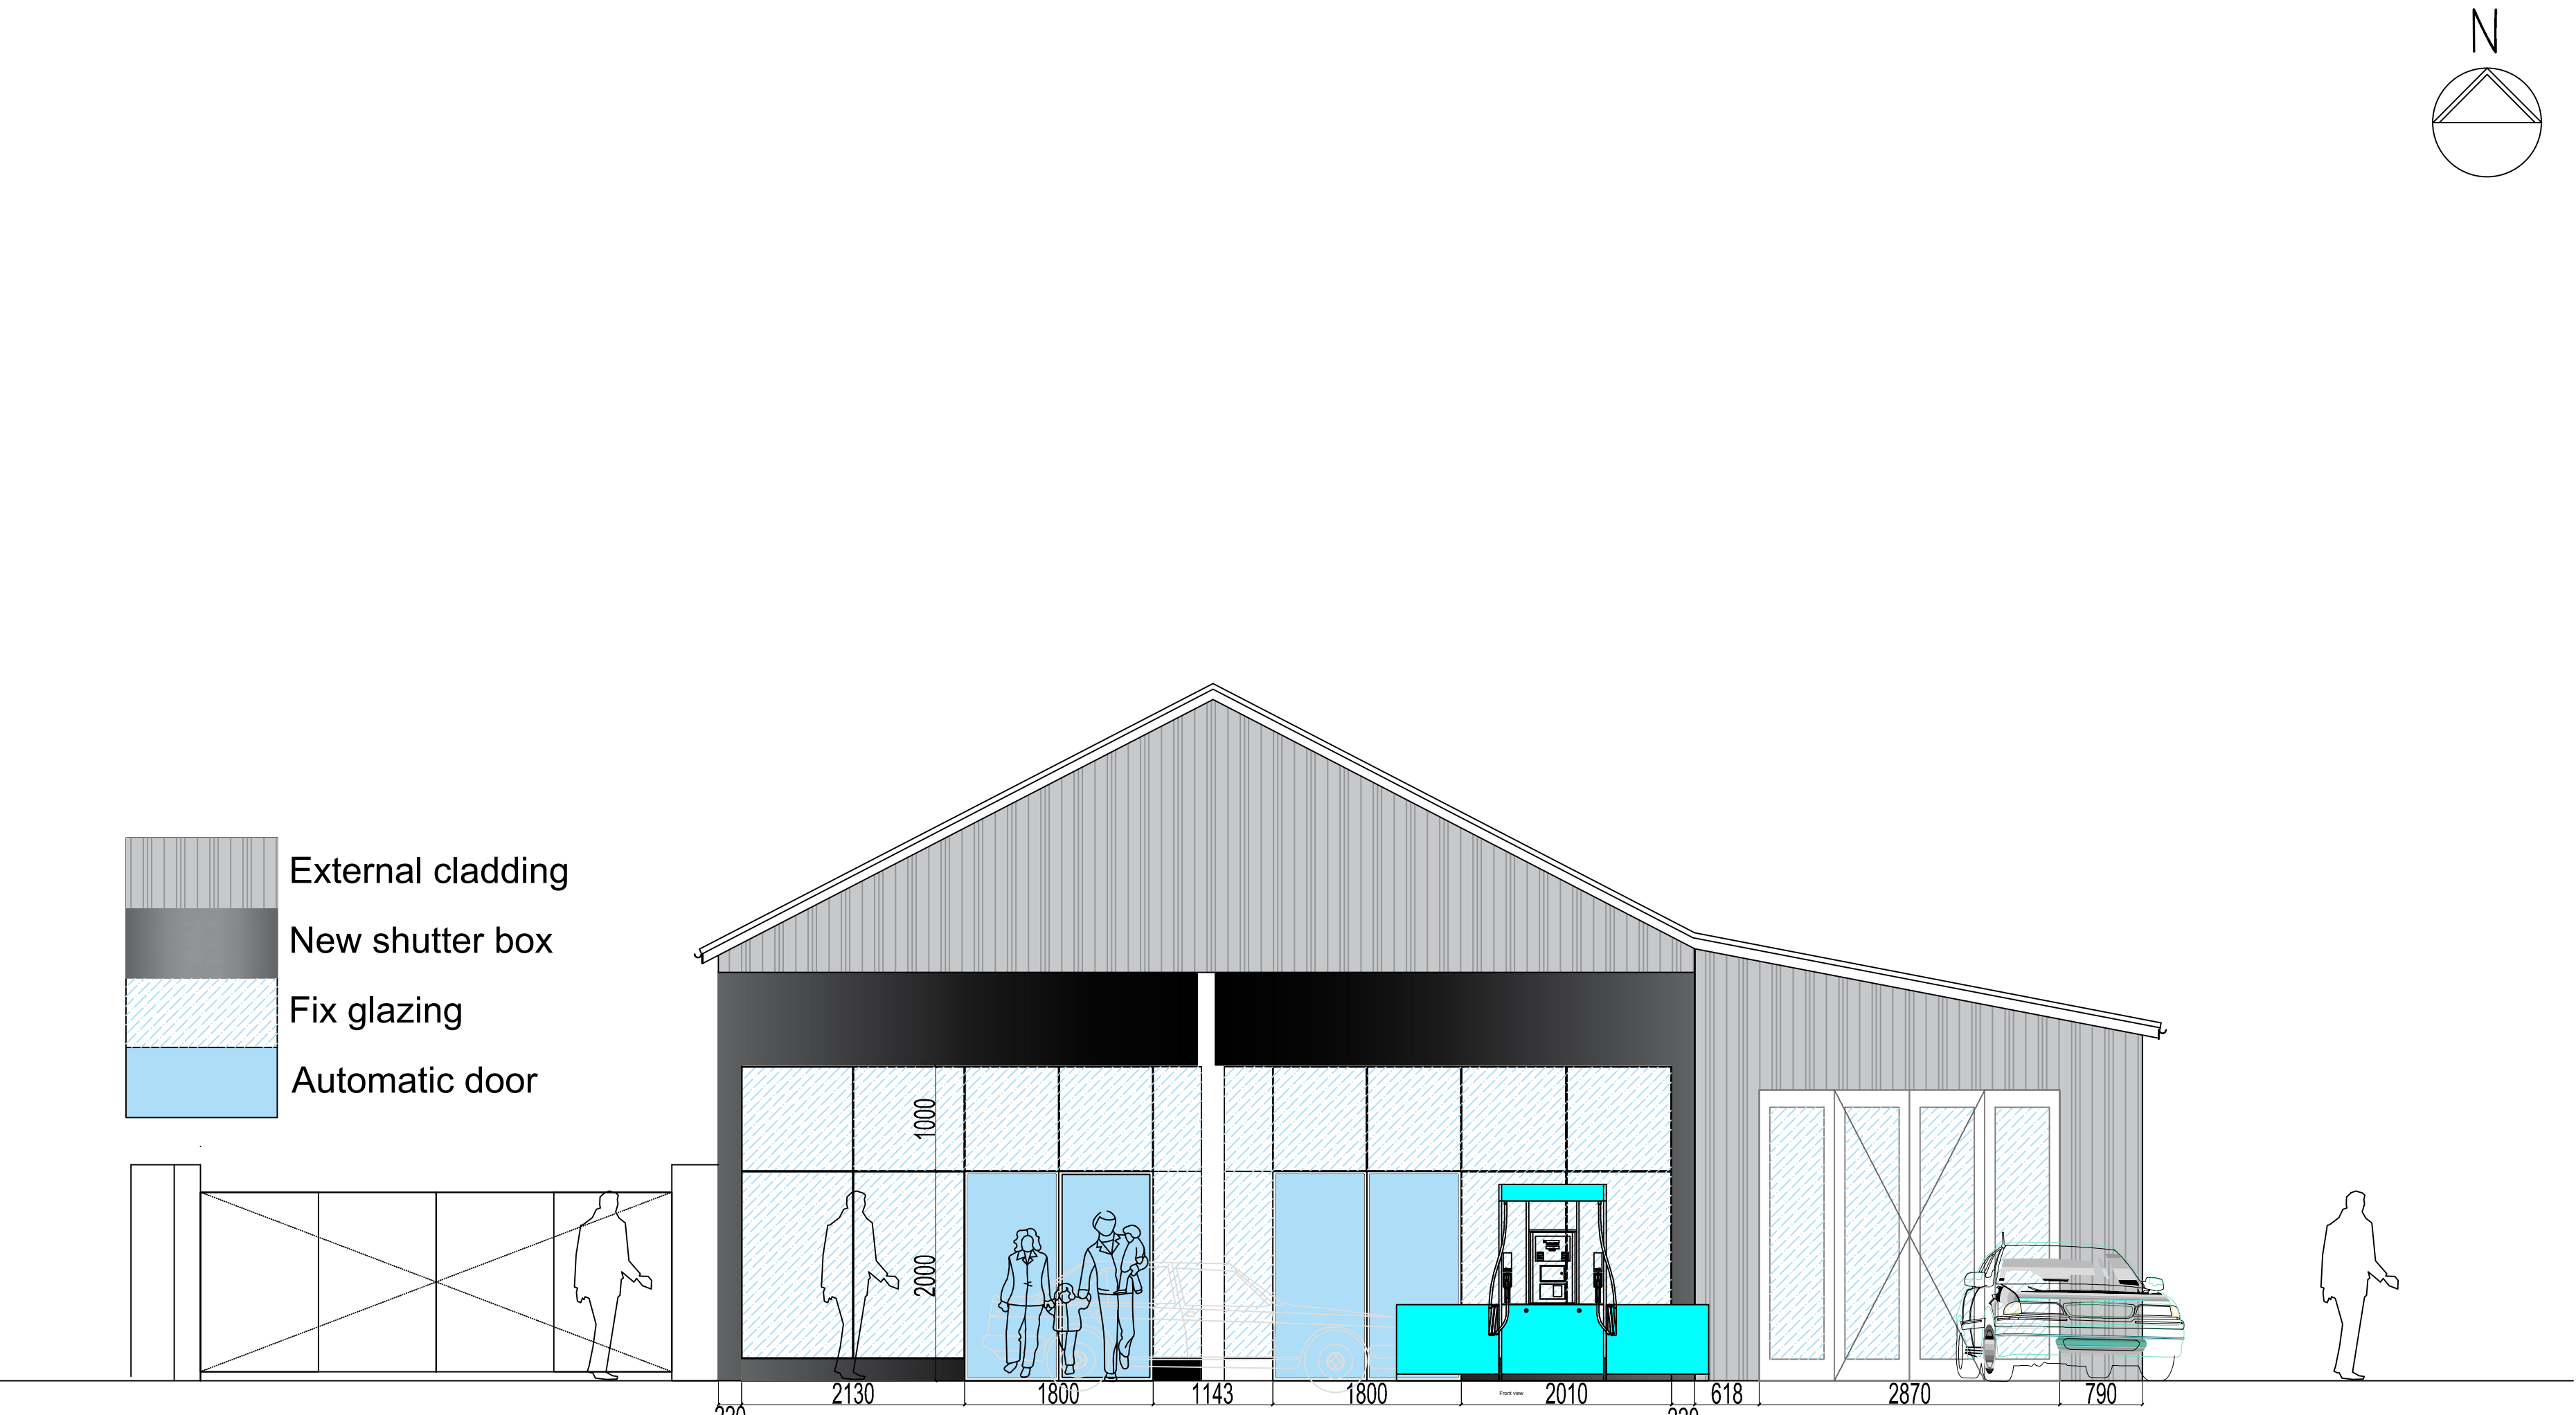

Proposed front elevation

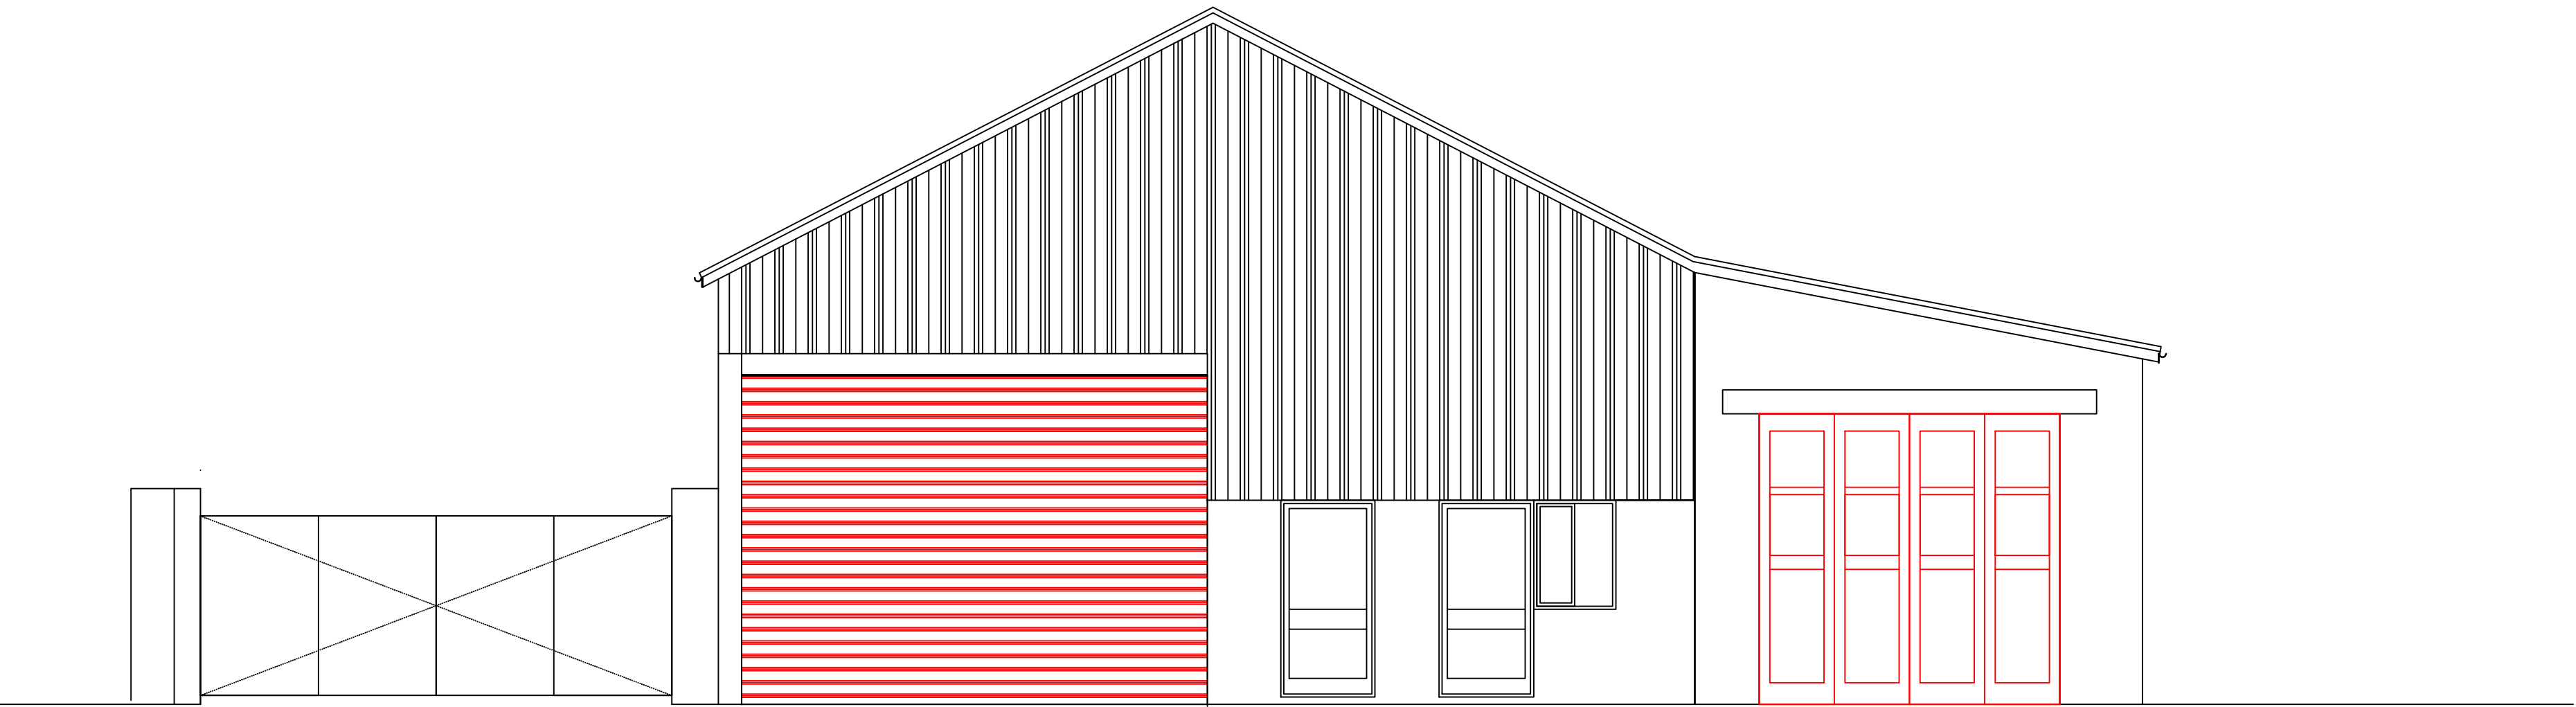

Existing front elevation

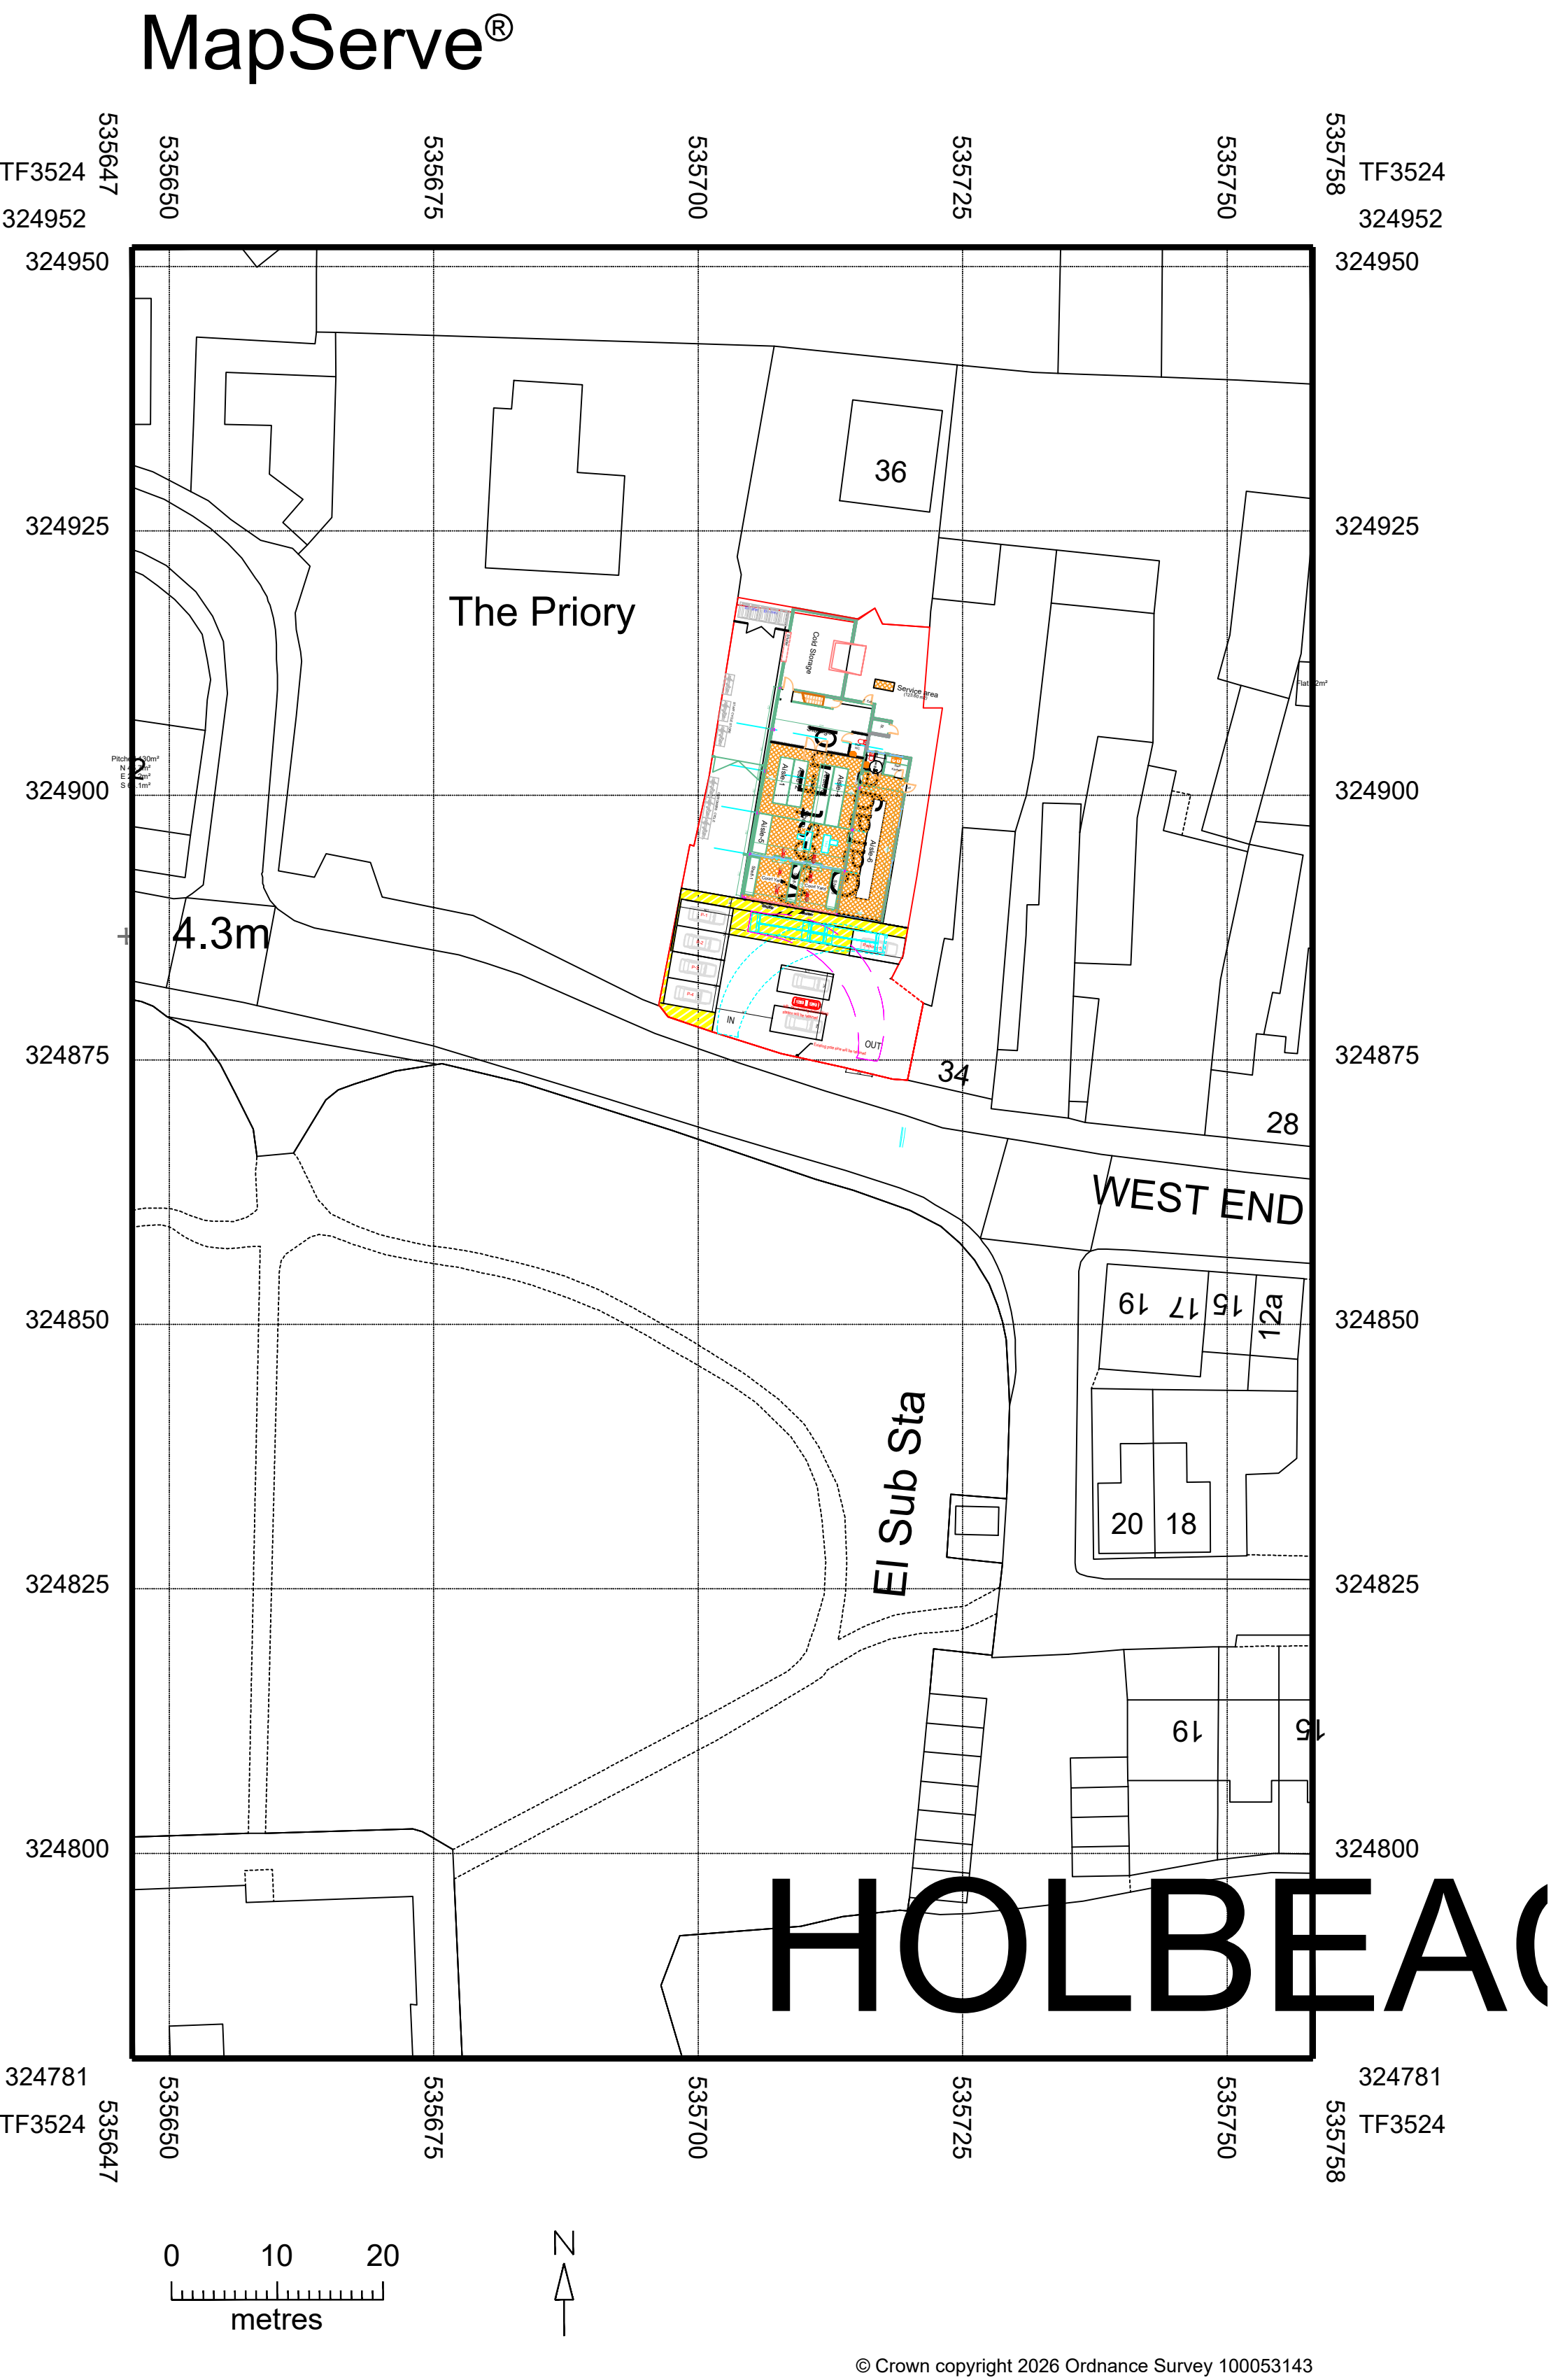

LOCATION PLAN
SCALE 1:500

PP-2: Delivery Service Plan
PP-3: New parking layout
PP-4: New parking layout- V-3

KAM DESIGN Ltd Design, Build -management kam.design.build@gmail.com Tel: 0115 9073941 / 07986232189		DRG: KAM-1120210-3 Scale: 1:1000 1:1250 Rev: PP-3 Date: 22.07.2022 Drawn by: K.M.	
LABC affiliates			
Projects: 36, West End, Holbeach, Spalding, Lincolnshire, PE12 7HA (West End Garage & petrol Station)			
Job title: Change of use from an MOT, garage and petrol filling station facility to a (Class Sui Generis) commercial unit. (retaining the existing petrol filling station)			