


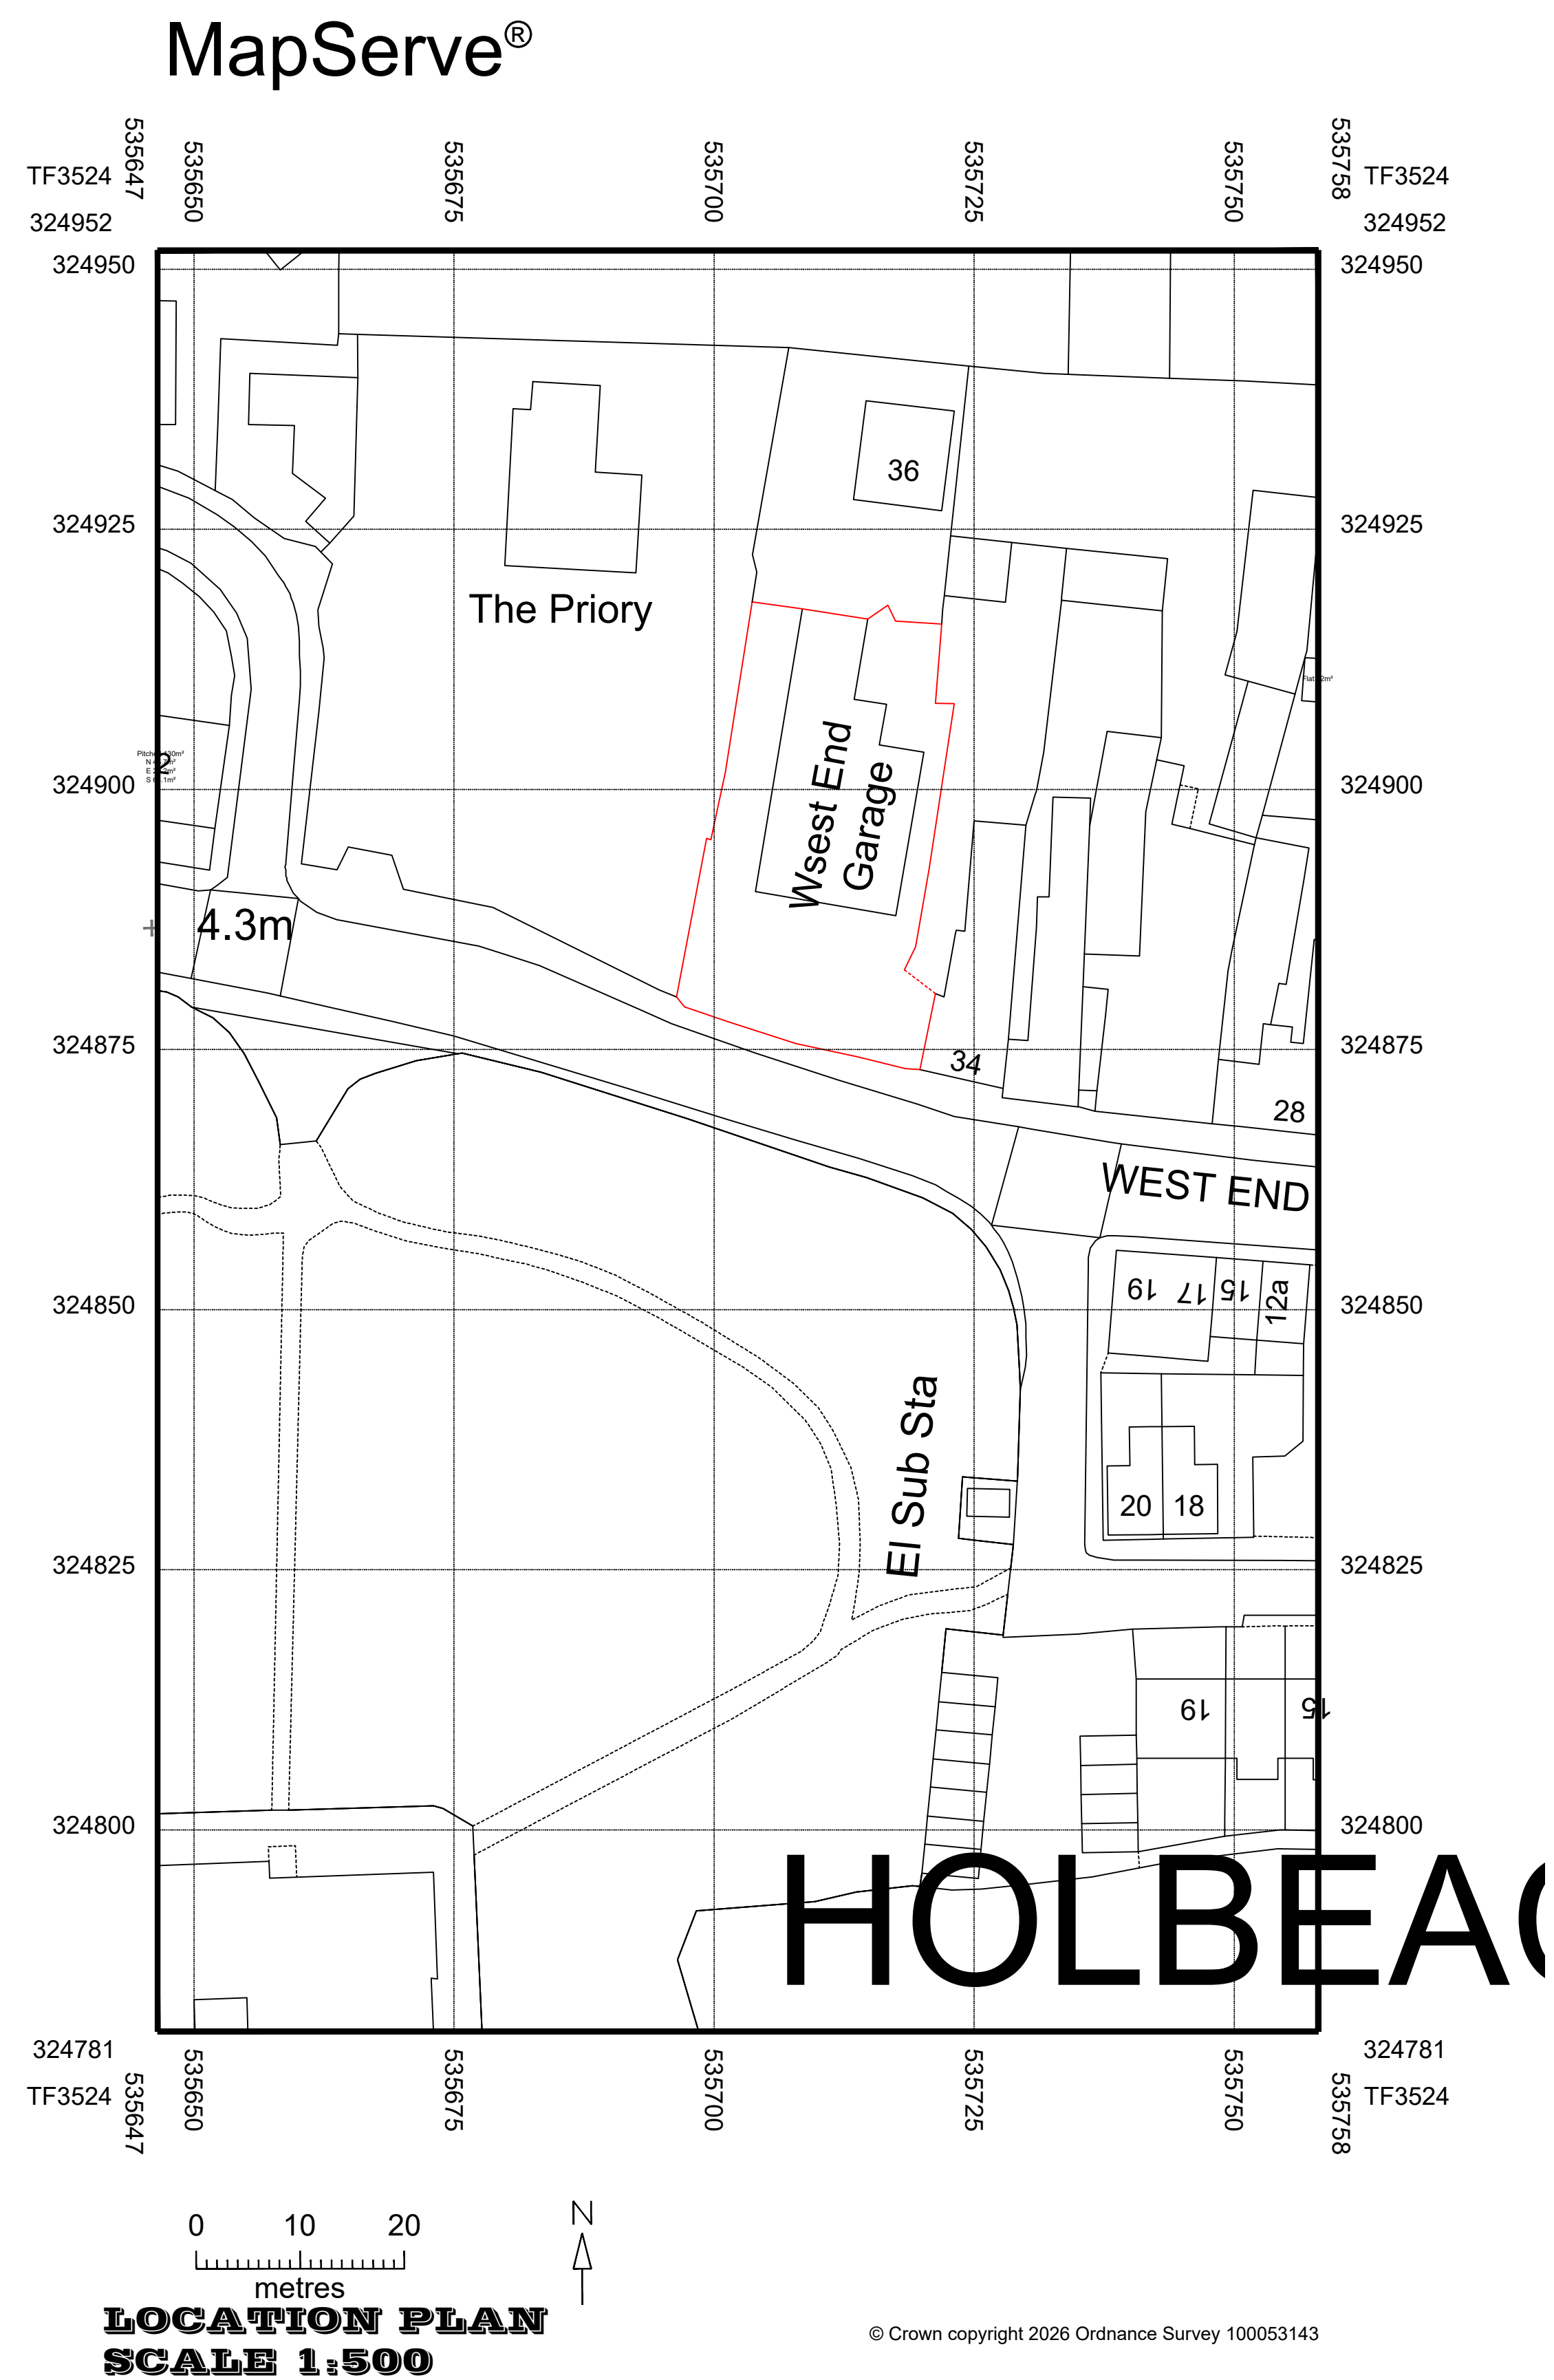
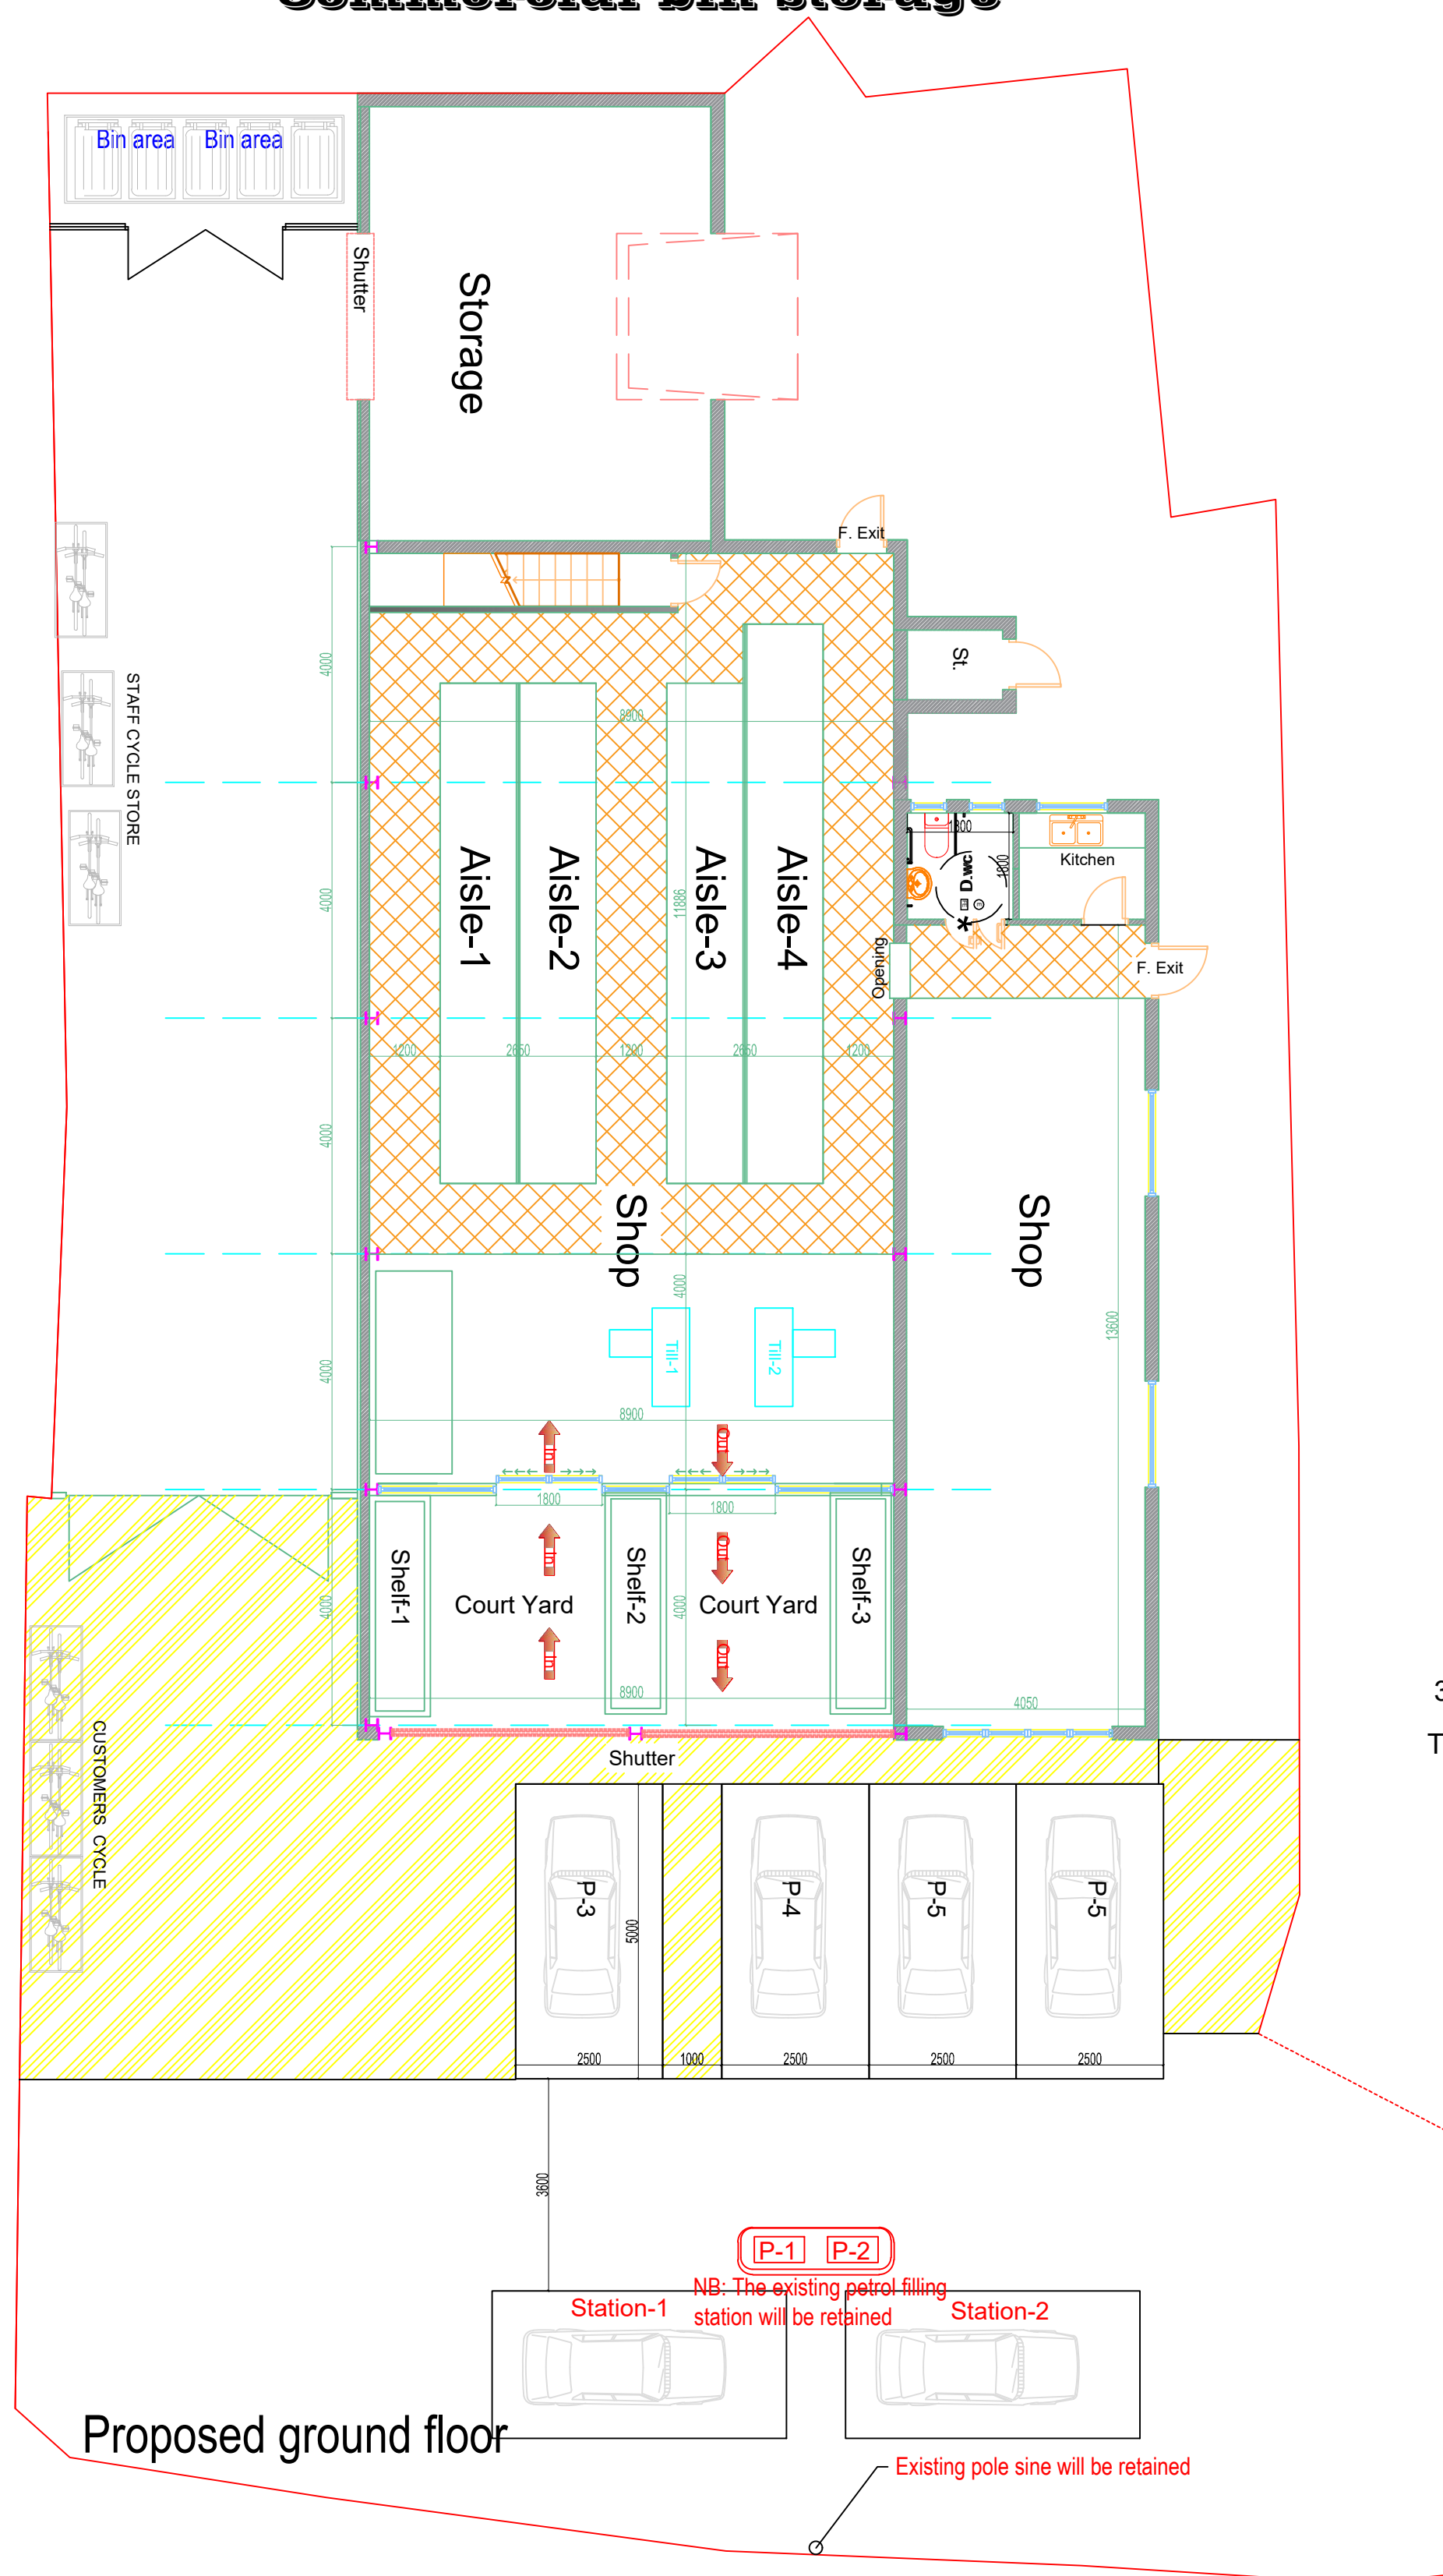
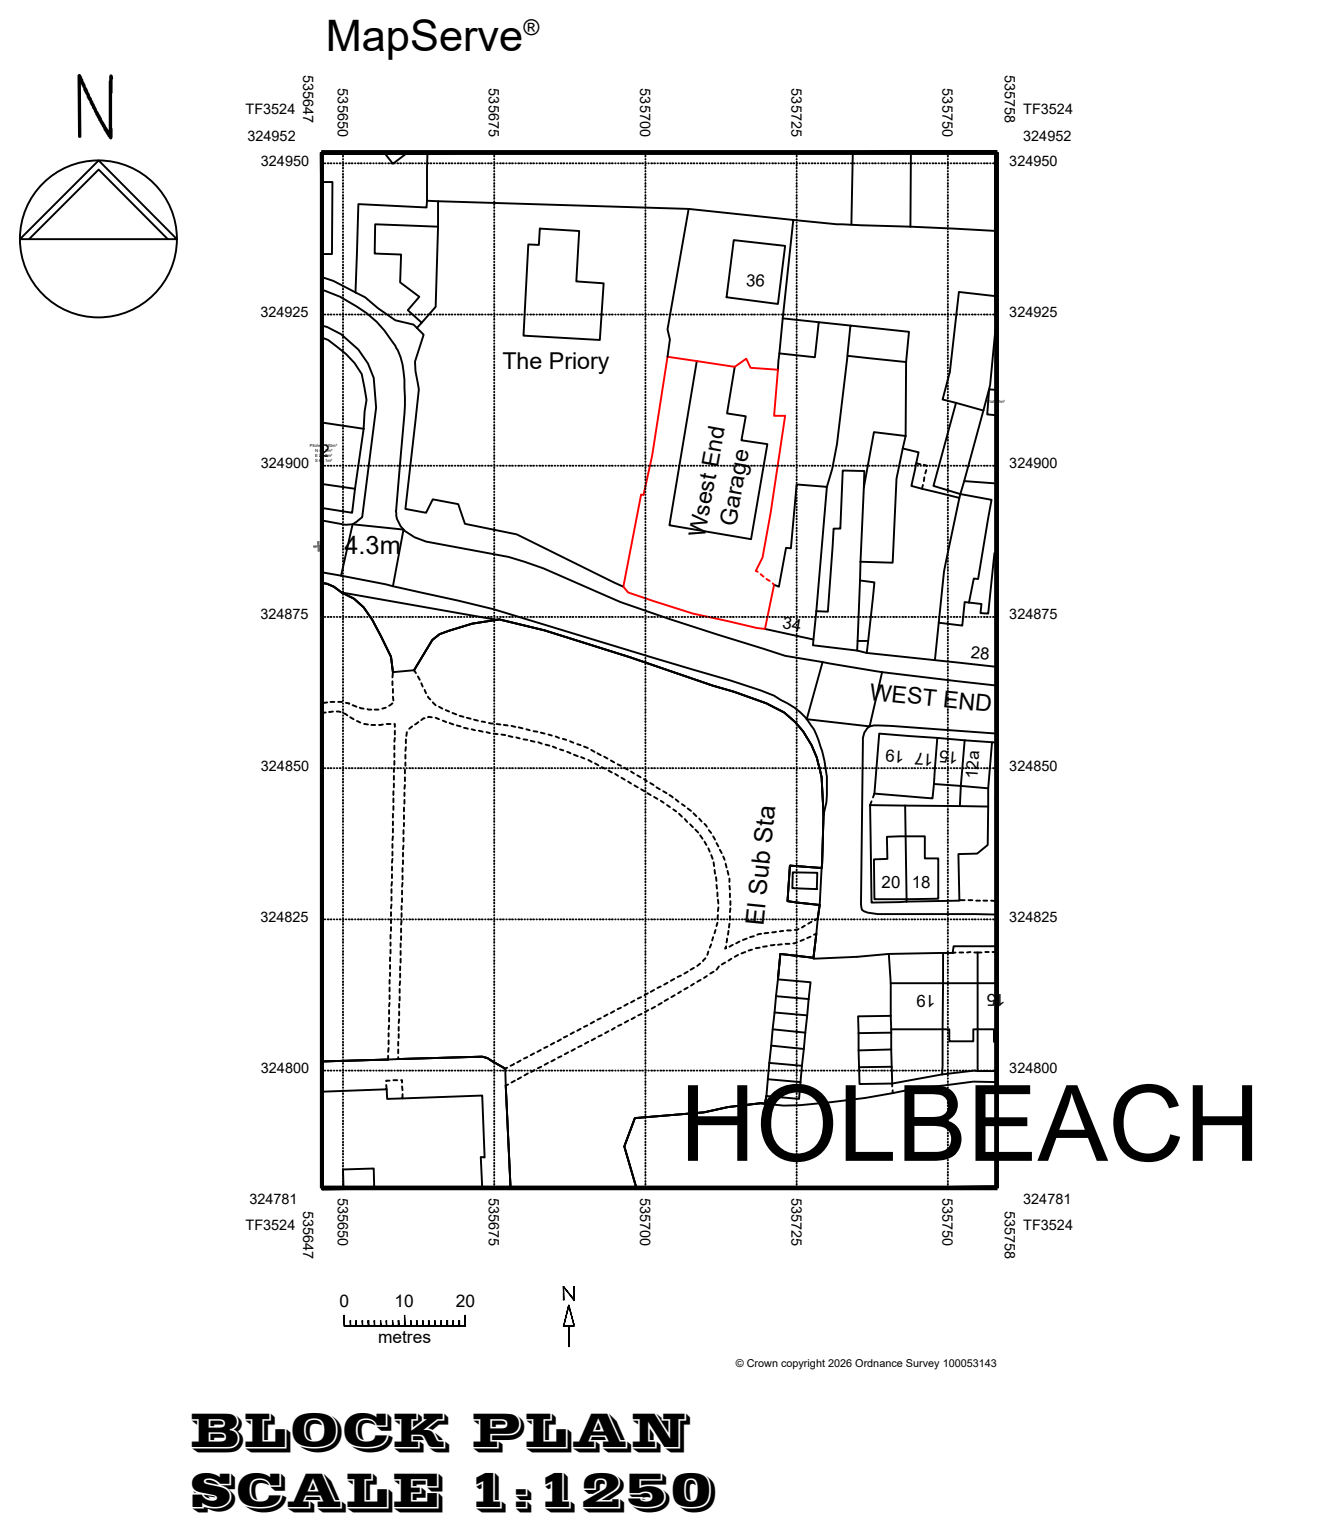


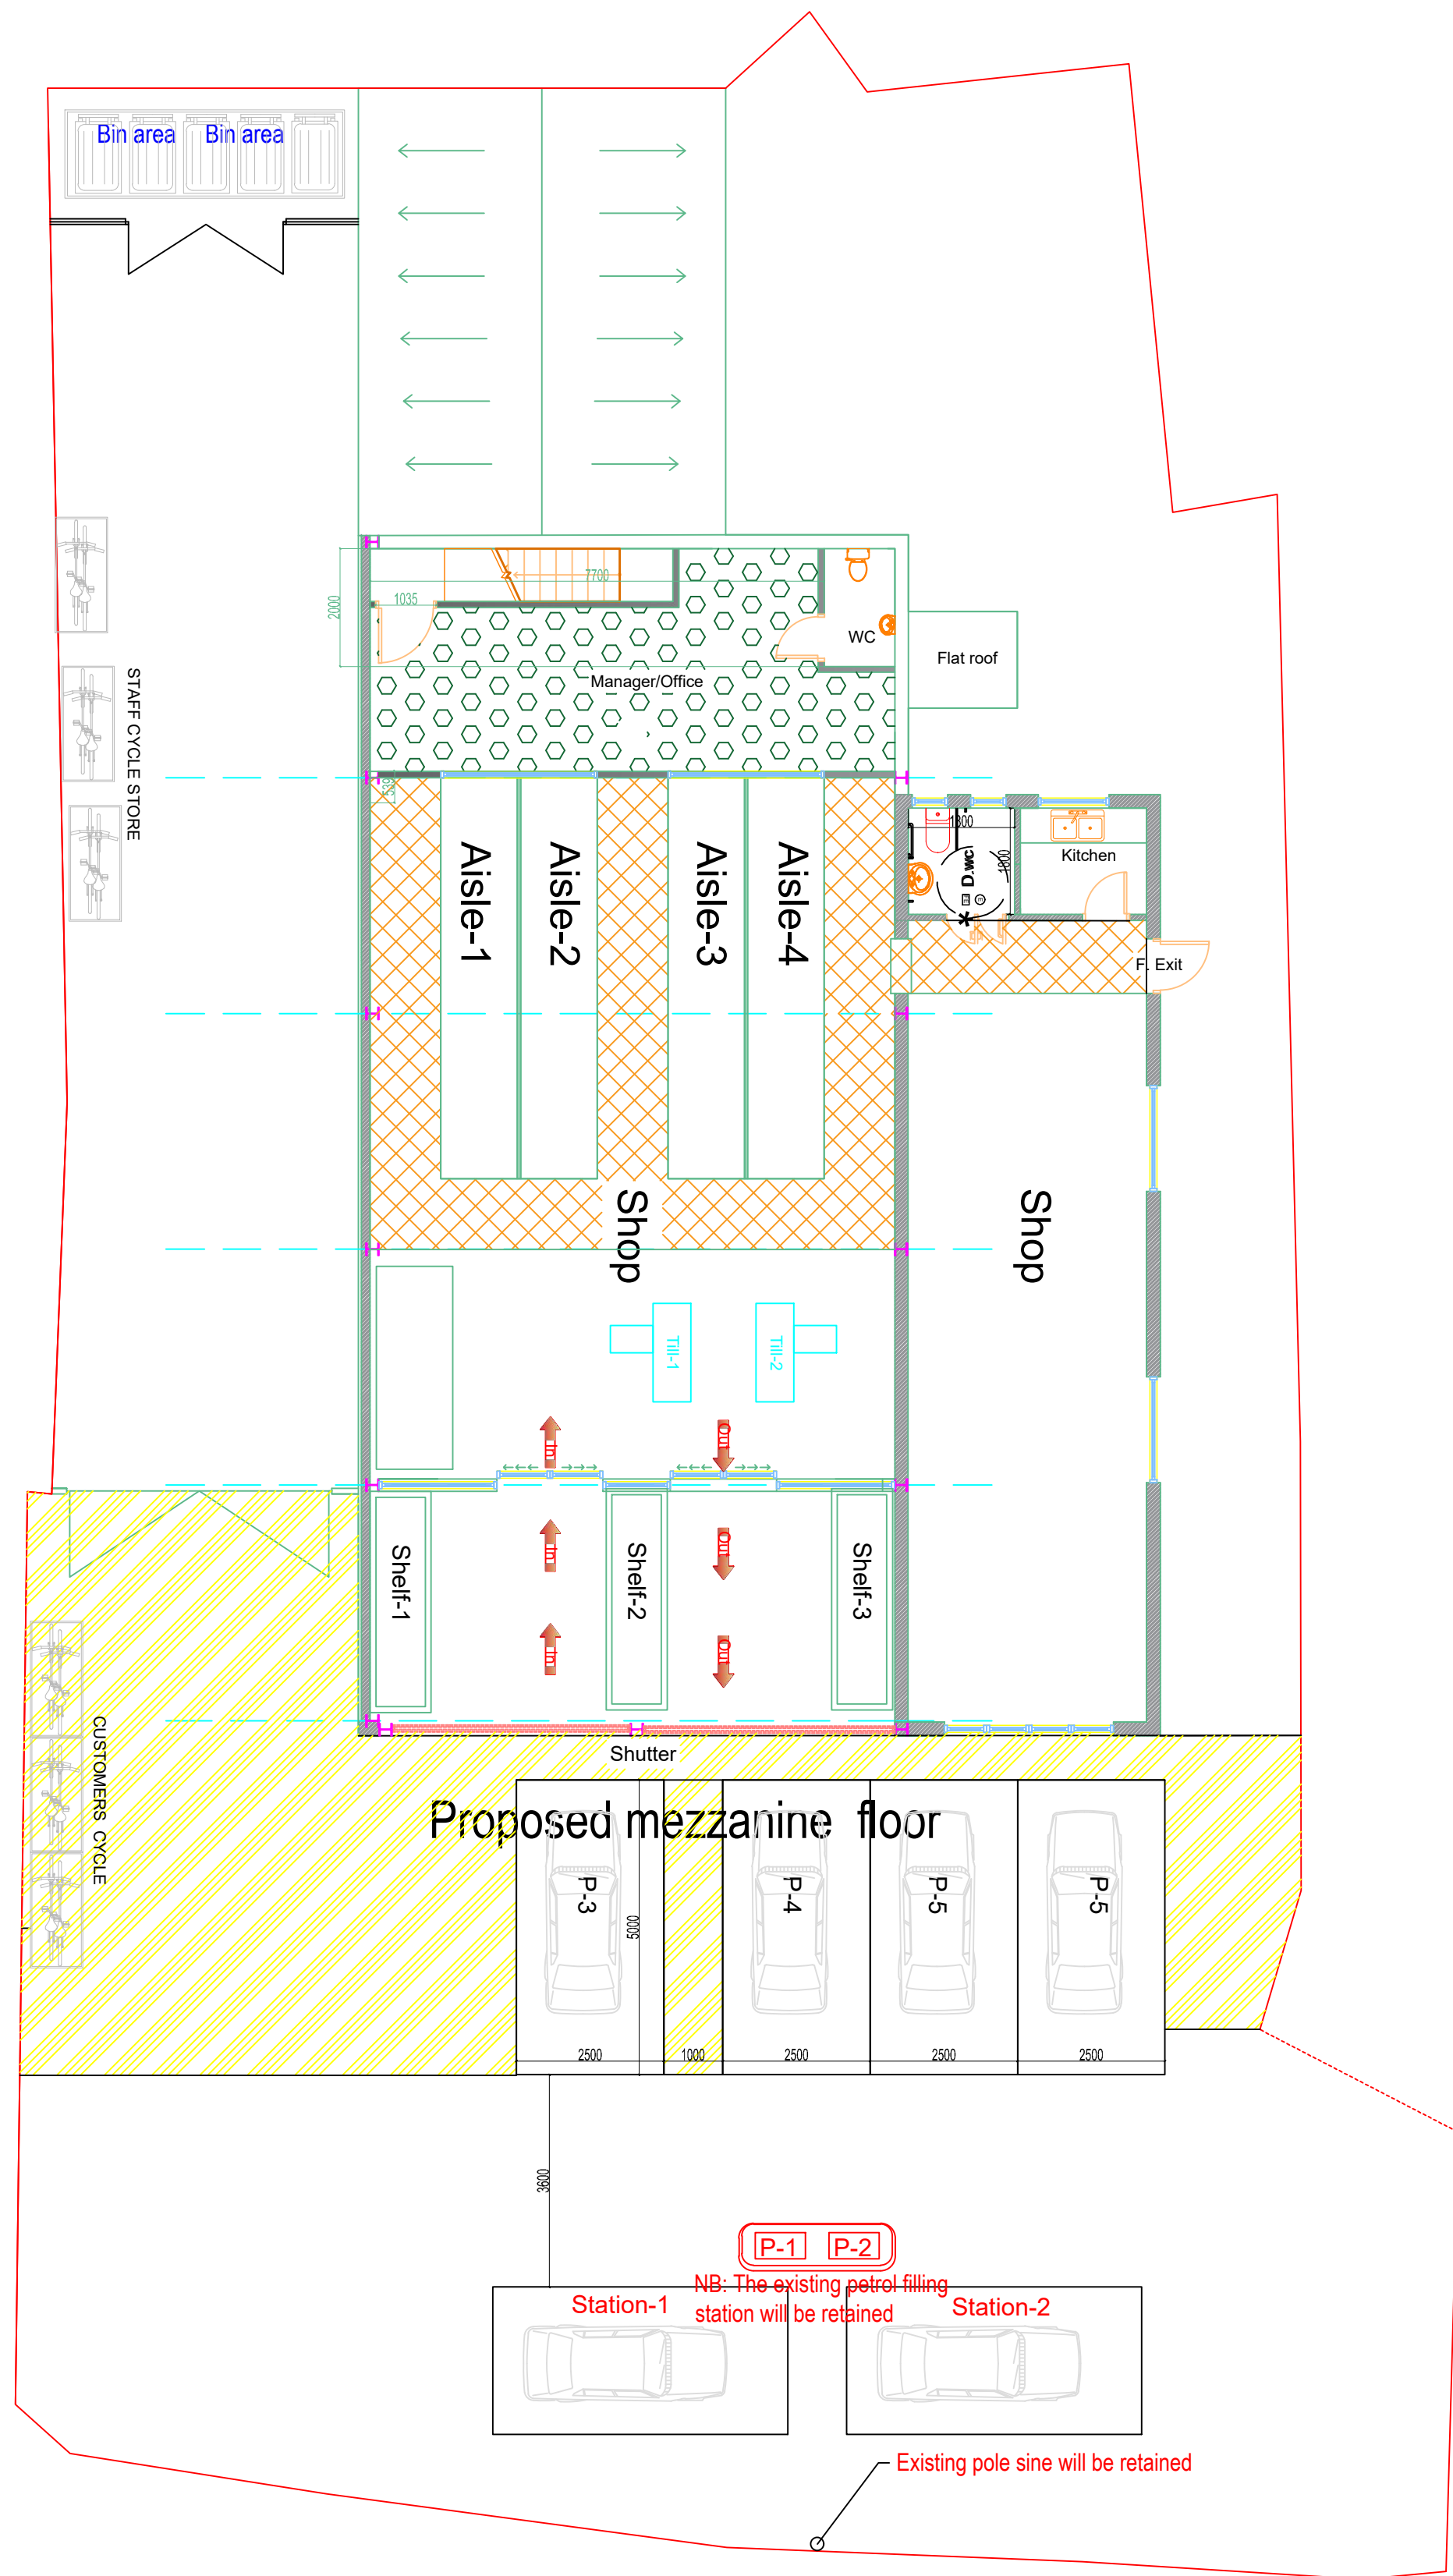


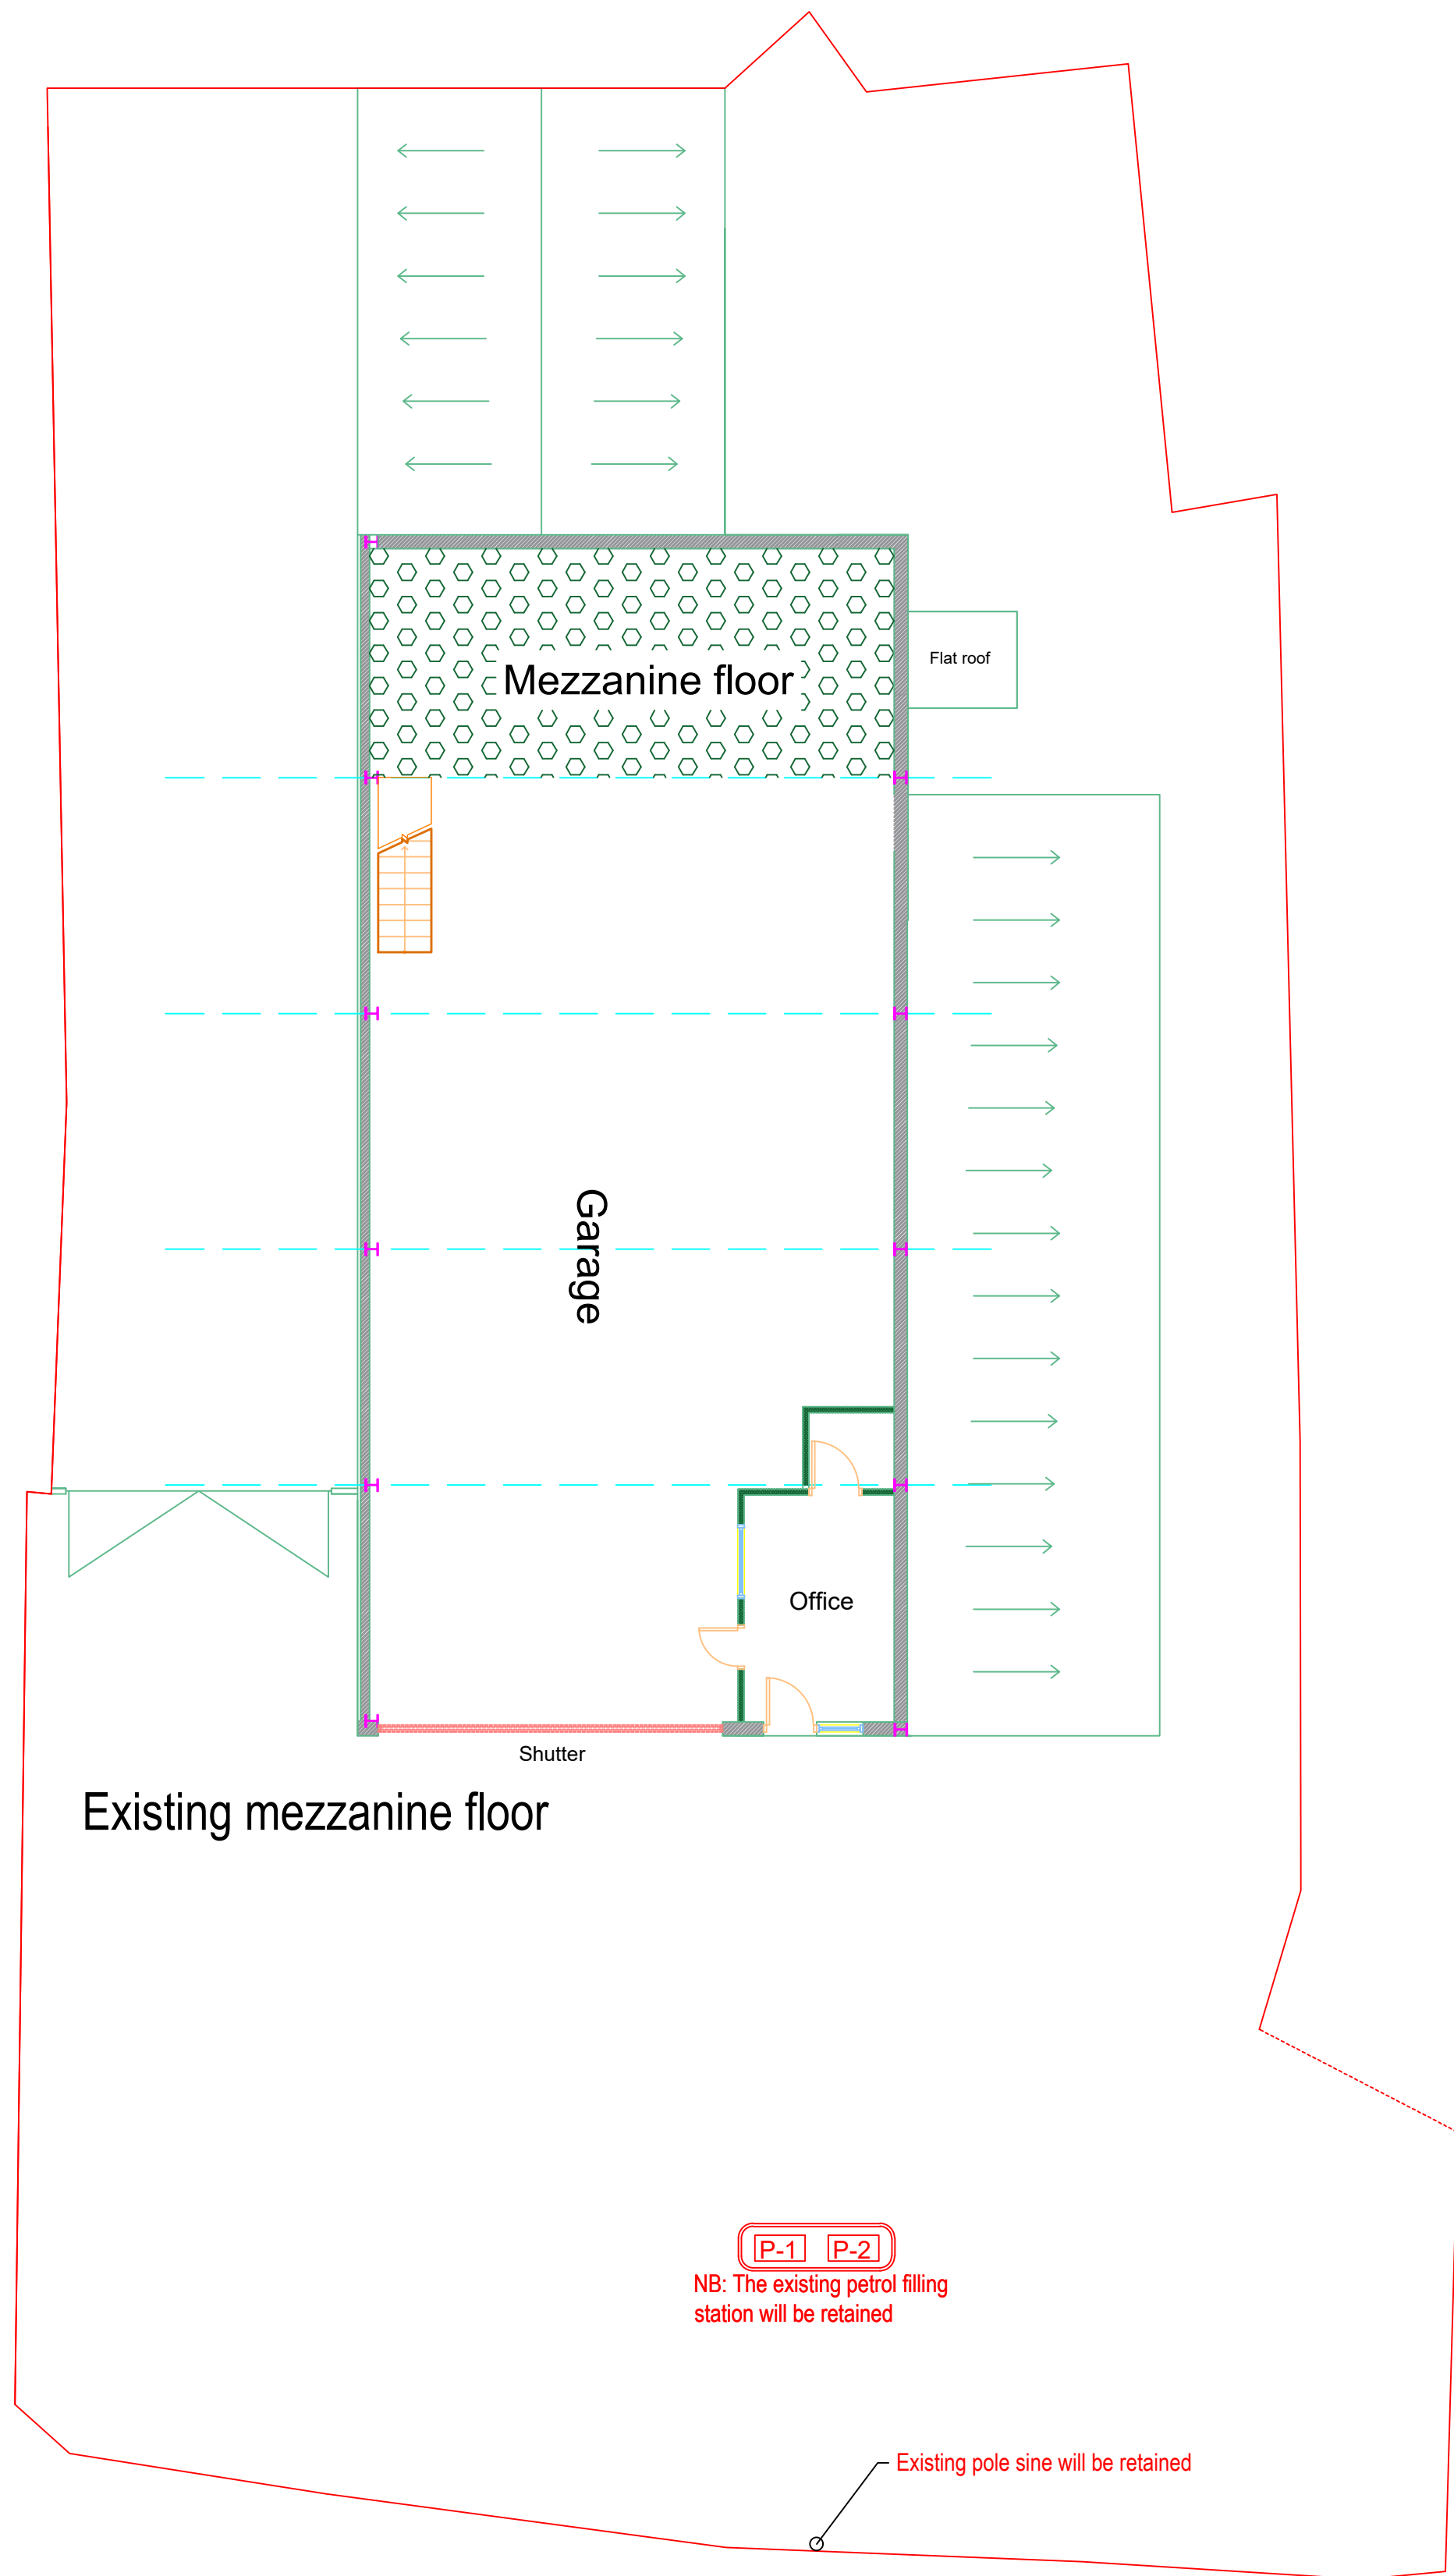

KAM DESIGN Ltd Design, Build -management kam.design.build@gmail.com Tel: 0115 9073941 / 07966232199	DRG: KAM-1120210-2 Scale: 1:100& 1:1250 Rev: PP Date: 24.03.2025 Drawn by: K.M.
LABC LABC affiliates	Projects: 36, West End, Holbeach, Spalding, Lincolnshire, PE12 7HA (West End Garage& petrol Station) Job title: Change of use from an MOT, garage and petrol filling station facility to a (Class Sui Generis) commercial unit. (retaining the existing petrol filling station)

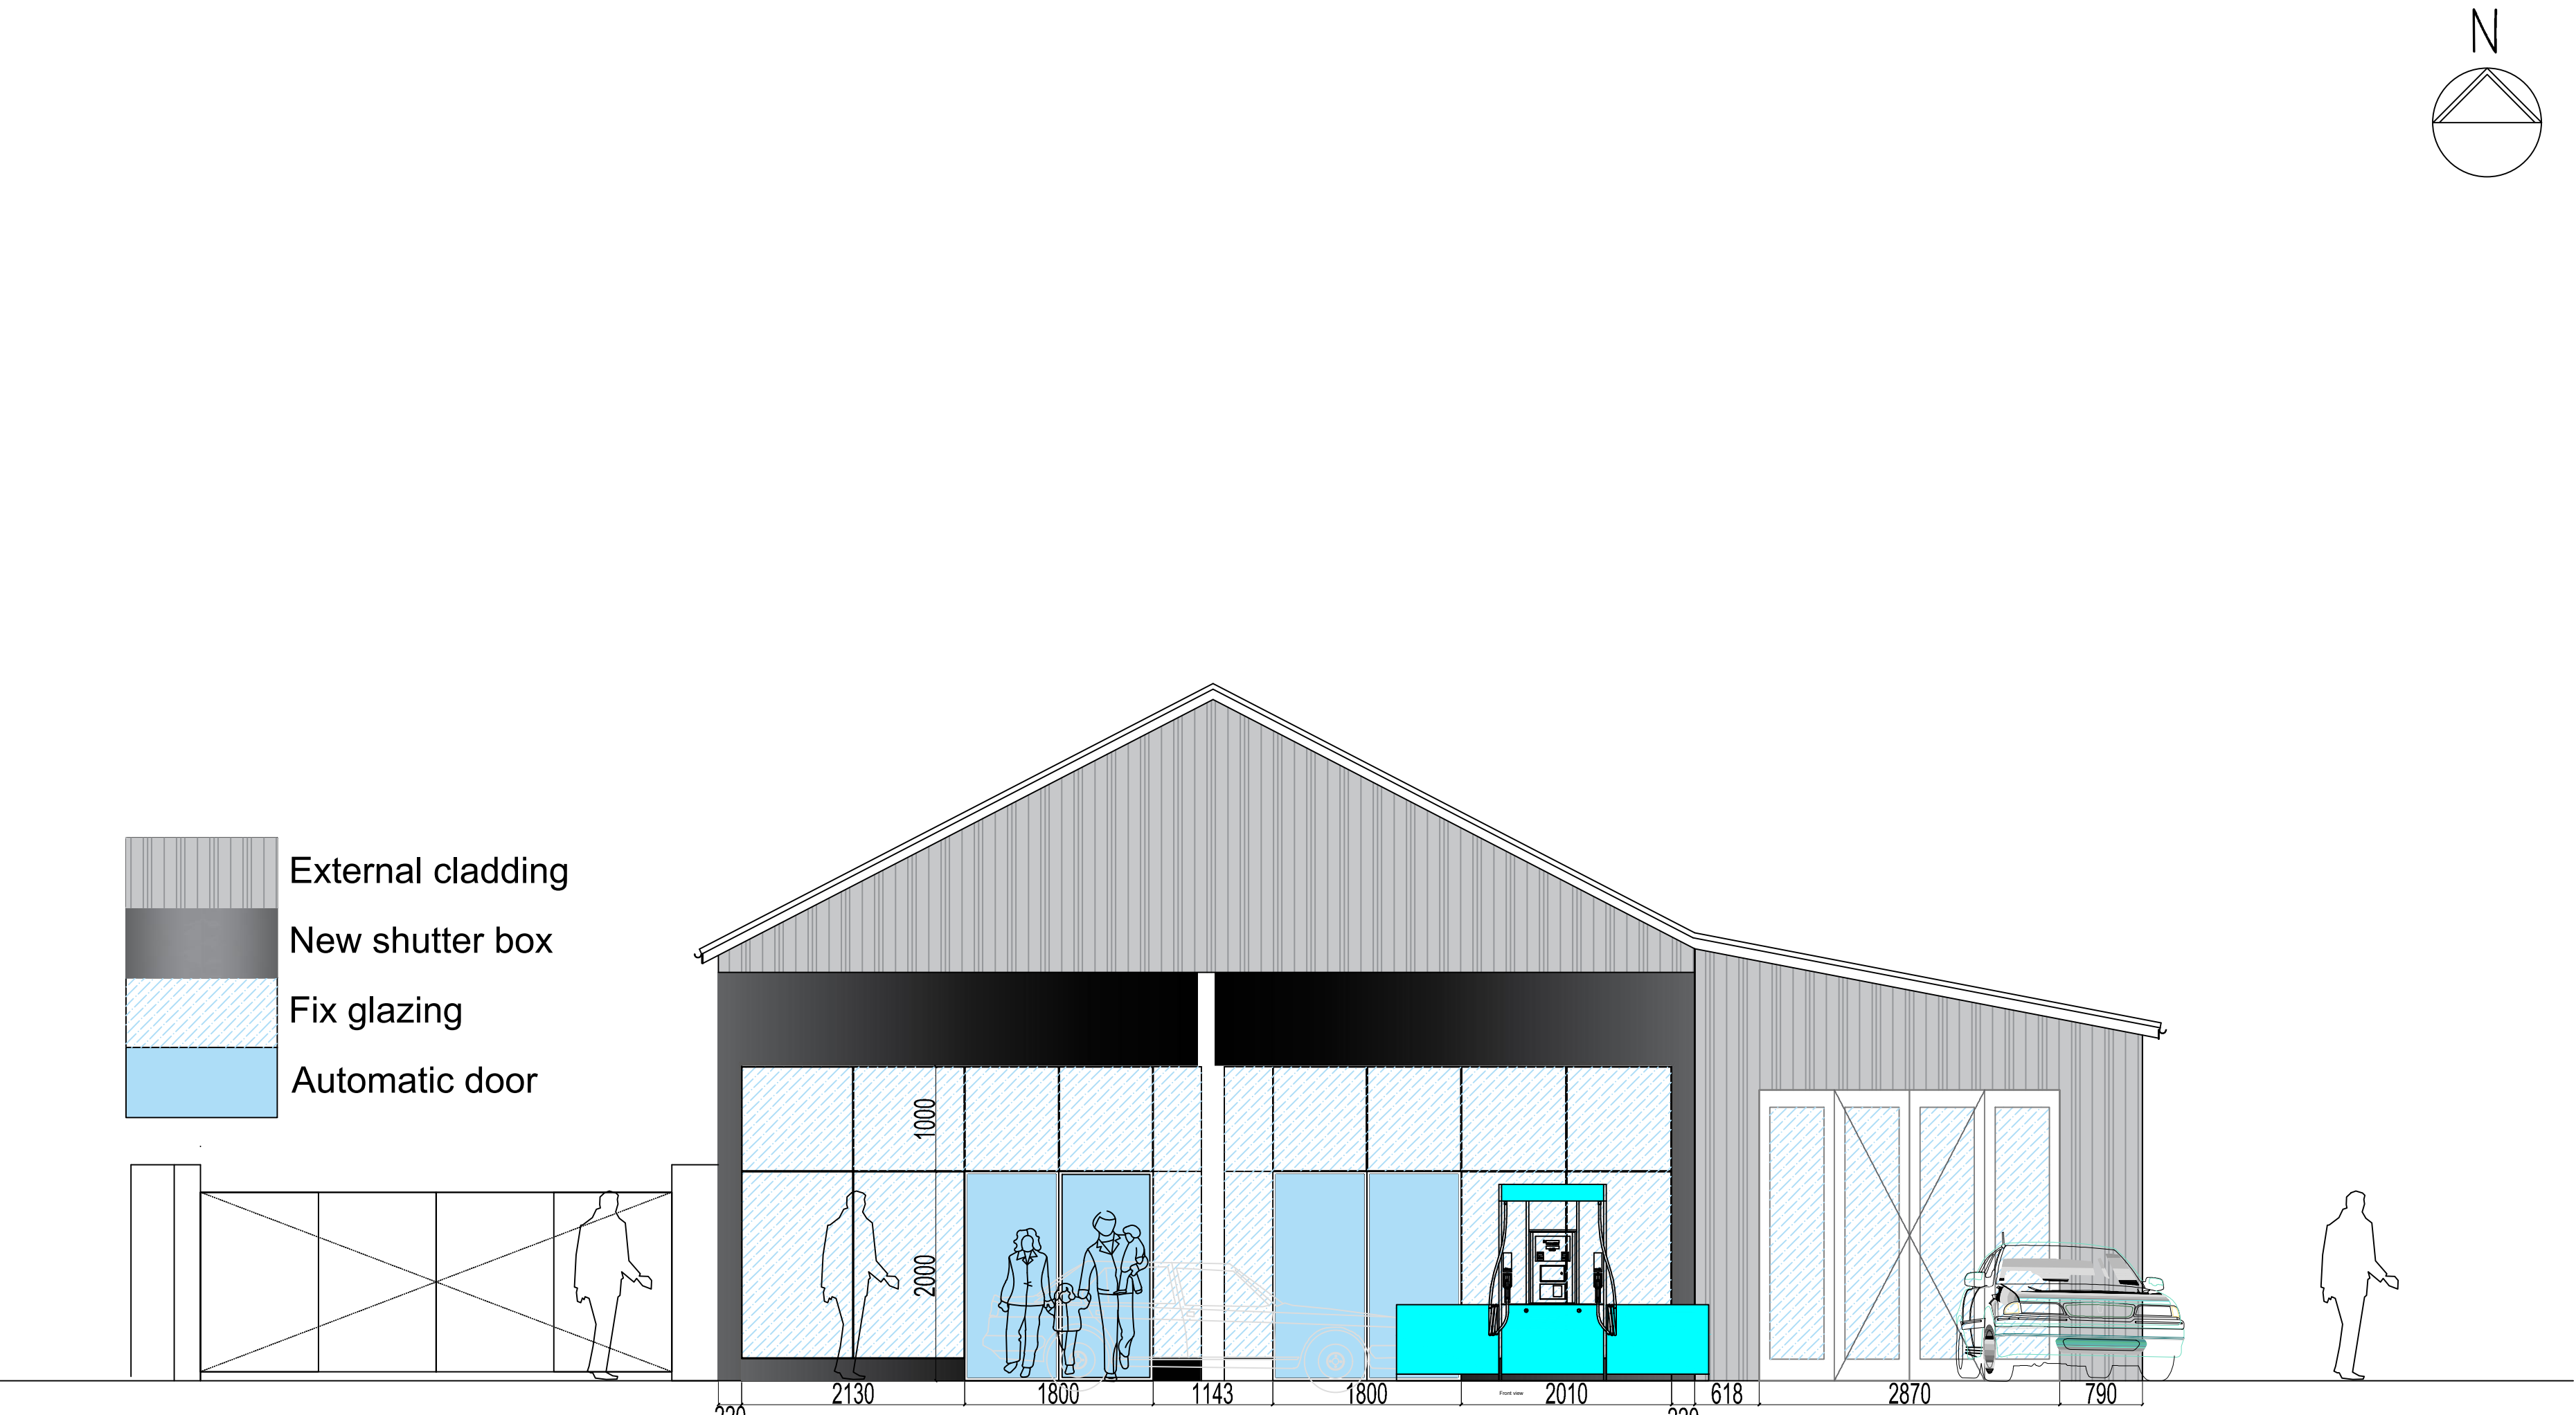

Proposed front elevation

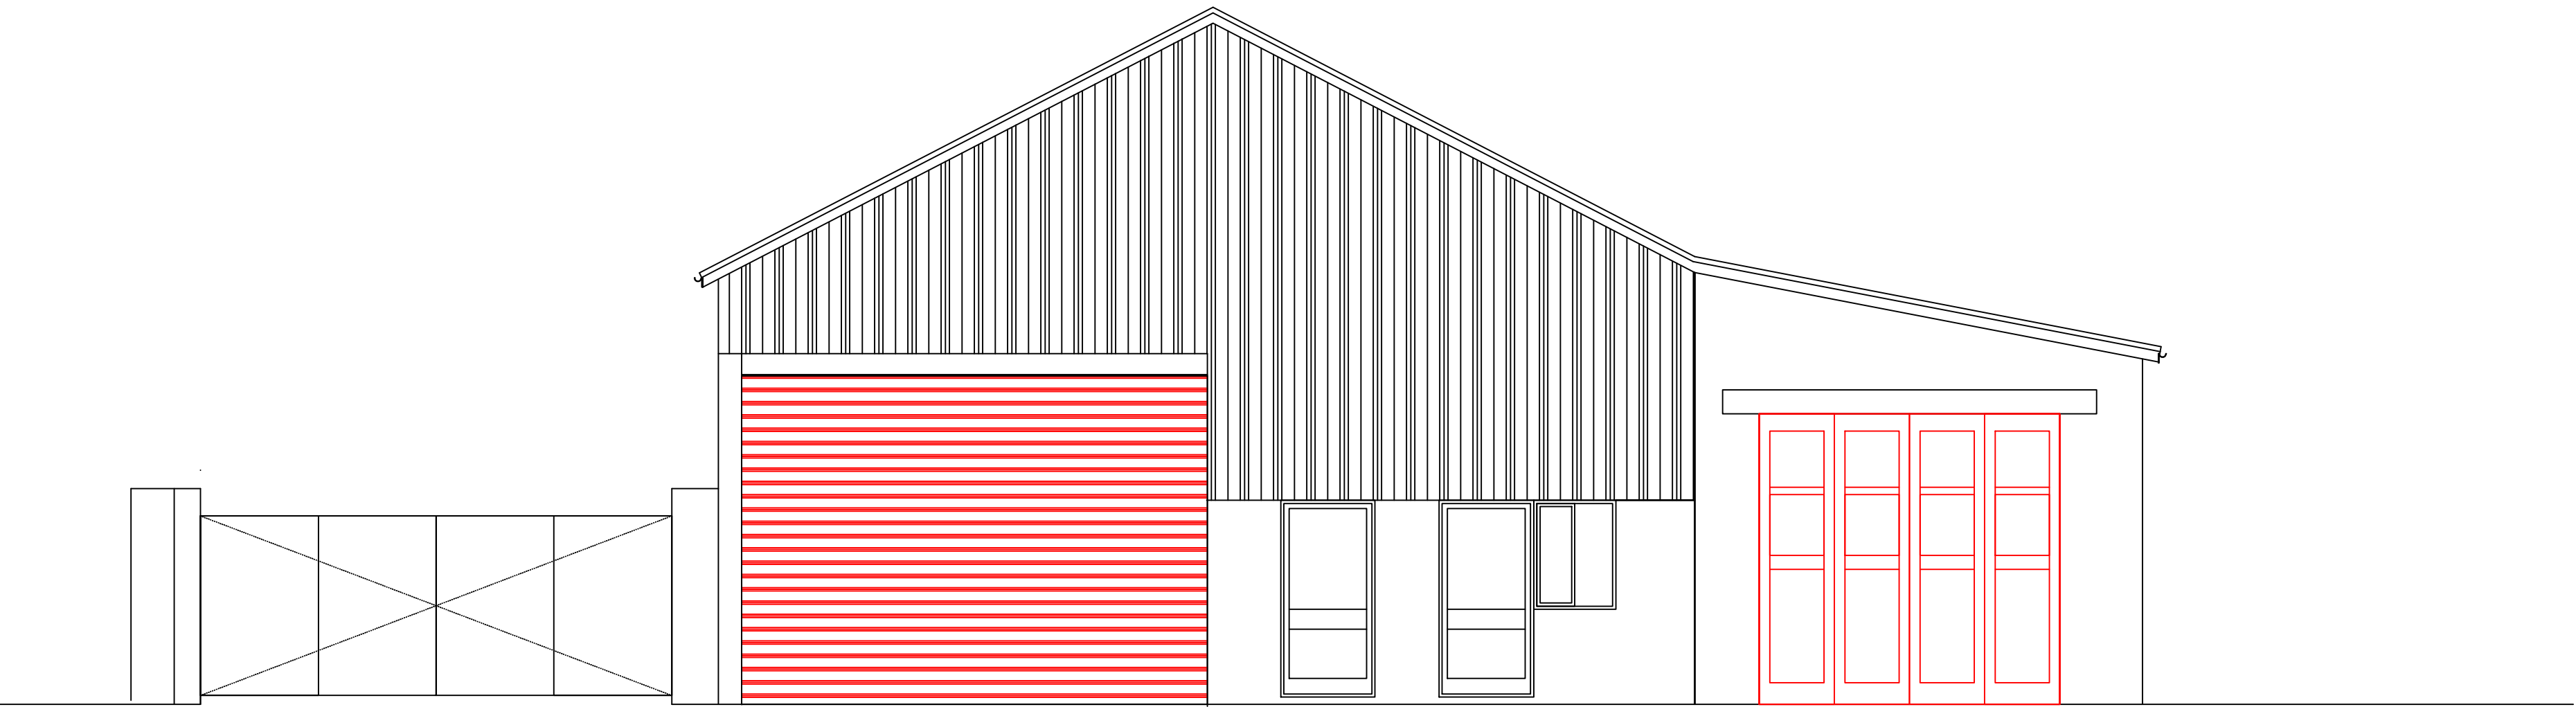

Existing front elevation

