



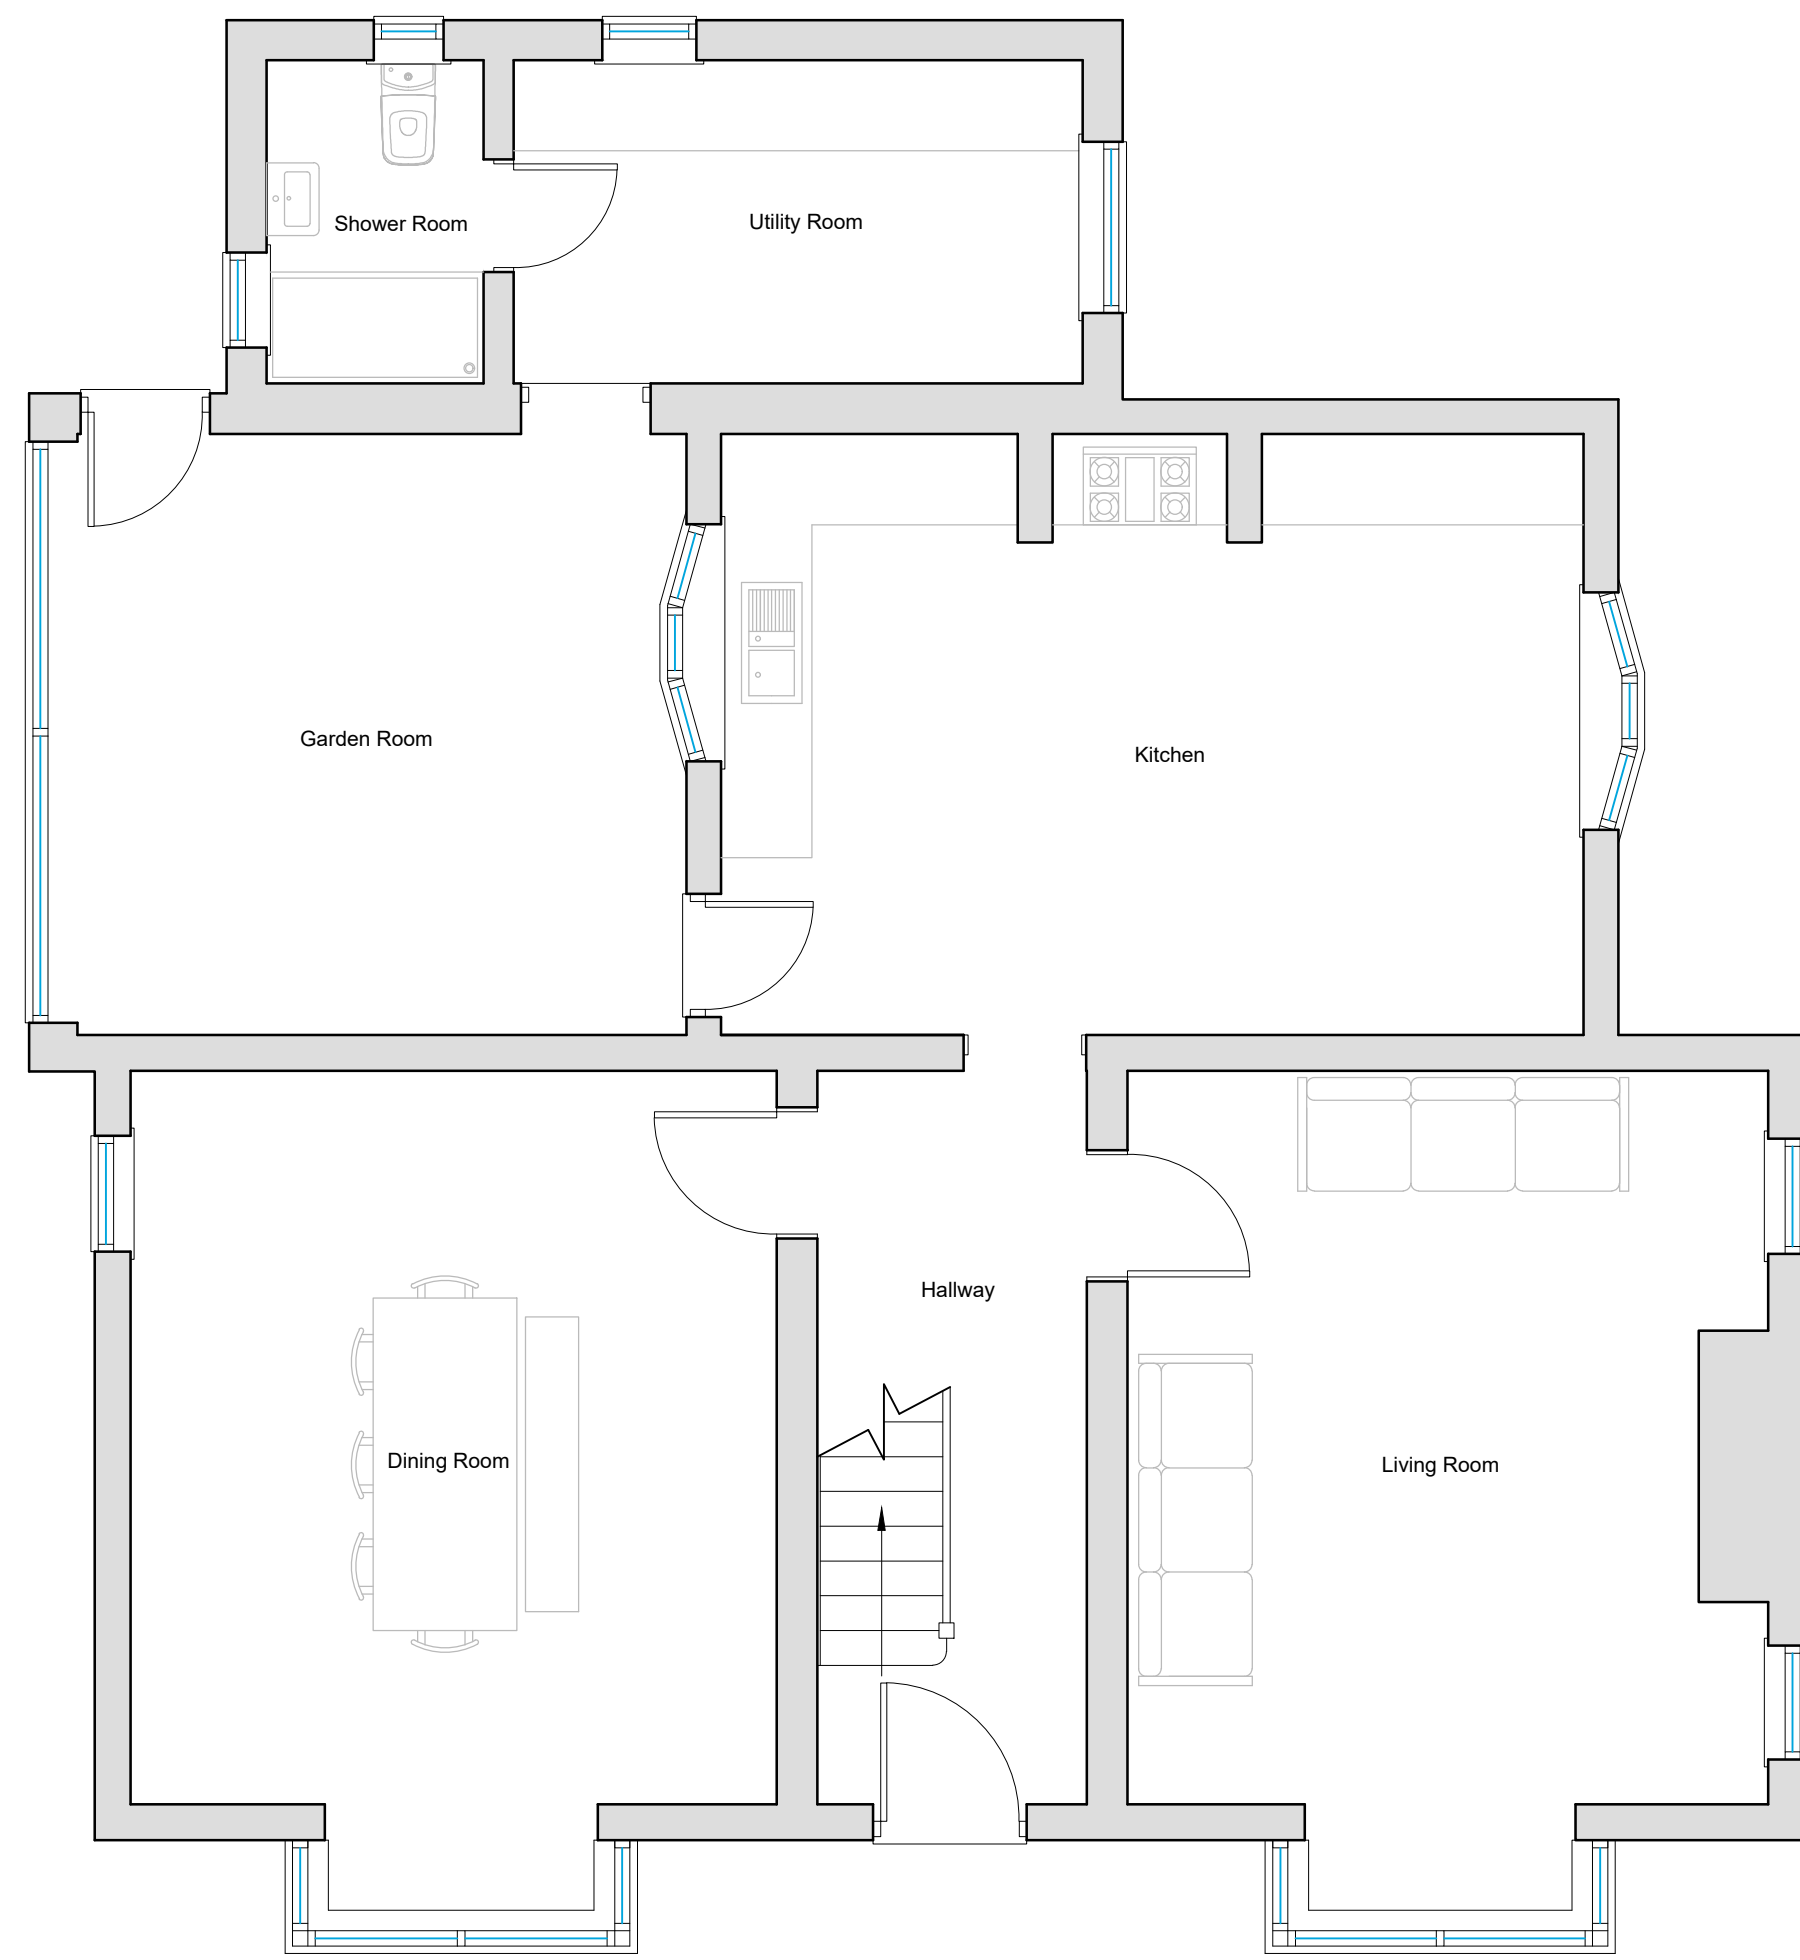


Existing Ground Floor Plan
Scale 1:50

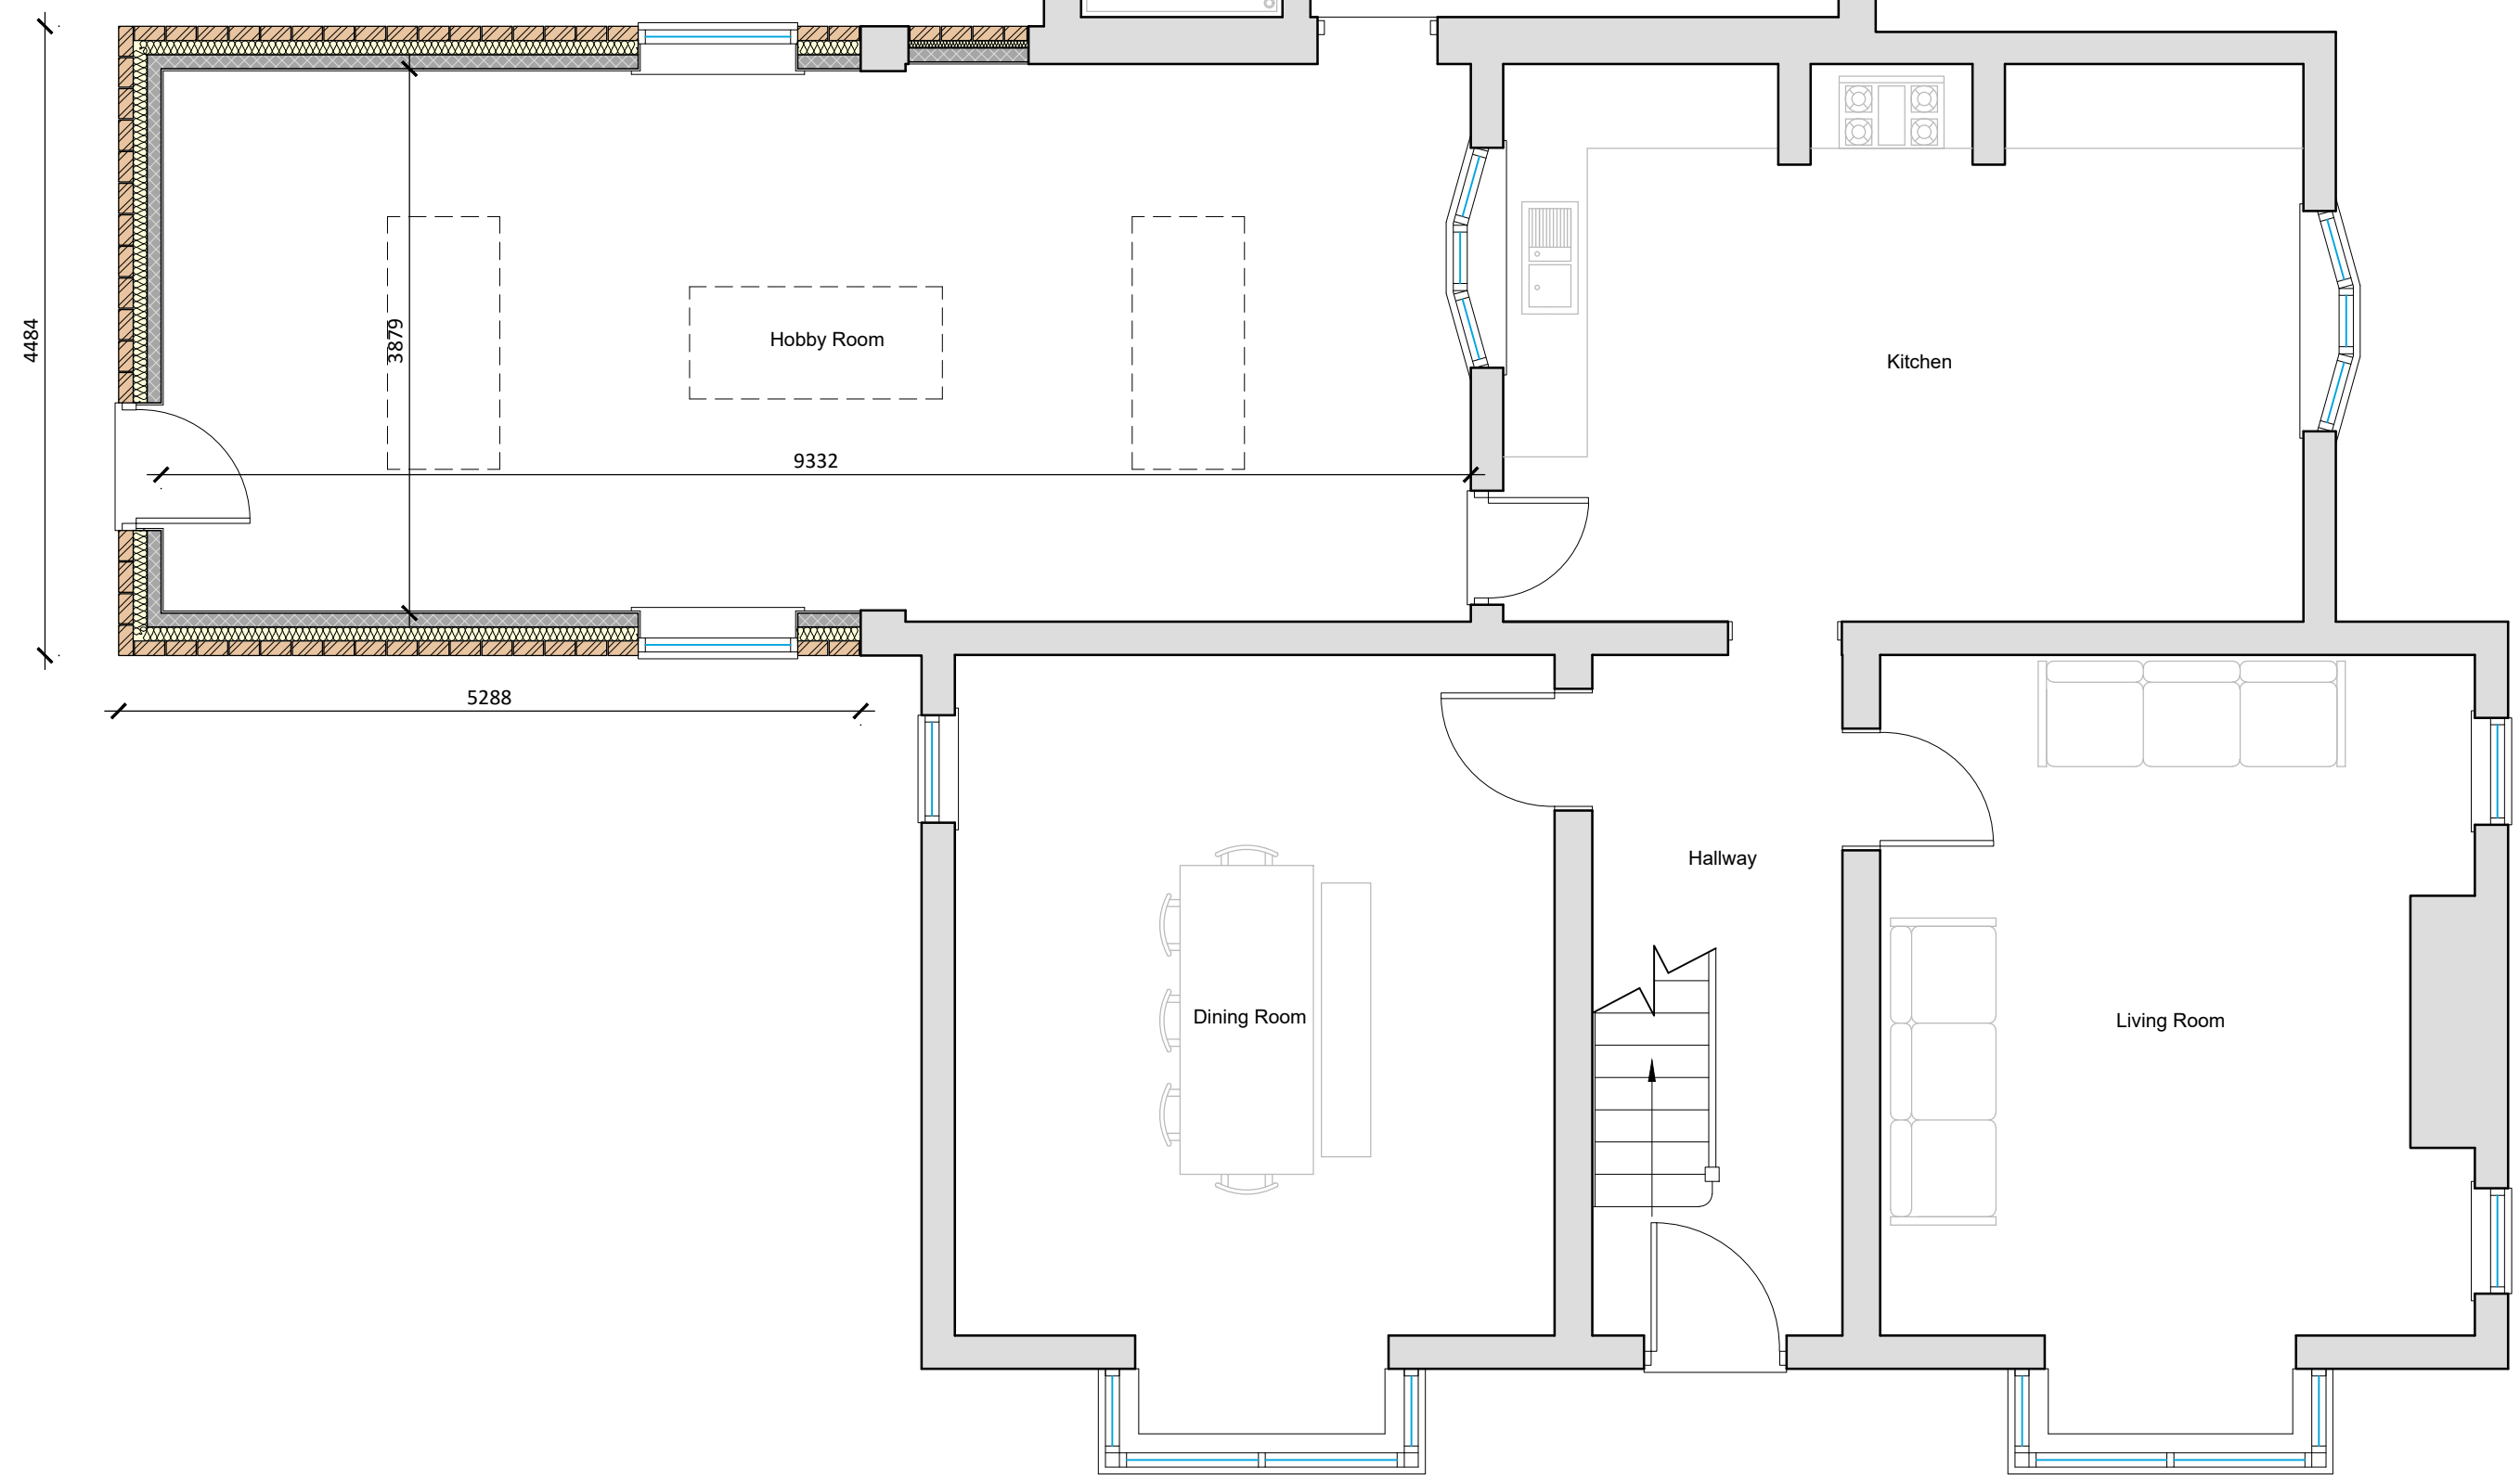

Proposed Ground Floor Plan
Scale 1:50



Site Location Plan
Scale 1:1250

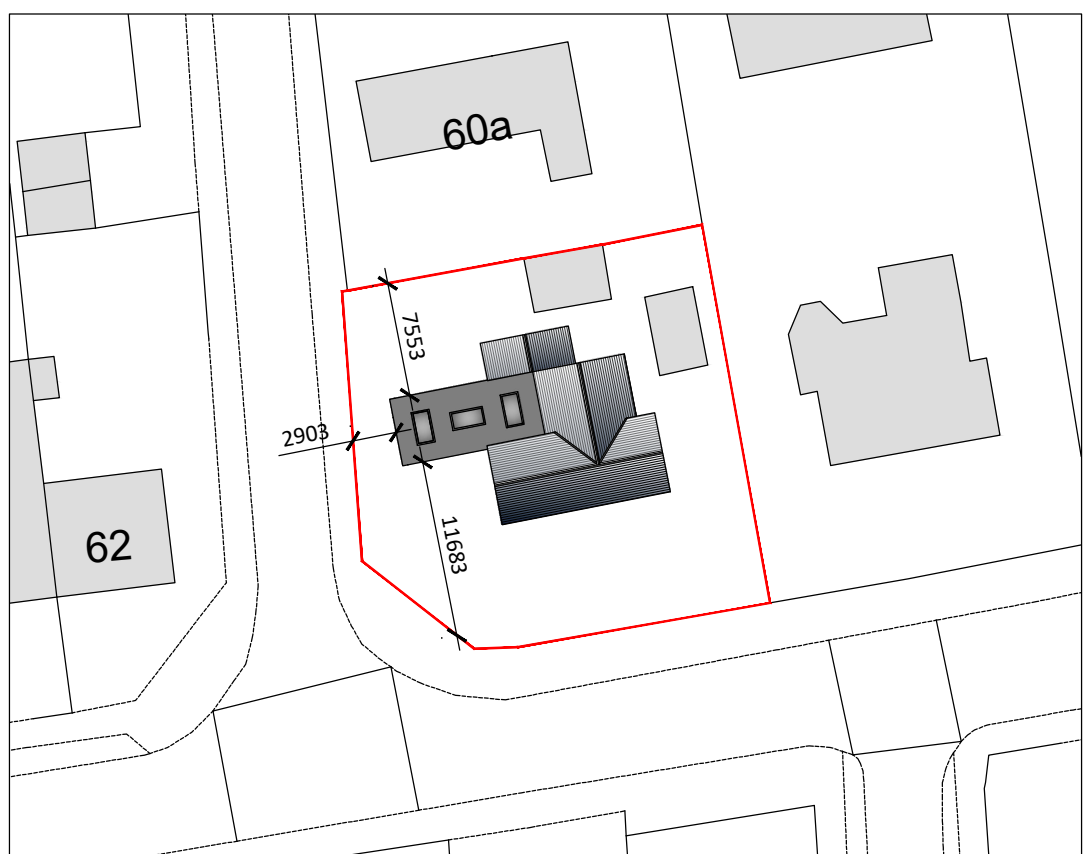

Proposed Block Plan
Scale 1:500



Existing Front (S) Elevation
Scale 1:100



Existing Side (W) Elevation
Scale 1:100



Existing Rear (N) Elevation
Scale 1:100




Proposed Front (S) Elevation
Scale 1:100




Proposed Side (W) Elevation
Scale 1:100




Proposed Rear (N) Elevation
Scale 1:100

 

SCALE BAR (m) 1:50

 

SCALE BAR (m) 1:100

 


SCALE BAR (m) 1:500



SCALE BAR (m) 1:1250

DESCRIPTION:
SINGLE STOREY SIDE EXTENSION AT
60 SPALDING ROAD, HOLBEACH,
SPALDING, LINCOLNSHIRE, PE12 7HH

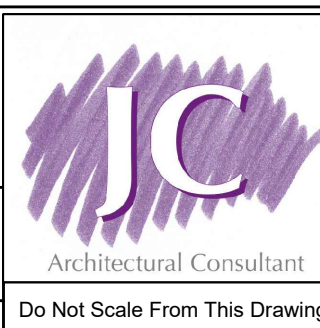

REV:	DESCRIPTION:	DATE:
PROJECT:	SINGLE STOREY SIDE EXTENSION	
DRAWING:	EXISTING & PROPOSED FLOOR PLANS EXISTING & PROPOSED ELEVATIONS SITE LOCATION PLAN PROPOSED BLOCK PLAN	
SIZE:	A1	CLIENT: Mrs P. & Mrs A. Richardson
DATE: 16/03/2022	APPROVED: CT	DRAWING BY: JC
Do Not Scale From This Drawing	SCALE: as labelled	SHEET: 0335/22/01

NOTES: THIS DRAWING/IMAGE INCLUDING ALL ITS CONTENT REMAINS THE PROPERTY OF JC ARCHITECTURAL CONSULTANT. NO UNAUTHORIZED COPYING OR REPRODUCTION IN ANY FORM IS PERMITTED WITHOUT OBTAINING PRIOR WRITTEN PERMISSION FROM JC ARCHITECTURAL CONSULTANT. JC ARCHITECTURAL CONSULTANT RESERVES THE RIGHT TO WITHDRAW THIS INFORMATION AT ANY TIME. ALL DIMENSIONS ARE TO BE CONFIRMED ON SITE BY CONTRACTOR. ANY DISCREPANCIES ARE TO BE REPORTED TO JC ARCHITECTURAL CONSULTANT IMMEDIATELY. THE DESIGN HAS BEEN UNDERTAKEN AS FAR AS POSSIBLE TO AVOID RISKS TO HEALTH AND SAFETY OR TO REDUCE AND CONTROL THE EFFECTS OF ANY UNAVOIDABLE RISK. ANY RELEVANT INFORMATION REGARDING RISKS WHICH ARE NOT ABLE TO BE ELIMINATED WILL BE INCLUDED WITHIN THE PROJECT HEALTH AND SAFETY FILE.