



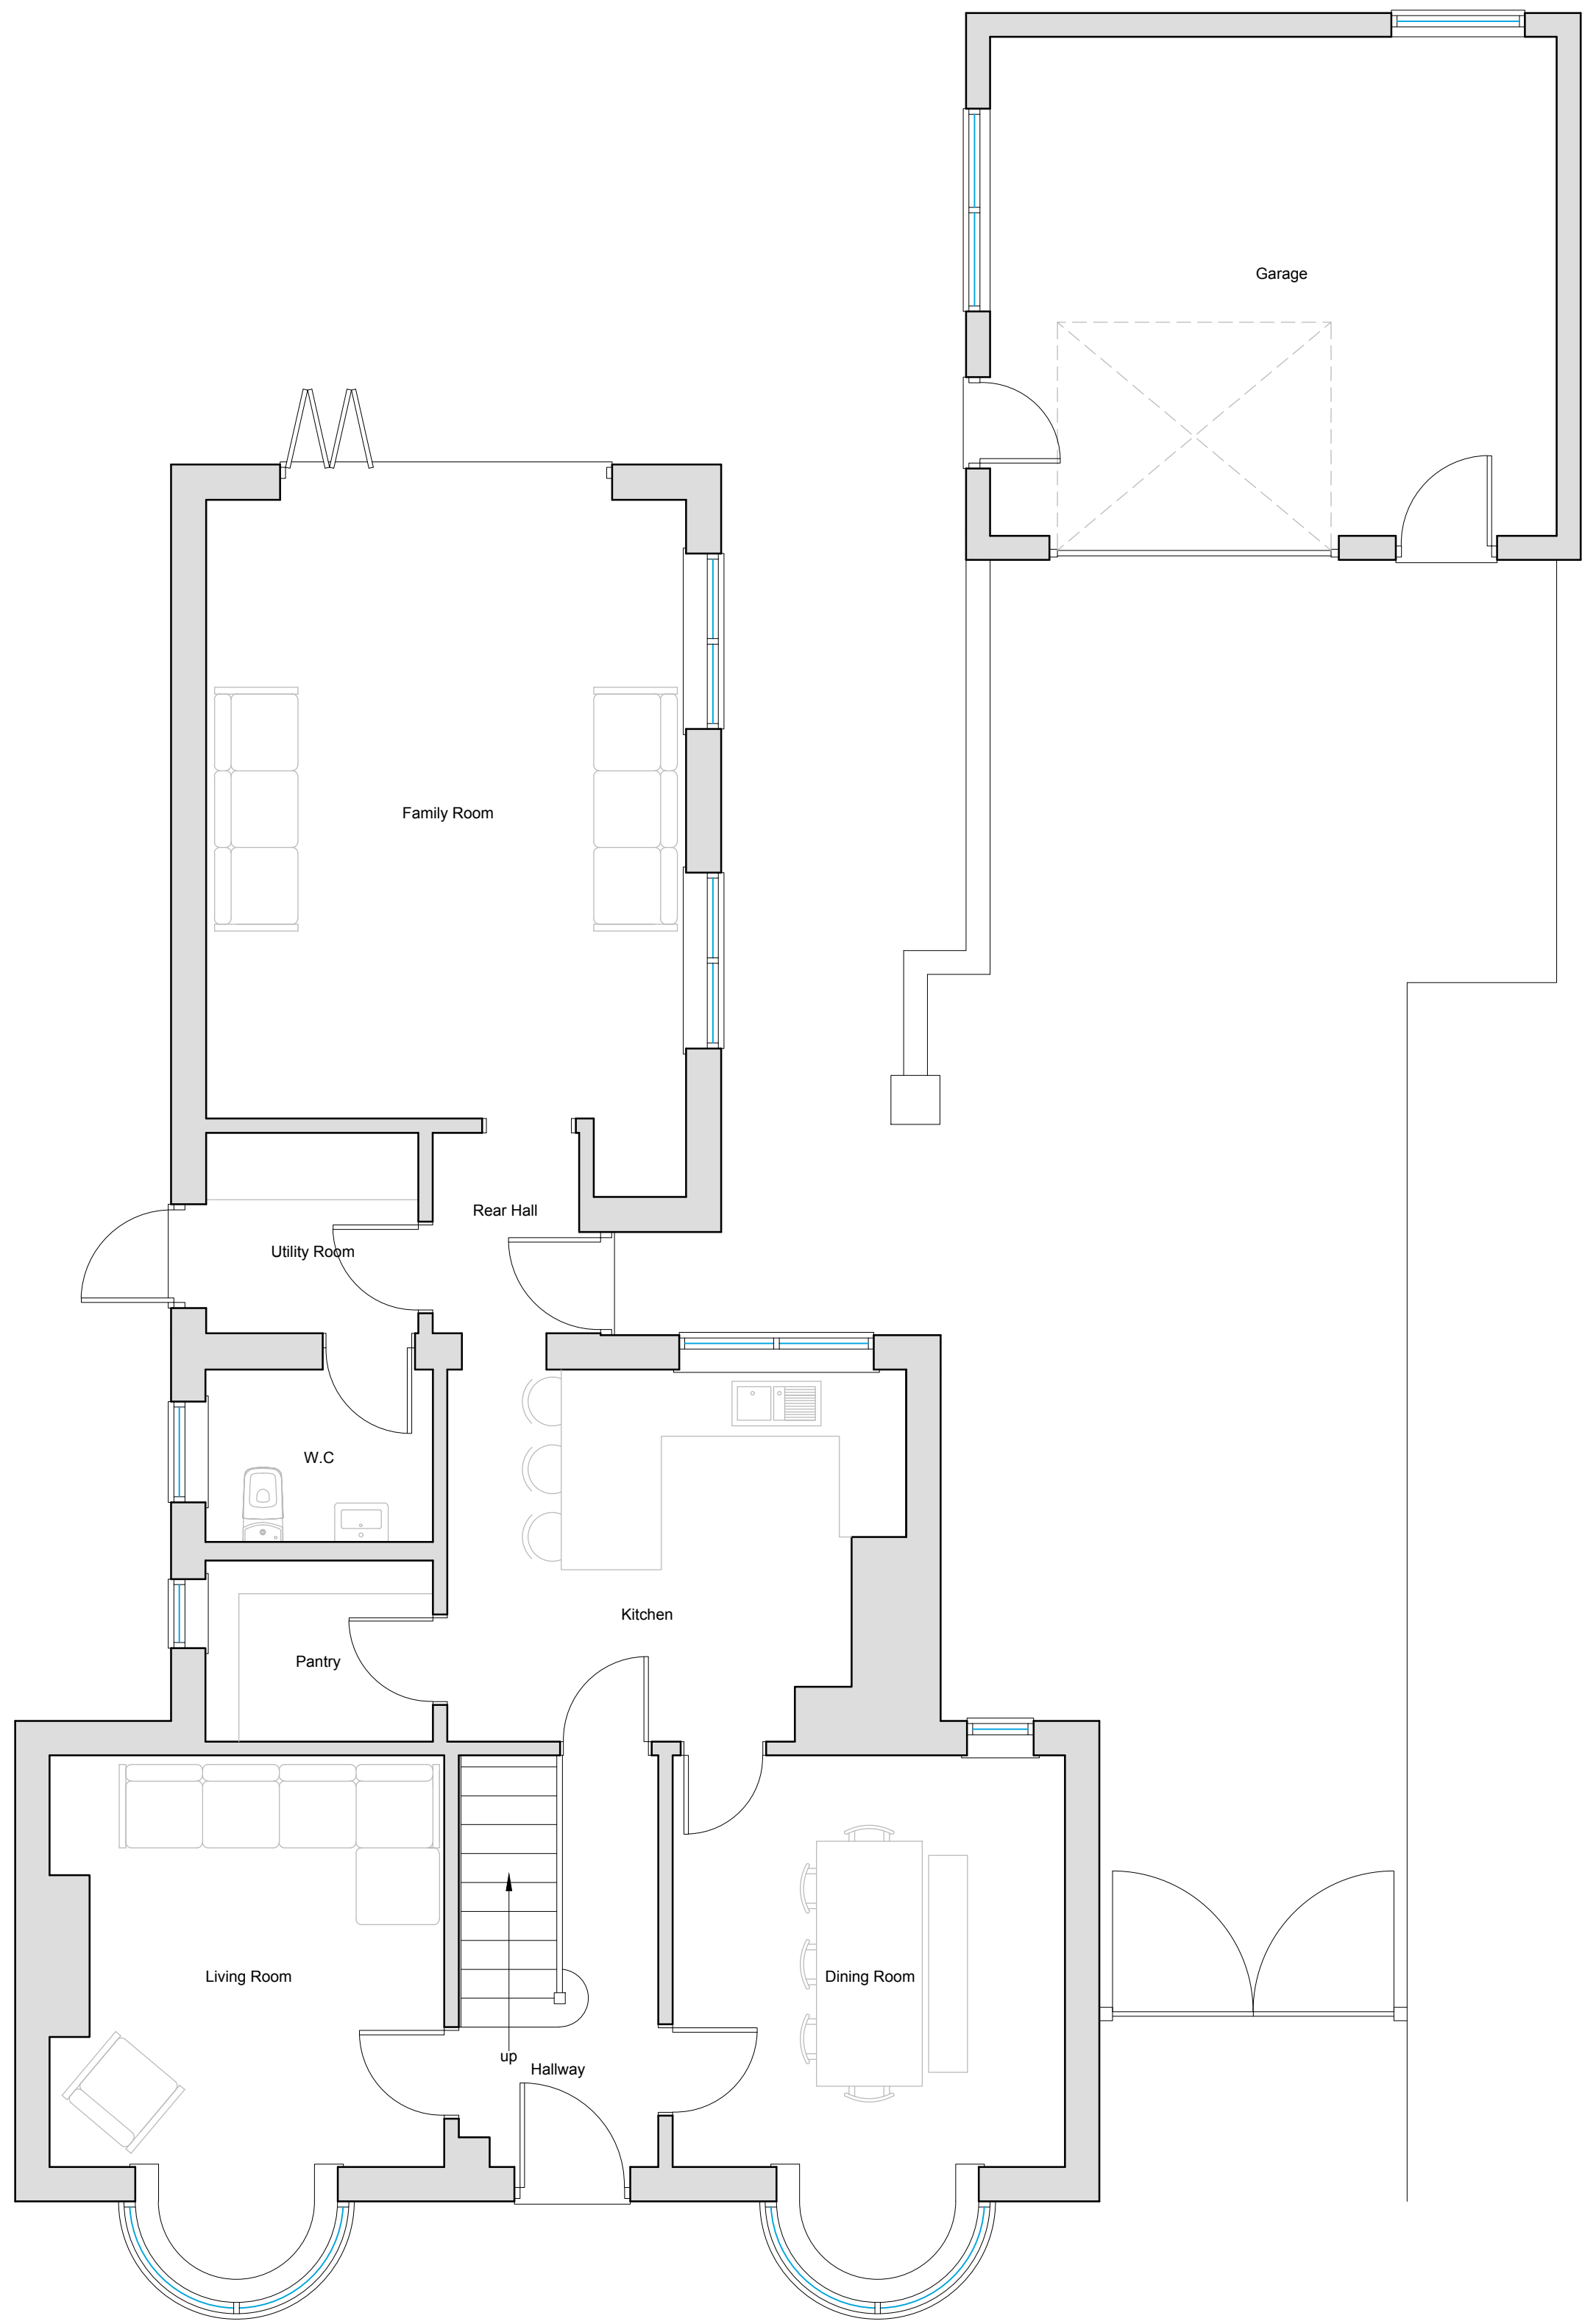

Existing Ground Floor Plan
Scale 1:50

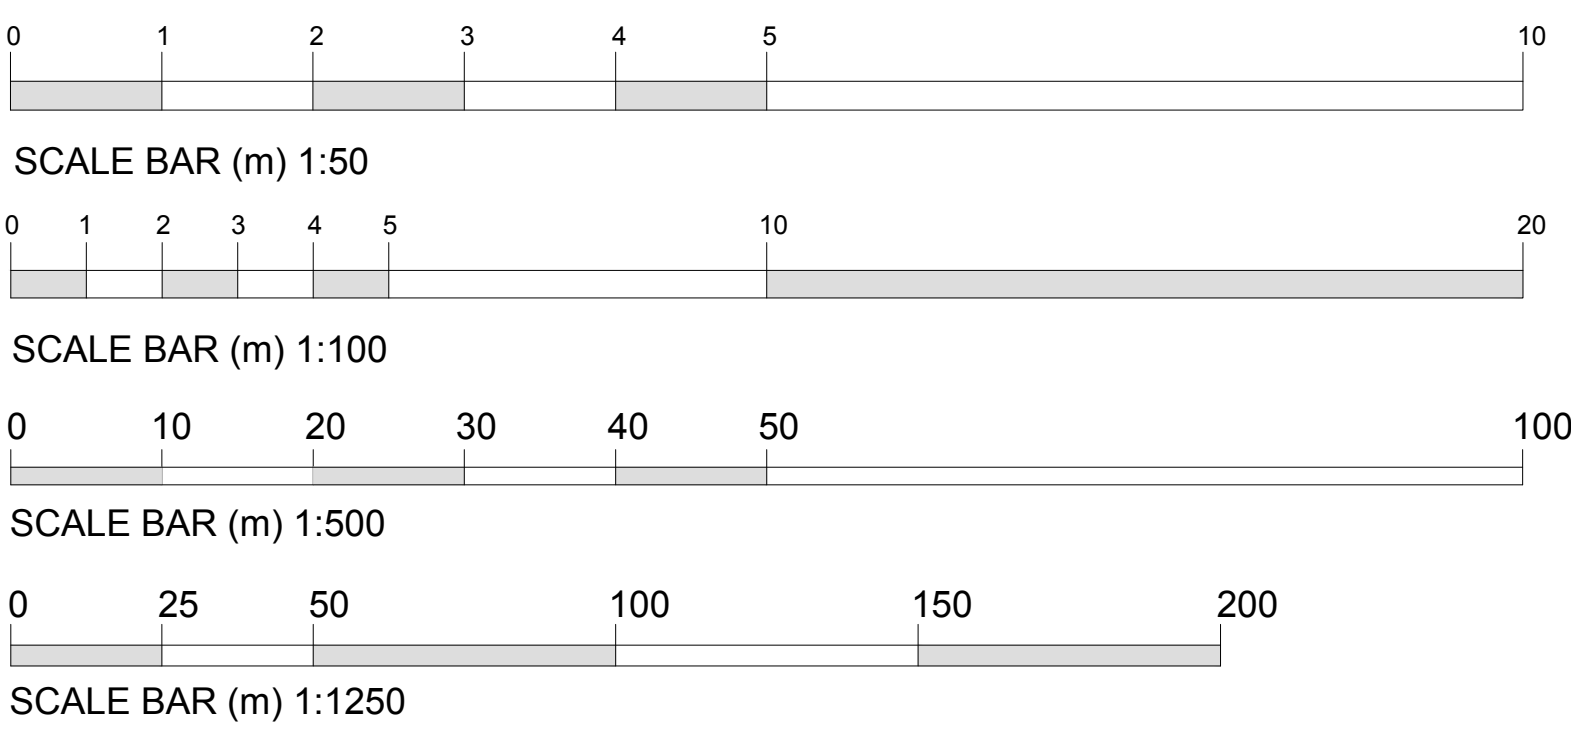


Existing Front (W) Elevation
Scale 1:100




Existing Side (N) Elevation
Scale 1:100



Existing Rear (E) Elevation
Scale 1:100

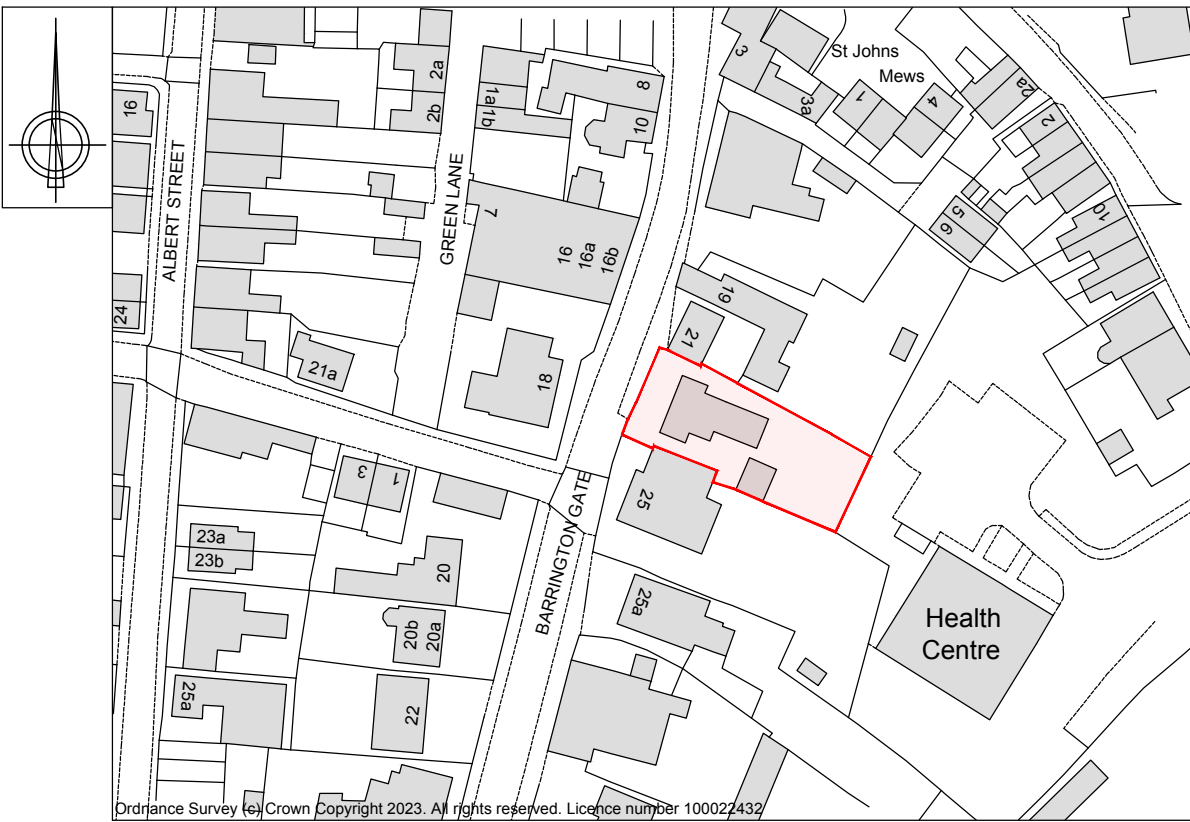

Site Location Plan
Scale 1:1250

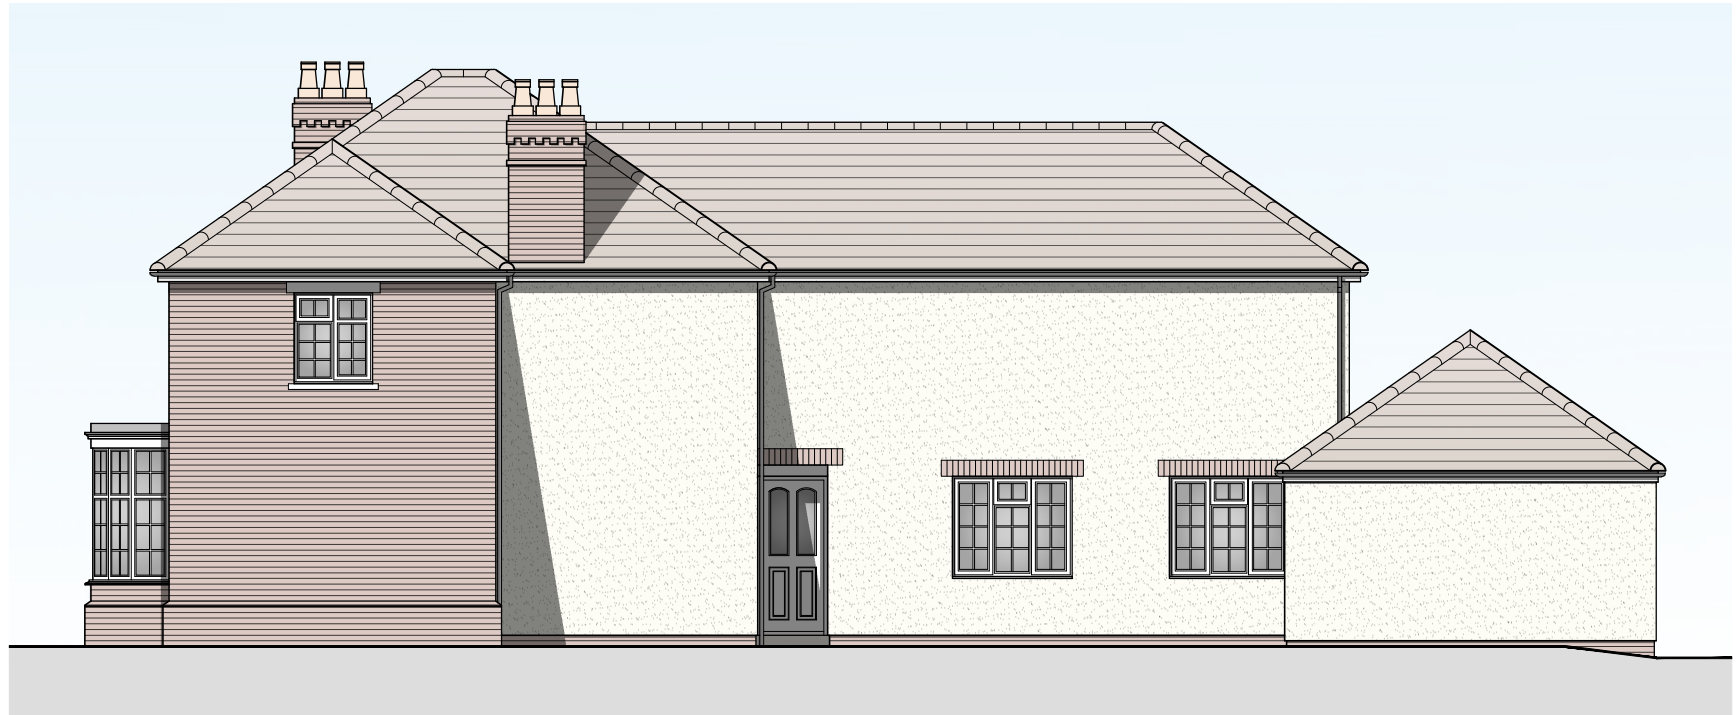

Existing Side (S) Elevation
Scale 1:100

NOTES: THIS DRAWING/ISSUE INCLUDES ALL ITS CONTENT REMAINS THE PROPERTY OF J.C. ARCHITECTURAL CONSULTANT. NO UNAUTHORIZED COPYING OR REPRODUCTION IN ANY PART IS PERMITTED WITHOUT OBTAINING PRIOR WRITTEN PERMISSION FROM J.C. ARCHITECTURAL CONSULTANT. J.C. ARCHITECTURAL CONSULTANT RESERVE THE RIGHT TO WITHDRAW THIS INFORMATION AT ANY TIME. ALL DIMENSIONS ARE TO BE CONFIRMED ON SITE BY CONTRACTOR. ANY DISCREPANCIES ARE TO BE REPORTED TO J.C. ARCHITECTURAL CONSULTANT IMMEDIATELY.

DATE: 19/03/2023

PROJECT: SINGLE STOREY SIDE REAR EXTENSION & INTERNAL ALTERATIONS AT 23 BARRINGTON GATE, HOLBEACH, SPALDING, LINCOLNSHIRE, PE12 7DA

SCALE: 1:50

DO NOT SCALE FROM THIS DRAWING

ARCHITECT: JC

DRAWING BY: JC

SHEET: 0380/23/01

REV:	DESCRIPTION:	DATE:

PROJECT:

SINGLE STOREY SIDE REAR EXTENSION

DRAWING:

EXISTING FLOOR PLANS & ELEVATIONS
SITE LOCATION PLAN

SIZE:

A1

CLIENT:

Mr & Mrs S. Tiller

DESCRIPTION:

SINGLE STOREY SIDE REAR EXTENSION & INTERNAL ALTERATIONS AT 23 BARRINGTON GATE, HOLBEACH, SPALDING, LINCOLNSHIRE, PE12 7DA

DATE:

19/03/2023

PROJECT:

SINGLE STOREY SIDE REAR EXTENSION & INTERNAL ALTERATIONS AT 23 BARRINGTON GATE, HOLBEACH, SPALDING, LINCOLNSHIRE, PE12 7DA

SCALE:

1:50

DO NOT SCALE FROM THIS DRAWING

ARCHITECT:

JC

DRAWING BY:

JC

SHEET:

0380/23/01