




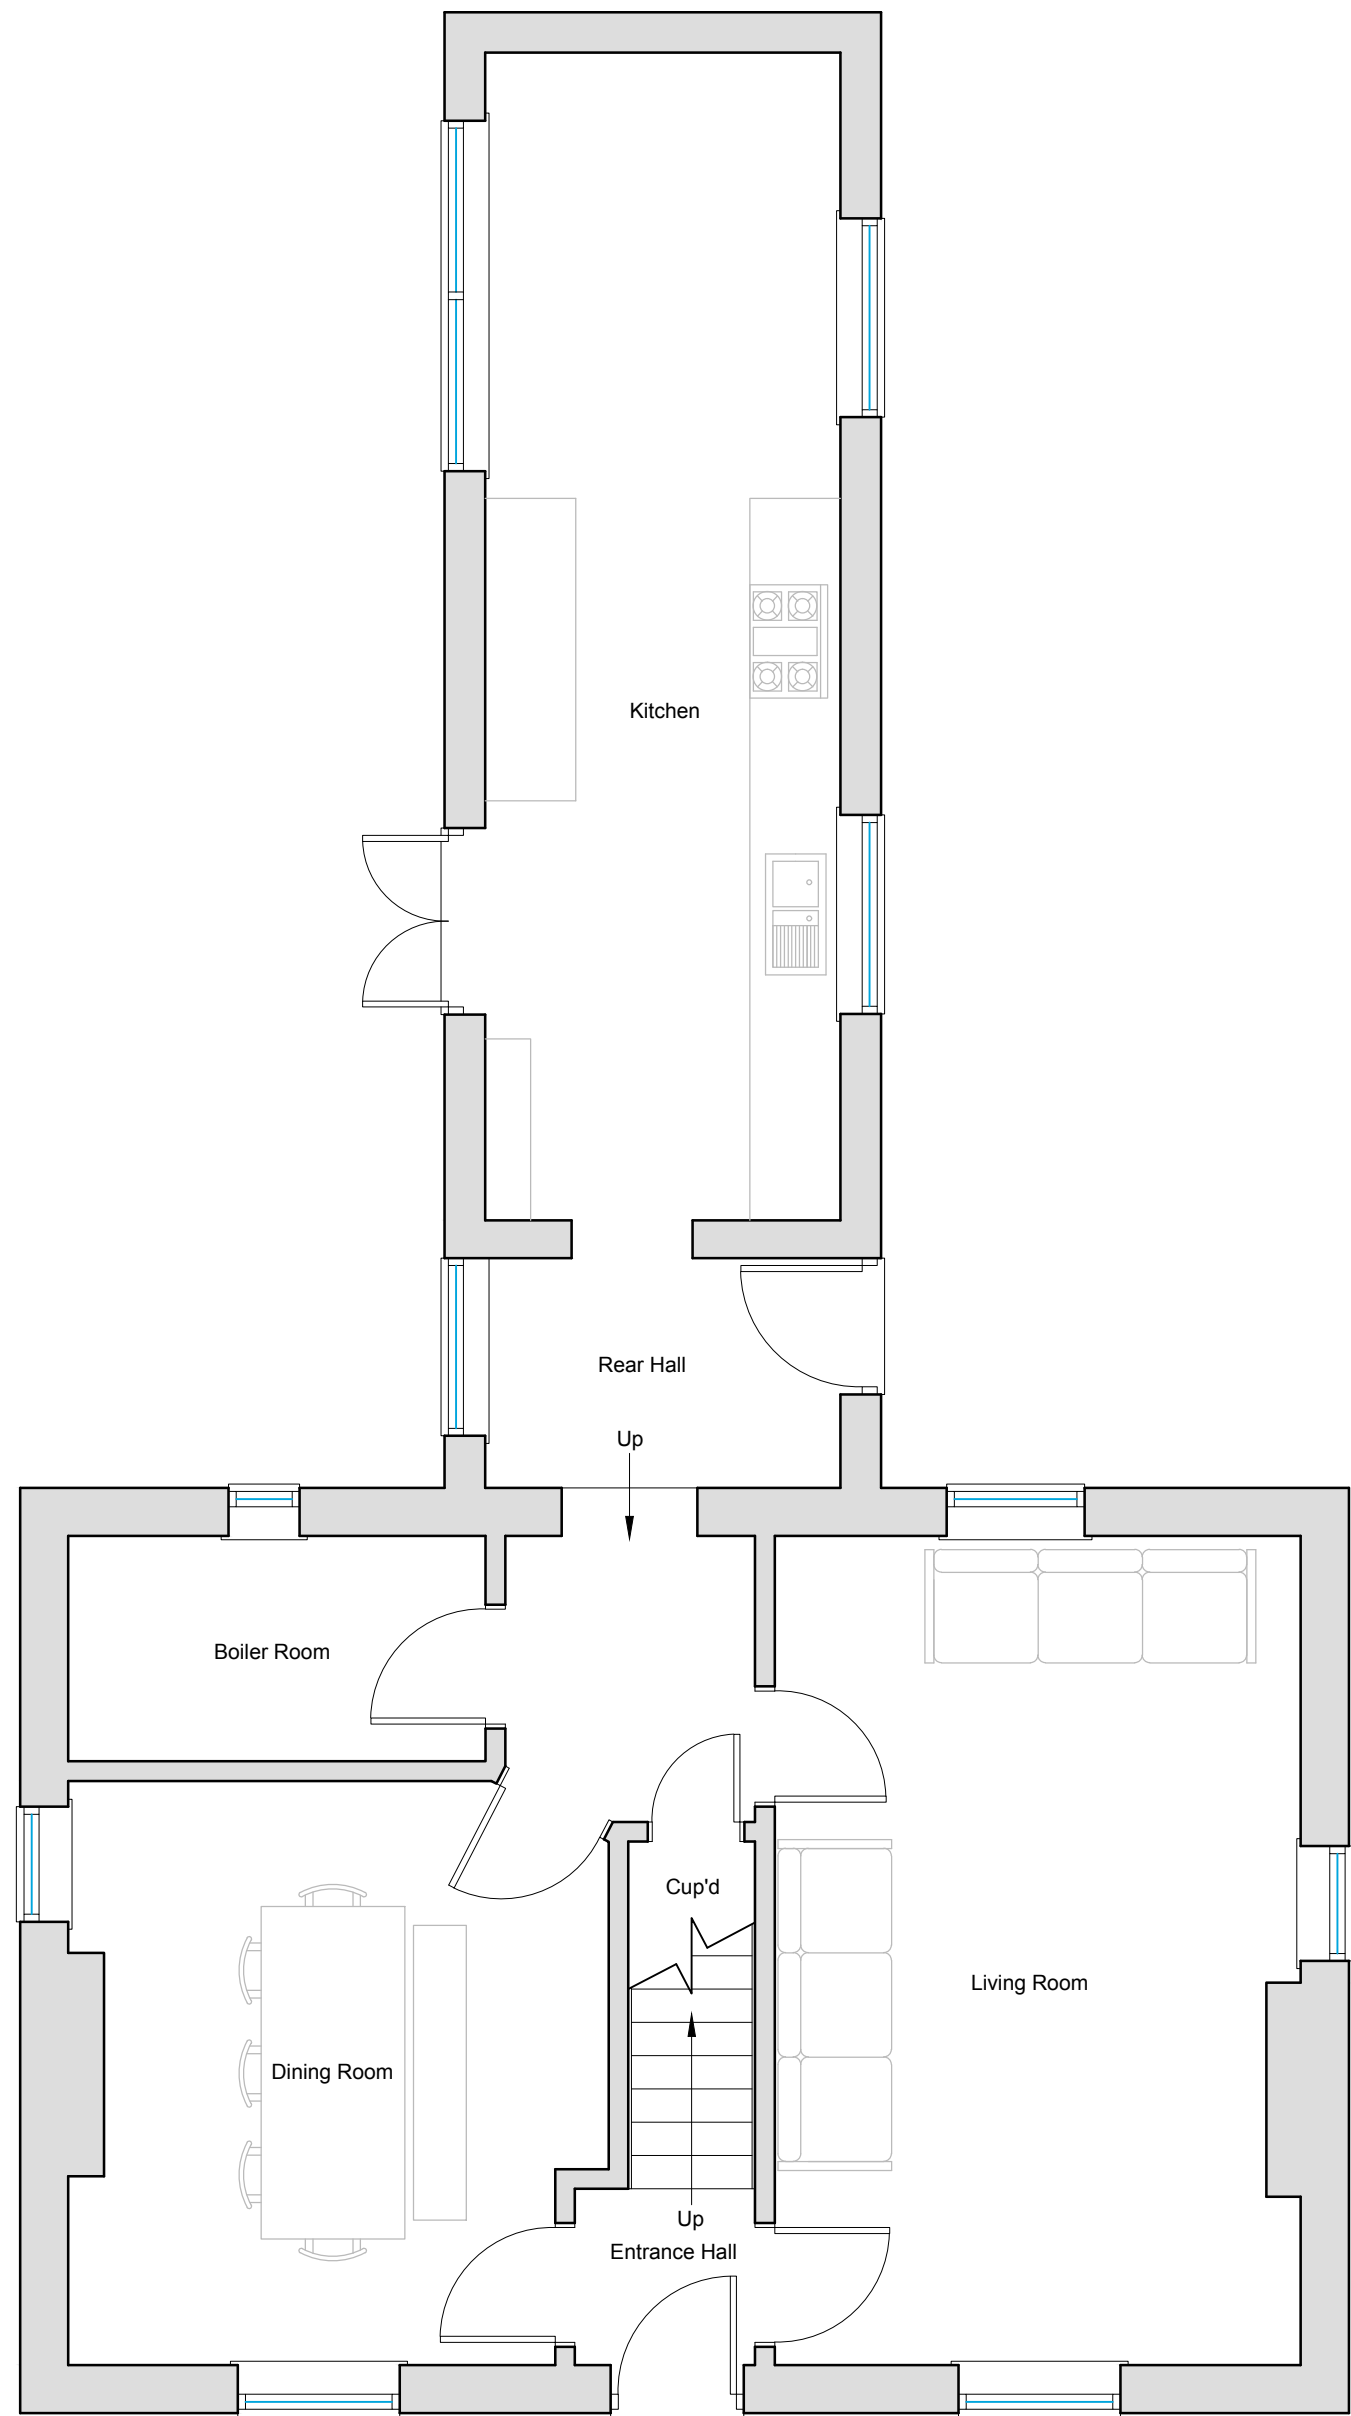


Existing Ground Floor Plan  
Scale 1:50

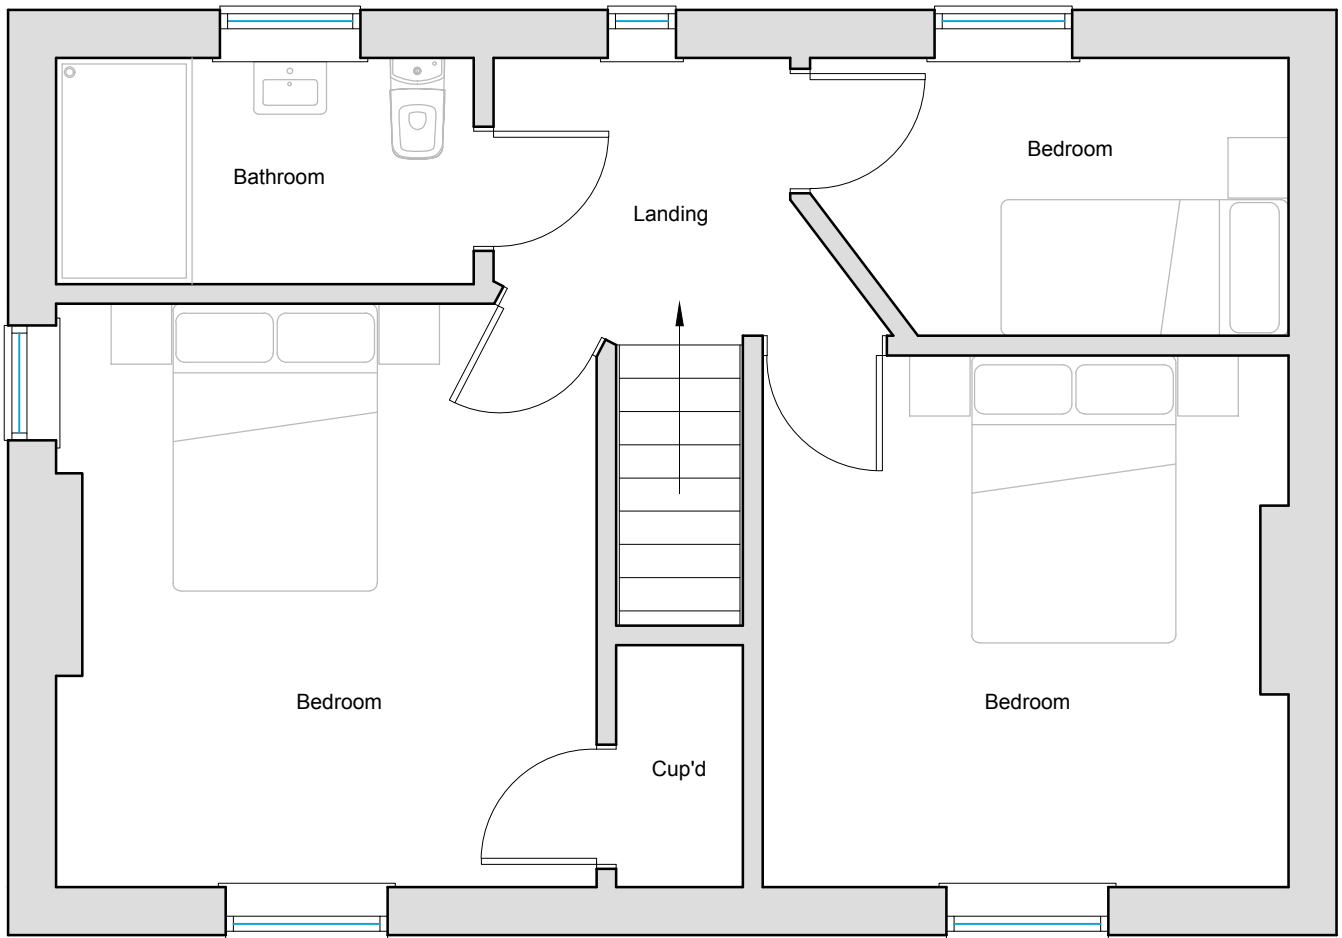

Existing First Floor Plan  
Scale 1:50

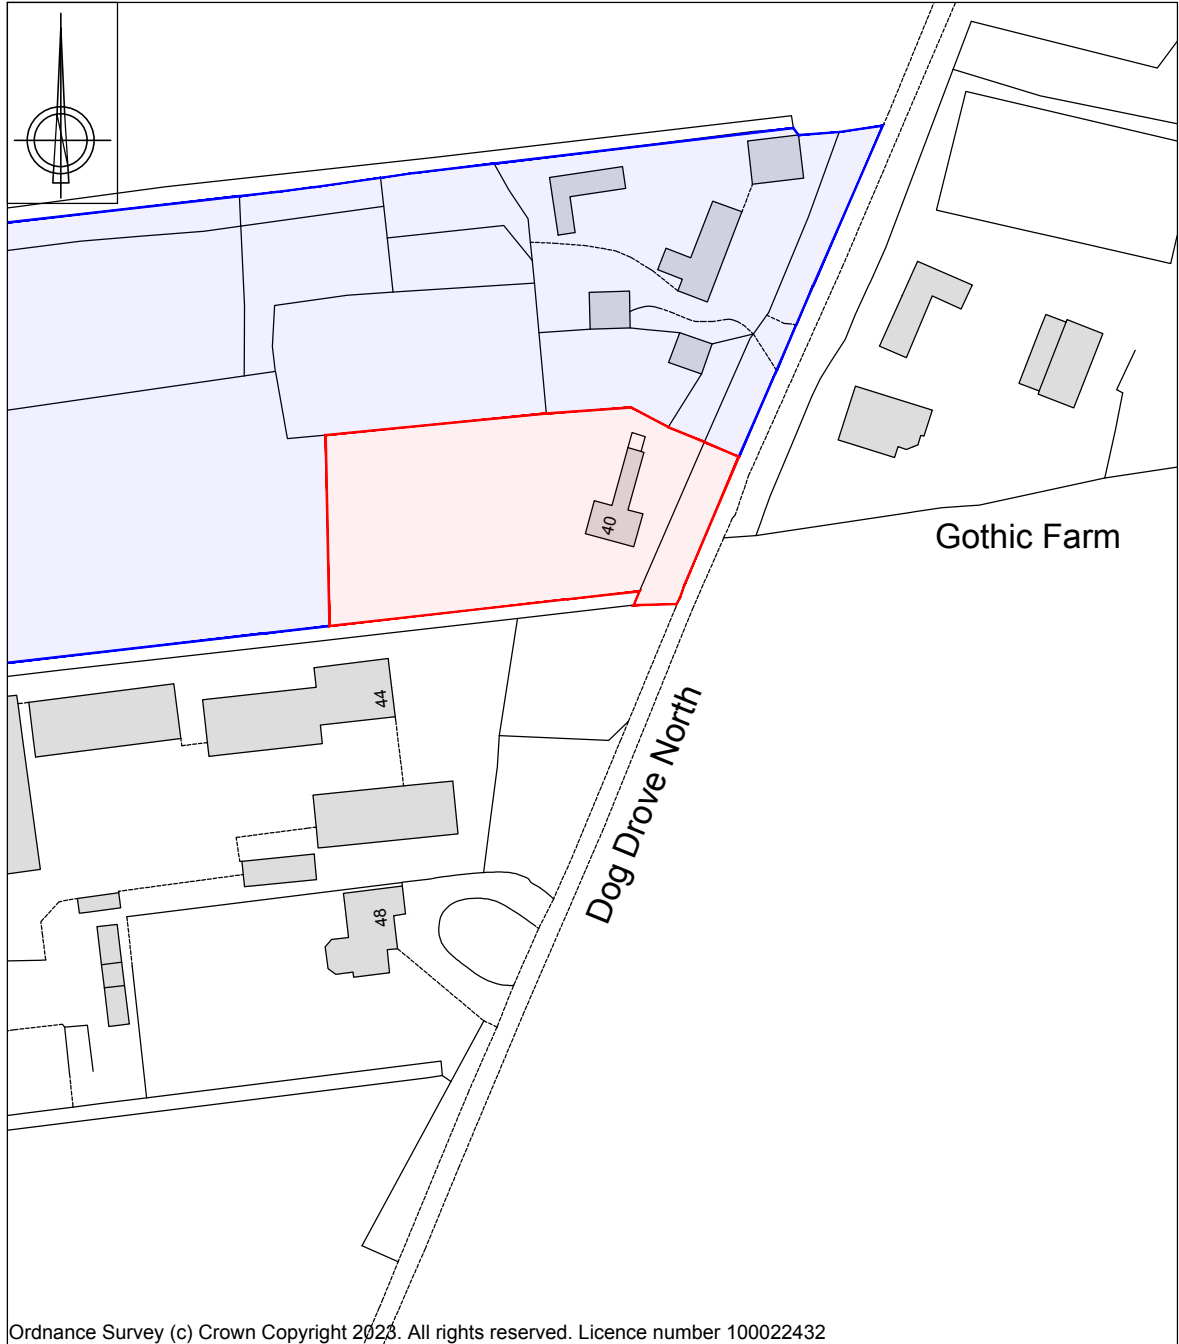

Site Location Plan  
Scale 1:1250

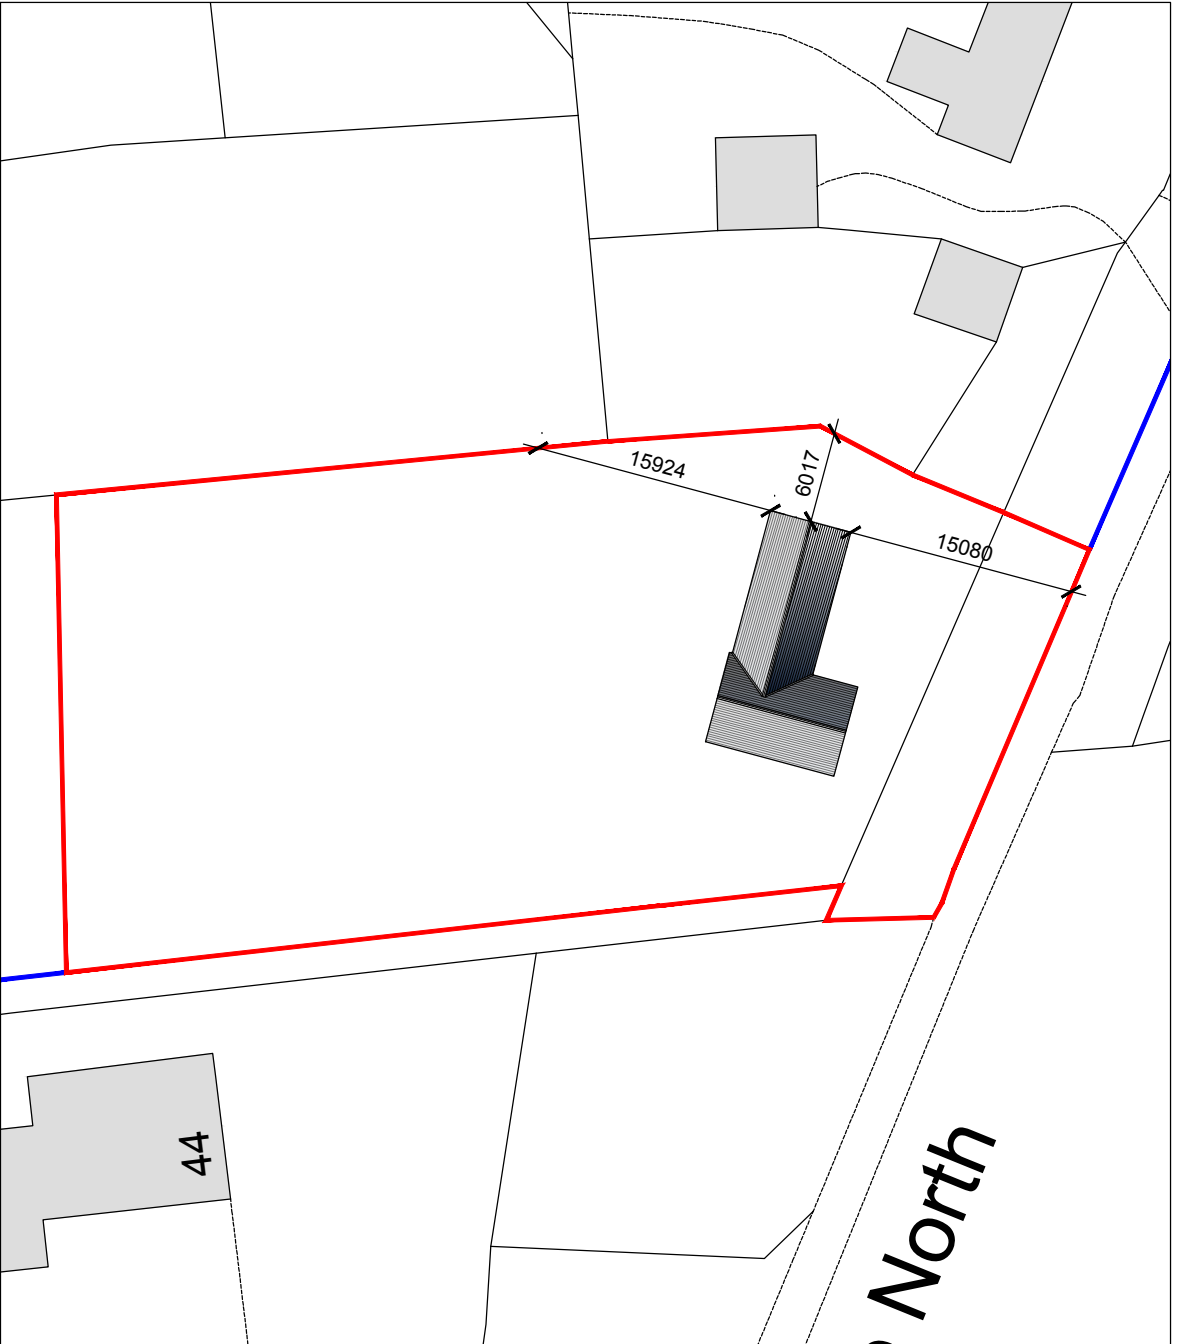

Proposed Block Plan  
Scale 1:500



Existing Side (SE) Elevation  
Scale 1:100




Existing Rear (NE) Elevation  
Scale 1:100




Existing Side (NW) Elevation  
Scale 1:100



SCALE BAR (m) 1:50

 

SCALE BAR (m) 1:100

 

SCALE BAR (m) 1:500



SCALE BAR (m) 1:1250

| REV | DESCRIPTION | DATE |
|-----|-------------|------|
|     |             |      |
|     |             |      |

|                                                         |                                           |
|---------------------------------------------------------|-------------------------------------------|
| PROJECT:<br>TWO STOREY REAR EXTENSION                   |                                           |
| DRAWING:<br>EXISTING FLOOR PLANS<br>EXISTING ELEVATIONS | SITE LOCATION PLAN<br>PROPOSED BLOCK PLAN |
| SIZE:<br>A1                                             | CLIENT:<br>Mr F. Watts                    |
| SCALE:<br>as labelled                                   | DRAWING BY:<br>JC                         |
| DATE:<br>22/03/2023                                     | SHEET:<br>0385/23/01                      |



|   |
|---|
| DESCRIPTION:<br>TWO STOREY REAR EXTENSION AT<br>WINDRUSH STABLES, 40 DOG DROVE<br>NORTH, HOLBEACH GROVE, SPALDING,<br>LINCOLNSHIRE, PE12 0RZ |
| APPROVED BY:<br>CT   |

NOTES: THIS DRAWING/IMAGE INCLUDING ALL ITS CONTENT REMAINS THE PROPERTY OF JC ARCHITECTURAL CONSULTANT. NO UNAUTHORIZED COPYING OR REPRODUCTION IN ANY FORM IS PERMITTED WITHOUT OBTAINING PRIOR WRITTEN PERMISSION FROM JC ARCHITECTURAL CONSULTANT. JC ARCHITECTURAL CONSULTANT RESERVES THE RIGHT TO MODIFY THIS INFORMATION AT ANY TIME. ALL DIMENSIONS ARE TO BE CONFIRMED ON SITE BY CONTRACTOR. ANY DISCREPANCIES ARE TO BE REPORTED TO JC ARCHITECTURAL CONSULTANT IMMEDIATELY. THE DESIGN HAS BEEN UNDERTAKEN AS FAR AS POSSIBLE TO AVOID RISKS TO HEALTH AND SAFETY OR TO REDUCE AND CONTROL THE EFFECTS OF ANY UNAVOIDABLE RISKS. ANY RELEVANT INFORMATION REGARDING RISKS WHICH ARE NOT ABLE TO BE ELIMINATED WILL BE INCLUDED WITHIN THE PROJECT HEALTH AND SAFETY FILE.