




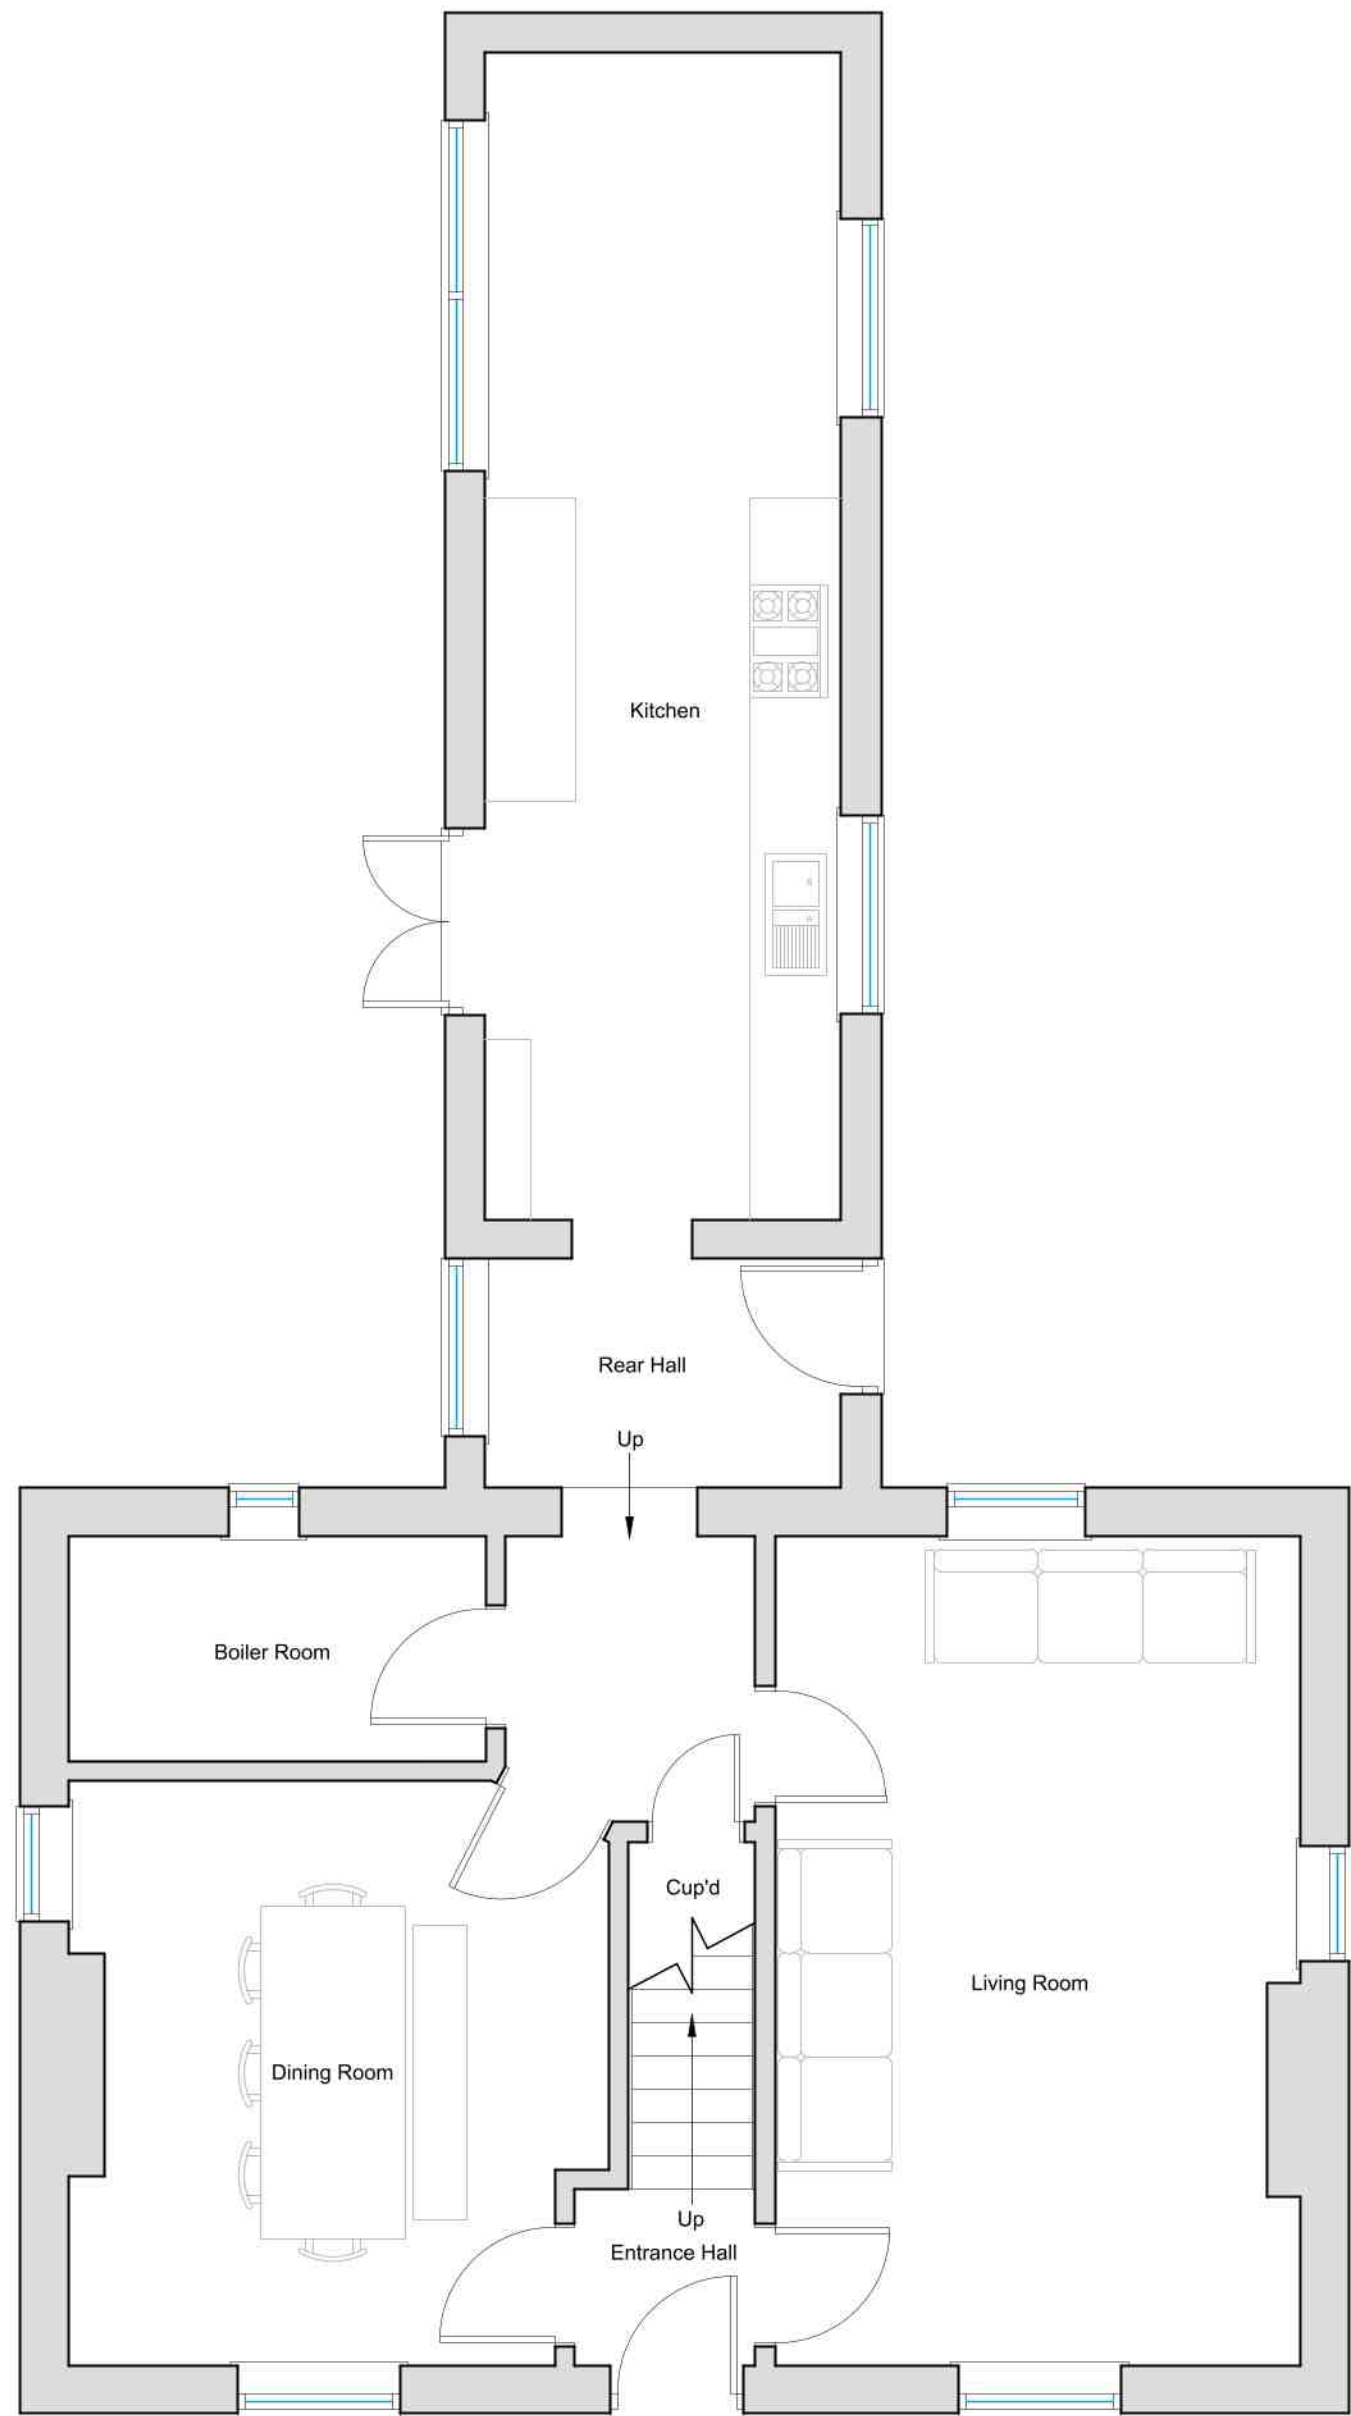


Existing Ground Floor Plan
Scale 1:50

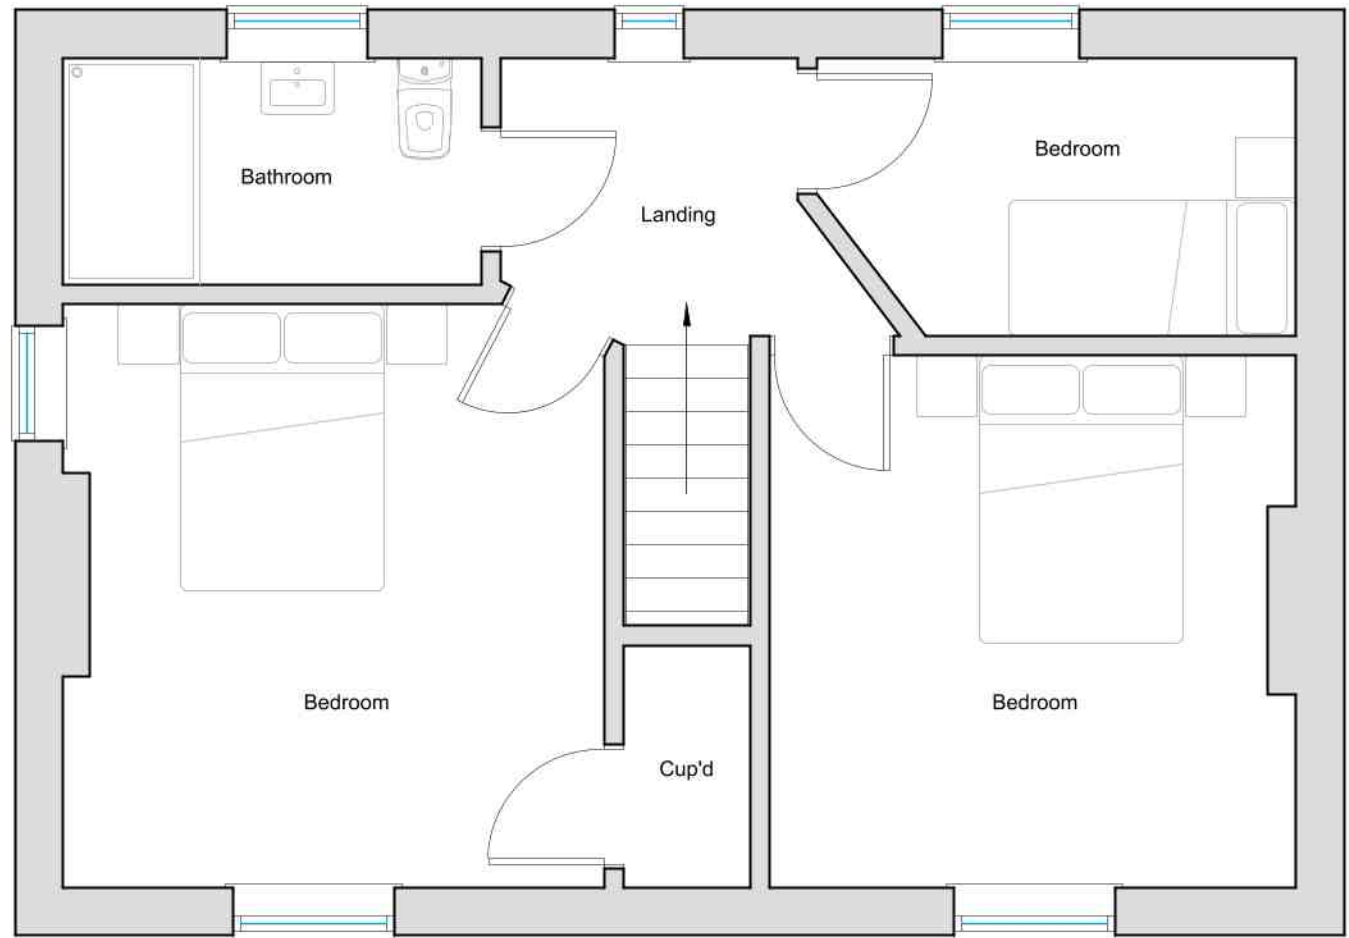

Existing First Floor Plan
Scale 1:50

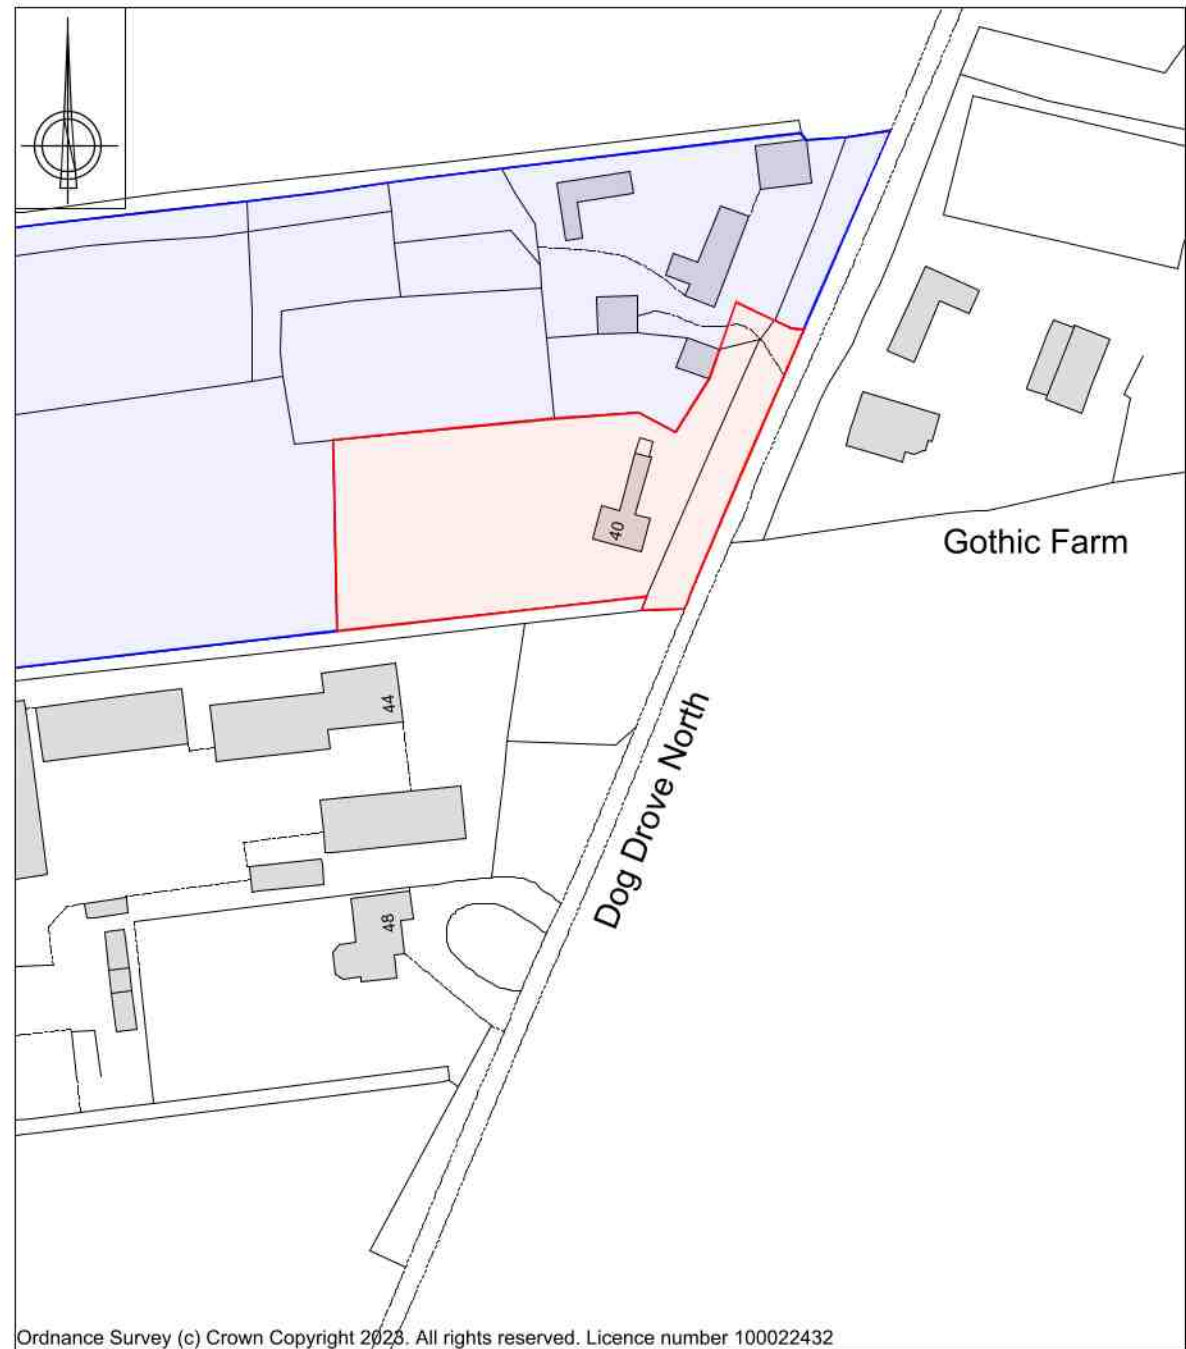

Site Location Plan
Scale 1:1250

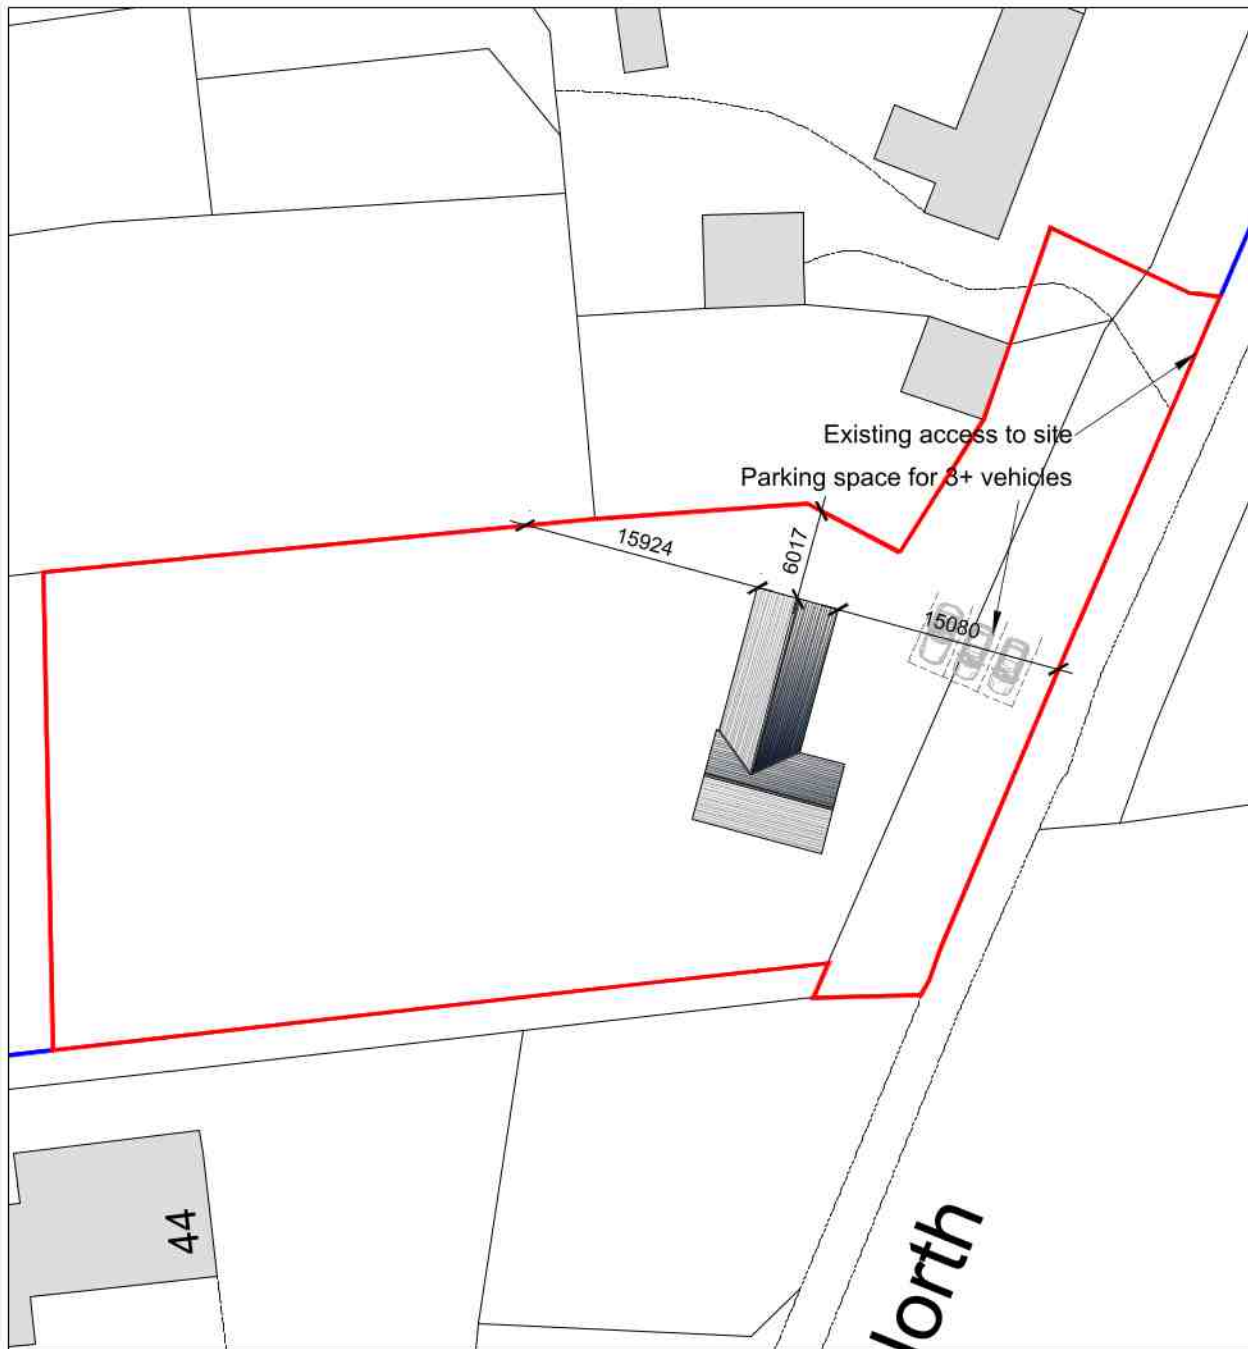

Proposed Block Plan
Scale 1:500




Existing Side (SE) Elevation
Scale 1:100



Existing Rear (NE) Elevation
Scale 1:100



Existing Side (NW) Elevation
Scale 1:100

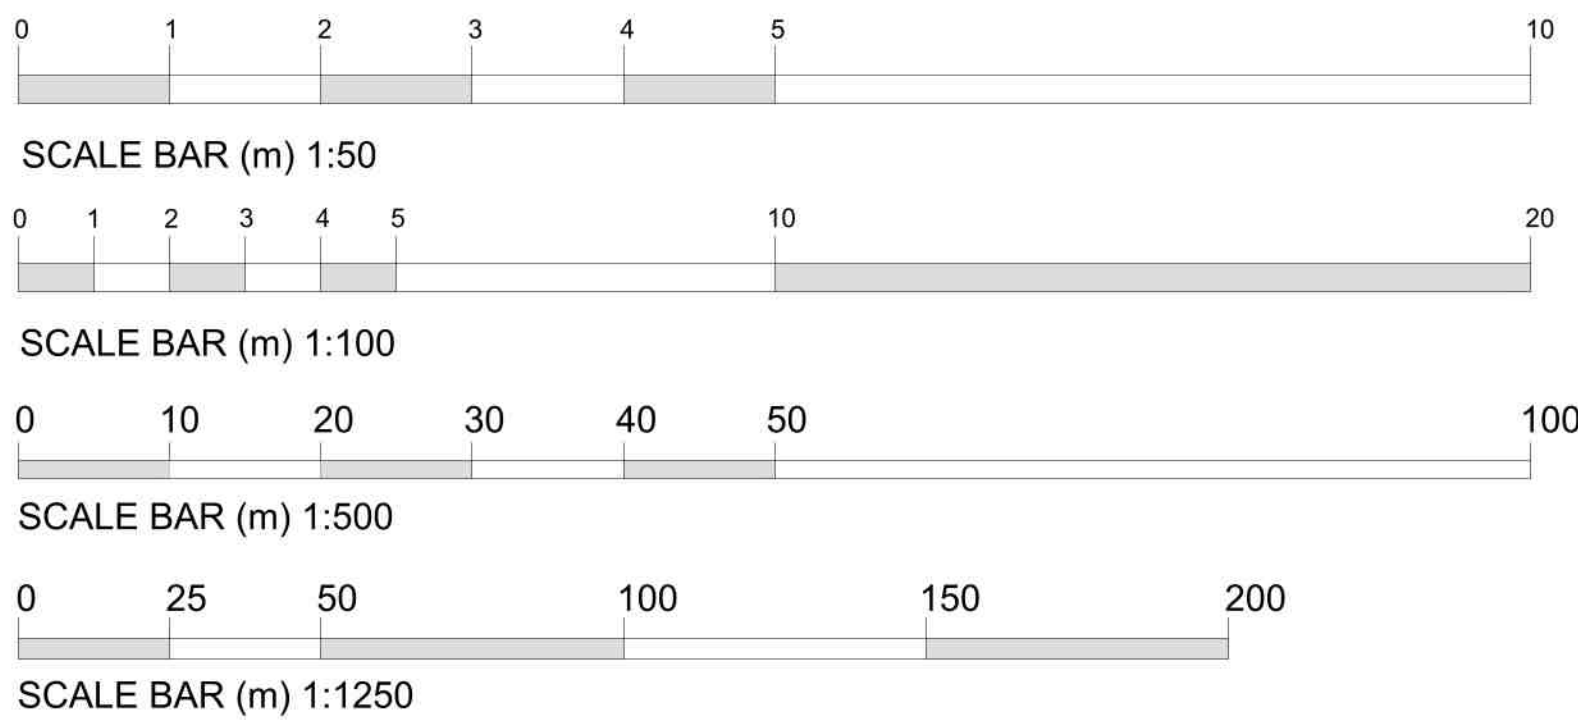

PROJECT:		TWO STOREY REAR EXTENSION	
DRAWING:		SITE LOCATION PLAN PROPOSED BLOCK PLAN	
CLIENT:		Mr F. Watts	
DATE:		22/03/2023	
APPROVED:		CT	
Do Not Scale From This Drawing		SHEET 0385/23/01A	

NOTES: THIS DRAWING IS THE PROPERTY OF JC ARCHITECTURAL CONSULTANT. NO UNAUTHORIZED COPYING OR REPRODUCTION IN ANY FORM IS PERMITTED WITHOUT OBTAINING PRIOR WRITTEN PERMISSION FROM JC ARCHITECTURAL CONSULTANT. JC ARCHITECTURAL CONSULTANT RESERVES THE RIGHT TO MODIFY THIS INFORMATION AT ANY TIME. ALL DIMENSIONS ARE TO BE CONFIRMED ON SITE BY CONTRACTOR. ANY DISCREPANCIES ARE TO BE REPORTED TO JC ARCHITECTURAL CONSULTANT IMMEDIATELY. THE DESIGN HAS BEEN UNDERTAKEN AS FAR AS POSSIBLE TO AVOID RISKS TO HEALTH AND SAFETY OR TO REDUCE AND CONTROL THE EFFECTS OF ANY UNAVOIDABLE RISKS. ANY RELEVANT INFORMATION REGARDING RISKS WHICH ARE NOT ABLE TO BE ELIMINATED WILL BE INCLUDED WITHIN THE PROJECT HEALTH AND SAFETY FILE.