
 


Site plan Cornerways

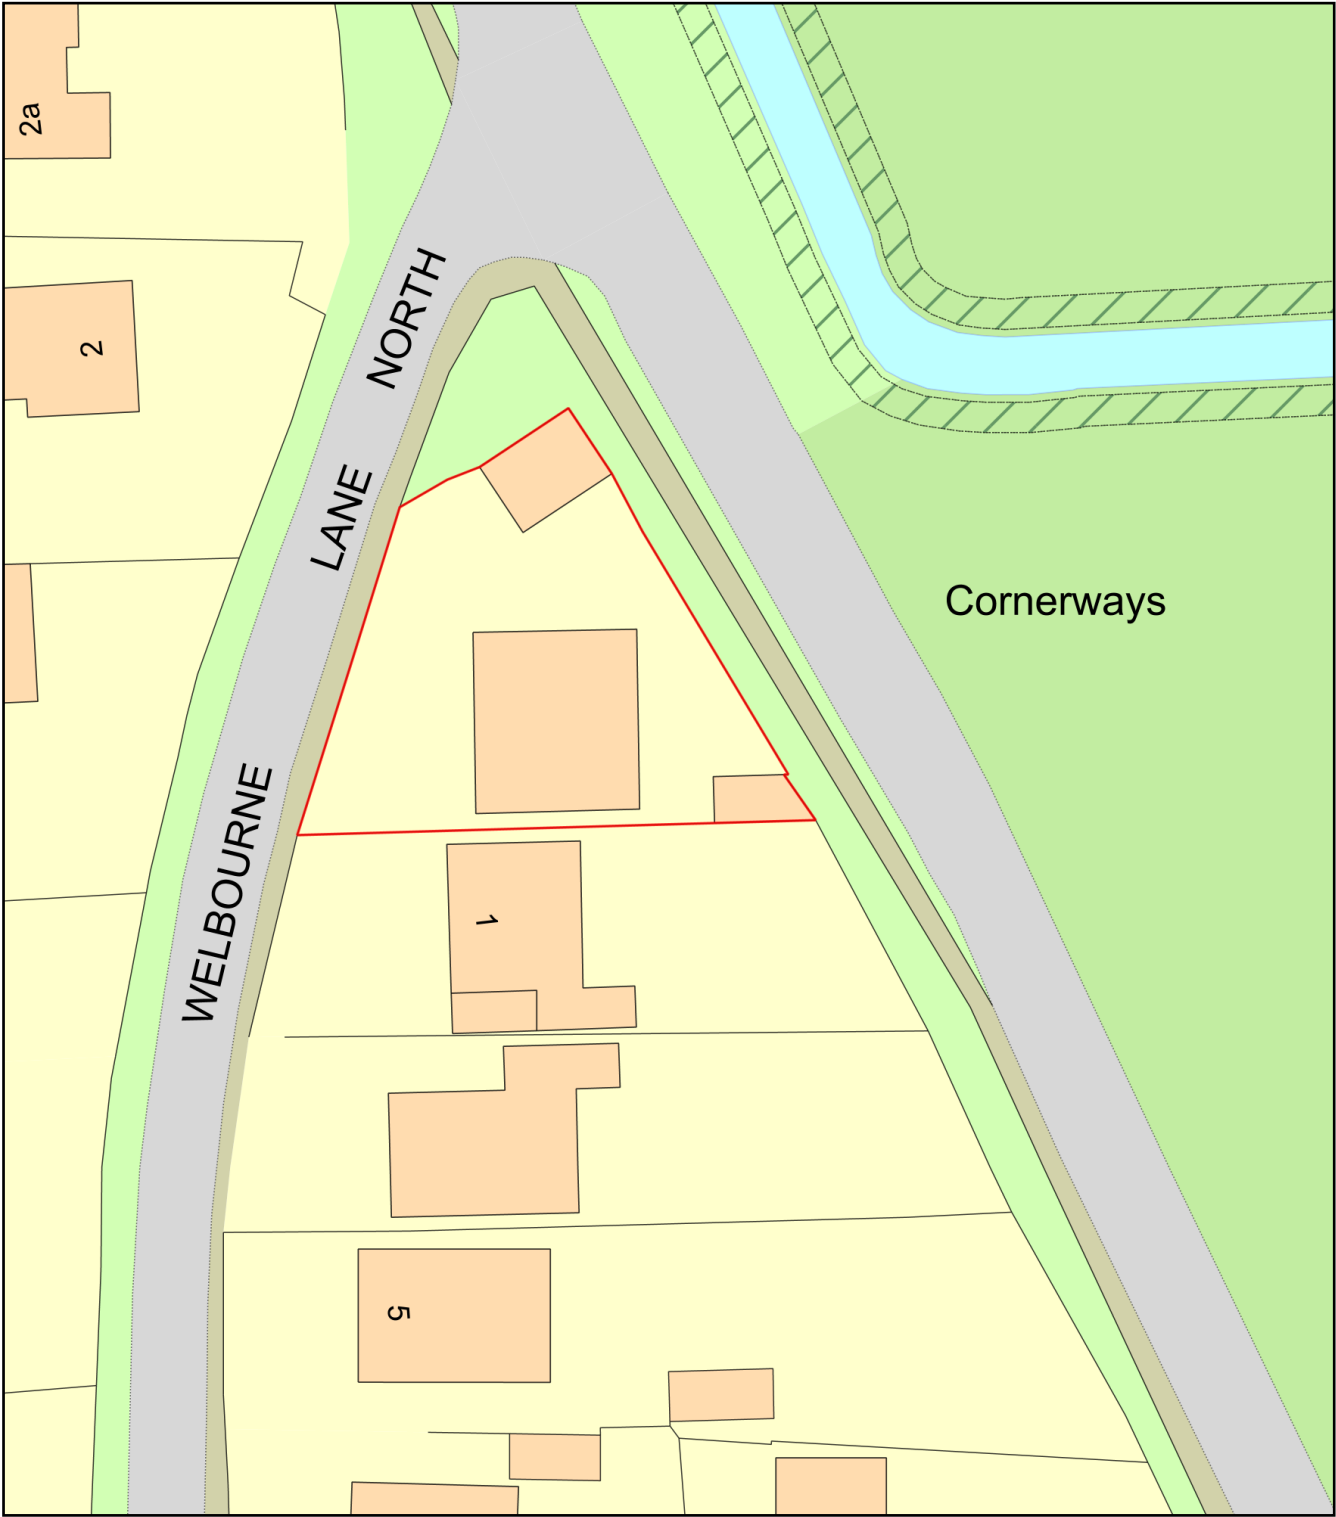

Plan Produced for: Danny Smith  
Date Produced: 10 Apr 2026  
Plan Reference Number: TQRQM26100110157917  
Scale: 1:500 @ A4