

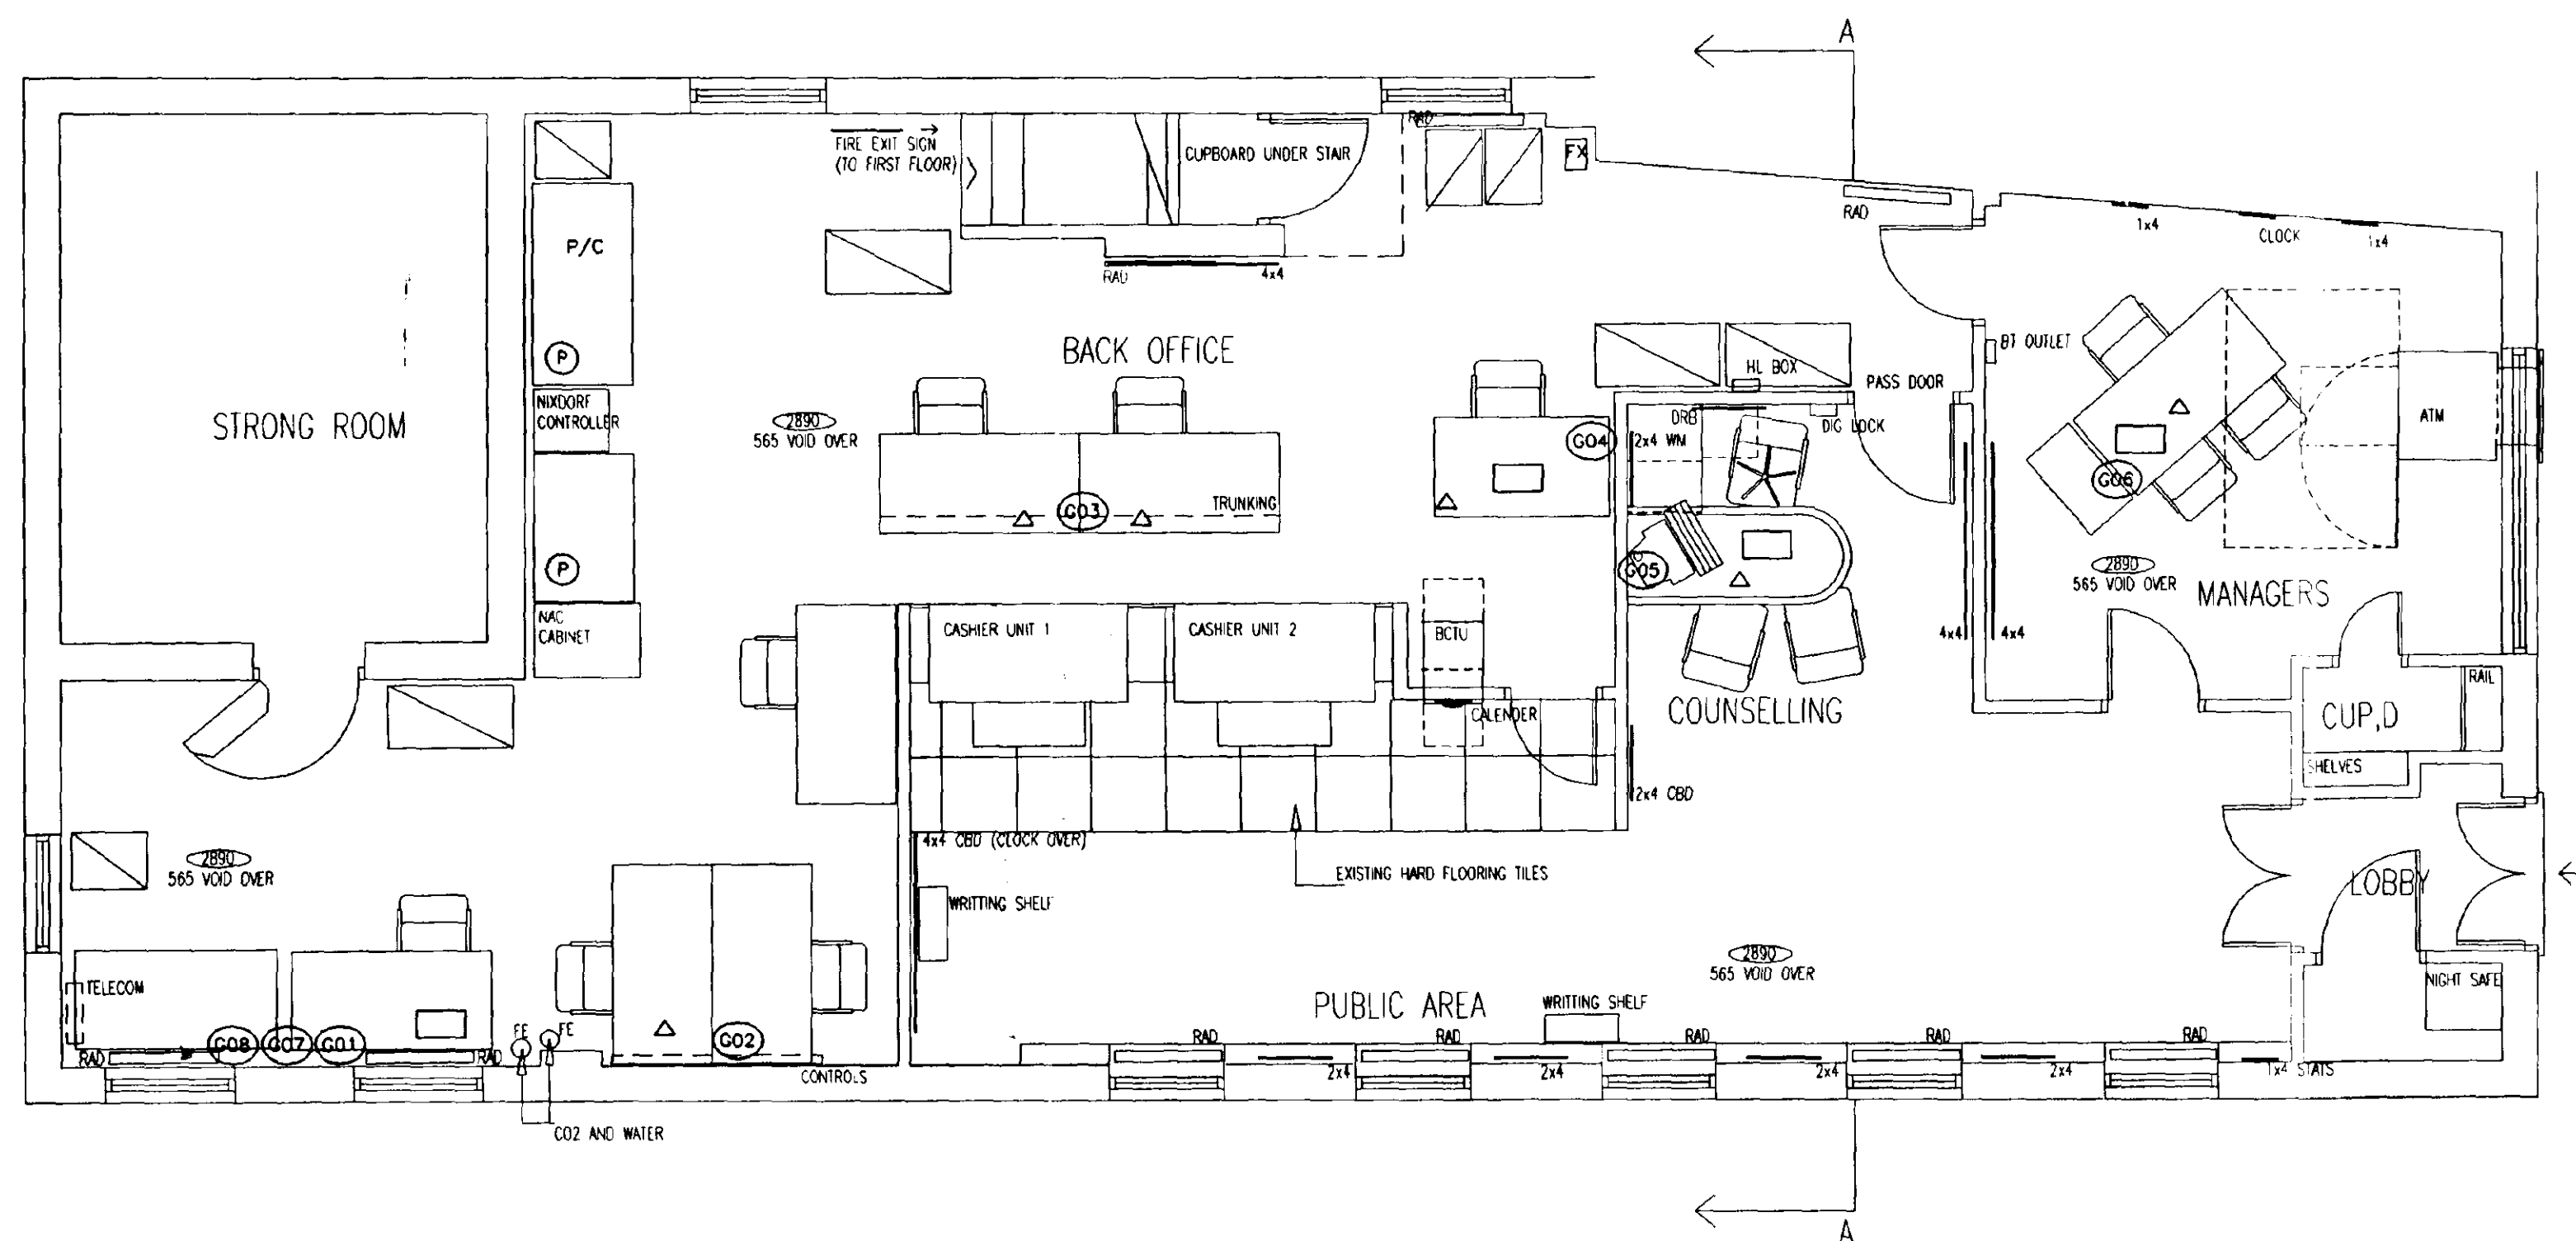


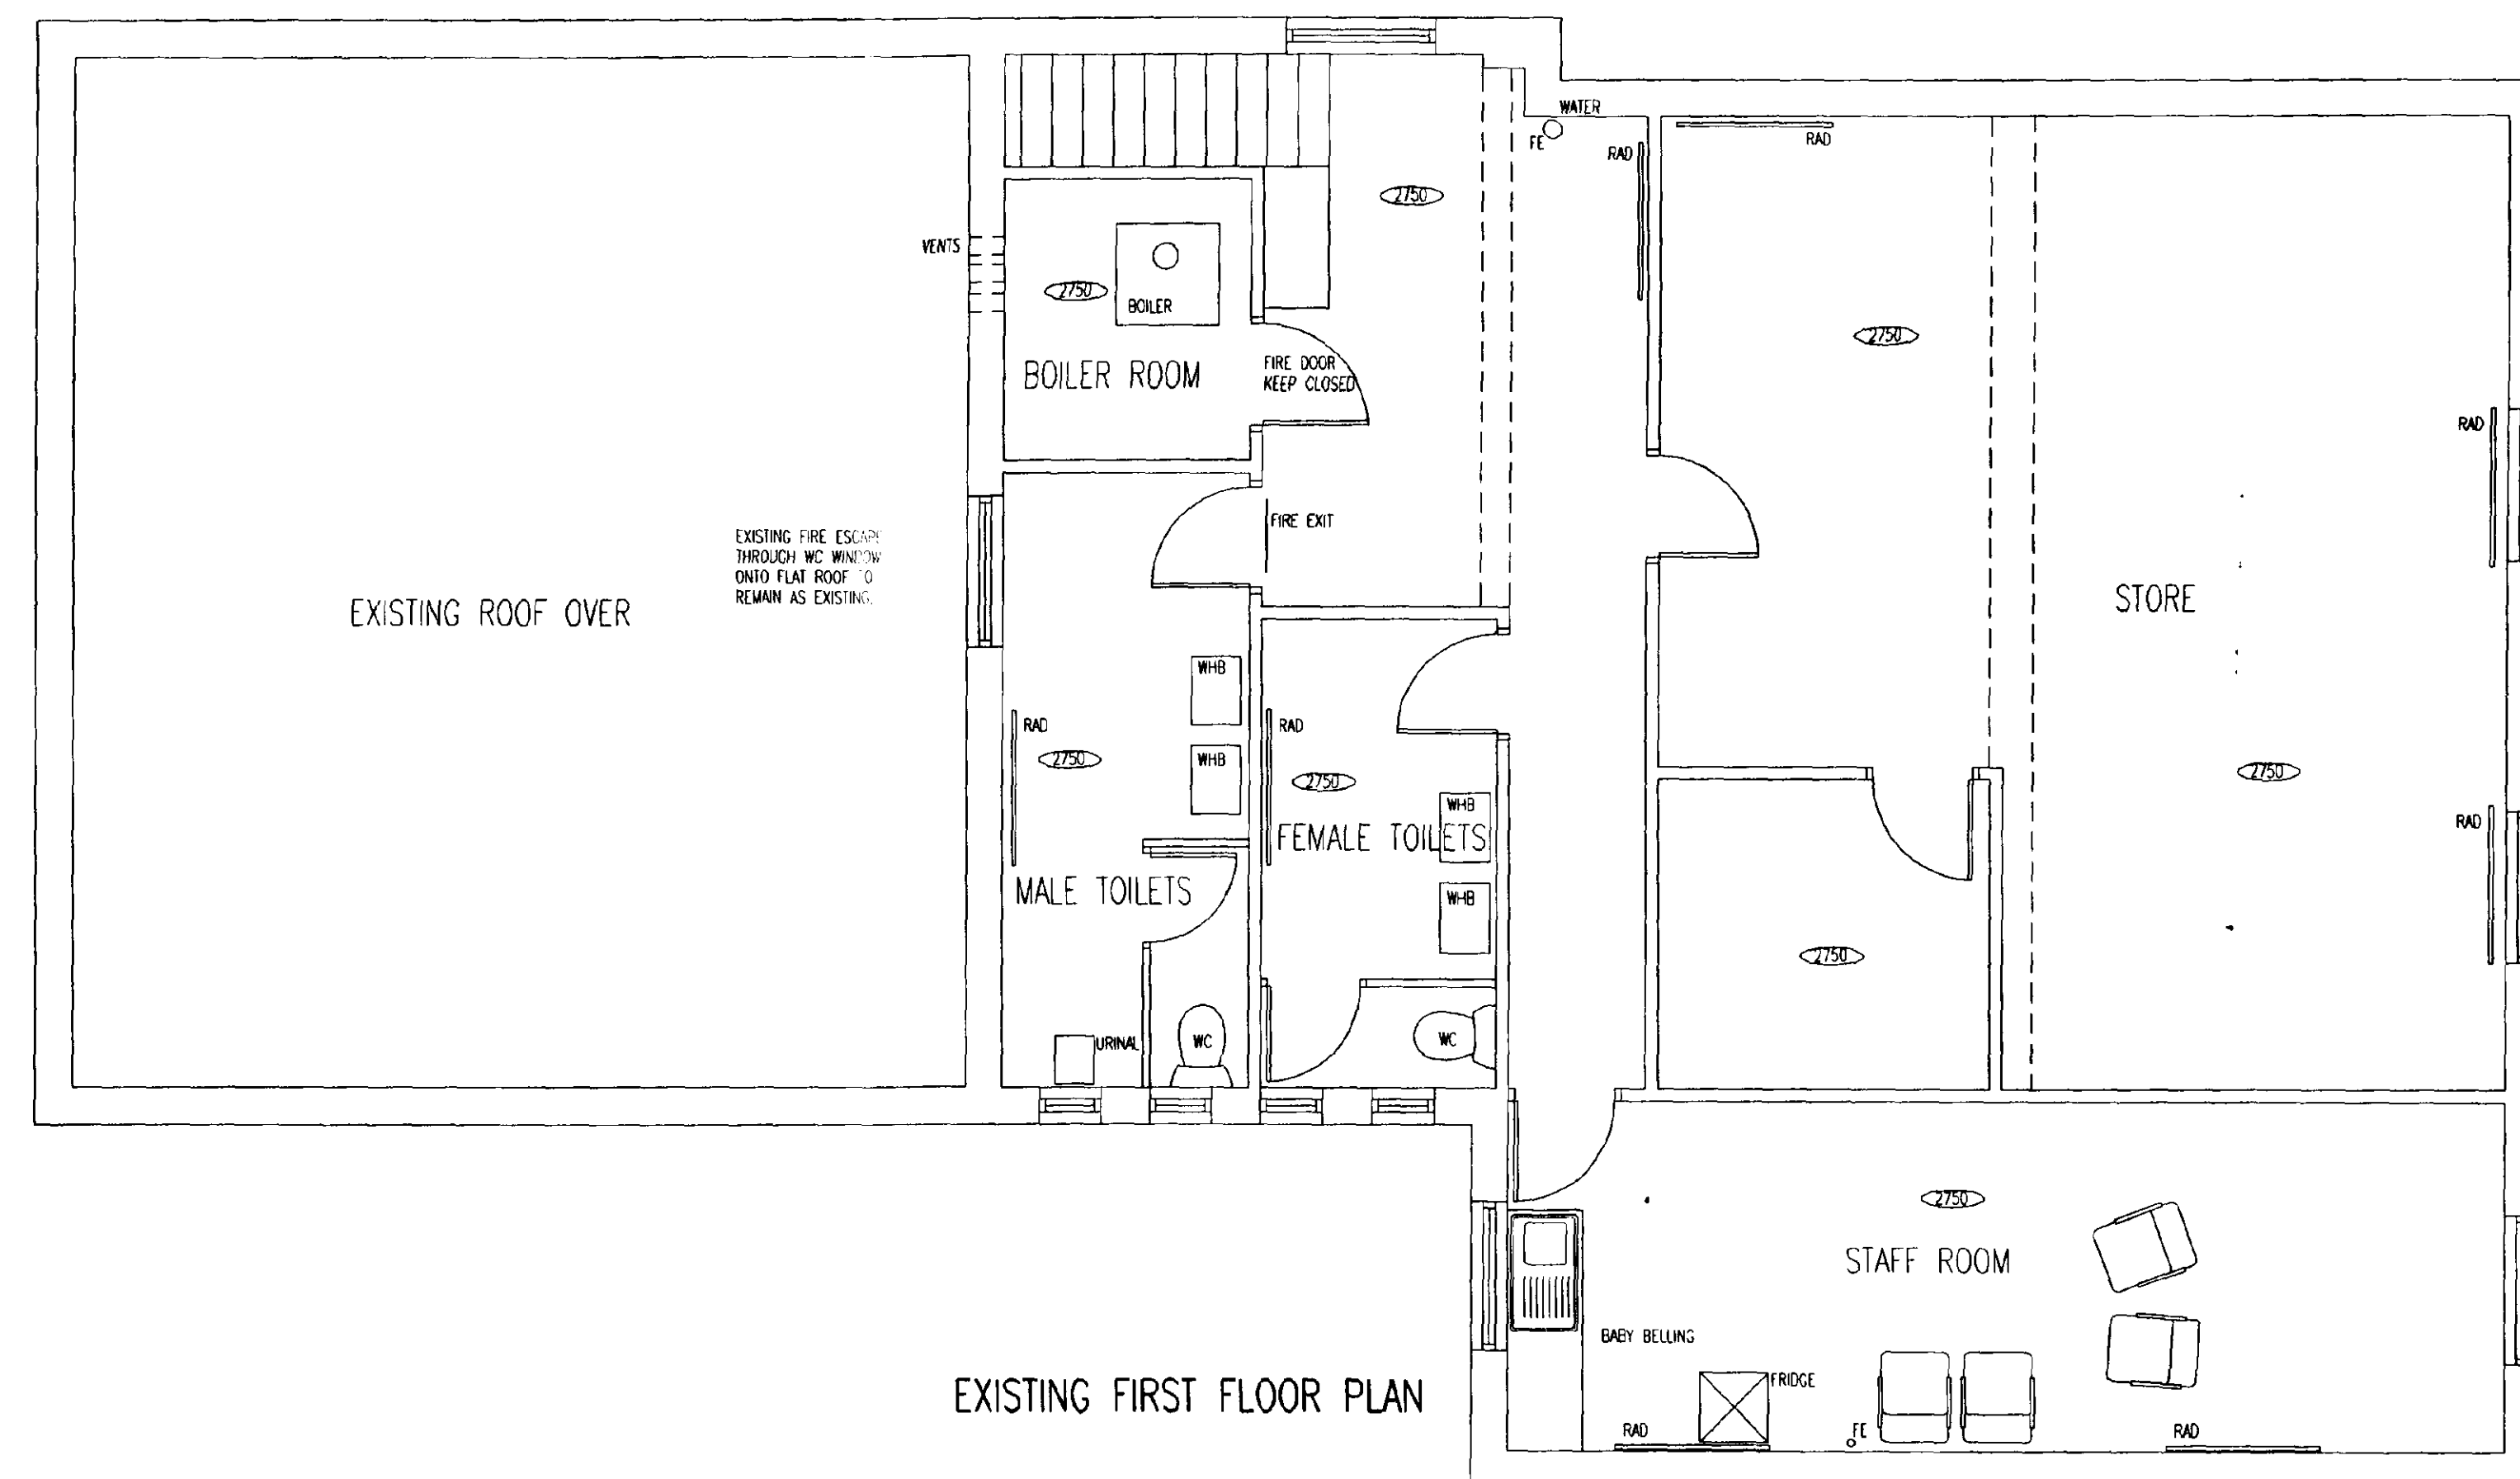

- | | |
|---|---|
| NIXDORF EQUIPMENT | |
|  | Nixdorf controller |
|  | Nixdorf screen + keyboard |
|  | Nixdorf screen printer + keyboard |
|  | Nixdorf counter terminal |
|  | Nixdorf nios typewriter |
| IBM/PS2 | |
|  | IBM screen + keyboard |
|  | IBM screen keyboard + printer |
|  | IBM fileserver |
|  | IBM wiring cabinet |
|  | Existing IBM data end point
(actual ref) |
| DEC EQUIPMENT | |
| DEC M/VAX | Microvax |
| DEC S | Dec server |
| DEC SK | Dec screen keyboard |
| DEC P | Dec printer |
| TELECOMS (VOICE/DATA) | |
| NAC | Network access controller |
|  | Telephone handset |
|  | Main telephone voice control unit
(PABX) |
| FX | Fax machine |
| STRUCT | Structured wiring cabinet |
| GENERAL | |
| P/C | Photocopier |
| V/D | Viewdata machine |
| MF | Microfiche |
| R | Recordak |

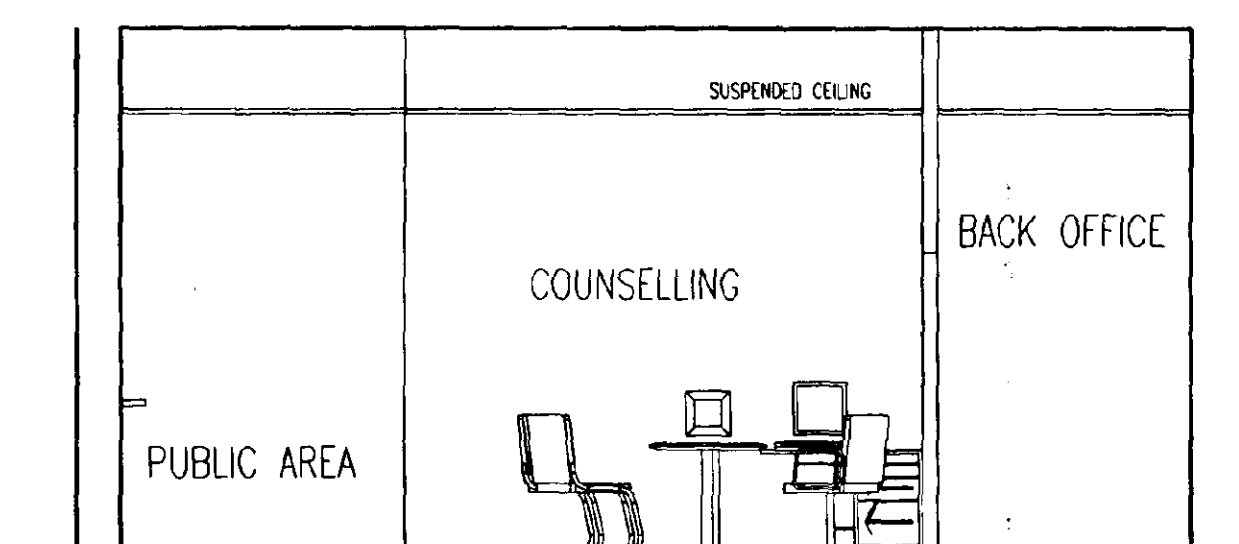

REVISION B FIRE NOTES ADDED WITH EXISTING WINDOW, STAIR AMENDED
AND EXISTING ROOF LINE ADDED 11/5/95

REVISION A EXISTING ATM ADDED TO PLAN 25/4/95

Revision _____ Date _____

AXIS ARCHITECTURE

20 FURNIVAL STREET
SHEFFIELD S1 4QT
UK (0114) 2 992 440 fax 2 992 44

MIDLAND BANK

HOLBEACH

EXISTING GROUND/FIRST FLOOR
PLAN/ELE AND SECTION

DATE		SCALE		DRAWN		CHECKED	
12/94		1:50		LA			
				A B			


94/7550/A-01

94/7550/A-01

© COPYRIGHT EXISTS ON THE DESIGNS AND INFORMATION SHOWN ON THIS DRAWING. The Contractor must verify all dimensions on site before making shop drawings or commencing work of any kind. No dimensions to be scaled from this drawing.

[illegible]

EXISTING GROUND FLOOR PLAN

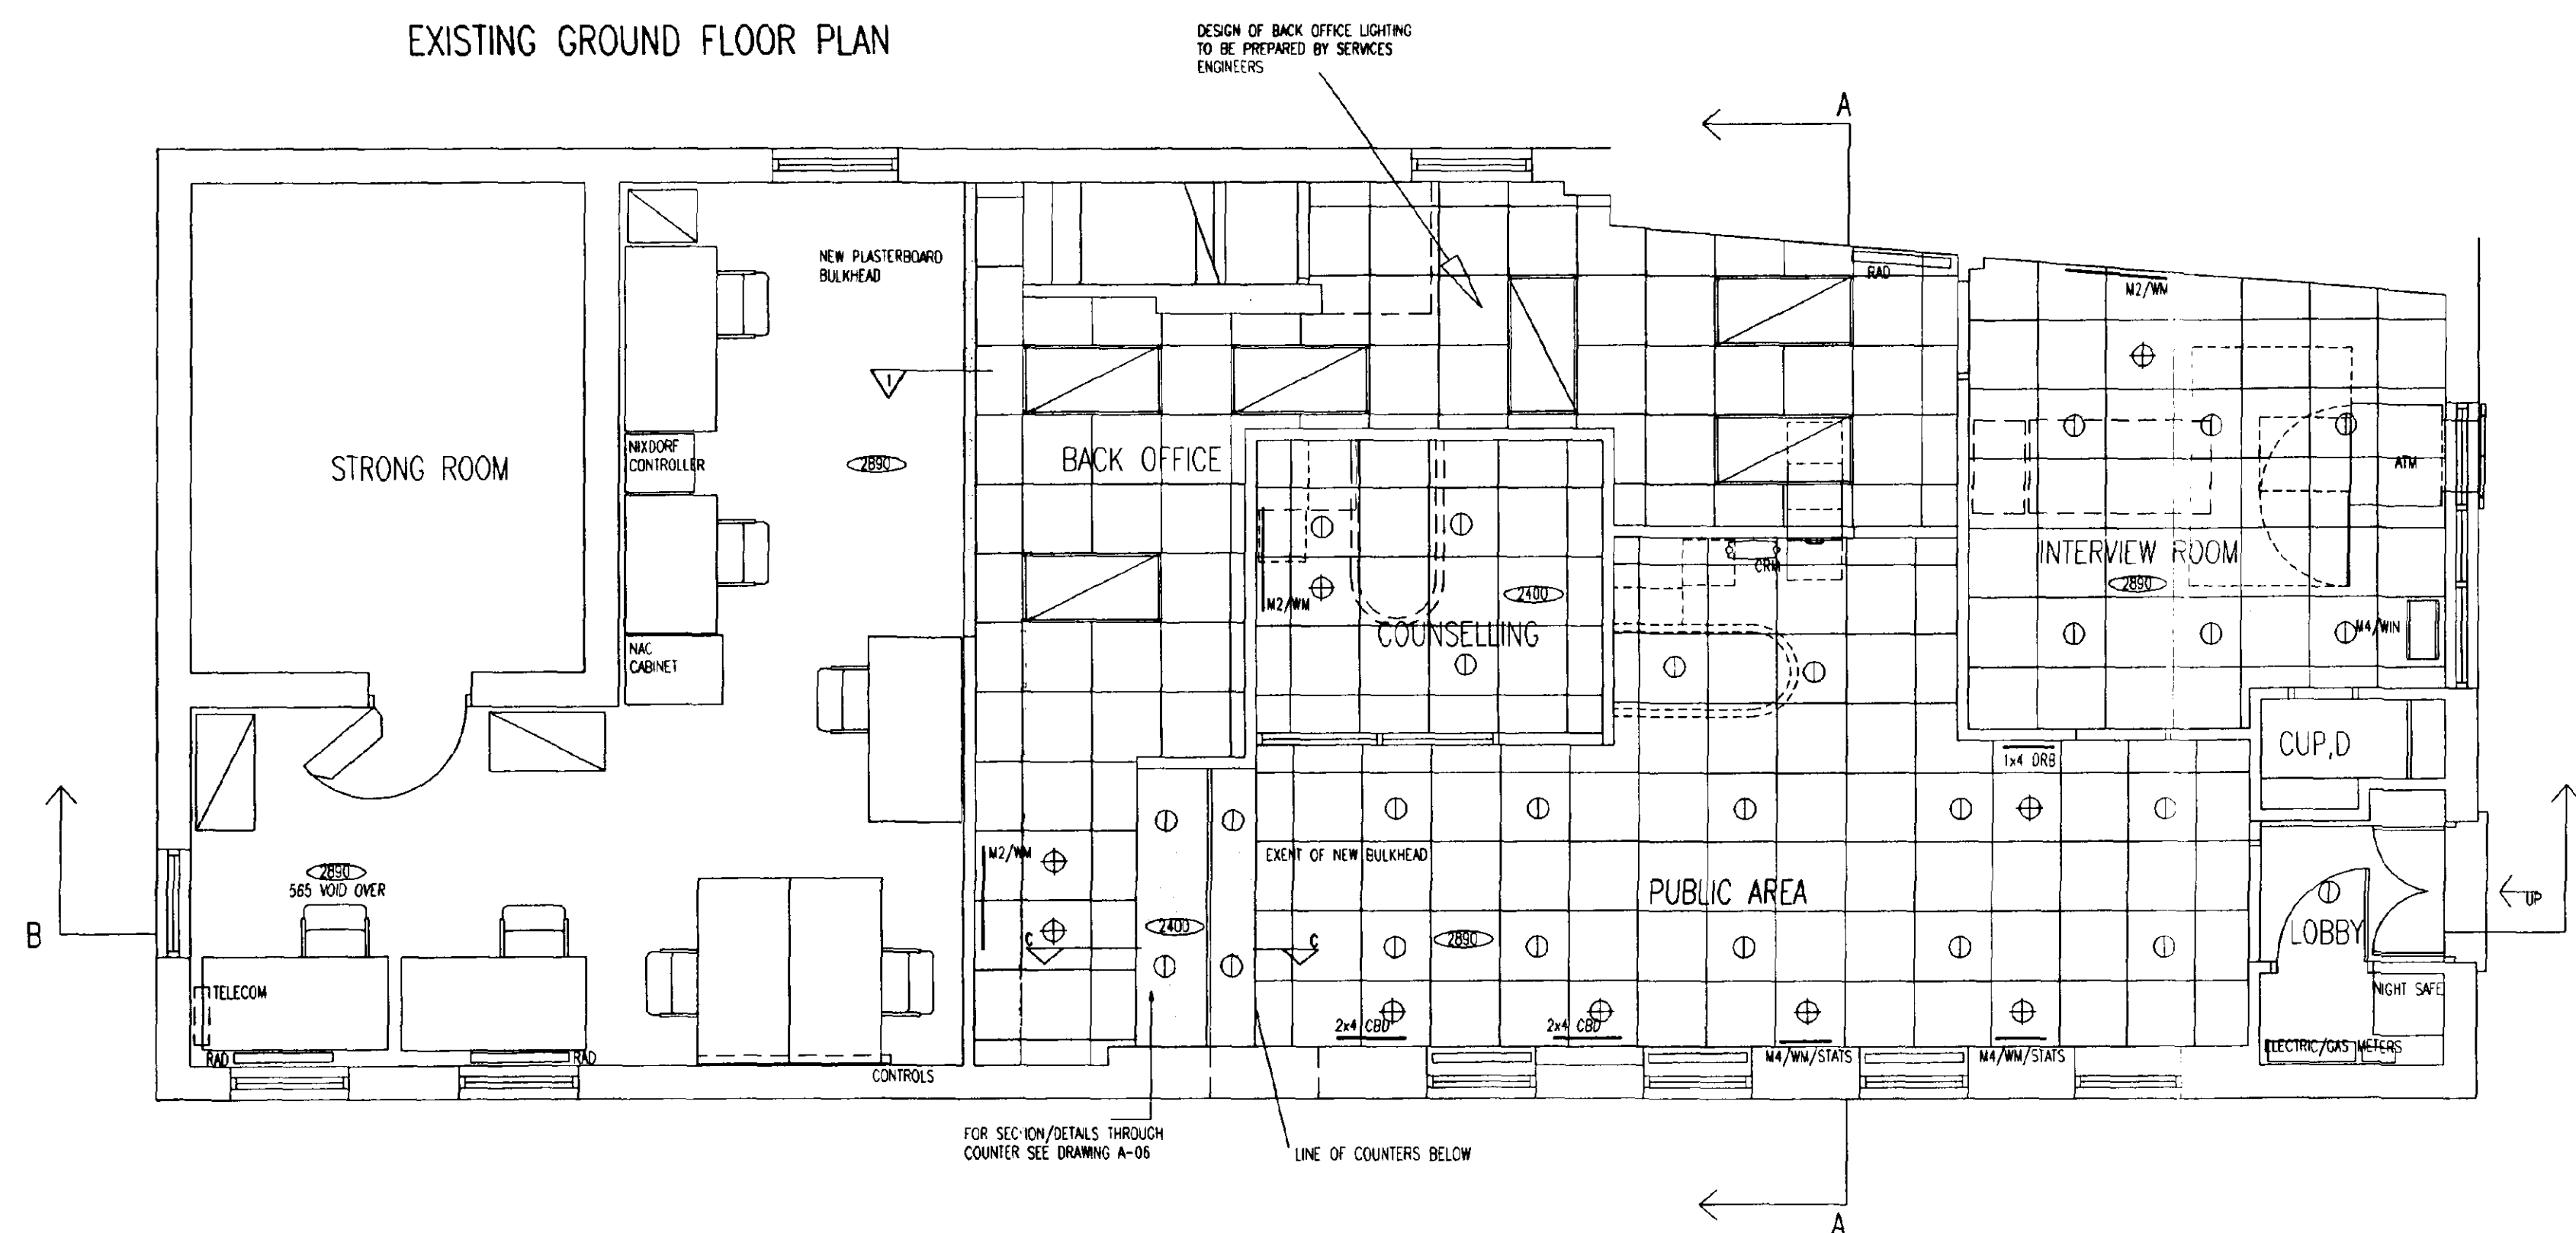


LIGHTING KEY

- ⊕ 35w/50w Dichroic Directional T/H Downlight
- ① 2 x 13w PL - Wattage dependent on ceiling ht.




CAT 2 Recessed Luminaires

CEILING KEY

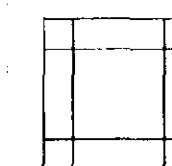


NEW LAY IN GRID SUSPENDED CEILING
ARMSTRONG MICROLOOK DUNE
REGULAR EDGE 600x600mm TILES
IN TRULOCK FS 15mm WIDE
EXPOSED GRID
COLOUR - WHITE

 

NEW PLASTERBOARD CEILING
12.5mm GYPROC WALLBOARD ON SW
FRAMING OR GYPROC M/F SYSTEM


NEW WALL KEY

 

TYPE B - SECURITY PARTITION



TYPE C - HIGH SECURITY PARTITION

 

TYPE D - NON LOADBEARING PARTITION

NOTE

- INDICATES DIMENSION TO BE CHECKED ON SITE BY THE CONTRACTOR AND REPORTED TO THE PROJECT MANAGER

CONTRACTOR TO CHECK ALL DIMENSIONS ON SITE BEFORE ANY
CONSTRUCTION / MANUFACTURE COMMENCES AND REPORT ANY
DISCREPANCIES TO THE PROJECT MANAGER

DIMENSIONS TO WALLS ARE TO FINISHED FACE INCLUDING ANY
PLASTER FINISH UNLESS NOTED OTHERWISE

ALL EXTG REDUNDANT FIXTURES & FITTINGS TO BE REMOVED

ALL EXTG MARKETING VISIBLE TO PUBLIC TO BE REMOVED &
SET ASIDE FOR POSSIBLE REUSE

NIXDORF EQUIPMENT

- | | |
|---|-----------------------------------|
|  | Nixdorf controller |
|  | Nixdorf screen + keyboard |
|  | Nixdorf screen printer + keyboard |
|  | Nixdorf counter terminal |
|  | Nixdorf nios typewriter |
-
- | | |
|---|---|
| IBM/PS2 | |
|  | IBM screen + keyboard |
|  | IBM screen keyboard + printer |
|  | IBM filesaver |
|  | IBM wiring cabinet |
|  | Existing IBM data end point
(optional) |

DEC EQUIPMENT


- ```
DEC M/VAX Microvax
DEC S Dec server
DEC SK Dec screen keyboard
DEC P Dec printer
```

TELECOMS (VOICE/DATA)

- |        |                                          |
|--------|------------------------------------------|
| NAC    | Network access controller                |
| △      | Telephone handset                        |
| *      | Main telephone voice control unit (PABX) |
| FX     | Fax machine                              |
| STRUCT | Structured wiring cabinet                |

GENERAL

- |     |                  |
|-----|------------------|
| P/C | Photocopier      |
| V/D | Viewdata machine |
| MF  | Microfiche       |
| R   | Recordak         |

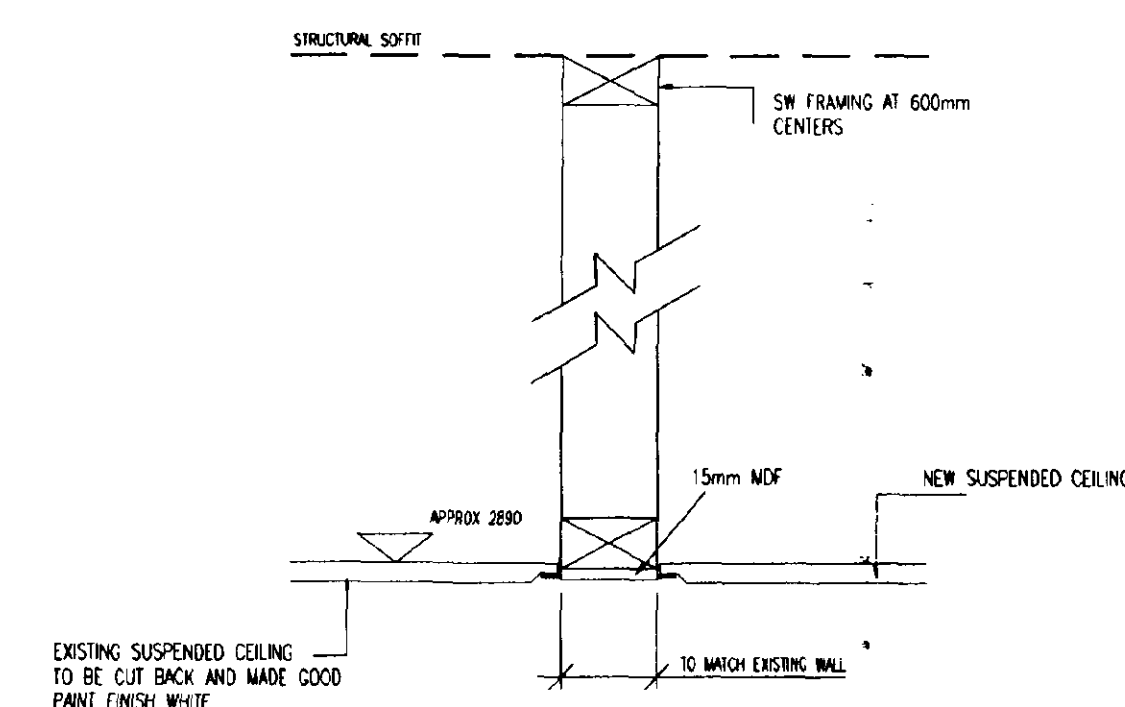

DETAIL 1 (JOINING BULKHED)

|                                                                                   |          |
|-----------------------------------------------------------------------------------|----------|
| E FIRE NOTES ADDED                                                                | 11/5/95  |
| D MINI RECEPTION WALL REVISED TO CRM, BULKHEAD AND LIGHTING<br>TO COUNTER REVISED | 27/4/95  |
| C CAT 2 FITTINGS ADDED TO BACK OFFICE                                             | 27/03/95 |
| B REVISED TO SHOW JOB POSITIONS AND IT EQUIPMENT                                  | 14/3/95  |
| A REVISED FOR STAGE C REPORTS                                                     | 24/1/95  |

| Revision | Date |
|----------|------|
|----------|------|

AXIS ARCHITECTURE

20 FURNIVAL STREET  
SHEFFIELD S1 4QT  
Tel: (0114) 24 909 44 or Fax 24 909 66

MIDLAND BANK

HOLBEACH

PROPOSED GROUND/CEILING

FLOOR PLAN

| DATE  | SCALE | DRAWN | CHECKED |
|-------|-------|-------|---------|
| 12/94 | 1:50  | LA    |         |

94/7550/A-02

© COPYRIGHT: EXISTS ON THE DESIGNS AND INFORMATION SHOWN ON THIS DRAWING  
The Contractor must verify all dimensions on site before making shop drawings  
or commencing work of any kind. No dimensions to be scaled from this drawing.