

ISO A1 594mm x 841mm
Approved : MS
Checked : MS
Project Management Initials : Designer : JS

5 4 3 2 1



EXISTING ELEVATION A

SCALE: 1 : 50

NO EXTERNAL ALTERATIONS TO THE FRONT ELEVATION




PROPOSED ELEVATION A

SCALE: 1 : 50



EXISTING ELEVATION B


SCALE: 1 : 50

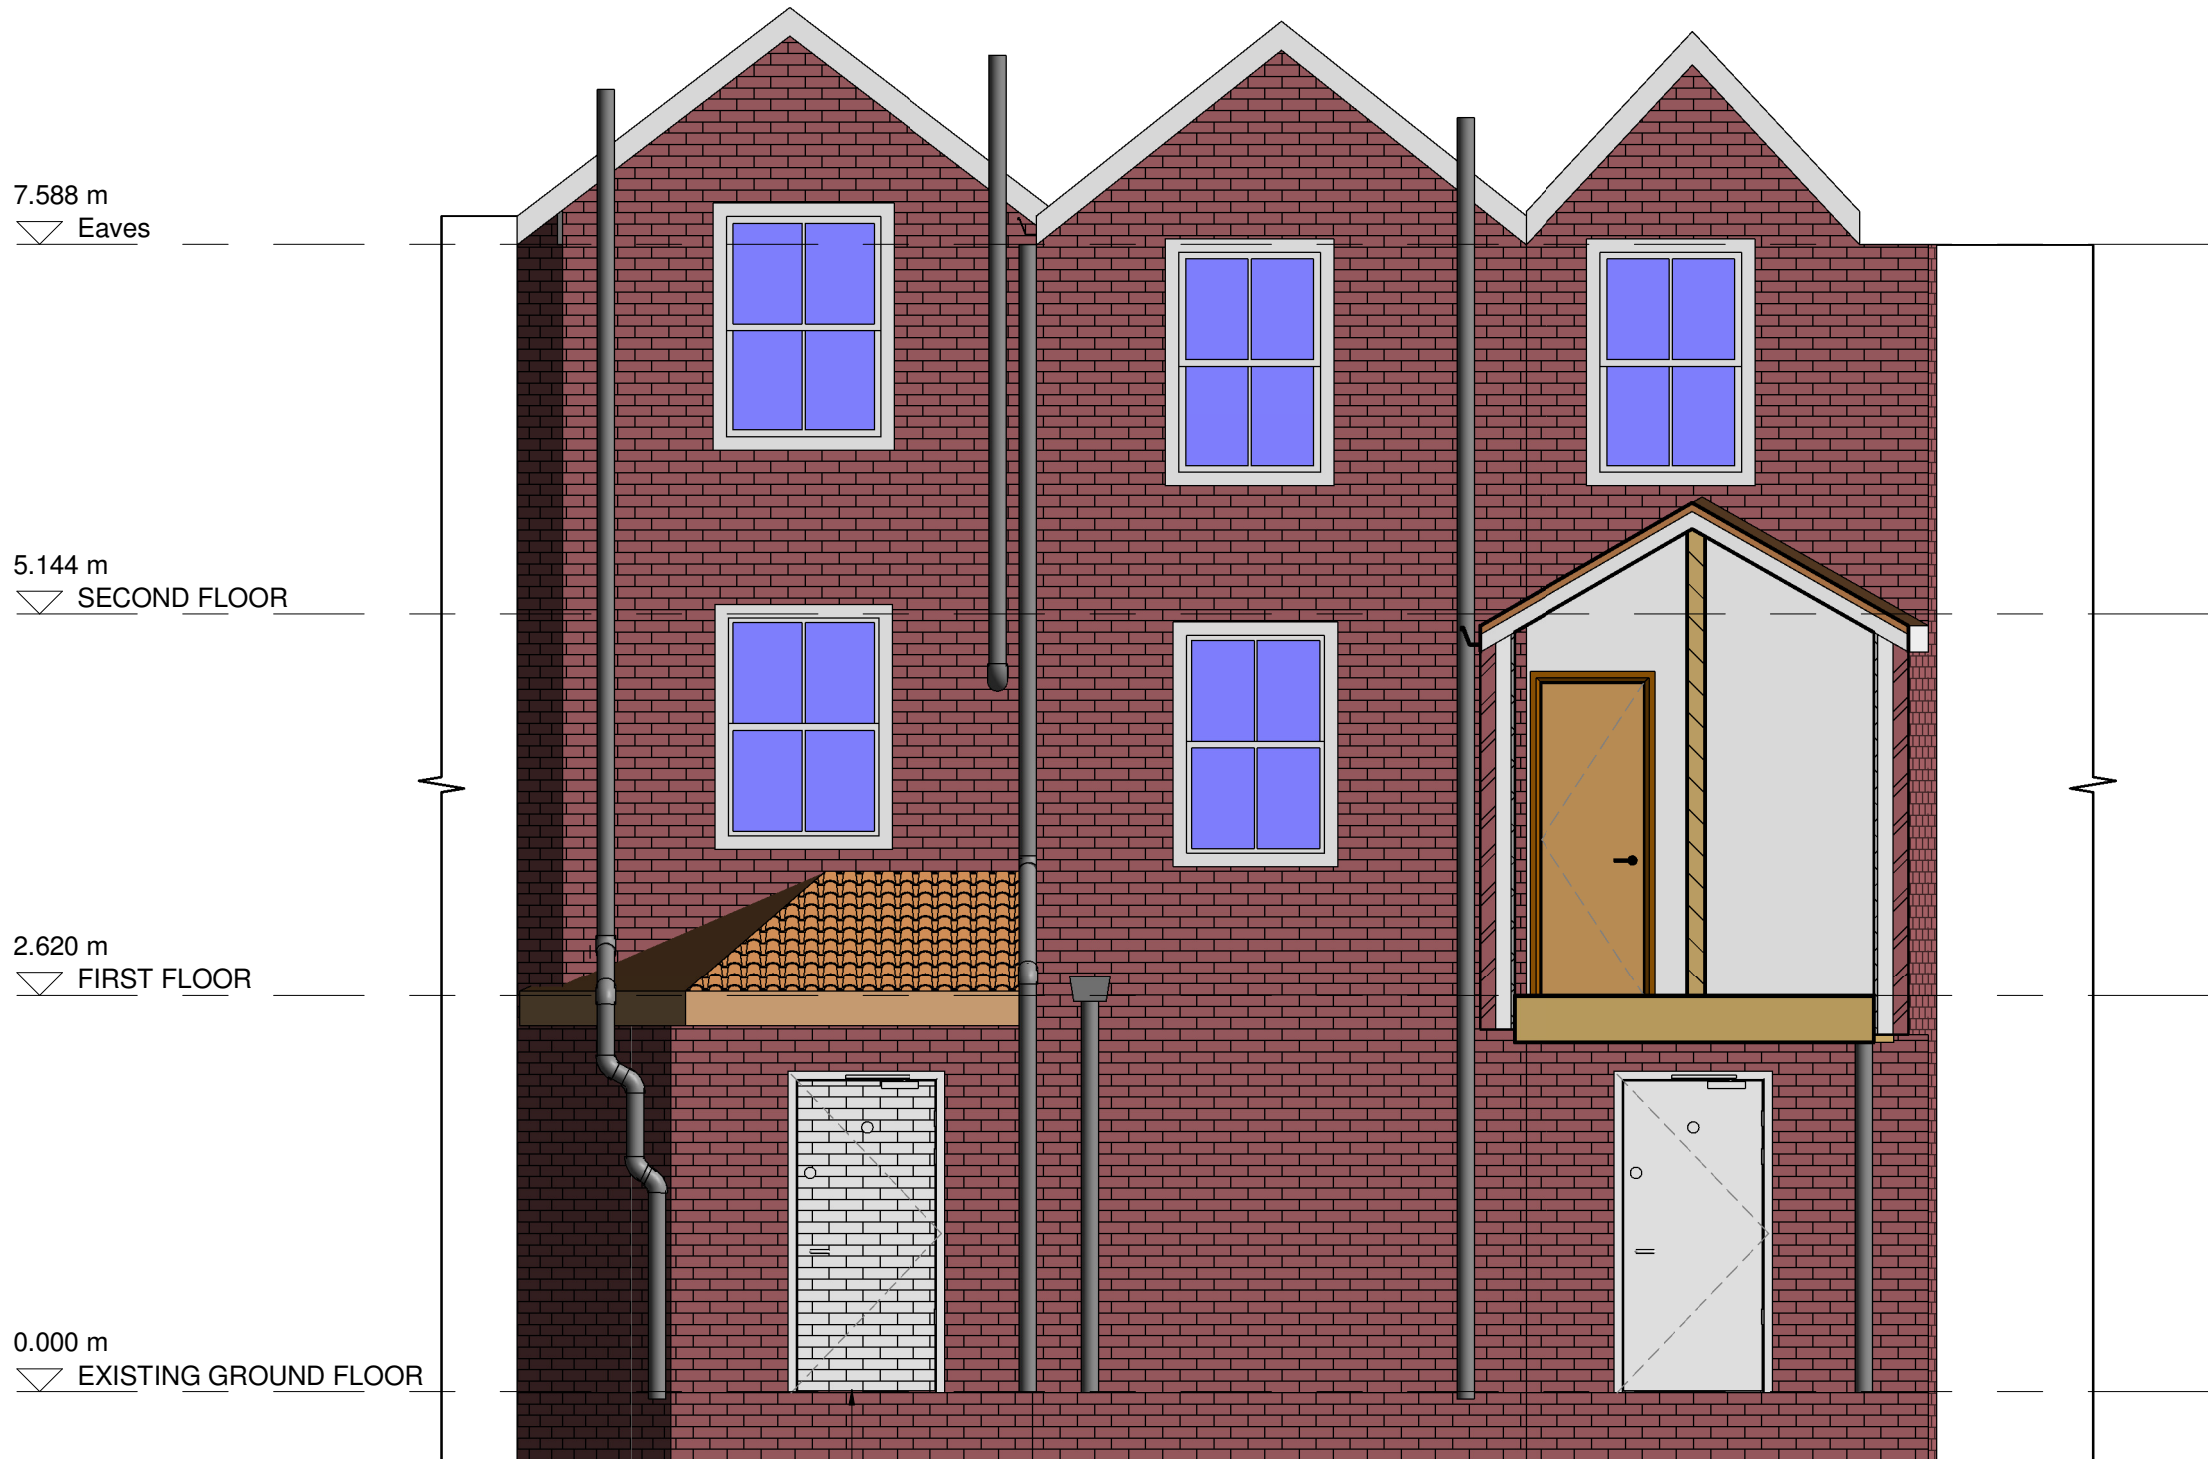

PROPOSED ELEVATION B

SCALE: 1 : 50

DOOR TO BE CONSTRUCTED TO ALLOW FOR REAR ACCESS TO PROPOSED RETAIL UNIT.

 

MJB

Technical Services Ltd

MJB Technical Services Ltd
The Hub at Gladstone, Broadleys,
Clay Cross, S45 9JN
Tel : +44 7846742350
Email : michael.sprague@mjbtch.co.uk

PROJECT

9 High Street,
Holbeach,
Lincolnshire
PE12 7DU

NOTES

1. DO NOT SCALE THIS DRAWING. IF IN DOUBT ASK.
2. THIS DRAWING IS TO BE READ IN CONJUNCTION WITH ALL DRAWINGS AND SPECIFICATIONS.
3. ALL DIMENSIONS IN MILLIMETRES UNLESS NOTED OTHERWISE. ALL LEVELS IN METRES INLESS NOTED OTHERWISE.
4. ALL DETAILS AND DIMENSIONS ARE TO BE CONFIRMED ON SITE PRIOR TO WORK COMMENCING OR ORDERING OF MATERIALS.
5. ANY DISCREPANCIES NOTED ON SITE ARE TO BE REPORTED TO THE ENGINEER IMMEDIATELY.
6. ALL DRAINAGE TO BE CONFIRMED ON SITE PRIOR TO THE COMMENCEMENT OF CONSTRUCTION.

THIS DRAWING IS FOR PRELIMINARY PURPOSES ONLY AND IS SUBJECT TO AMENDMENT DURING DESIGN DEVELOPMENT. UNDER NO CIRCUMSTANCES MUST THIS DRAWING BE USED FOR CONSTRUCTION PURPOSES.

ISSUE/REVISION

I/R	DATE	DESCRIPTION

KEY PLAN

SHEET TITLE

EXISTING AND PROPOSED FRONT ELEVATION

SHEET NUMBER

HOLB-ZZ-DR-AR-0004