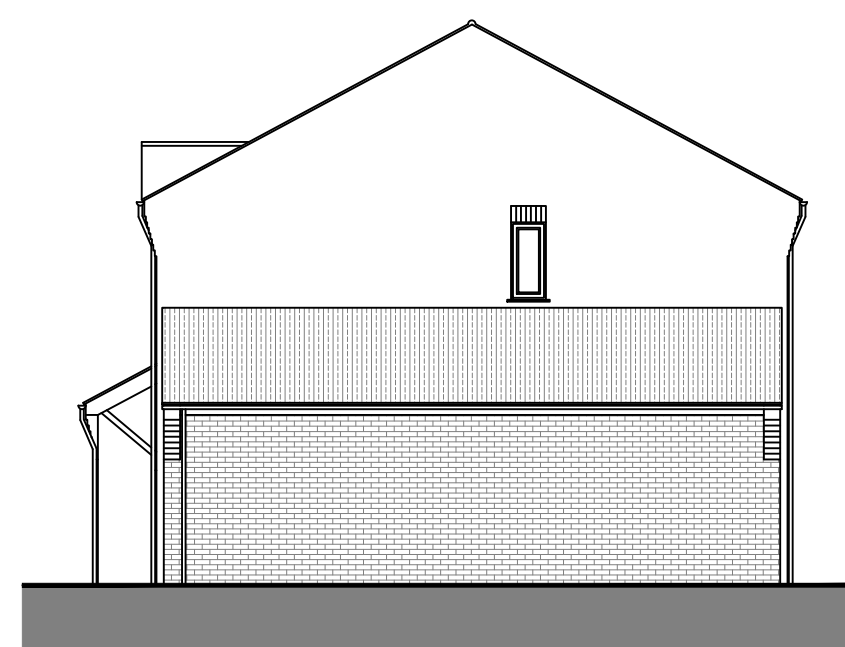
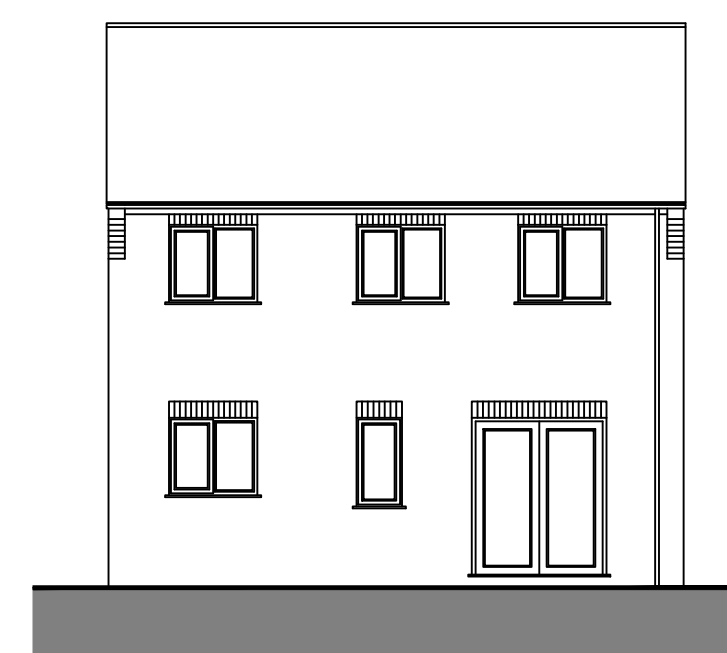
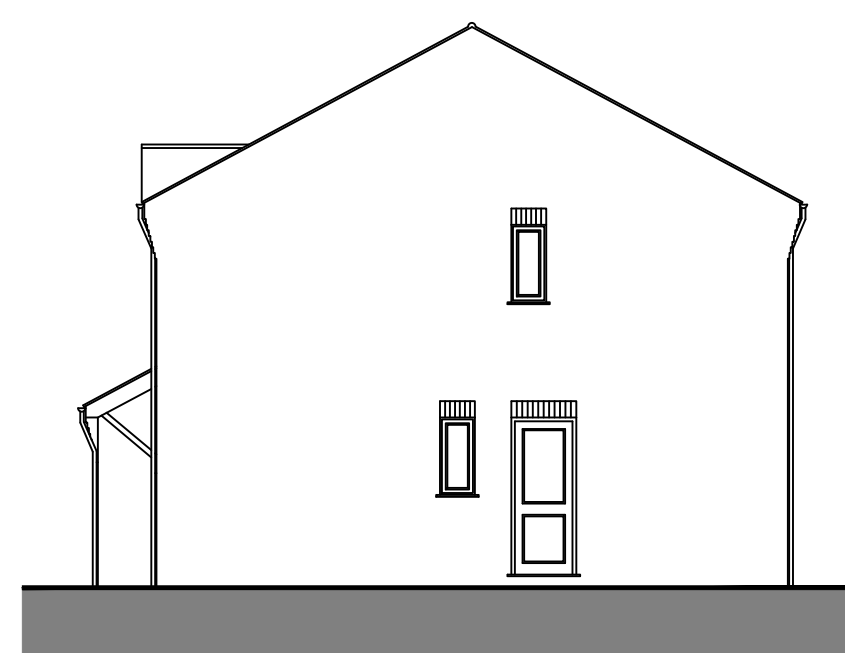
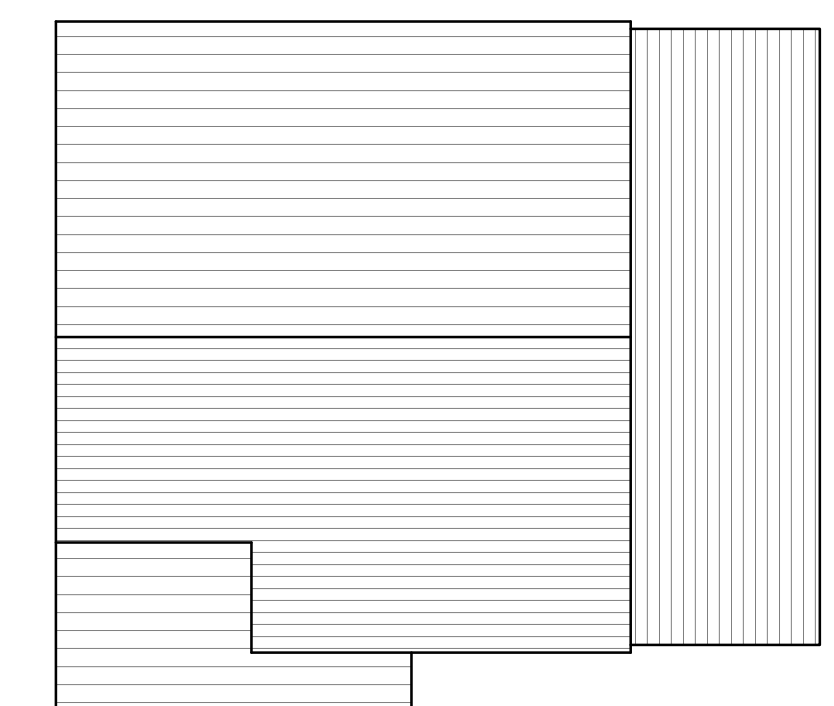
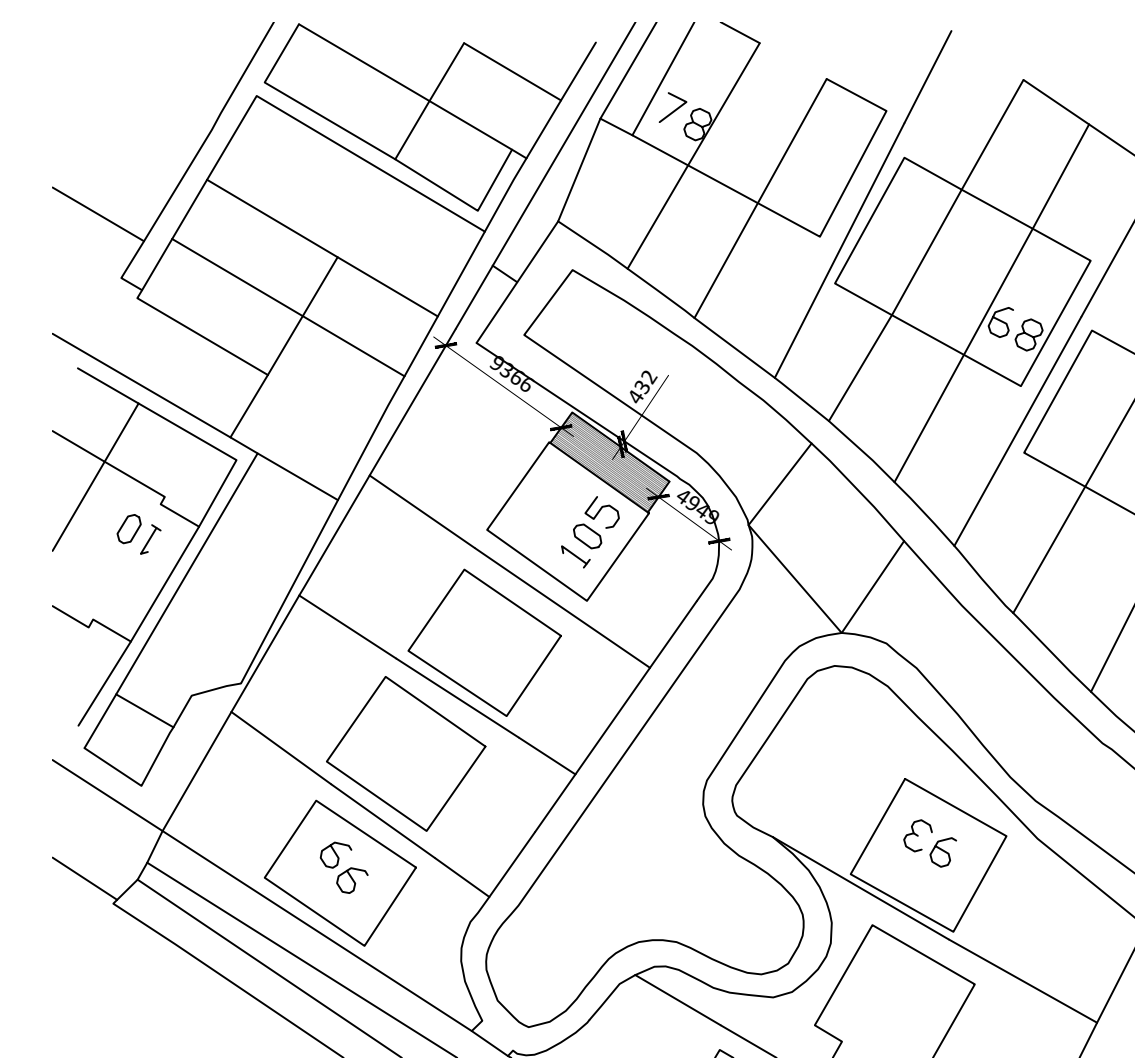
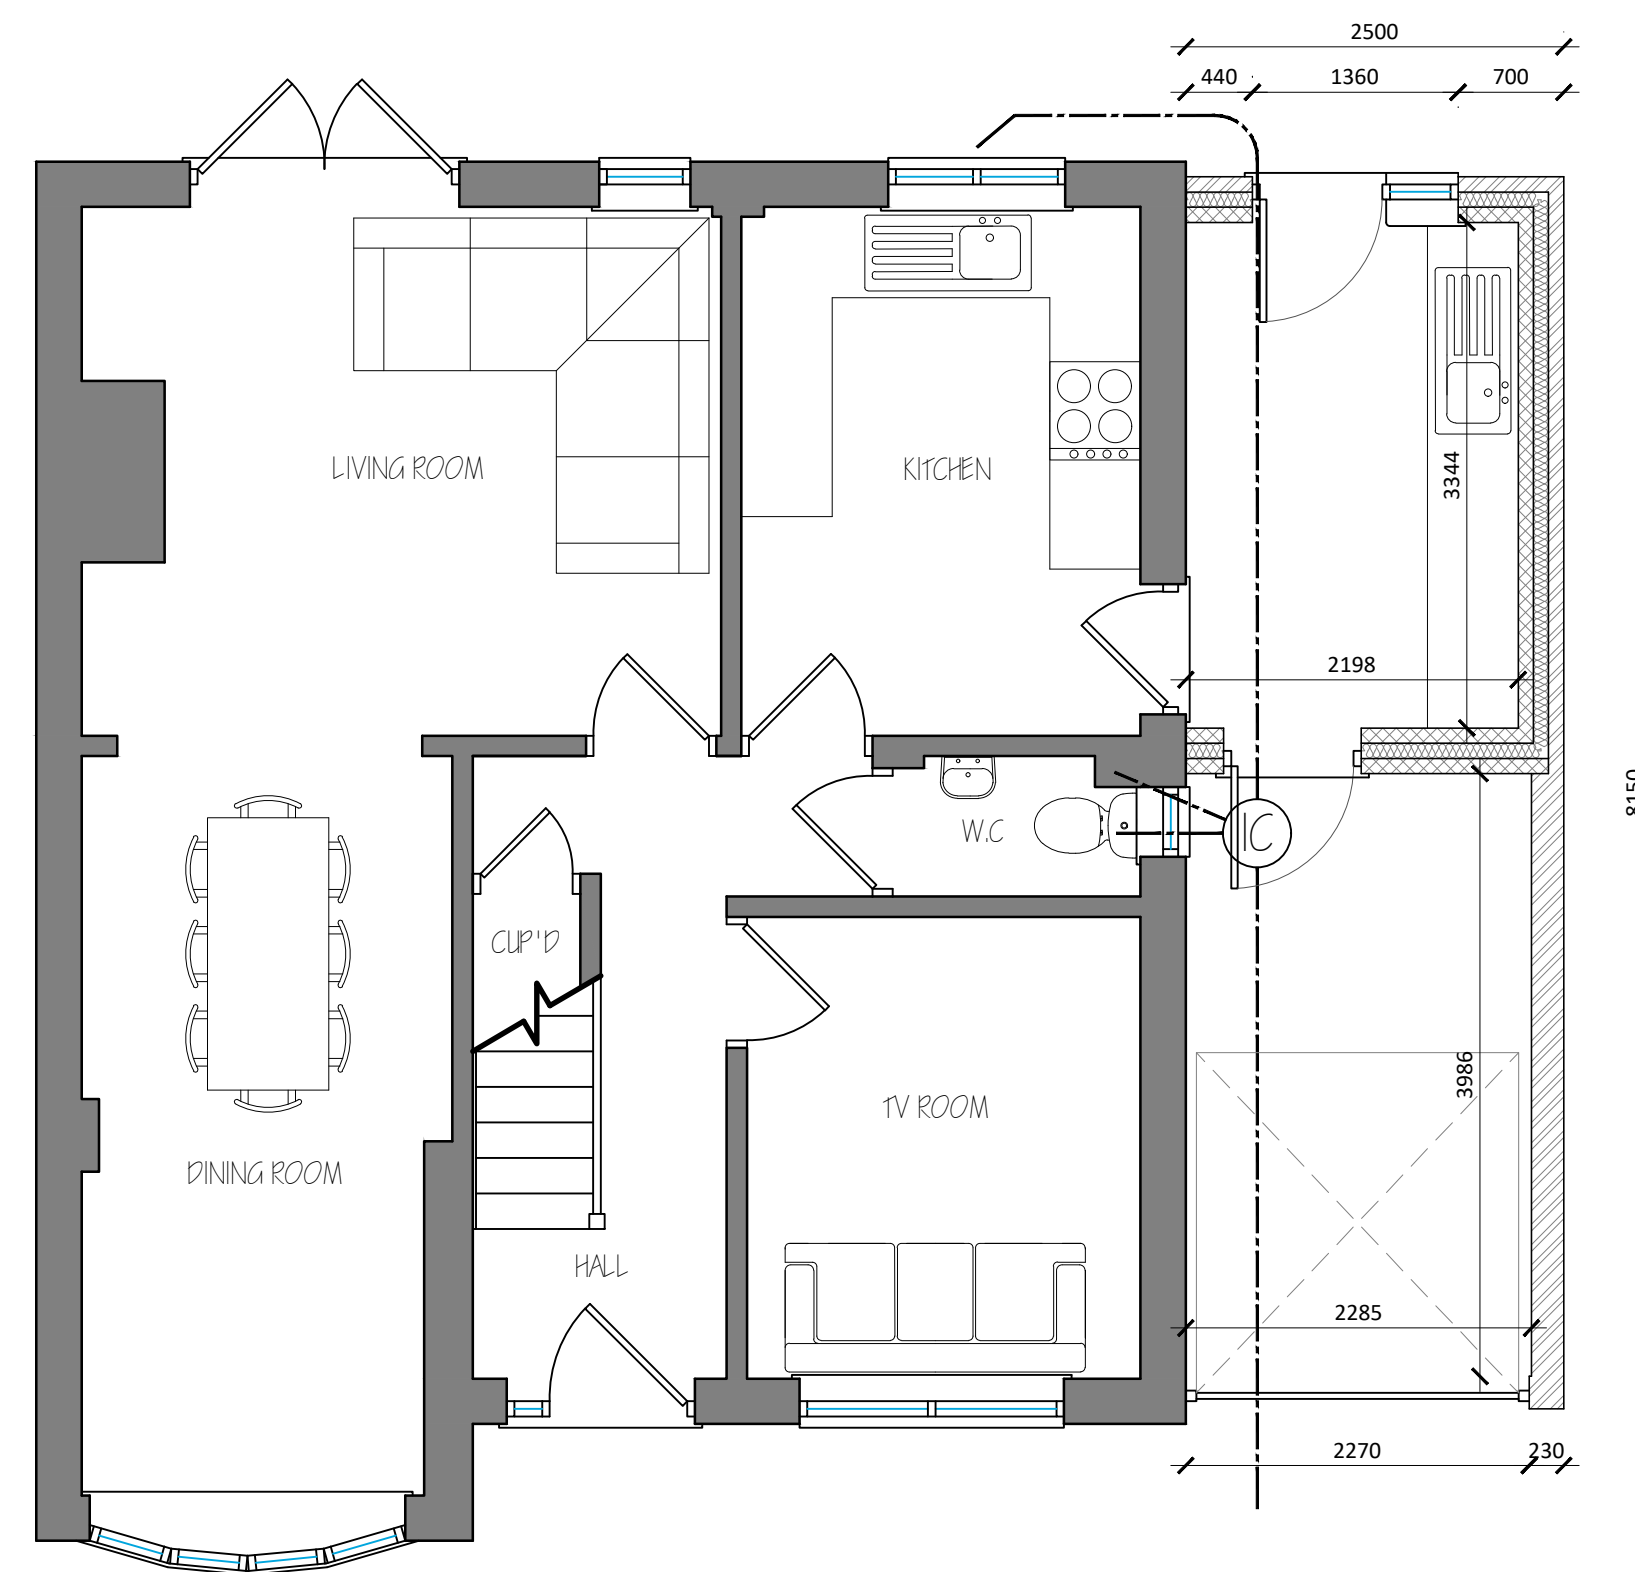
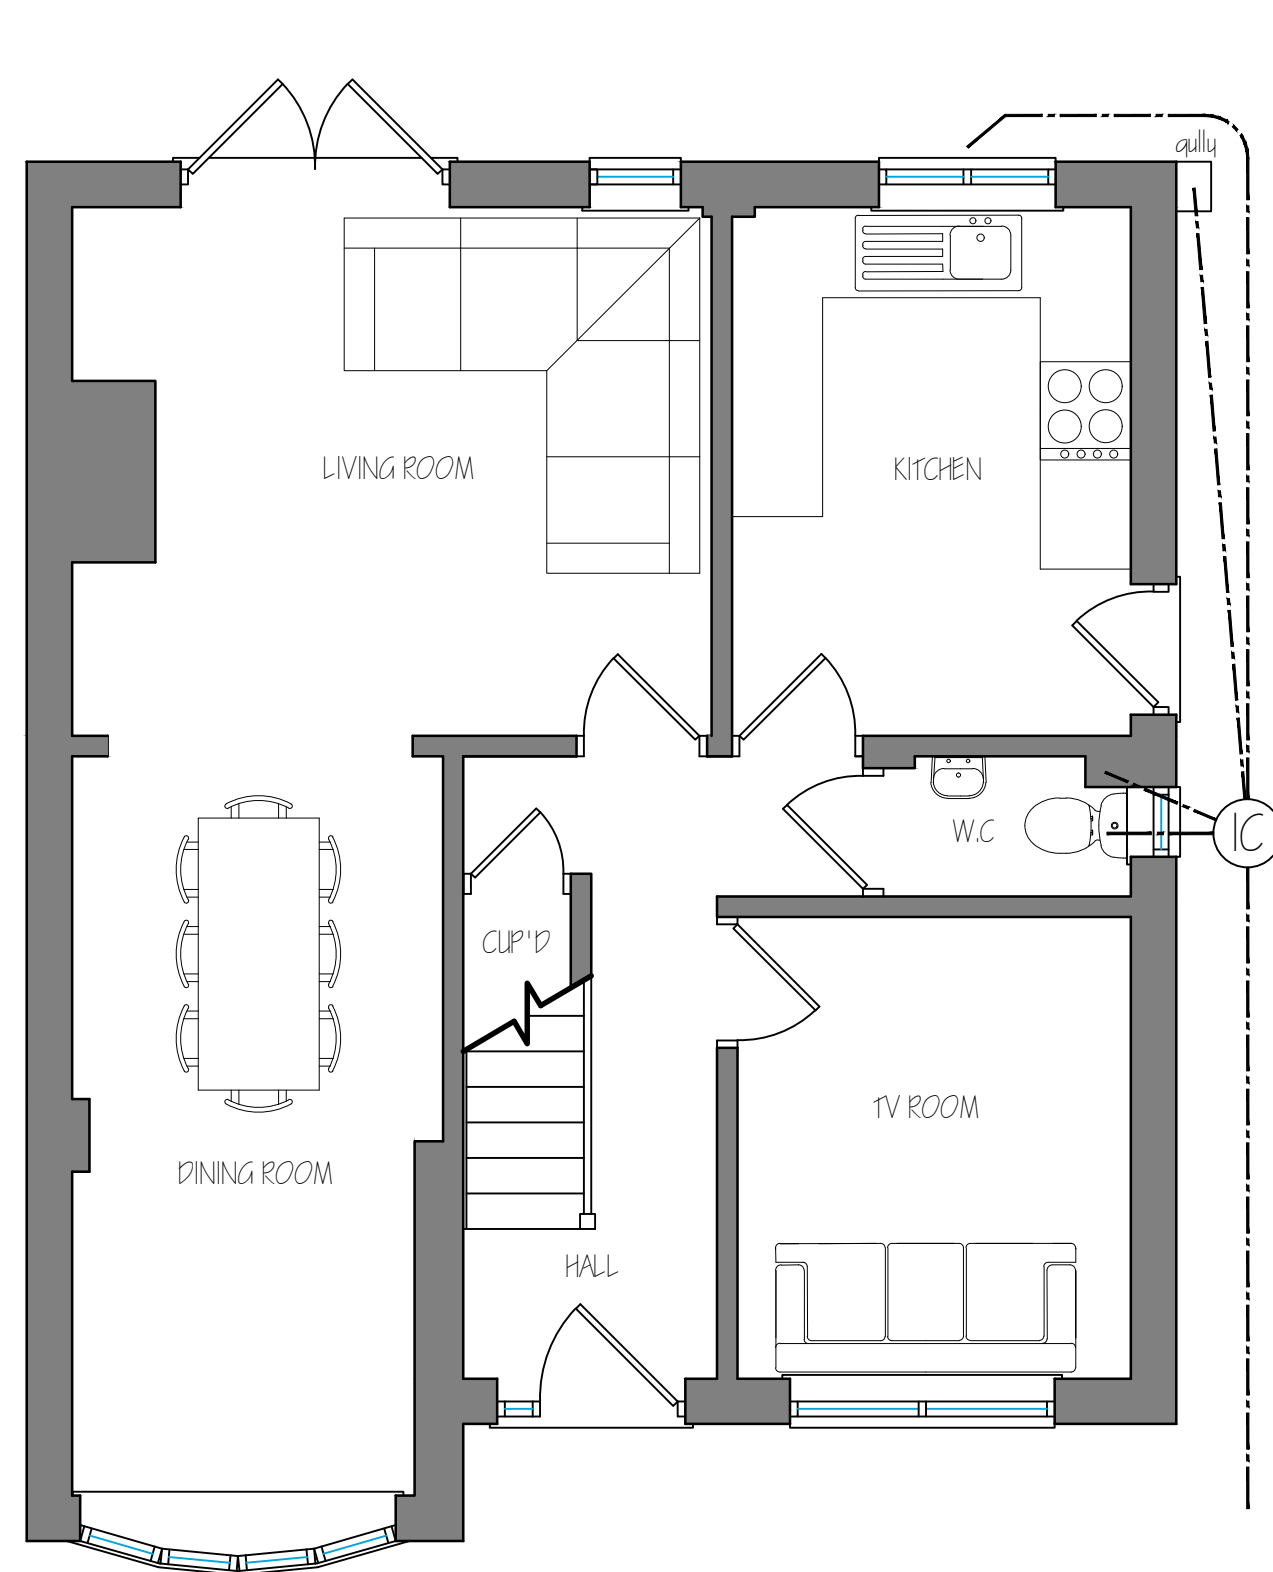


REV:	DESCRIPTION:	DATE:

Proposed Front (East) Elevation
Scale 1:100

Proposed Side (North) Elevation
Scale 1:100

Proposed Rear (West) Elevation
Scale 1:100

DESCRIPTION:	
PROPOSED SINGLE STOREY SIDE EXTENSION AT 105 FARROW AVENUE, HOLBEACH, SPALDING PE12 7DG	
DATE:	APPROVED:
14/03/18	IC



PROJECT:			
SINGLE STOREY EXTENSION			
DRAWING:			
EXISTING & PROPOSED FLOOR PLANS EXISTING & PROPOSED ELEVATIONS		BLOCK PLAN SITE LOCATION PLAN	
SIZE:		CLIENT:	
A1		Mr & Mrs S. Biggs	
SCALE:	DRAWING BY:	SHEET:	
1:10 indicated	JC	0126/18/01	