


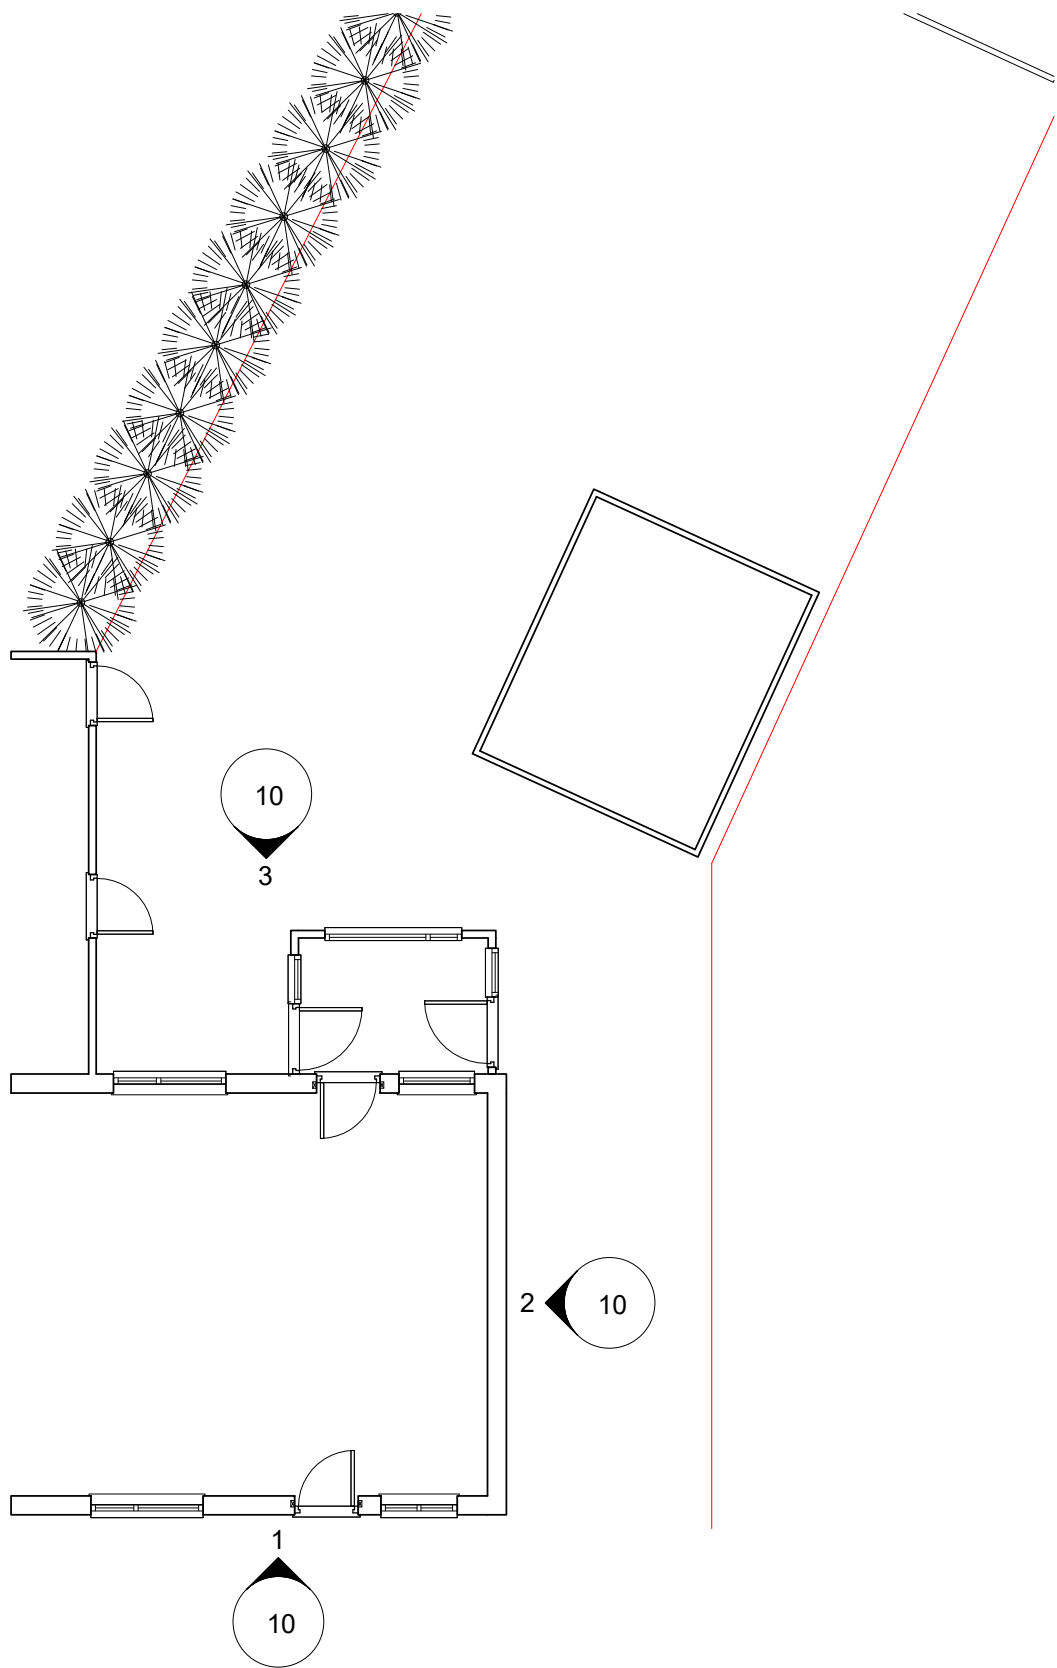

1 Site - (Existing)
1 : 100



Rev.	Description	Date

CLIENT ADDRESS	Mr N Abrams 97 Spalding Road Holbeach PE127HW	PROJECT Accessibility Adaptations	Date 13/03/2019	Project number DFG/19/1032	Scale (@ A3) 1 : 100	
		SHEET Existing Site Plan	Drawn by SG	DRAWING NUMBER 09		REV