


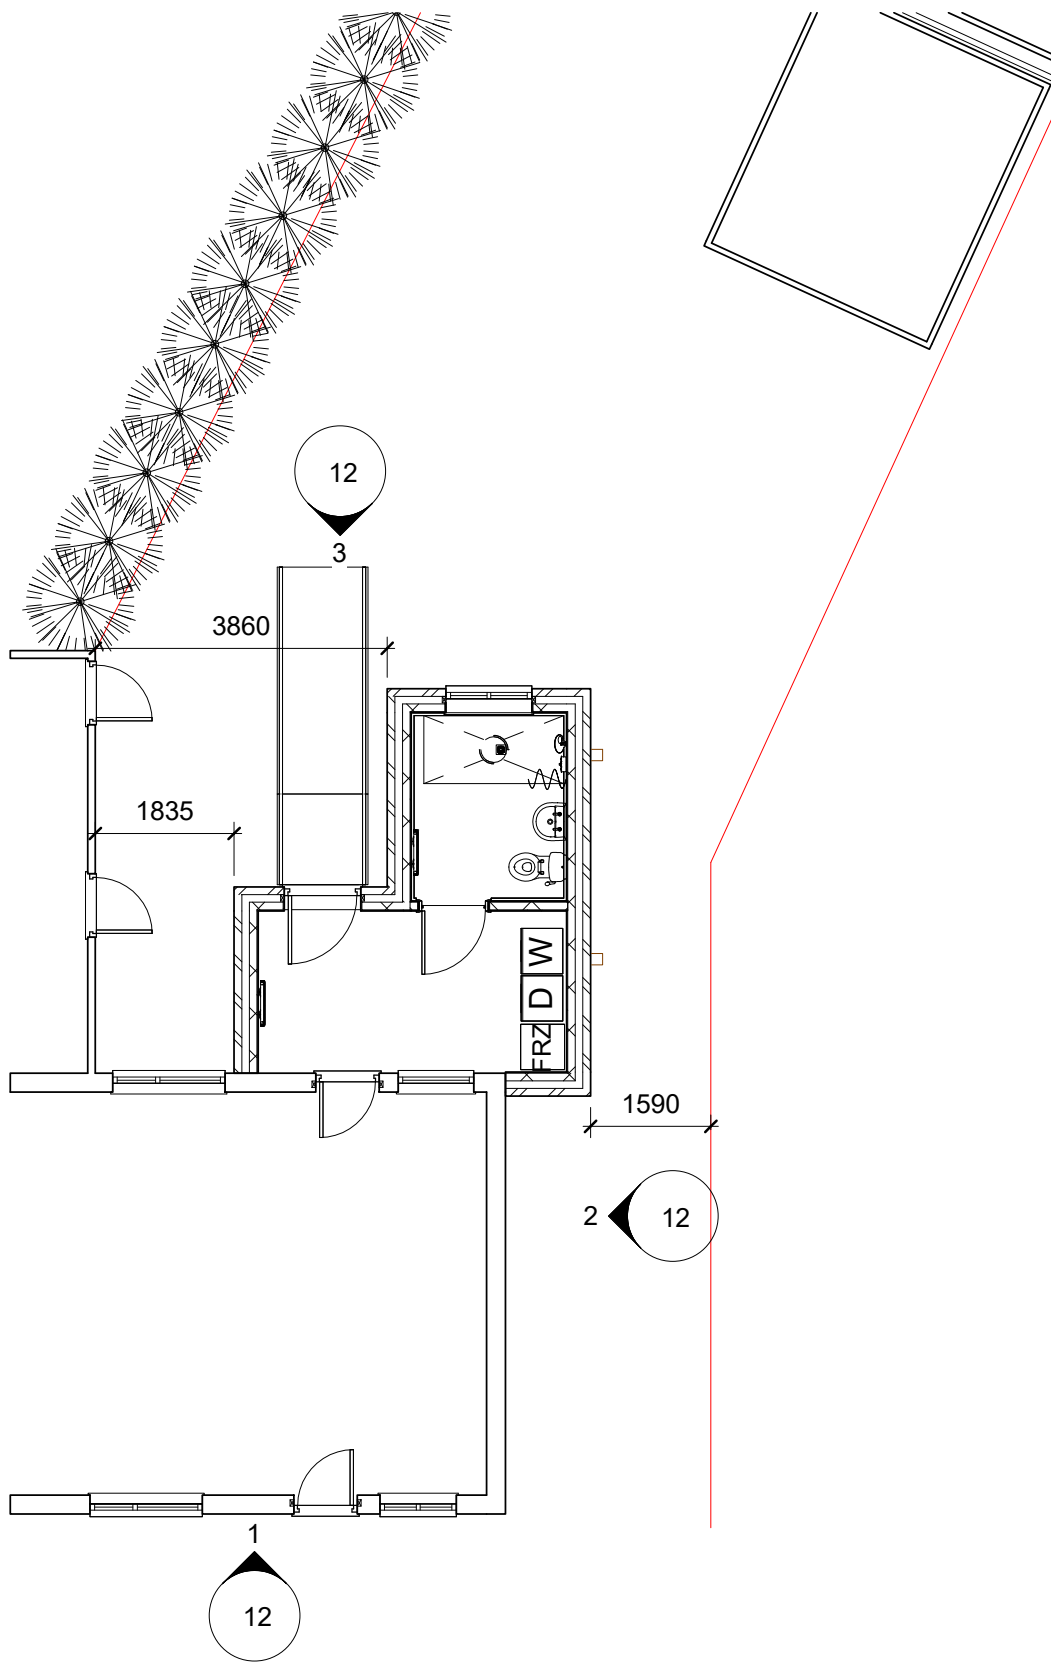

1 Site - (Proposed)
1 : 100



Rev.	Description	Date

CLIENT Mr N Abrams ADDRESS 97 Spalding Road Holbeach PE127HW	PROJECT Accessibilty Adaptations	Date 13/03/2019	Project number DFG/19/1032	Scale (@ A3) 1 : 100	
	SHEET Proposed Site Plan	Drawn by SG	DRAWING NUMBER 11		REV