
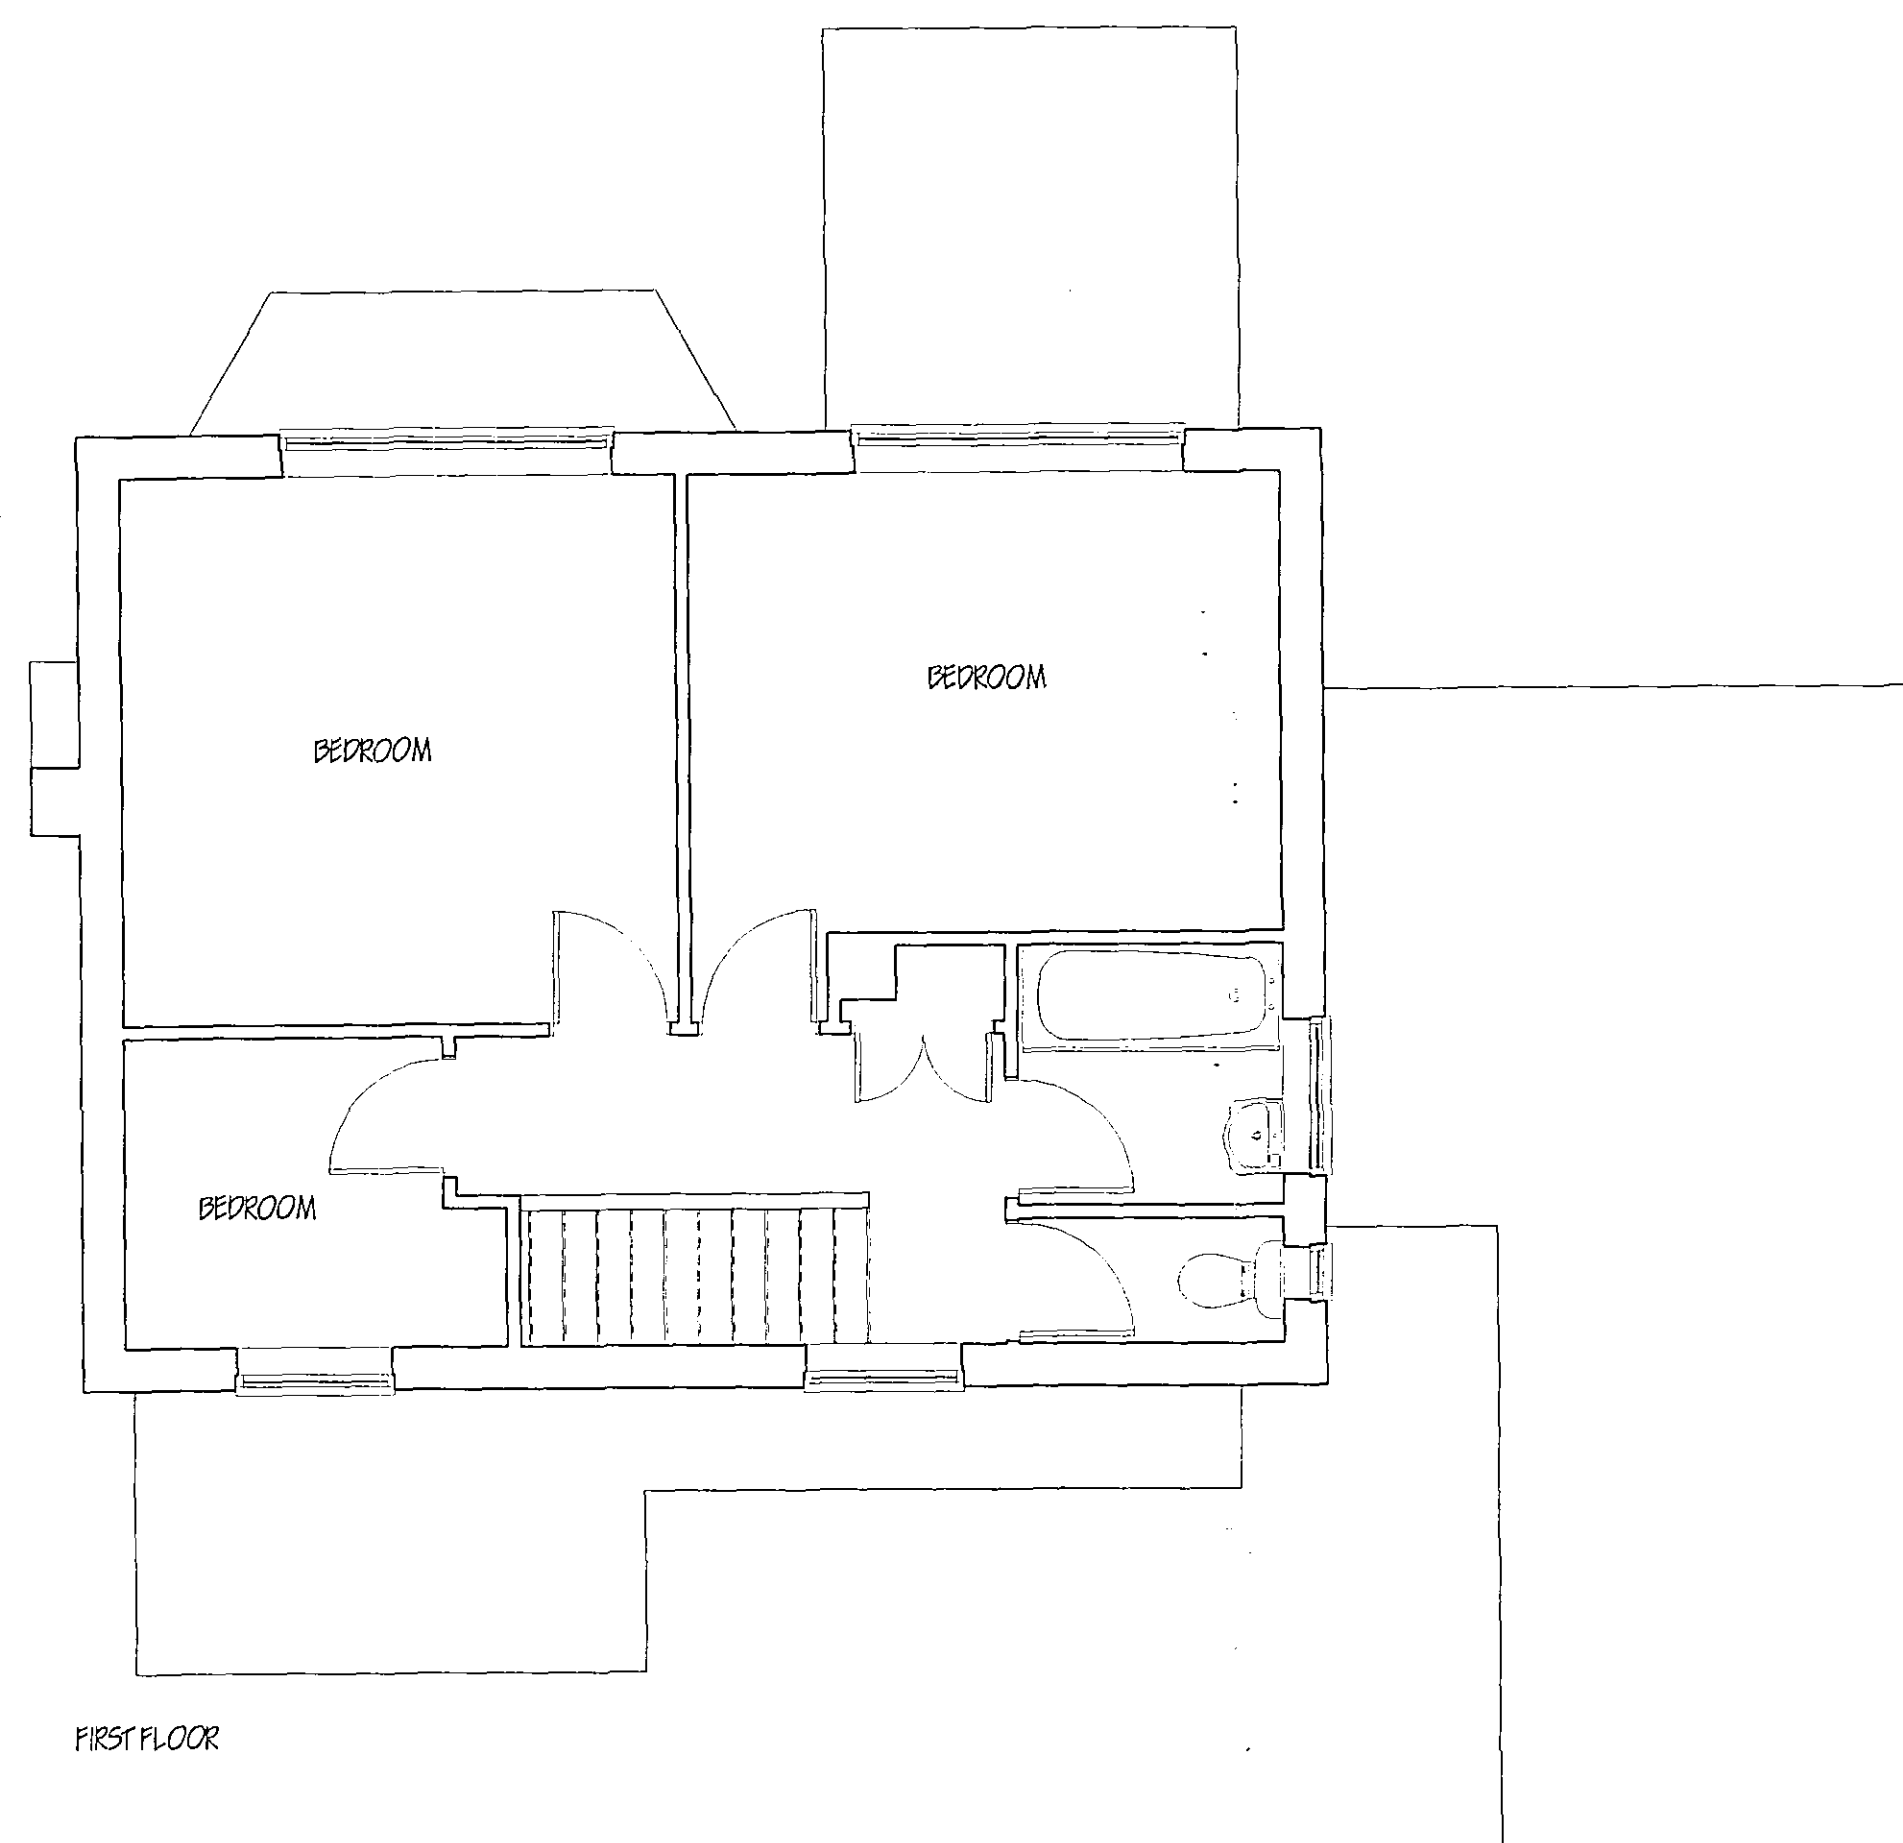
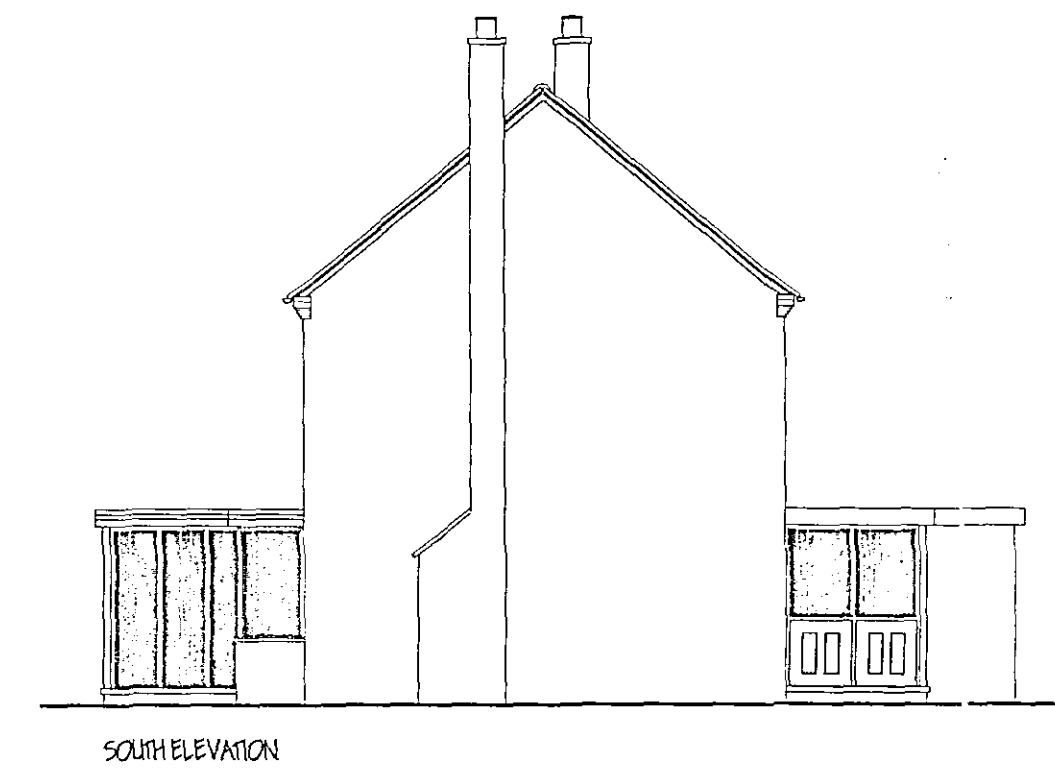


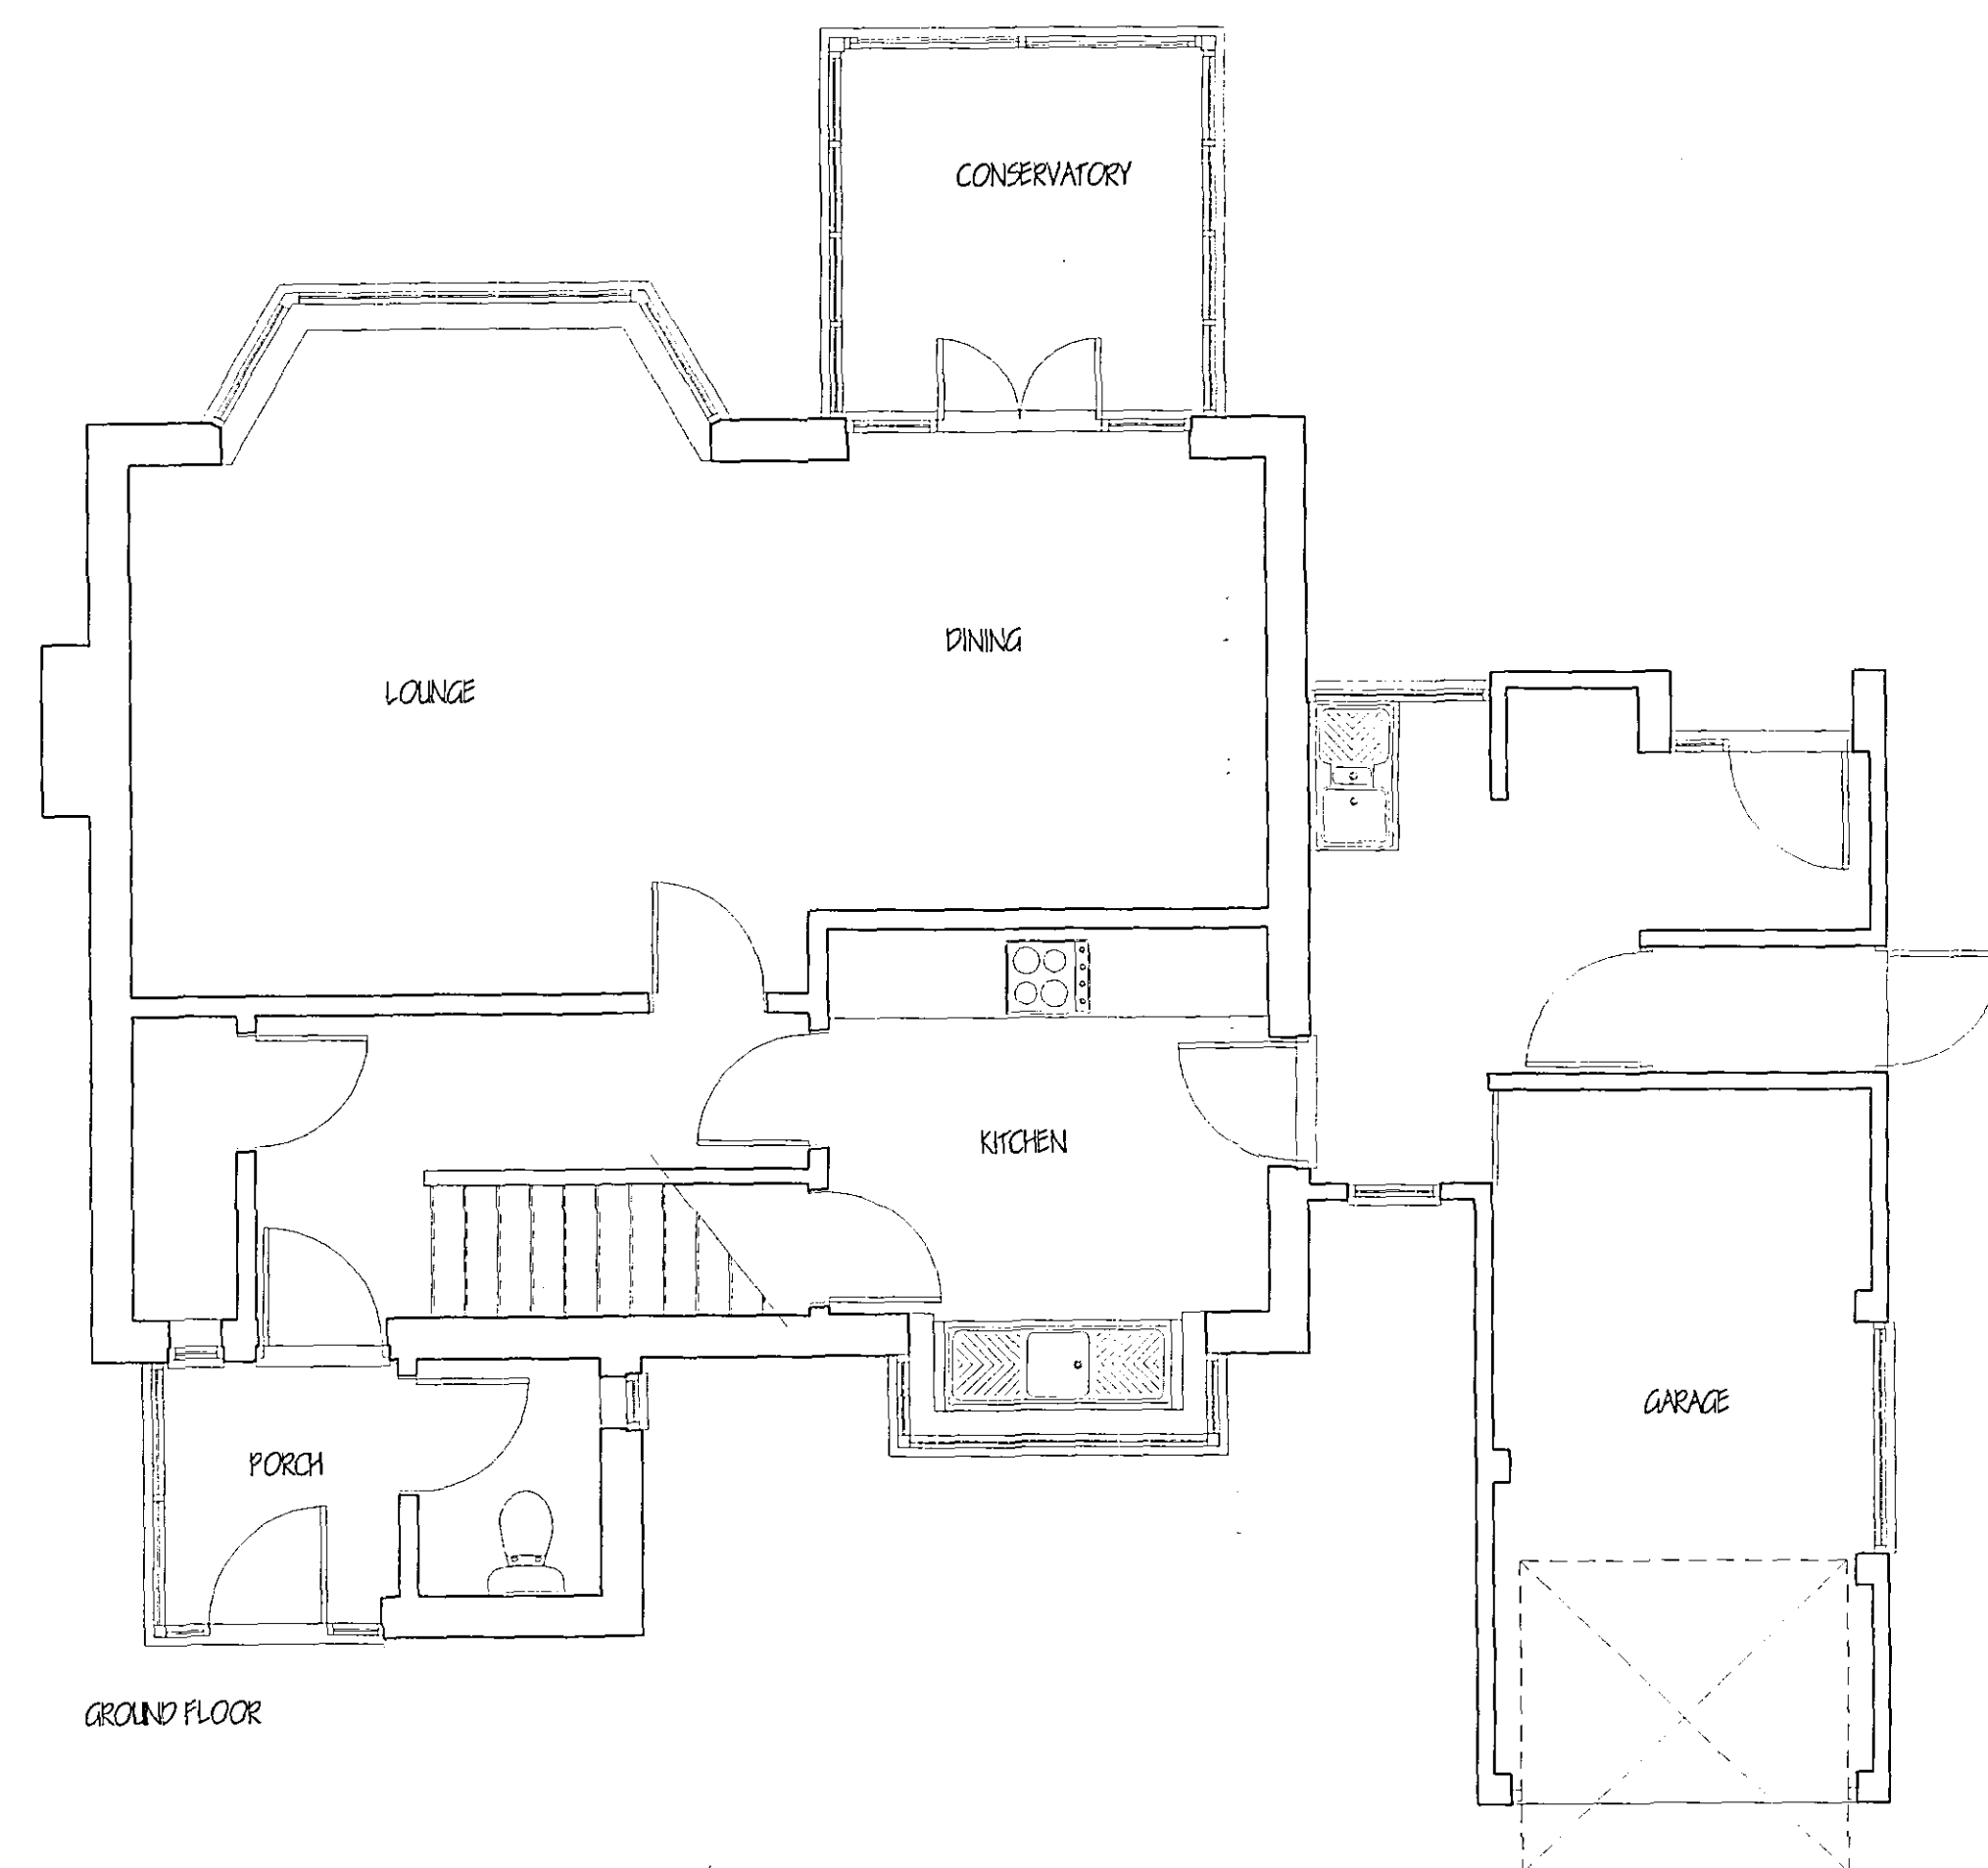

LIMITATIONS.

This drawing is limited to the amount of information contained and does not purport to contain a full specification of the works. It is solely for the purpose of obtaining Plans/ Building Regulation approval.

The drawing must not be used as a contract document alone.

All dimensions shall be taken from site from actual work. Under no circumstances shall measurements be scaled from this drawing for construction or ordering purposes.

All given dimensions shall be checked by the Builder/ Contractor and will be his responsibility from commencement of site works.

The works will not be supervised or inspected on site by G.R. Merchant, or any representative thereof. It is the client or their appointed agents responsibility to control workmanship, substitution of materials, adherence to specification, variations to contract etc.

COPYRIGHT RESERVED.
Copies of this drawing must be made only with the
written permission of G. R. Merchant.

STANDARDS.
All materials to be new unless otherwise stated and all components and materials etc. to be used fitted and installed etc. in strict accordance with manufacturers instruction and relevant Code of Practice.
Materials shall conform to appropriate British Standard Specification or BBA Certificate or European Code equivalent.

HEALTH & SAFETY.
The Employer/ Client shall ensure that the selected contractor is conversant with and adopts all measures necessary to achieve compliance with Health & Safety legislation for Building Sites and Work Places.
The Employer / Client is advised that: should the works need to comply with the Construction Design and Management Regulations an independent Planning Supervisor will be required.

SCOPE OF THE WORKS.
The works shall comprise of all that is shown on the drawing and details. Work that may not be specifically shown but may be reasonably inferred as necessary to carry out the works shall be deemed to be included.

[illegible]

DETERMINED
PLAN

SADC
 Planning & Development
 19 MAR 2004
 Ref 0376104

ref:	revision	date
<p align="center">G. R. MERCHANT I.ENG AMICE FIWO</p> <p align="center">ARCHITECTURAL, STRUCTURAL AND LAND DRAINAGE CONSULTANTS</p> <p align="center">Unit 4, Wrights Mews 12A Park Road, Holbeach, Spalding, Lincs. PE12 7EE Tel: 01408 408600 Fax: 01408 425744 E-Mail: G. R. Merchant@Merchant.FE Co. UK</p>		
Project	<p align="center">PROPOSED EXTENSION 12 LANGWITH DRIVE HOLBEACH SPALDING Lincs.</p>	
Client	<p align="center">MR & MRS G. ELDRIDGE</p>	
Drawing	<p align="center">EXISTING FLOOR PLANS / ELEVATIONS</p>	
Job Ref.	865-04	Drawing No. 01
Date	FEB. 04	Drawn J.C.
Scales	1:50 1:100	
<p align="center">DO NOT SCALE FROM THIS DRAWING</p> <p><small>This drawing is copyright and may not be copied, altered, photographed or used for any other purpose other than that for which it is issued.</small></p> <p><small>The General Contractor is to check all dimensions on site and report any discrepancies to the Architect.</small></p> <p><small>All details shown on this drawing including the conditions are based upon typical site conditions to be aware. No responsibility can be accepted for abnormal conditions which may be discovered during construction unless reported to the Architect and that design amendments may be considered. Site and surveys are recommended in respect of conditions to establish specific ground conditions before the proposed work is commenced.</small></p>		