


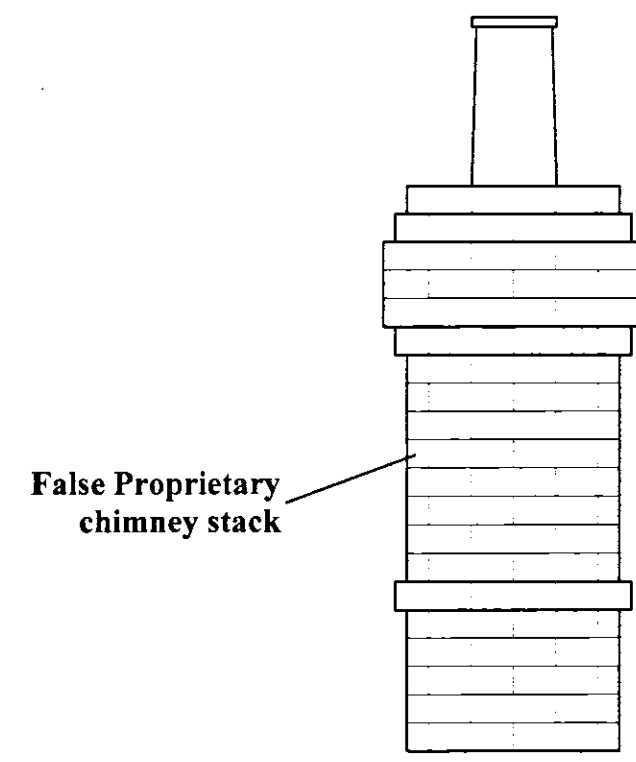
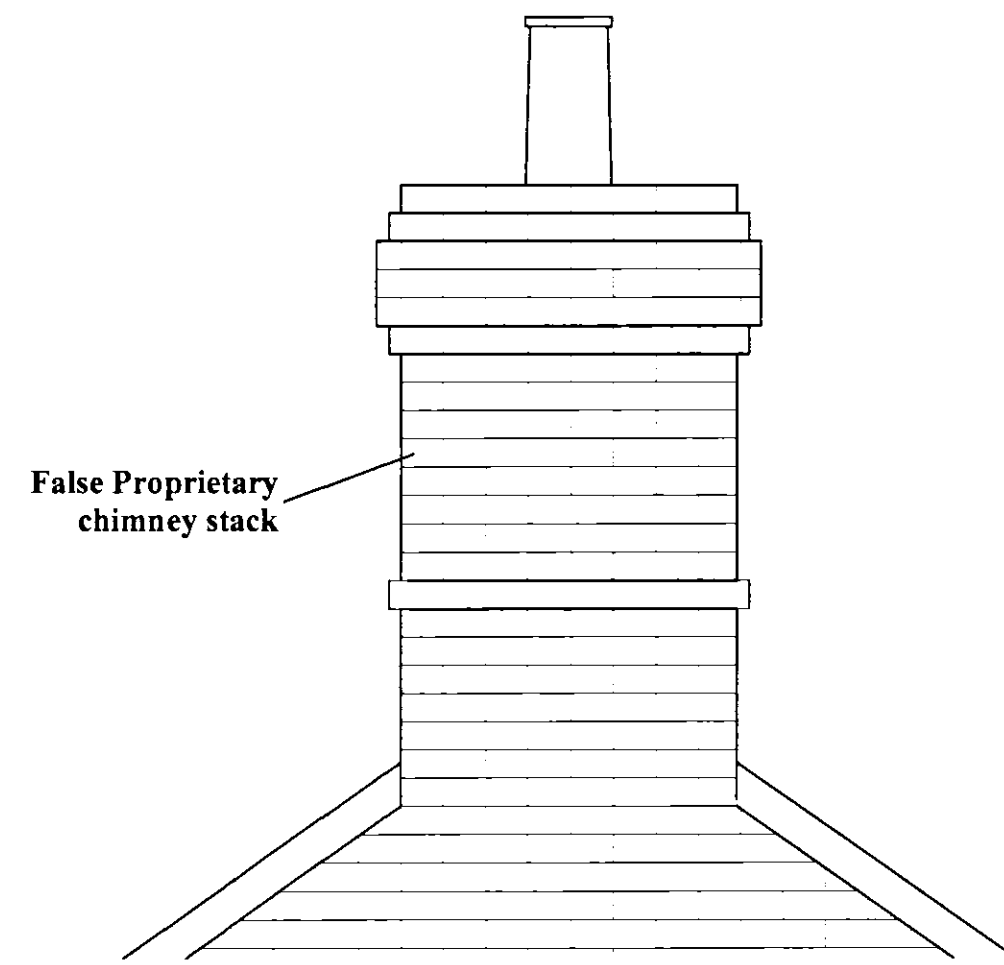
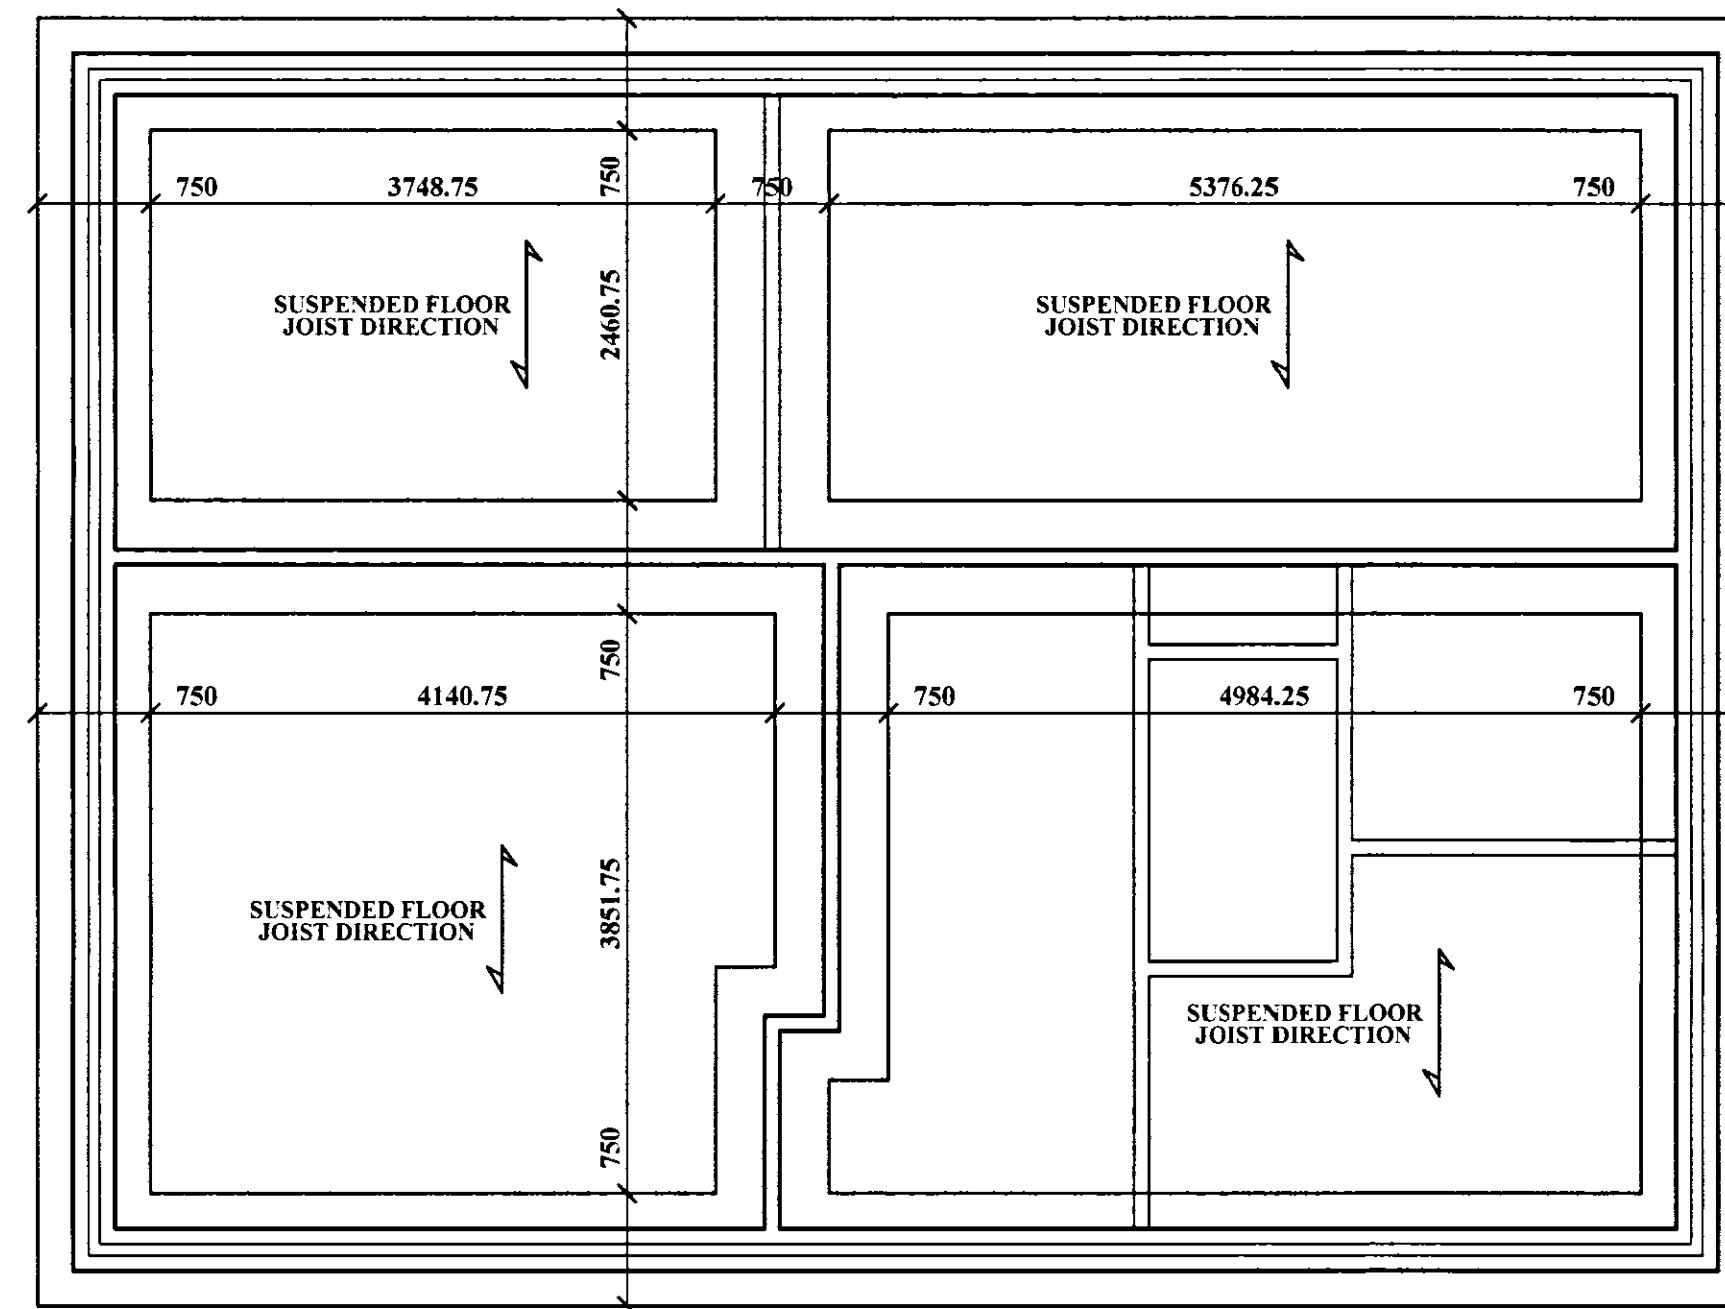
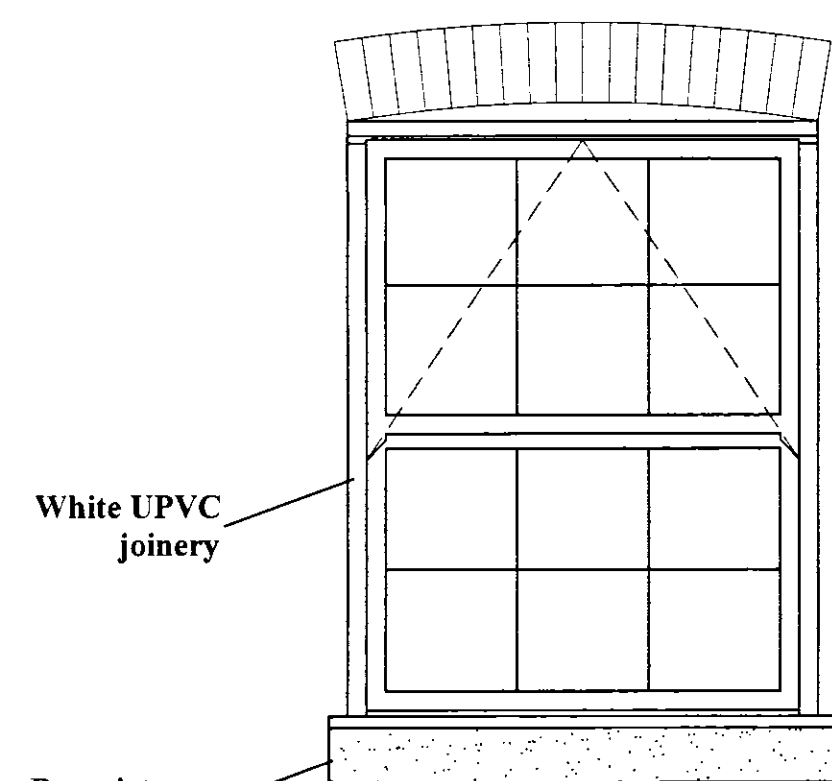
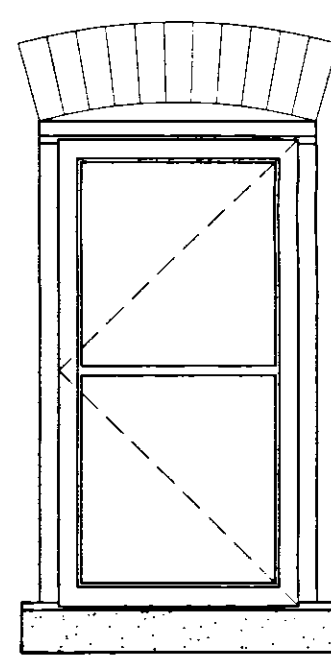
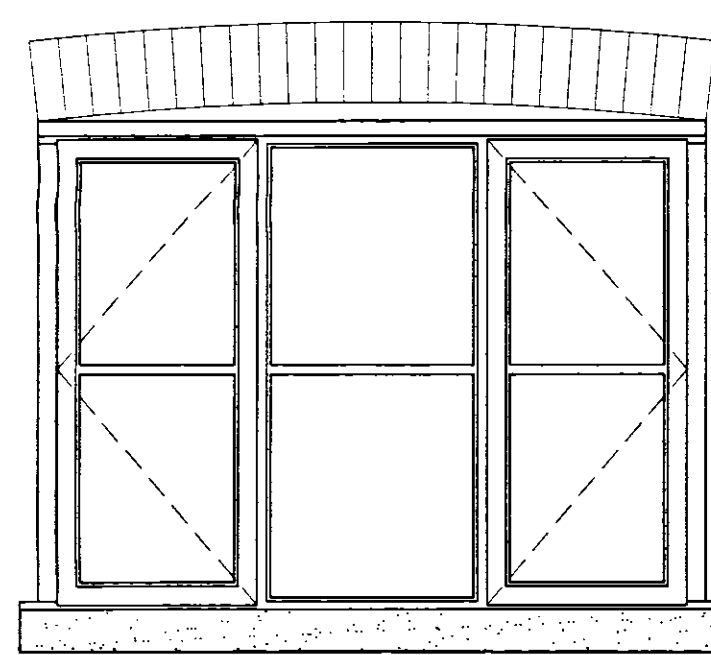
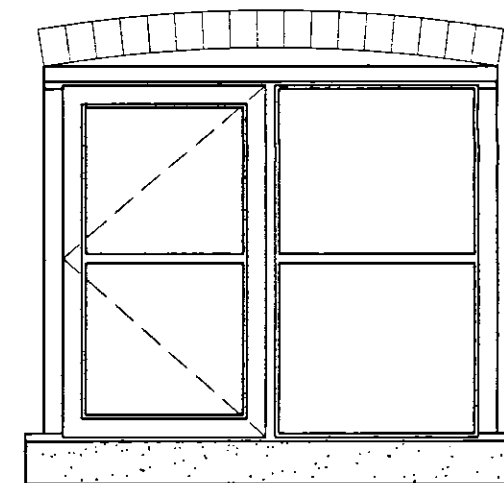
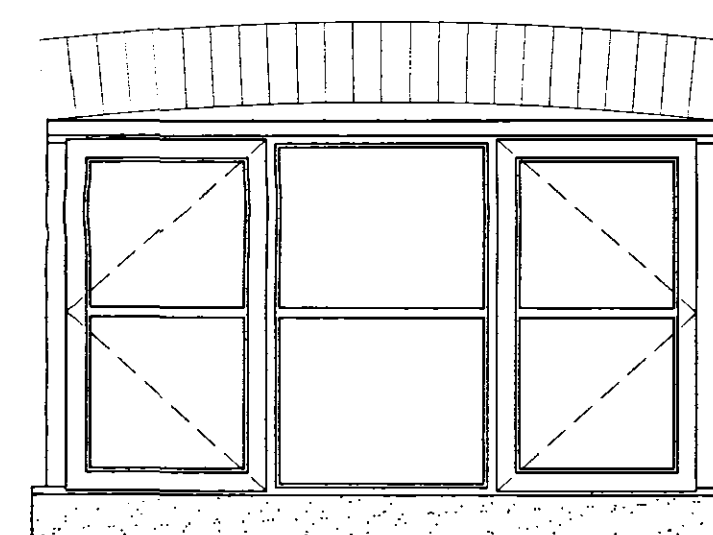


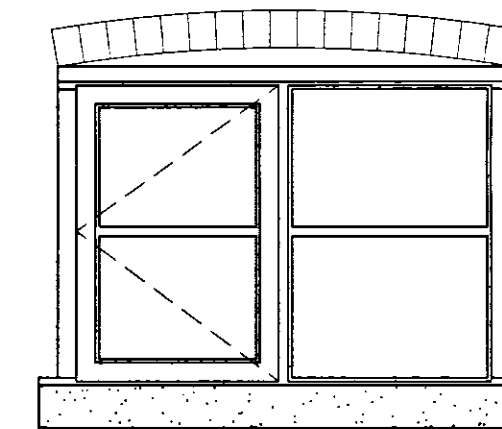



CHIMNEY STACKS

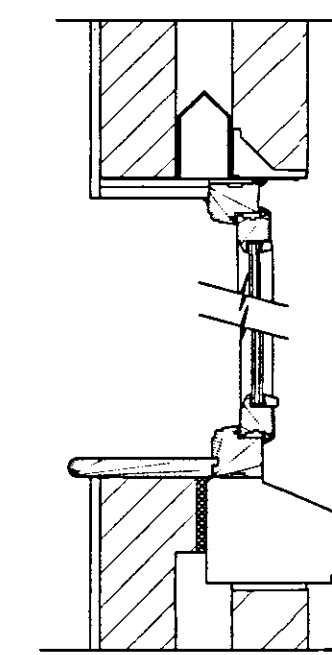

FOUNDATION PLAN
SCALE 1:50

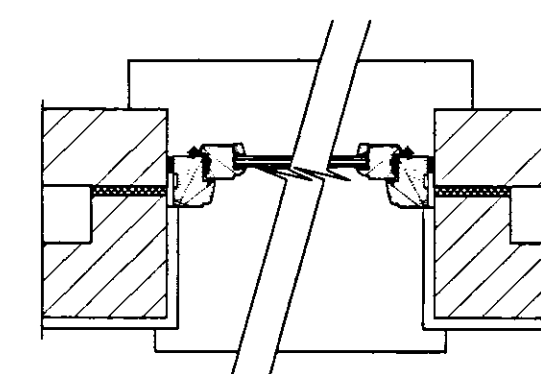


External face of
joinery to sit min.
50mm back from face
of wall

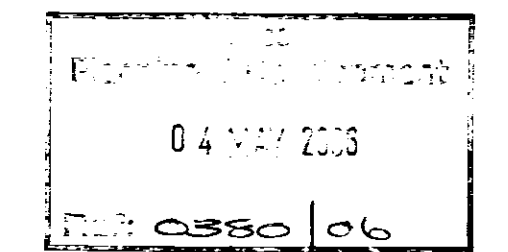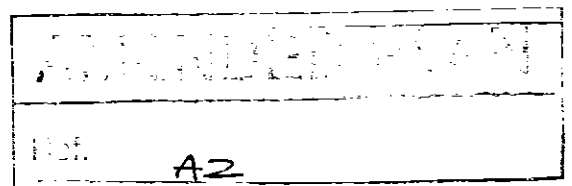


CASEMENT WINDOW
ELEVATIONS


CASEMENT
WINDOW DETAIL
1:10

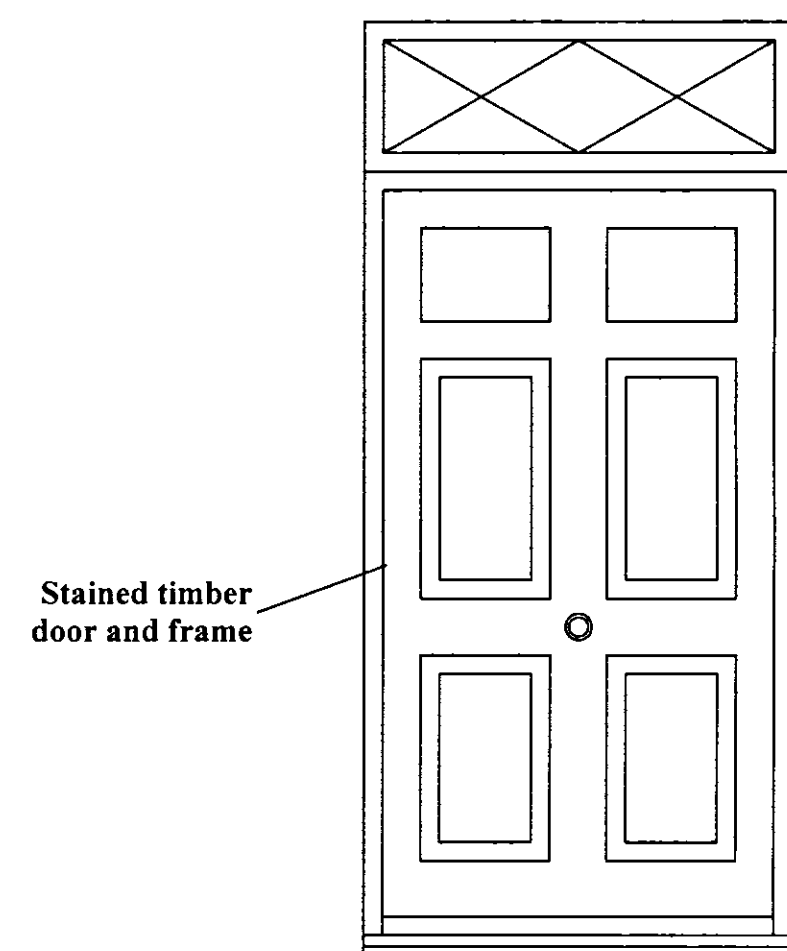

ENTRANCE DOOR
ELEVATION

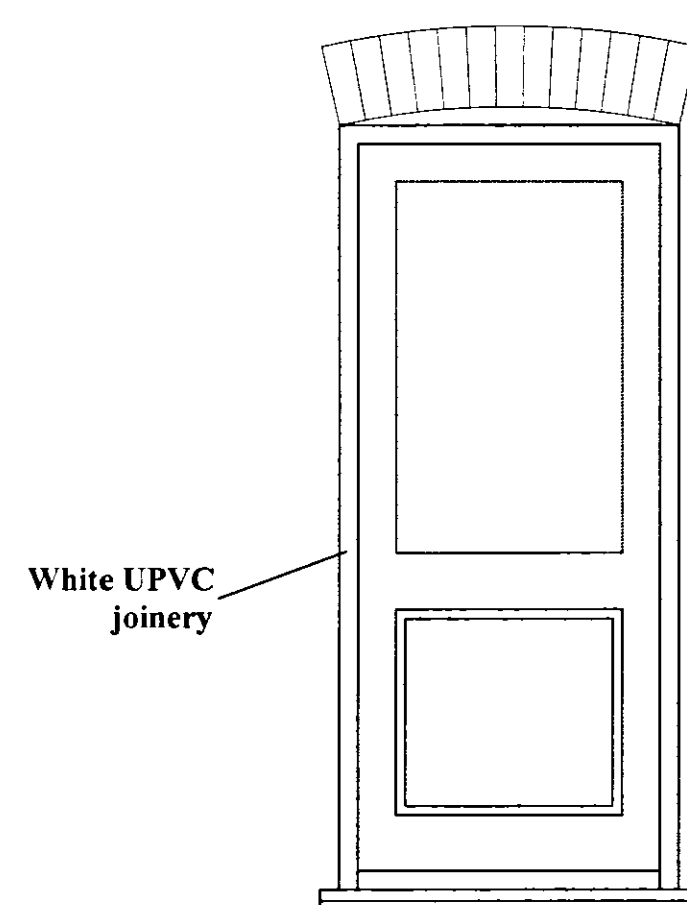

PART GLAZED ANCILLARY
DOORS ELEVATION

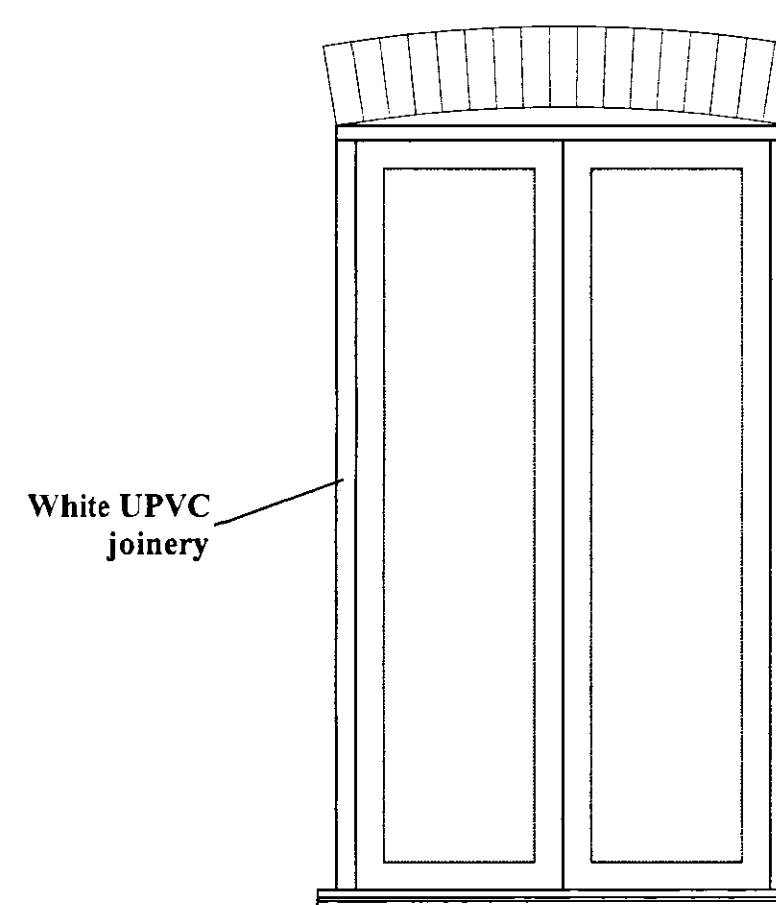

GLAZED DOUBLE DOORS
ELEVATION

DETERM.
PLAN

A: 04/04/05 FOUNDATION LAYOUT ADDED
REVISION:

Peter Humphrey Associates Ltd.
ARCHITECTURAL DESIGN AND BUILDING

PROJECT
PROPOSED REPLACEMENT DWELLING
PENNY HILL
HOLBEACH
LINCOLNSHIRE

CLIENT
MR K GITTINS

DATE: June 2005 SCALE: 1:50 1:100 JOB No: KL/10266/05A

DO NOT SCALE FROM THIS DRAWING
COPYRIGHT: THIS DRAWING MUST NOT BE ISSUED, LOANED OR COPIED
WITHOUT THE CONSENT OF PETER HUMPHREY ASSOCIATES LTD.

Peter Humphrey Associates Ltd.
ARCHITECTURAL DESIGN AND BUILDING
TELEPHONE 01553 660002
FAX 01553 660067
E-MAIL:
info.kingslynn@peterhumphrey.co.uk

124 LONDON ROAD, KINGS LYNN, NORFOLK
PE30 5ES

British Institute of
Architectural Technologists