




FRONT ELEVATION
SCALE 1:100

0 1 2 3 4
METRES

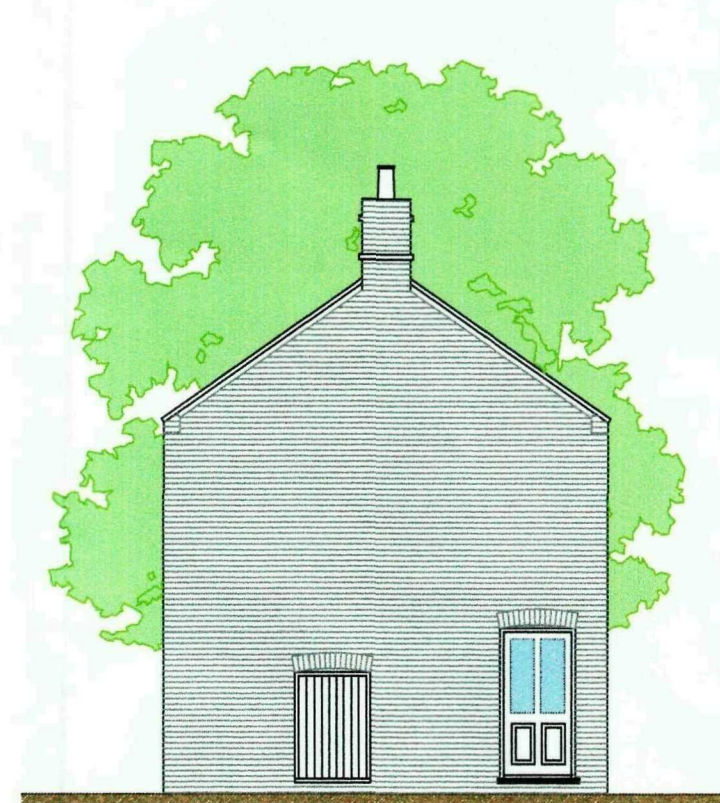


SIDE ELEVATION
SCALE 1:100

0 1 2 3 4
METRES




REAR ELEVATION
SCALE 1:100

0 1 2 3 4
METRES

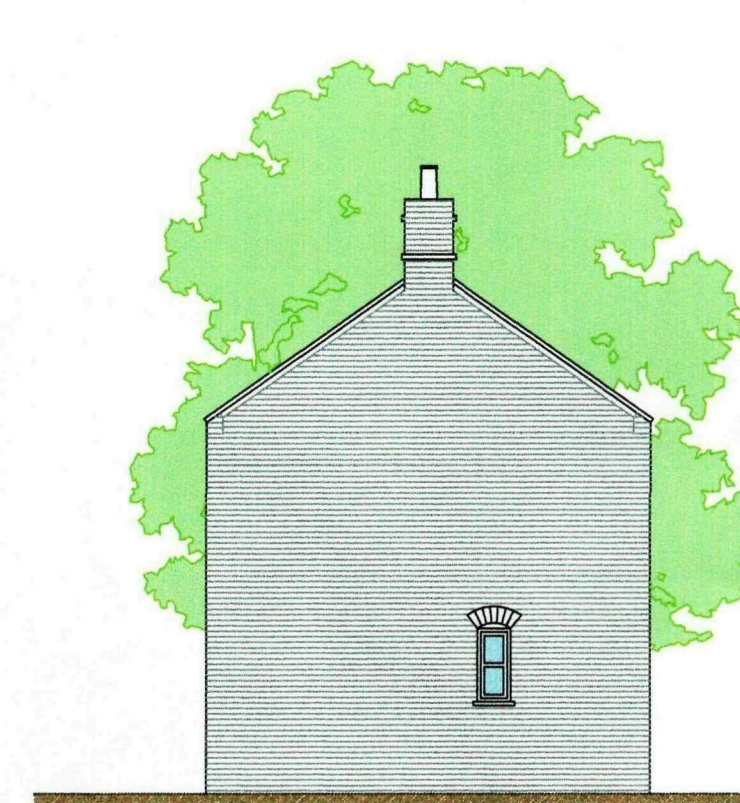


SIDE ELEVATION
SCALE 1:100

0 1 2 3 4
METRES

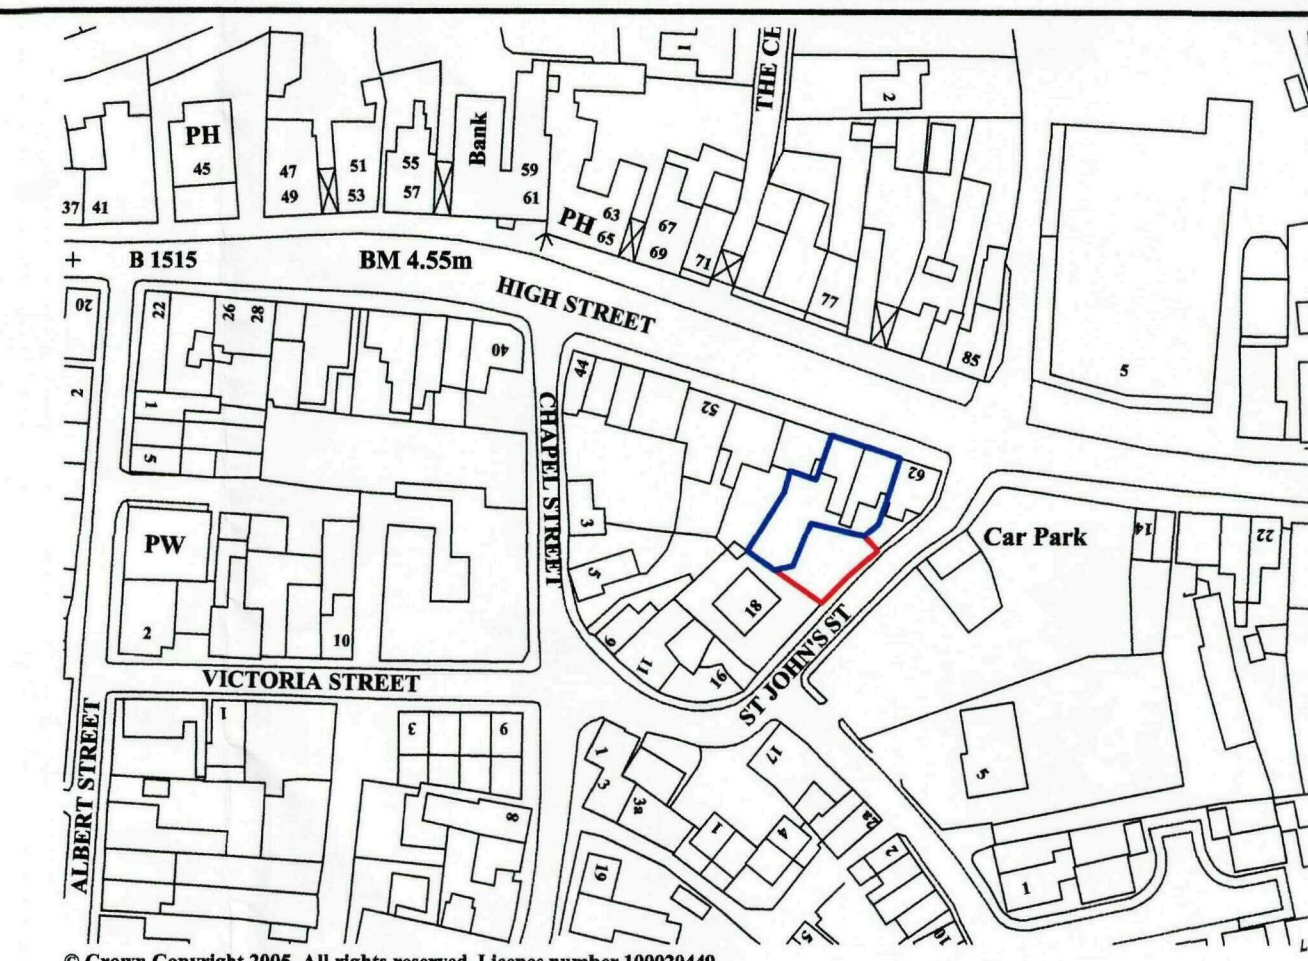

LOCATION PLAN
SCALE 1:1250

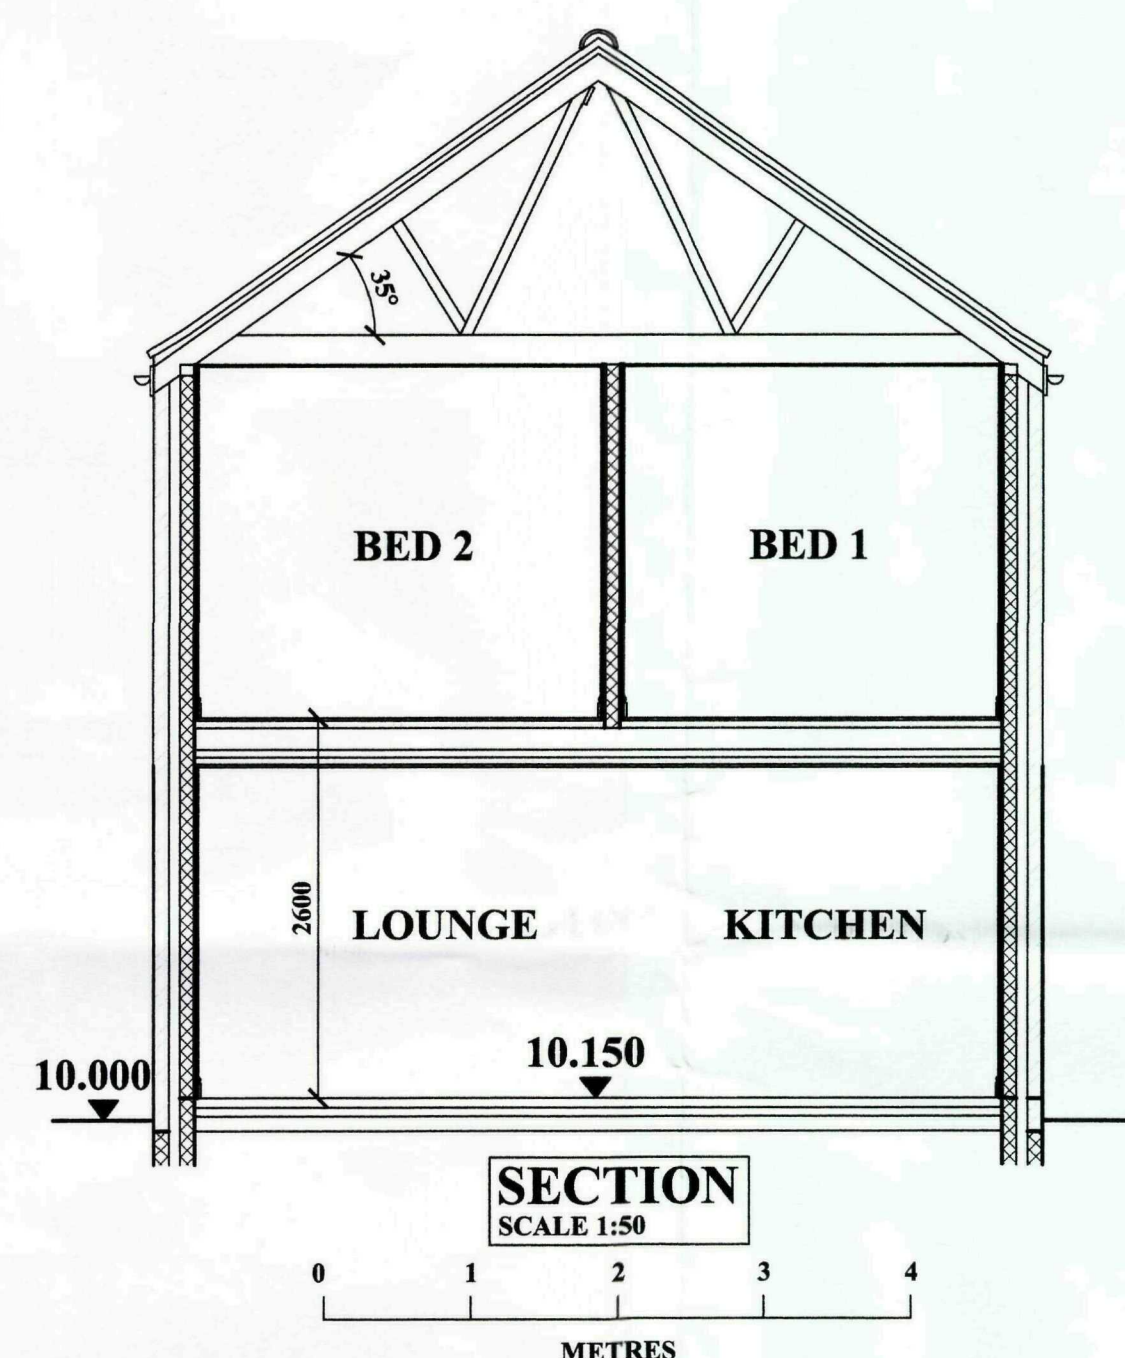

SECTION
SCALE 1:50


0 1 2 3 4
METRES



SITE PLAN
SCALE 1:200


SHDC
Planning & Development
- 8 JUN 2010
Ref: 0355-10

AMENDED PLAN
Ref. A2

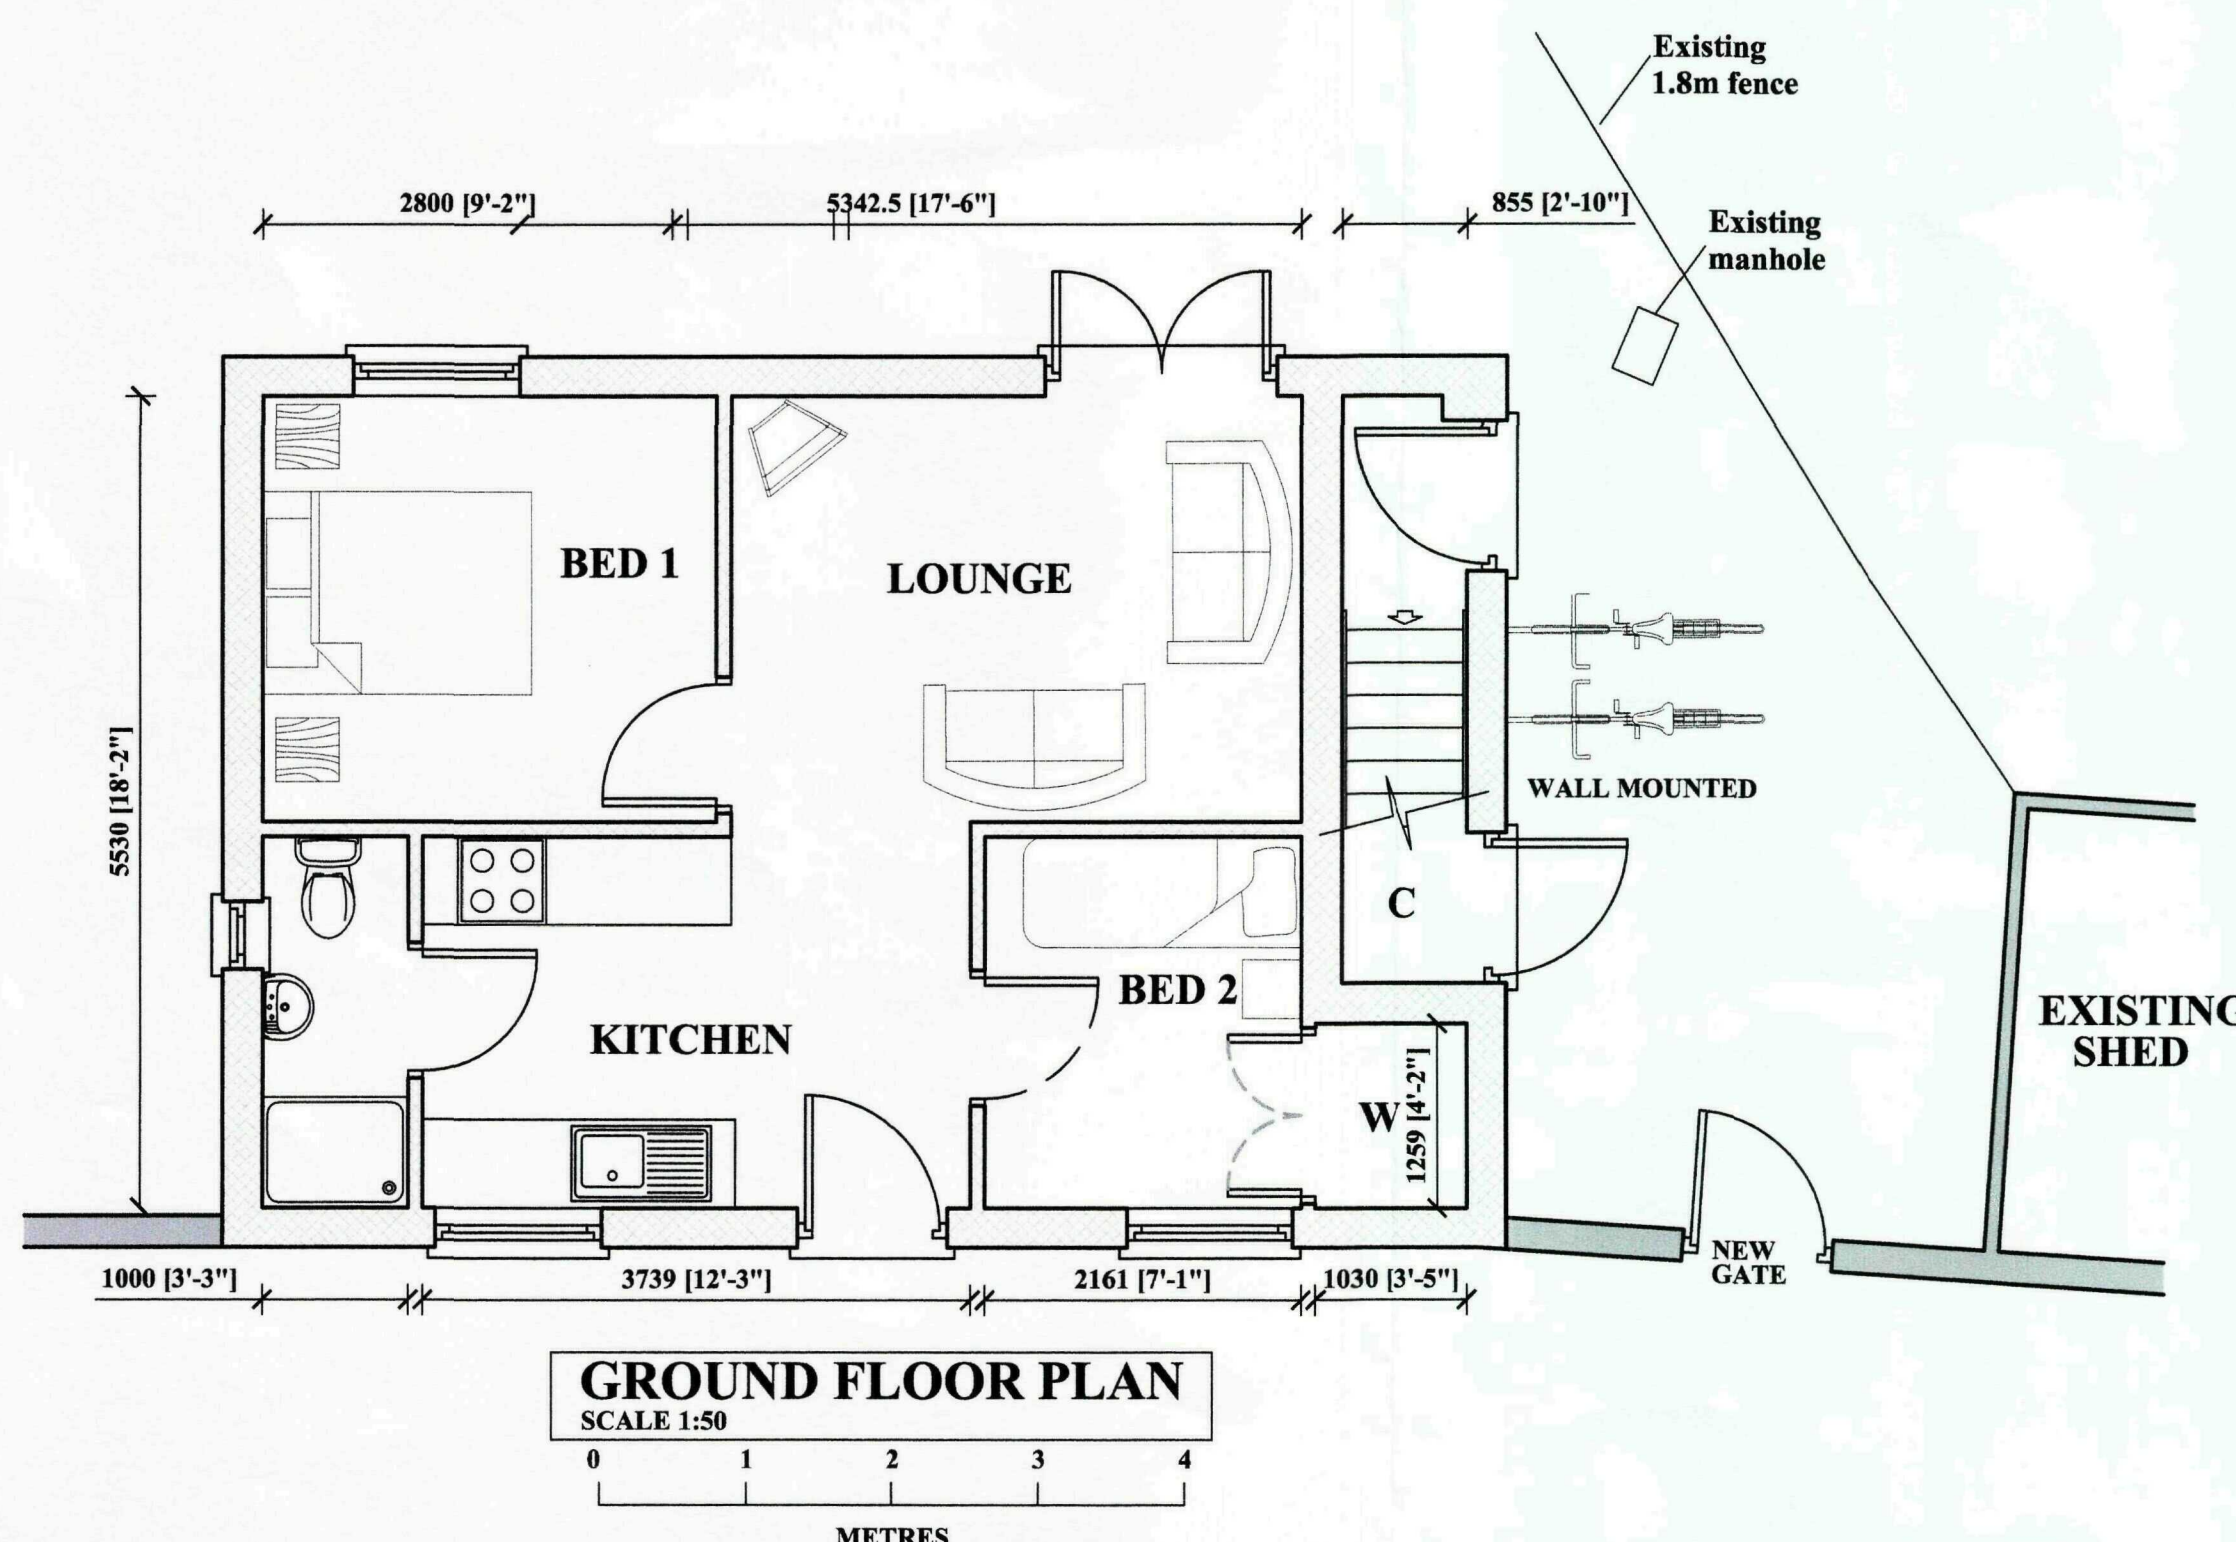

GROUND FLOOR PLAN
SCALE 1:50

0 1 2 3 4
METRES

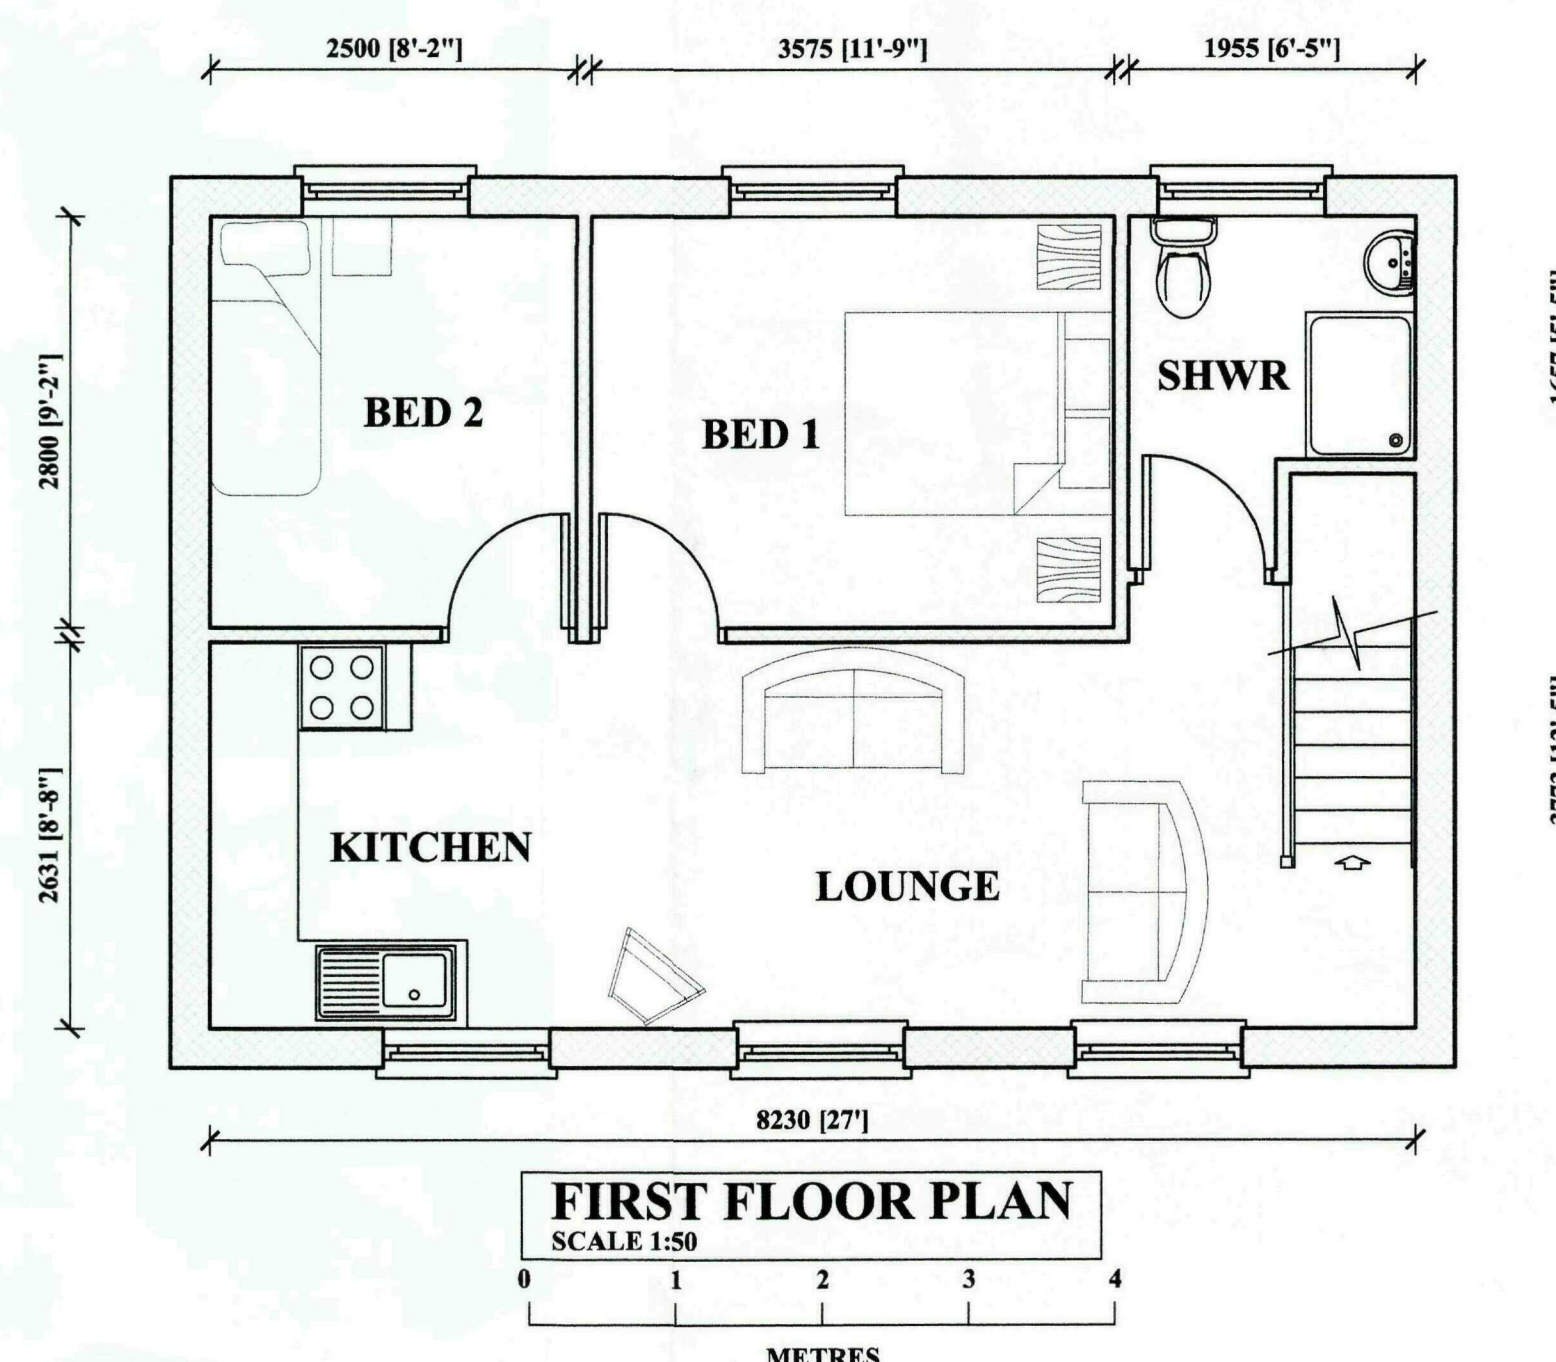

FIRST FLOOR PLAN
SCALE 1:50

0 1 2 3 4
METRES

REVISION:
C June 2010 Planners Requirements

Peter Humphrey Associates Ltd.
ARCHITECTURAL DESIGN AND BUILDING

PROJECT
PROPOSED PAIR OF FLATS
R/O 56 HIGH STREET
HOLBEACH
LINCOLNSHIRE

CLIENT
MR SISIN

DATE: Apr 2010 SCALE: 1:50 1:100 JOB No: KL/10652/01C

DO NOT SCALE FROM THIS DRAWING
COPYRIGHT: THIS DRAWING MUST NOT BE ISSUED, LOANED OR COPIED
WITHOUT THE CONSENT OF PETER HUMPHREY ASSOCIATES LTD.

Peter Humphrey Associates Ltd.
ARCHITECTURAL DESIGN AND BUILDING
TELEPHONE 01553 660002
FAX 01553 660067
E-MAIL:
info.kingalynn@peterhumphrey.co.uk

124 LONDON ROAD
KINGSLYNN
NORFOLK
PE16 8ES

Building
Design Awards
2008
Category Winner 2008