





FRONT ELEVATION
SCALE 1:100
0 1 2 3 4
METRES

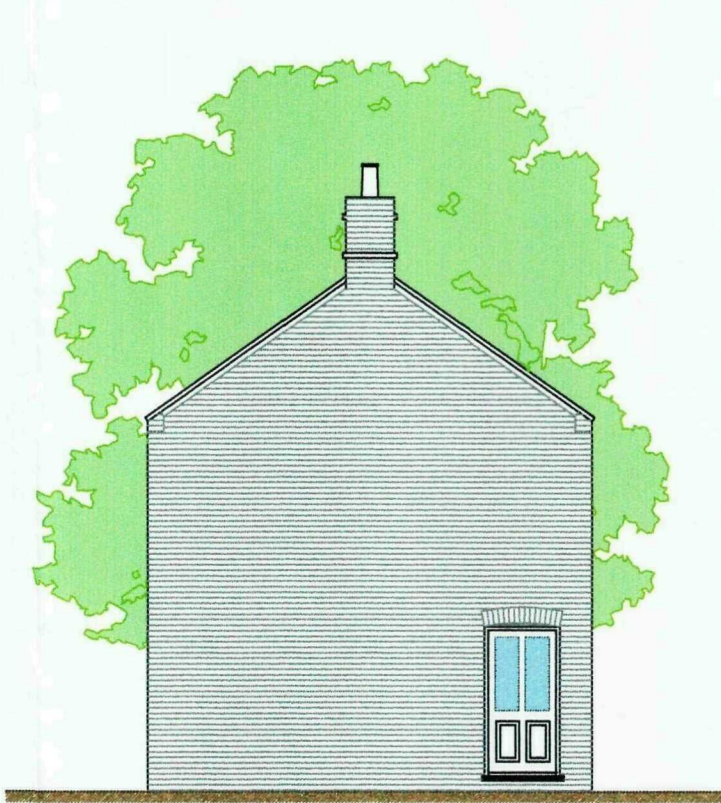


SIDE ELEVATION
SCALE 1:100
0 1 2 3 4
METRES




REAR ELEVATION
SCALE 1:100
0 1 2 3 4
METRES

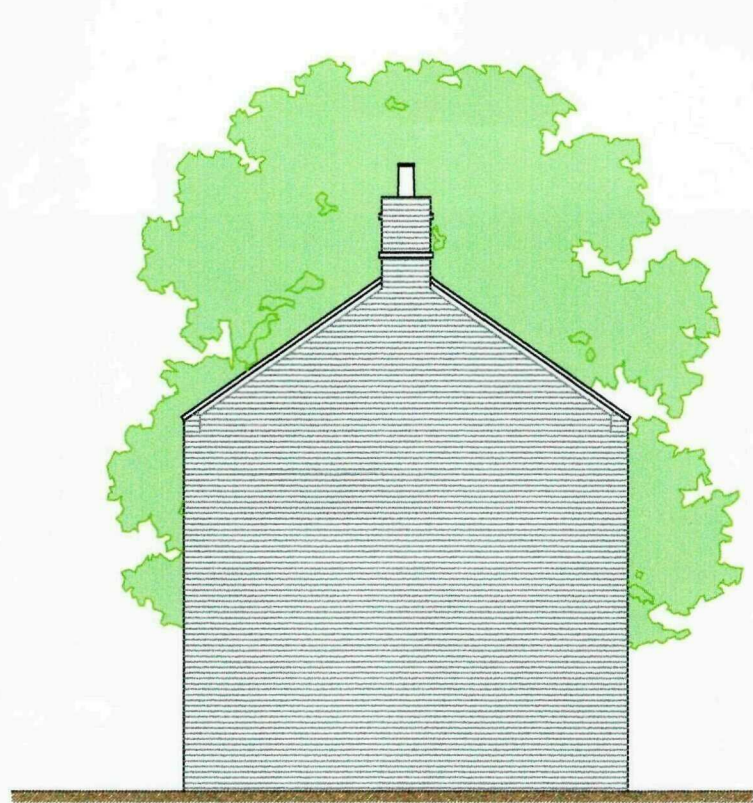


SIDE ELEVATION
SCALE 1:100
0 1 2 3 4
METRES

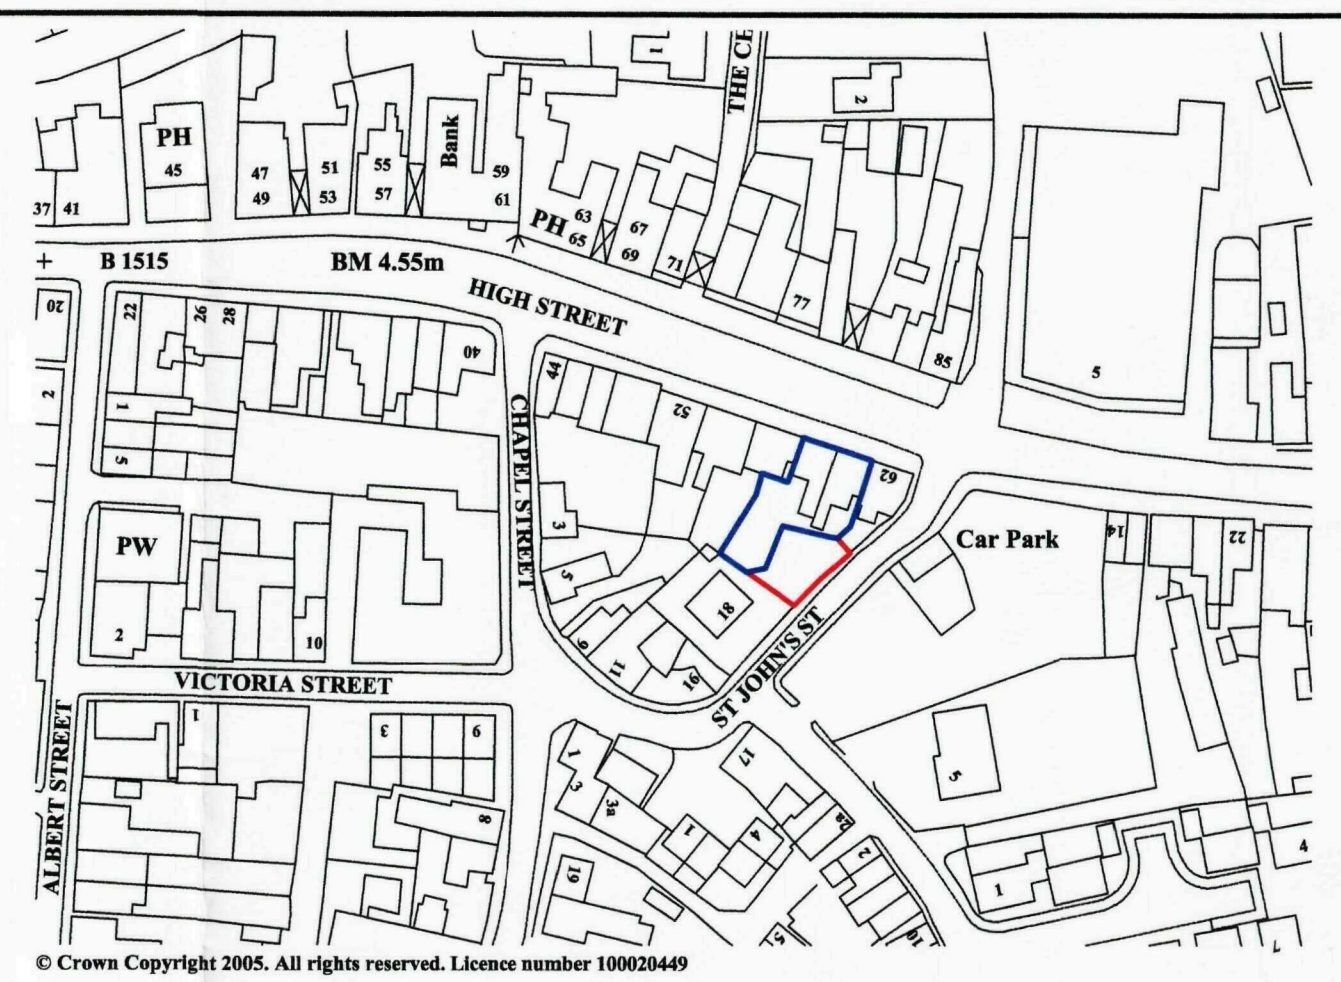


LOCATION PLAN
SCALE 1:1250

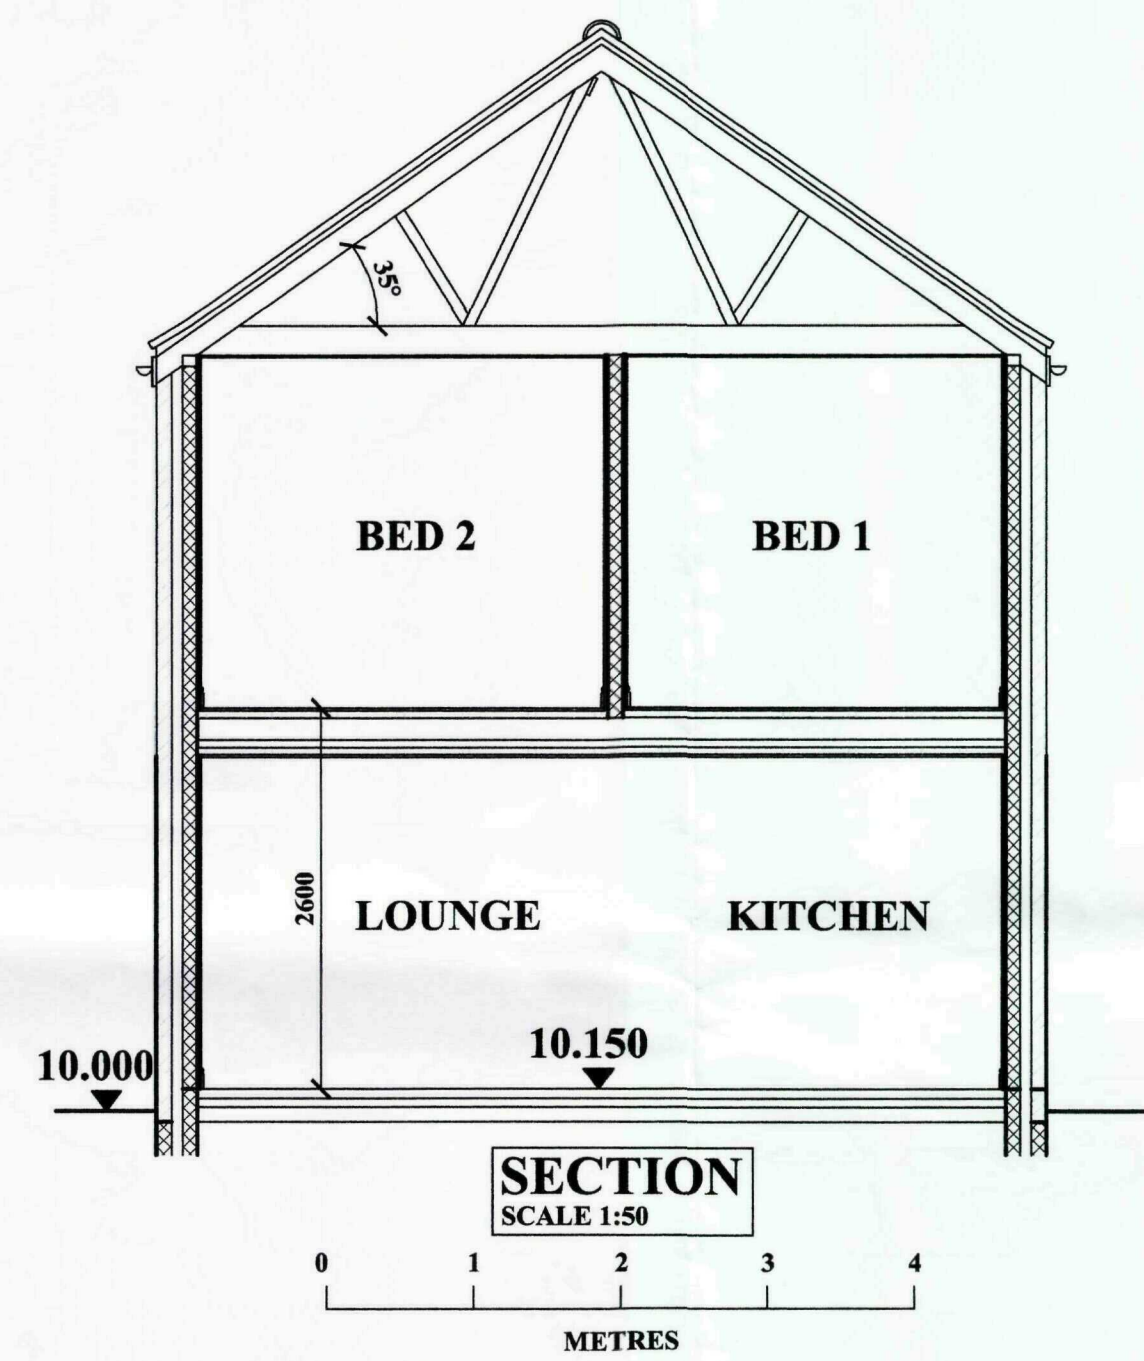


SECTION
SCALE 1:50
0 1 2 3 4
METRES

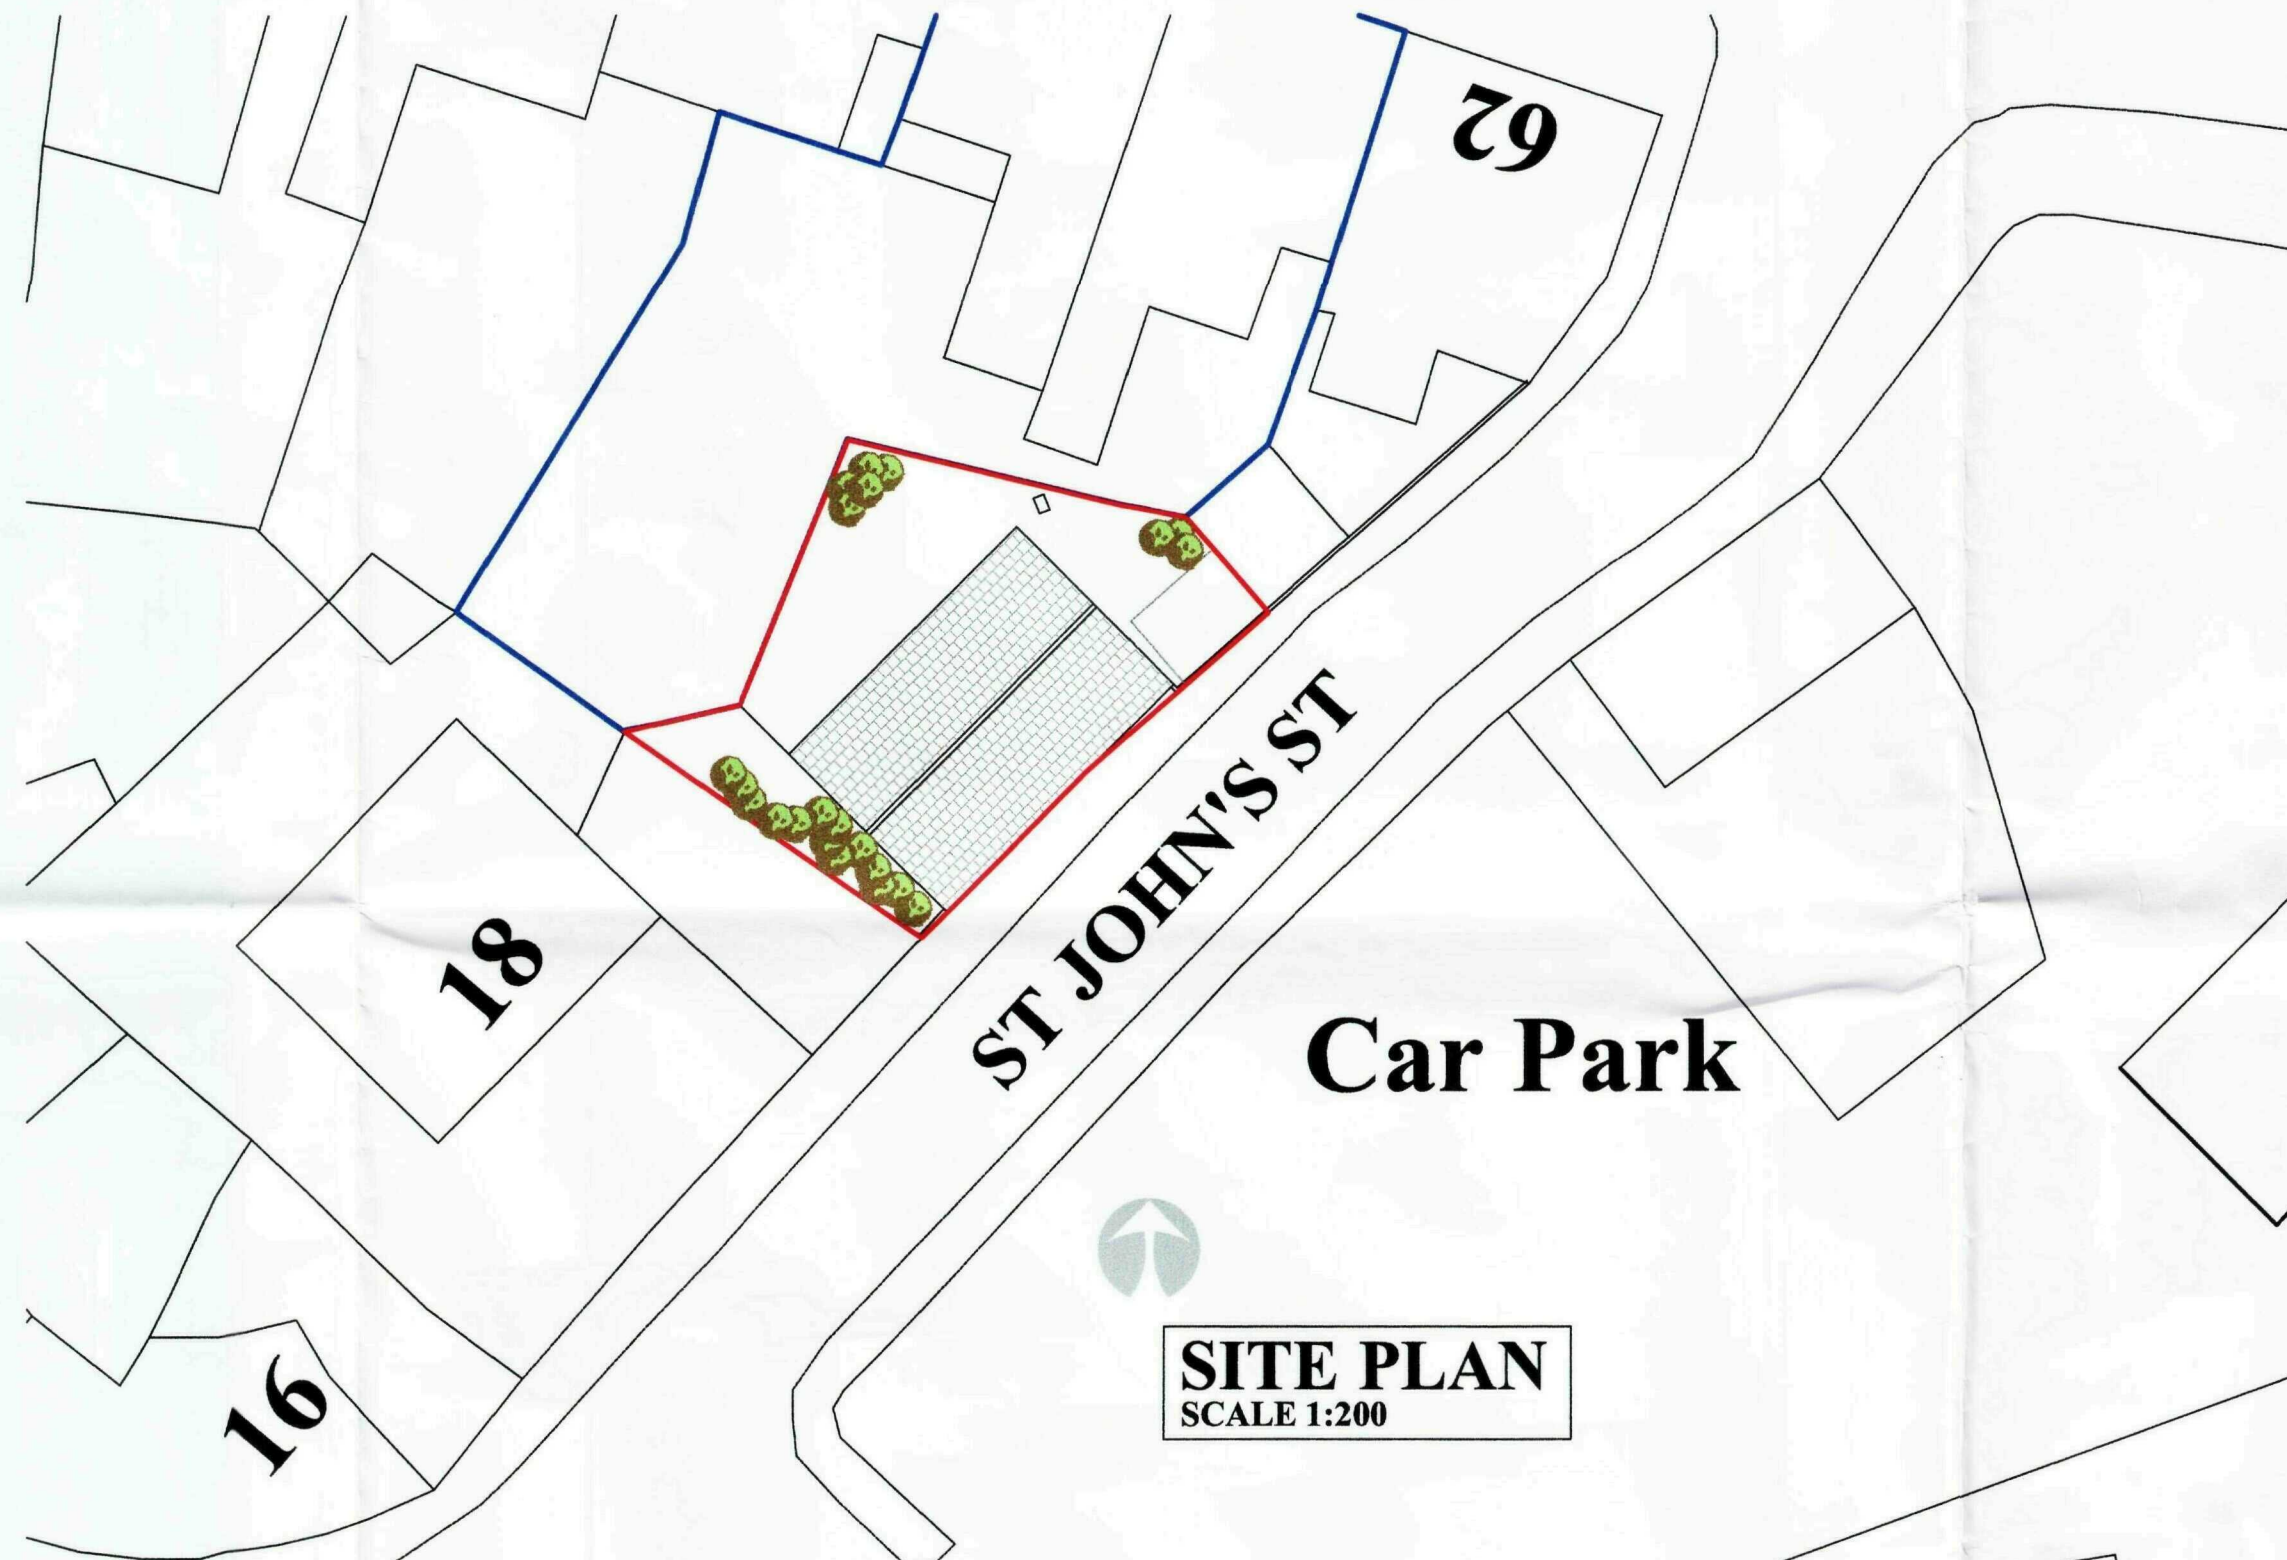

SITE PLAN
SCALE 1:200

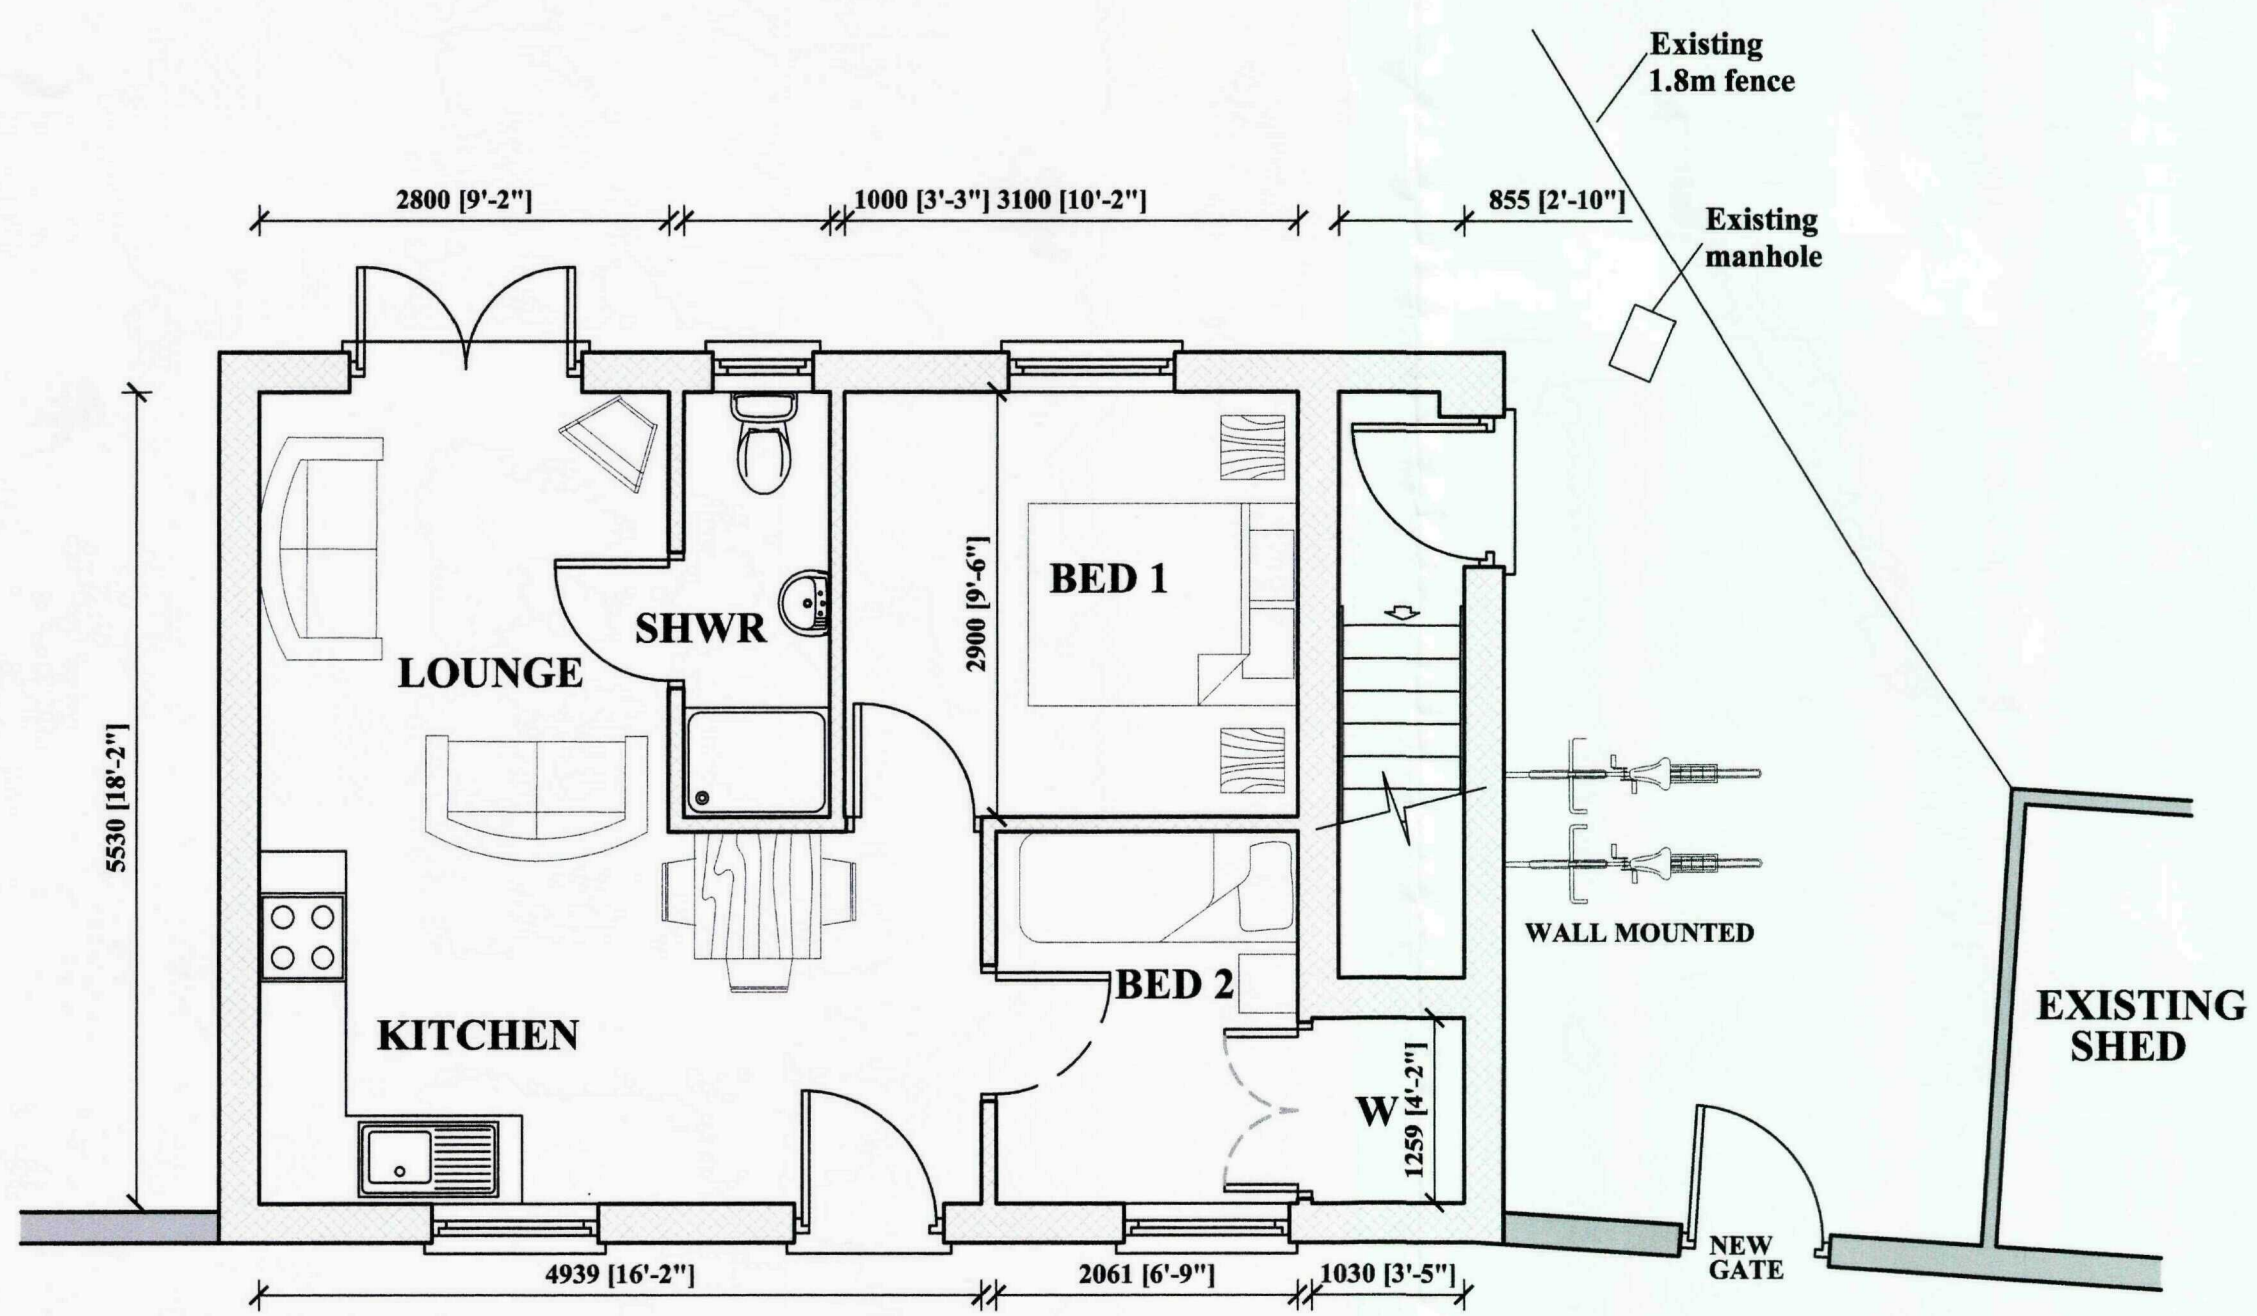

GROUND FLOOR PLAN
SCALE 1:50
0 1 2 3 4
METRES

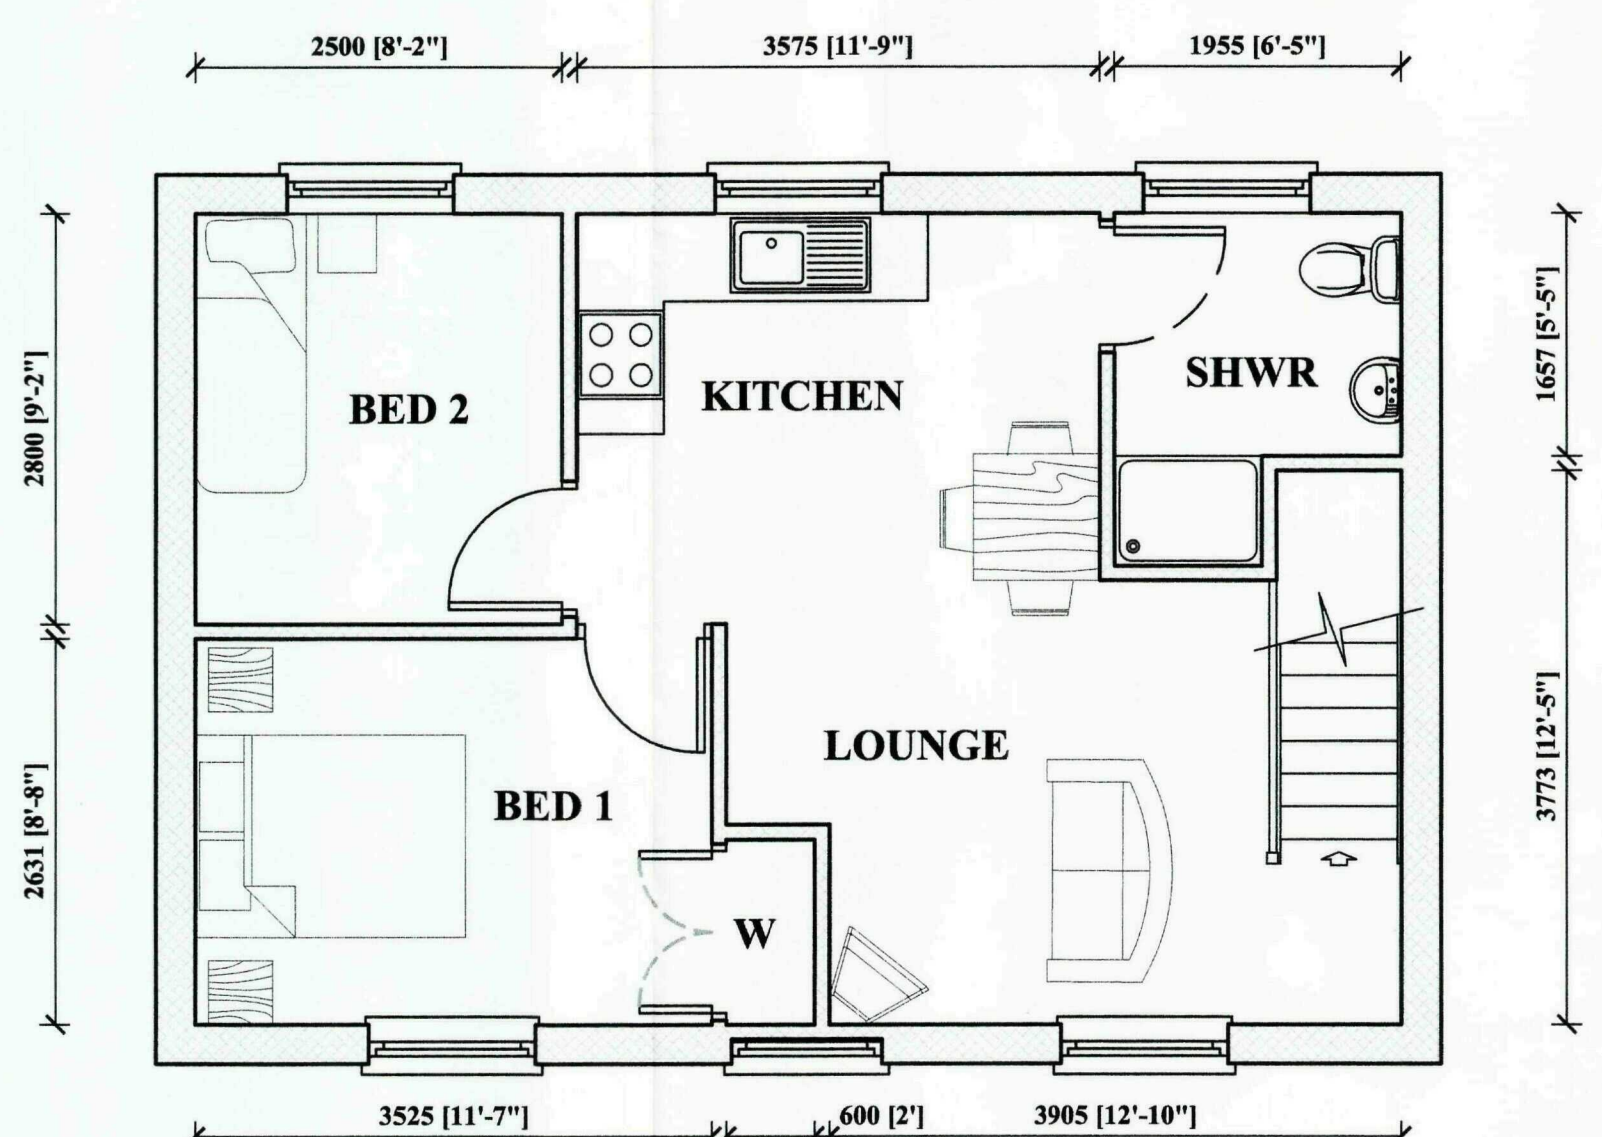

FIRST FLOOR PLAN
SCALE 1:50
0 1 2 3 4
METRES

SHCC
Planning & Development
10 MAY 2010
Ref: 0385-10

REVISION:

Peter Humphrey Associates Ltd.
ARCHITECTURAL DESIGN AND BUILDING

PROJECT:
PROPOSED PAIR OF FLATS
R/O 56 HIGH STREET
HOLBEACH
LINCOLNSHIRE

CLIENT: MR SISIN

DATE: Apr 2010 SCALE: 1:50 1:100 JOB No: KL/10652/01

DO NOT SCALE FROM THIS DRAWING
COPYRIGHT: THIS DRAWING MUST NOT BE ISSUED, LOANED OR COPIED
WITHOUT THE CONSENT OF PETER HUMPHREY ASSOCIATES LTD.

Peter Humphrey Associates Ltd.
ARCHITECTURAL DESIGN AND BUILDING
TELEPHONE 01553 660902
FAX 01553 660867
E-MAIL: info.kingslynn@peterhumphrey.co.uk

124 LONDON ROAD
KING'S LYNN
NORFOLK
PE30 3ES

Building
Design Awards
Category Winner 2008