



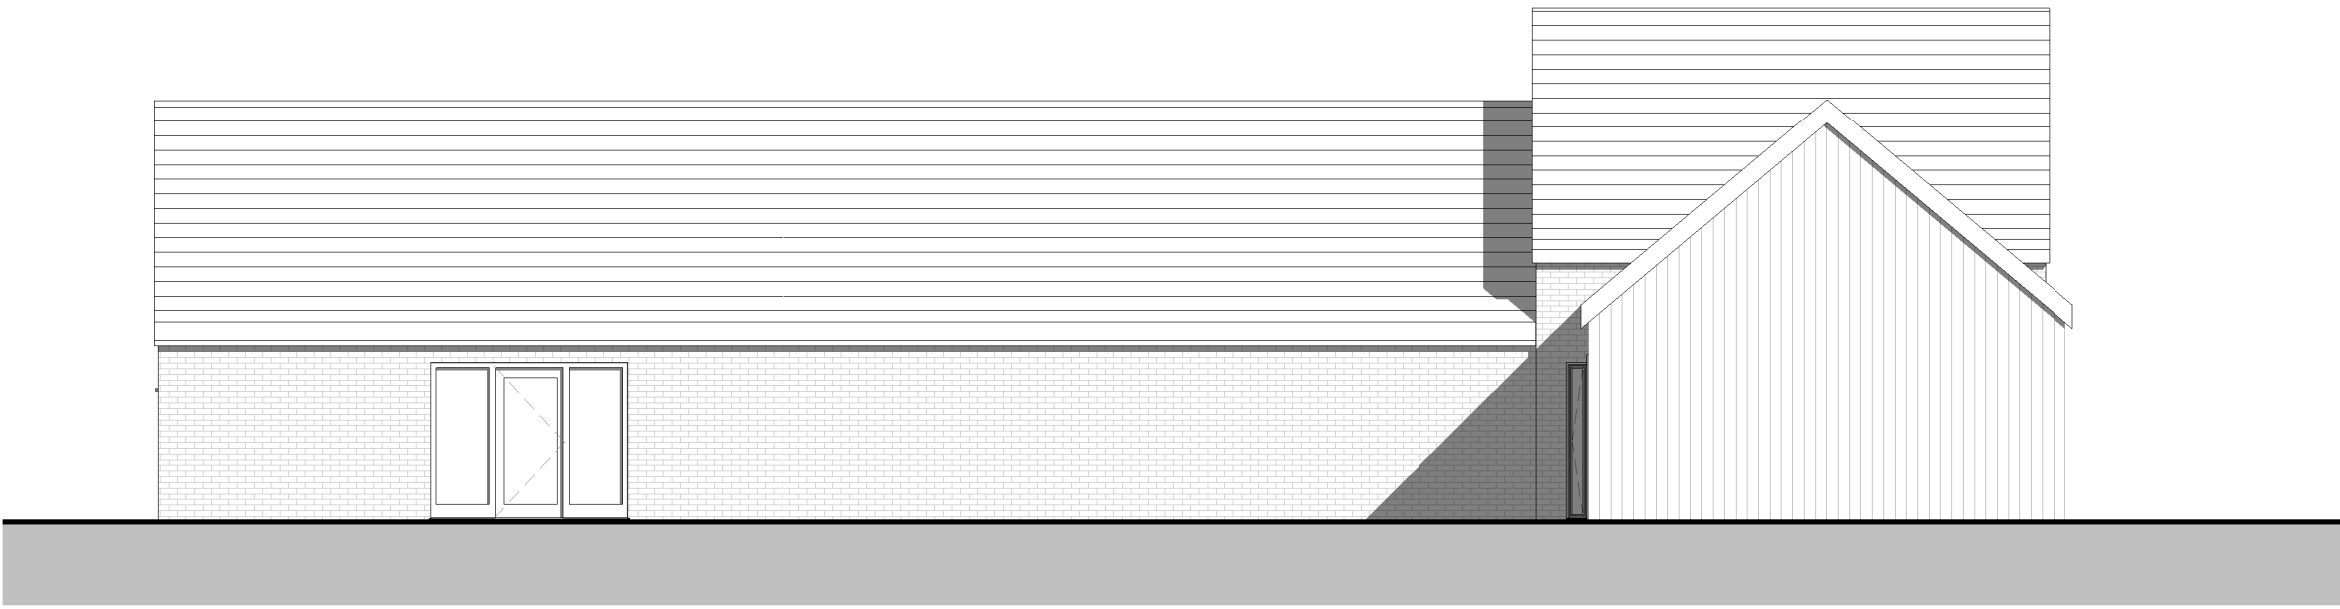


Proposed North Elevation
1 : 100

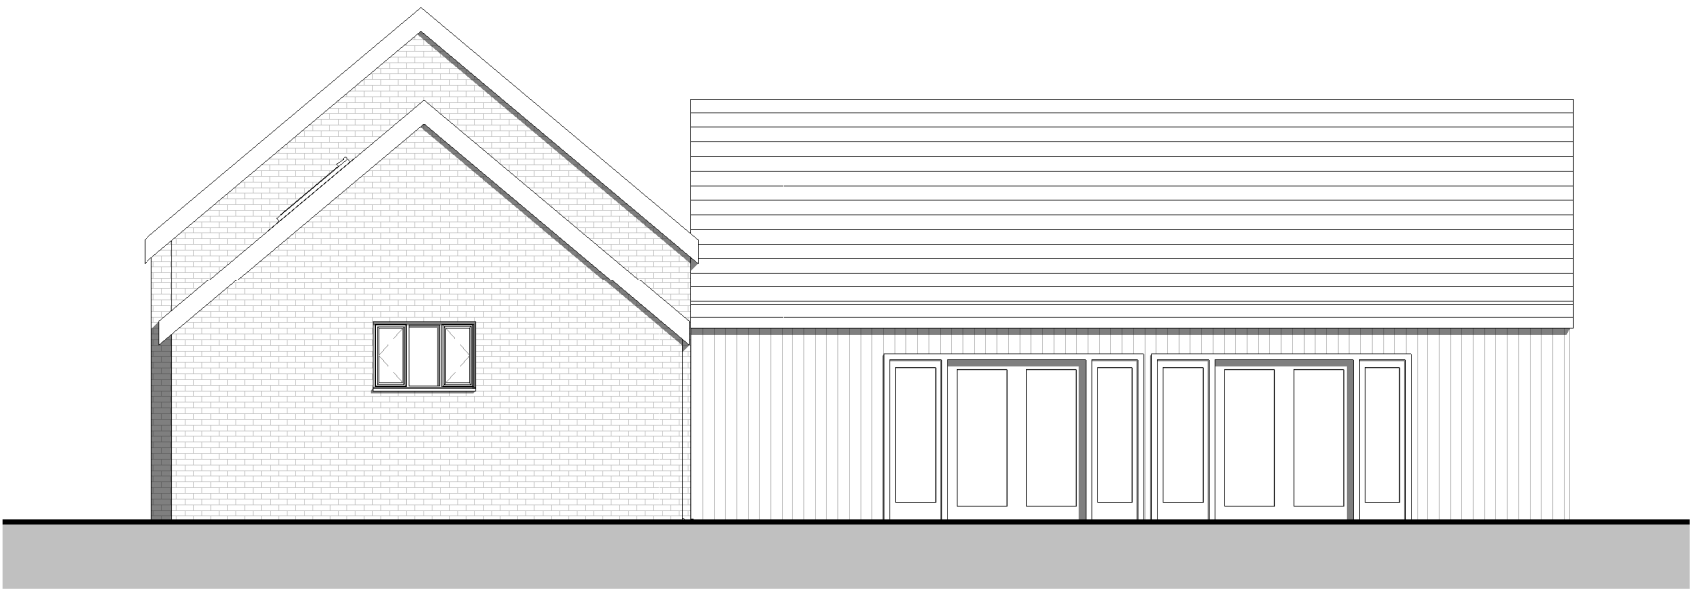


Proposed South Elevation
1 : 100




Proposed East Elevation
1 : 100

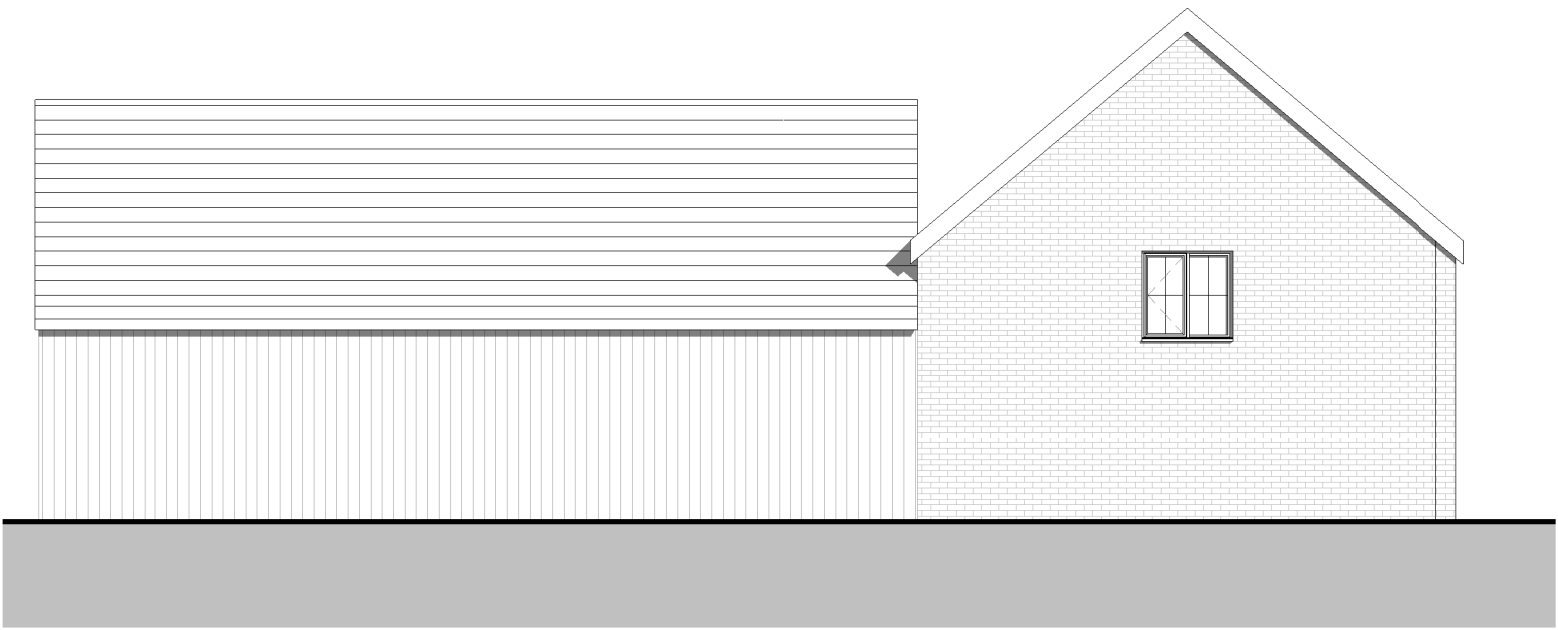

Proposed West Elevation
1 : 100

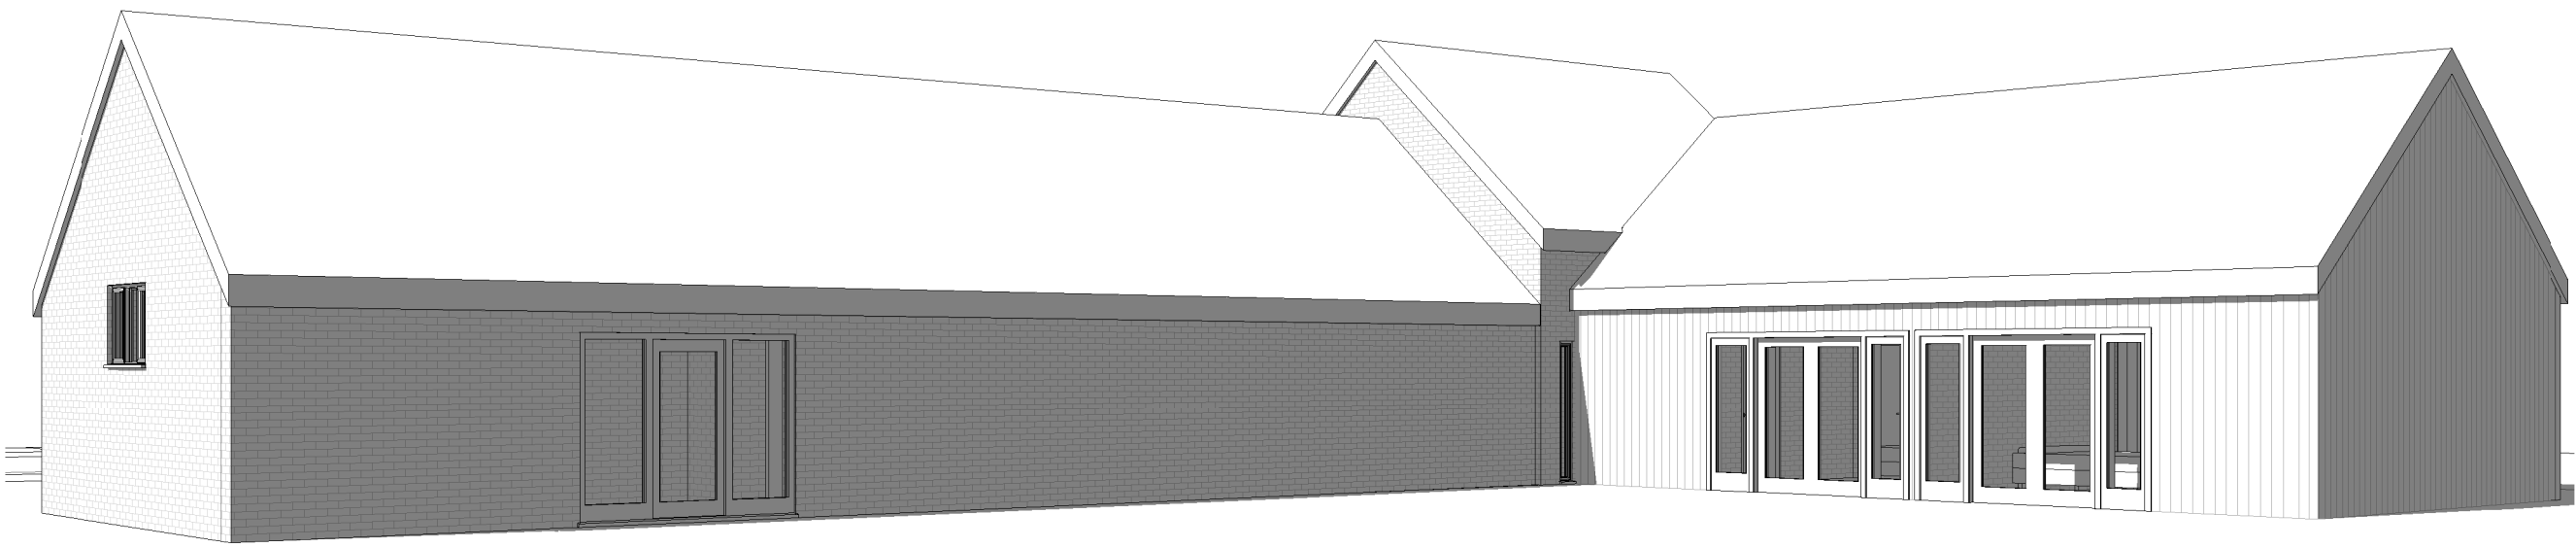

3D View

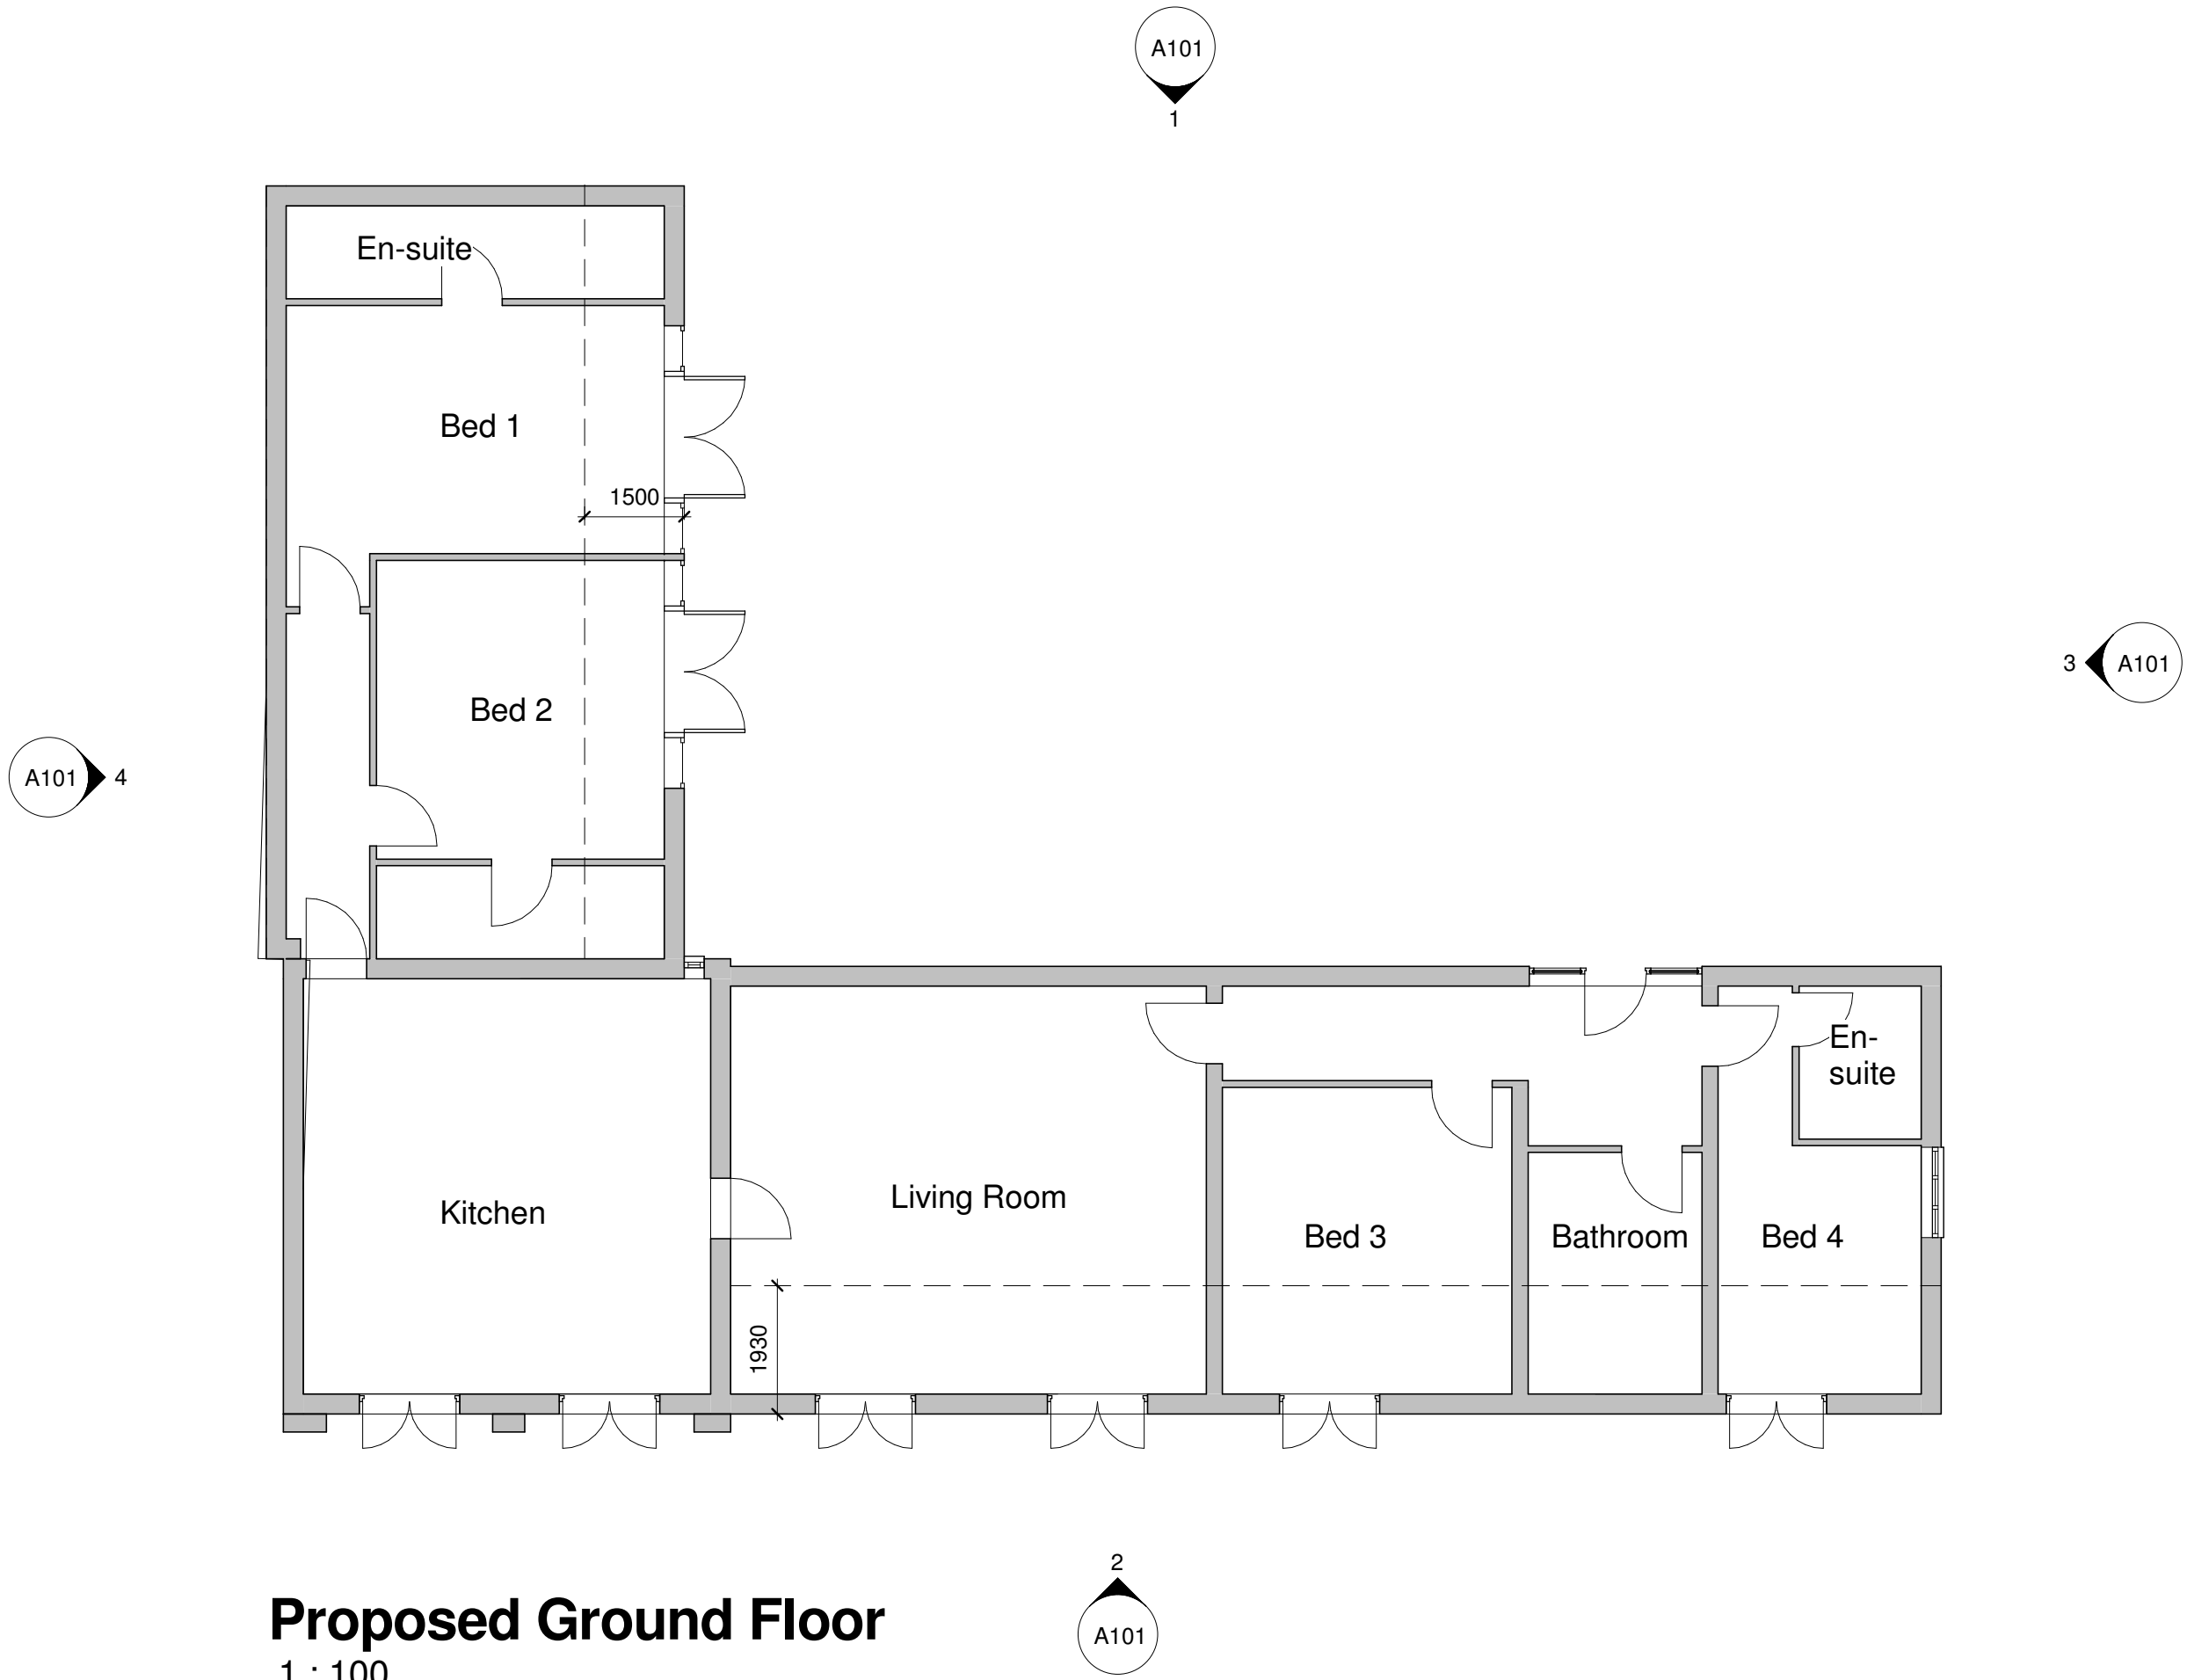

Proposed Ground Floor
1 : 100

Rev. No.	Date	Issued by
PLANNING		
Project		
Stotons Gate, Holbeach		
PE12 8SB		
Drawing		
Proposed Barn Conversion		
Date	May 2020	Drawn
		JC
Drawing No.	A101	Checked
		PB
Scale	1 : 100	Sheet Size
		A1
		Revision