




Existing Floor Plan
Scale 1:50



Site Location Plan
Scale 1:1250

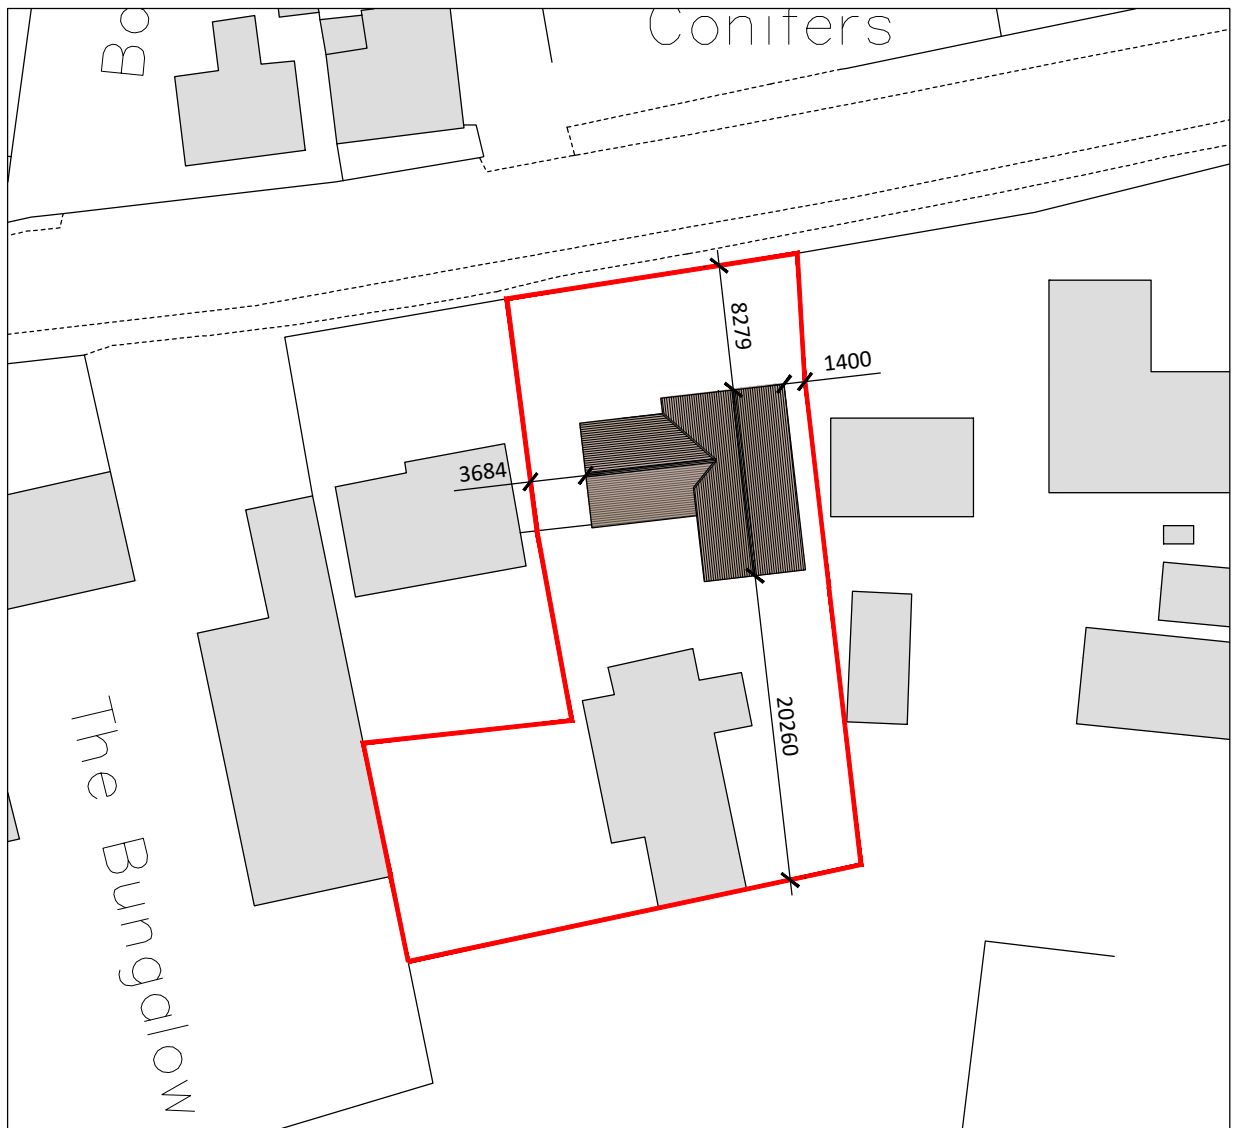

Proposed Block Plan
Scale 1:500




Existing Front (N) Elevation
Scale 1:100





Existing Side (W) Elevation
Scale 1:100



Existing Rear (S) Elevation
Scale 1:100

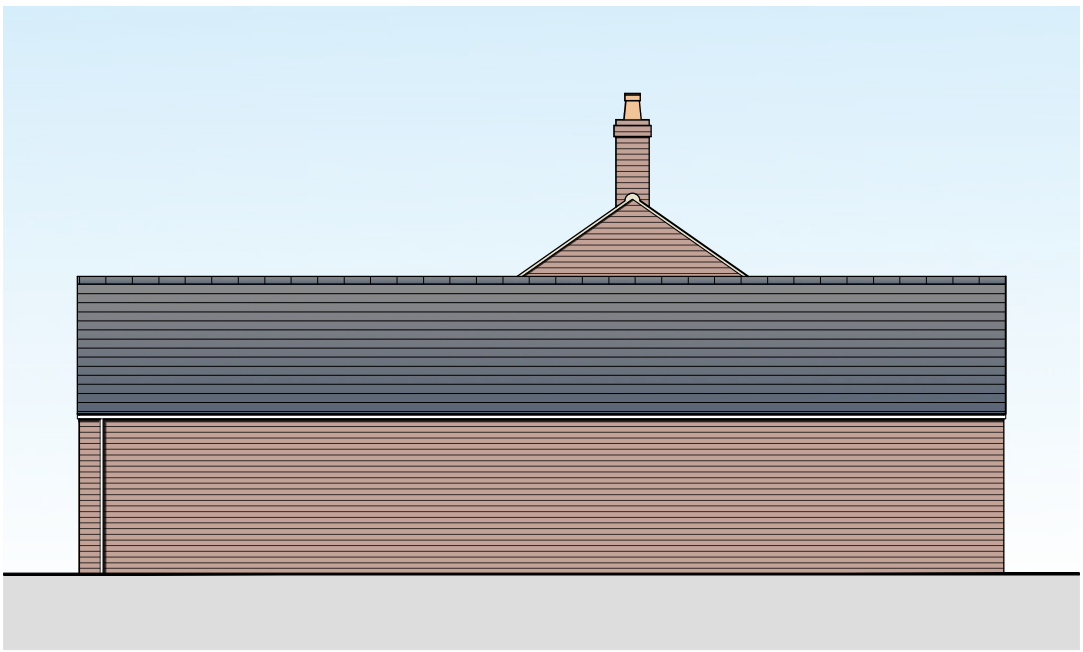

Existing Side (E) Elevation
Scale 1:100

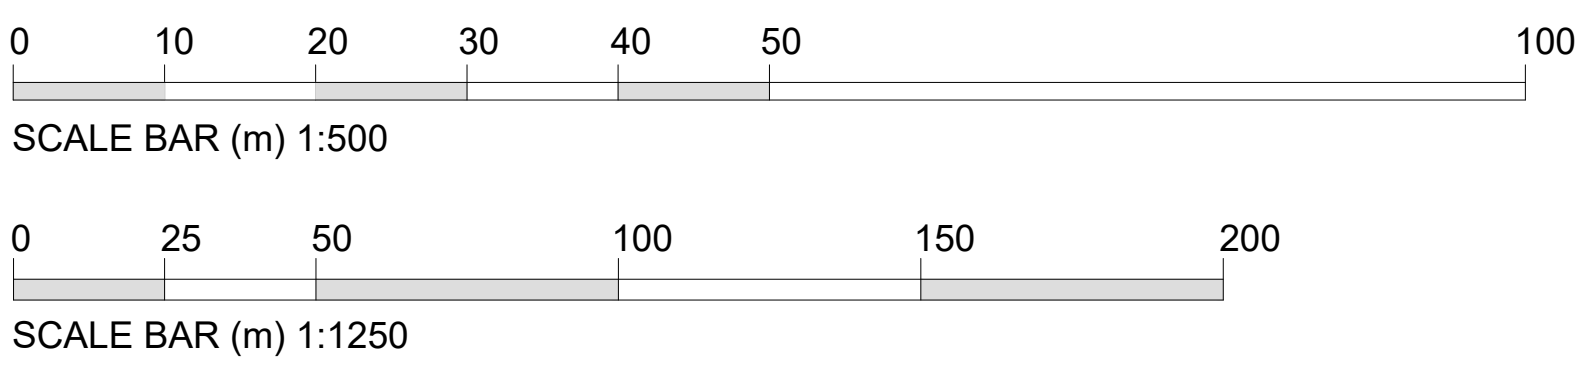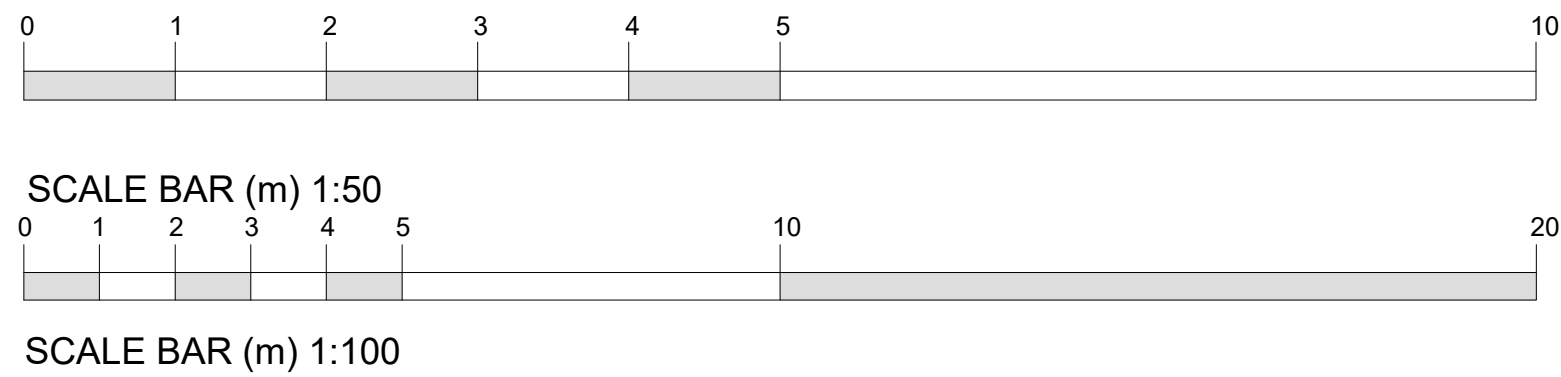

REV.	DESCRIPTION	DATE

PROJECT: REPLACEMENT DWELLING	
DRAWING: EXISTING FLOOR PLAN, EXISTING ELEVATIONS, SITE LOCATION PLAN, PROPOSED BLOCK PLAN	
SIZE: A1	CLIENT: Mr K. Holland
SCALE: as labelled	DRAWING BY: JC
DATE: 23/04/2026	APPROVED: CT
Do Not Scale From This Drawing	

NOTES: THIS DRAWING IS FOR INFORMATION ONLY. IT IS NOT A CONTRACT DOCUMENT. NO UNAUTHORIZED COPYING OR REPRODUCTION IN ANY FORM IS PERMITTED WITHOUT OBTAINING PRIOR WRITTEN PERMISSION FROM JC ARCHITECTURAL CONSULTANT. JC ARCHITECTURAL CONSULTANT RESERVES THE RIGHT TO WITHDRAW THIS INFORMATION AT ANY TIME. ALL DIMENSIONS ARE TO BE CONFIRMED ON SITE BY CONTRACTOR. ANY DISCREPANCIES ARE TO BE REPORTED TO JC ARCHITECTURAL CONSULTANT IMMEDIATELY. THE DESIGN HAS BEEN UNDERGONE AS FAR AS POSSIBLE TO AVOID RISKS TO HEALTH AND SAFETY OR TO REDUCE AND CONTROL THE EFFECTS OF ANY UNAVOIDABLE RISK. ANY RELEVANT INFORMATION REGARDING RISKS WHICH ARE NOT ABLE TO BE ELIMINATED WILL BE INCLUDED WITHIN THE PROJECT HEALTH AND SAFETY FILE.