



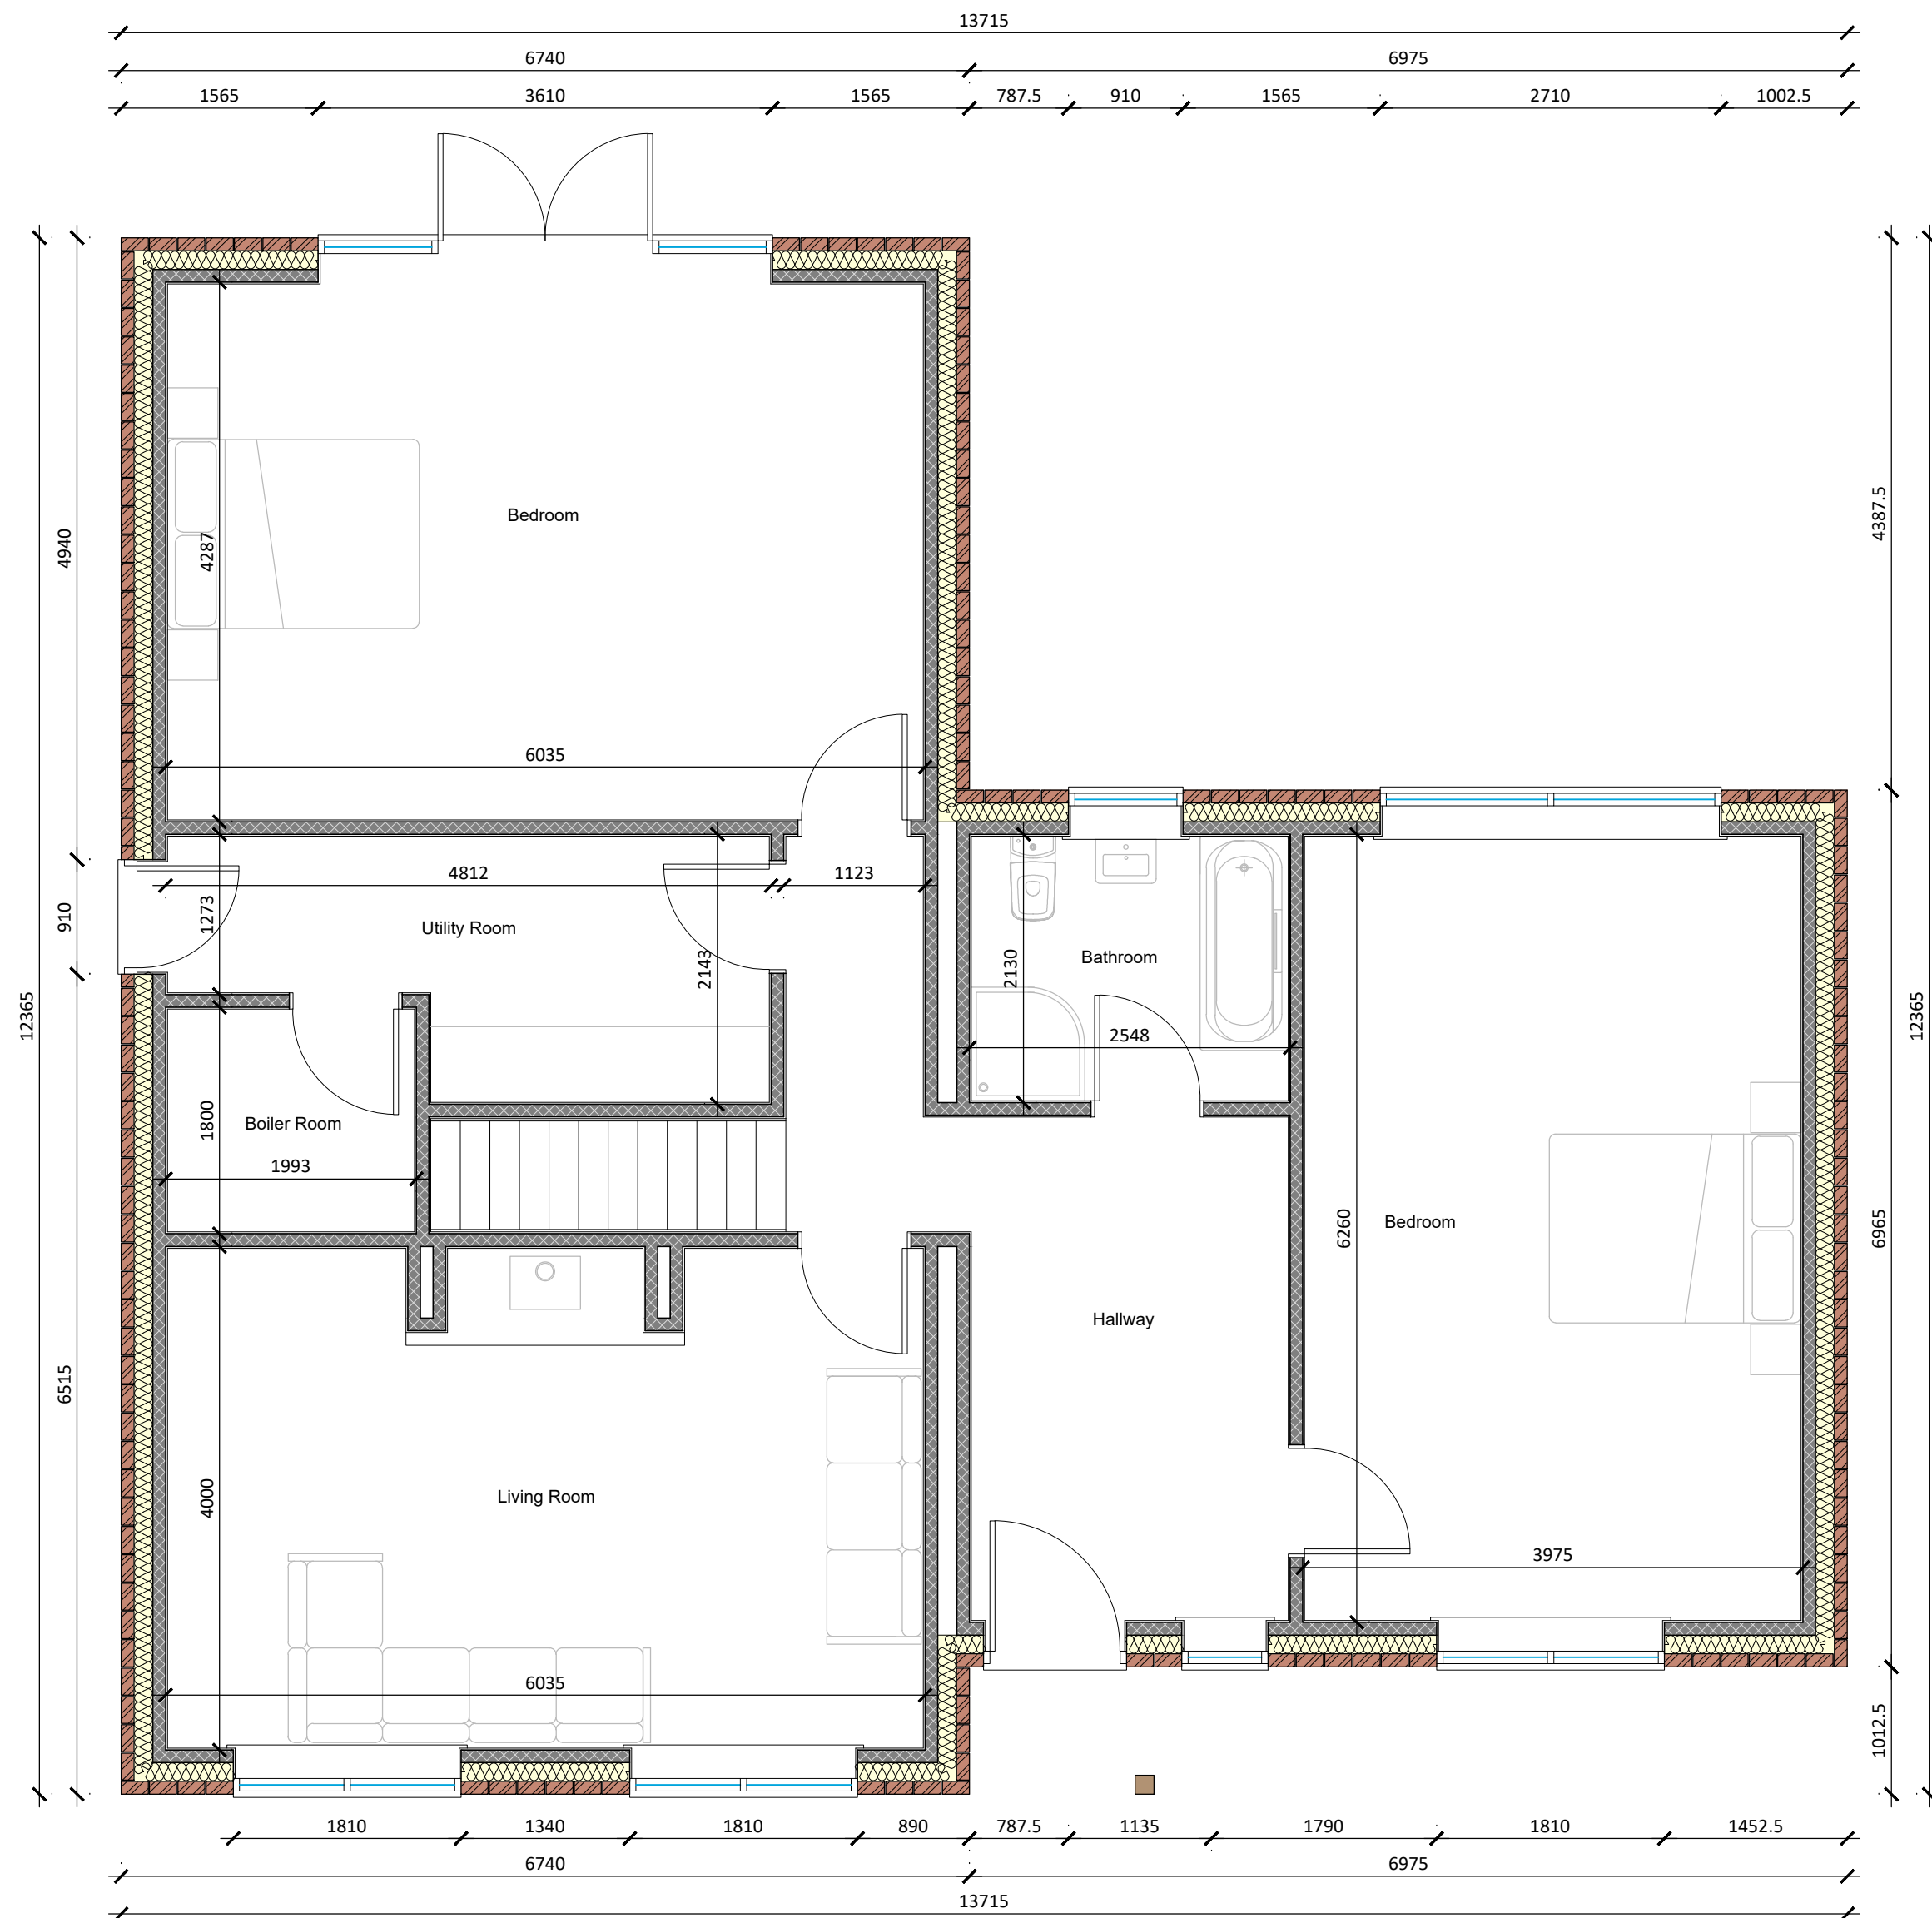


Proposed Ground Floor Plan
Scale 1:50

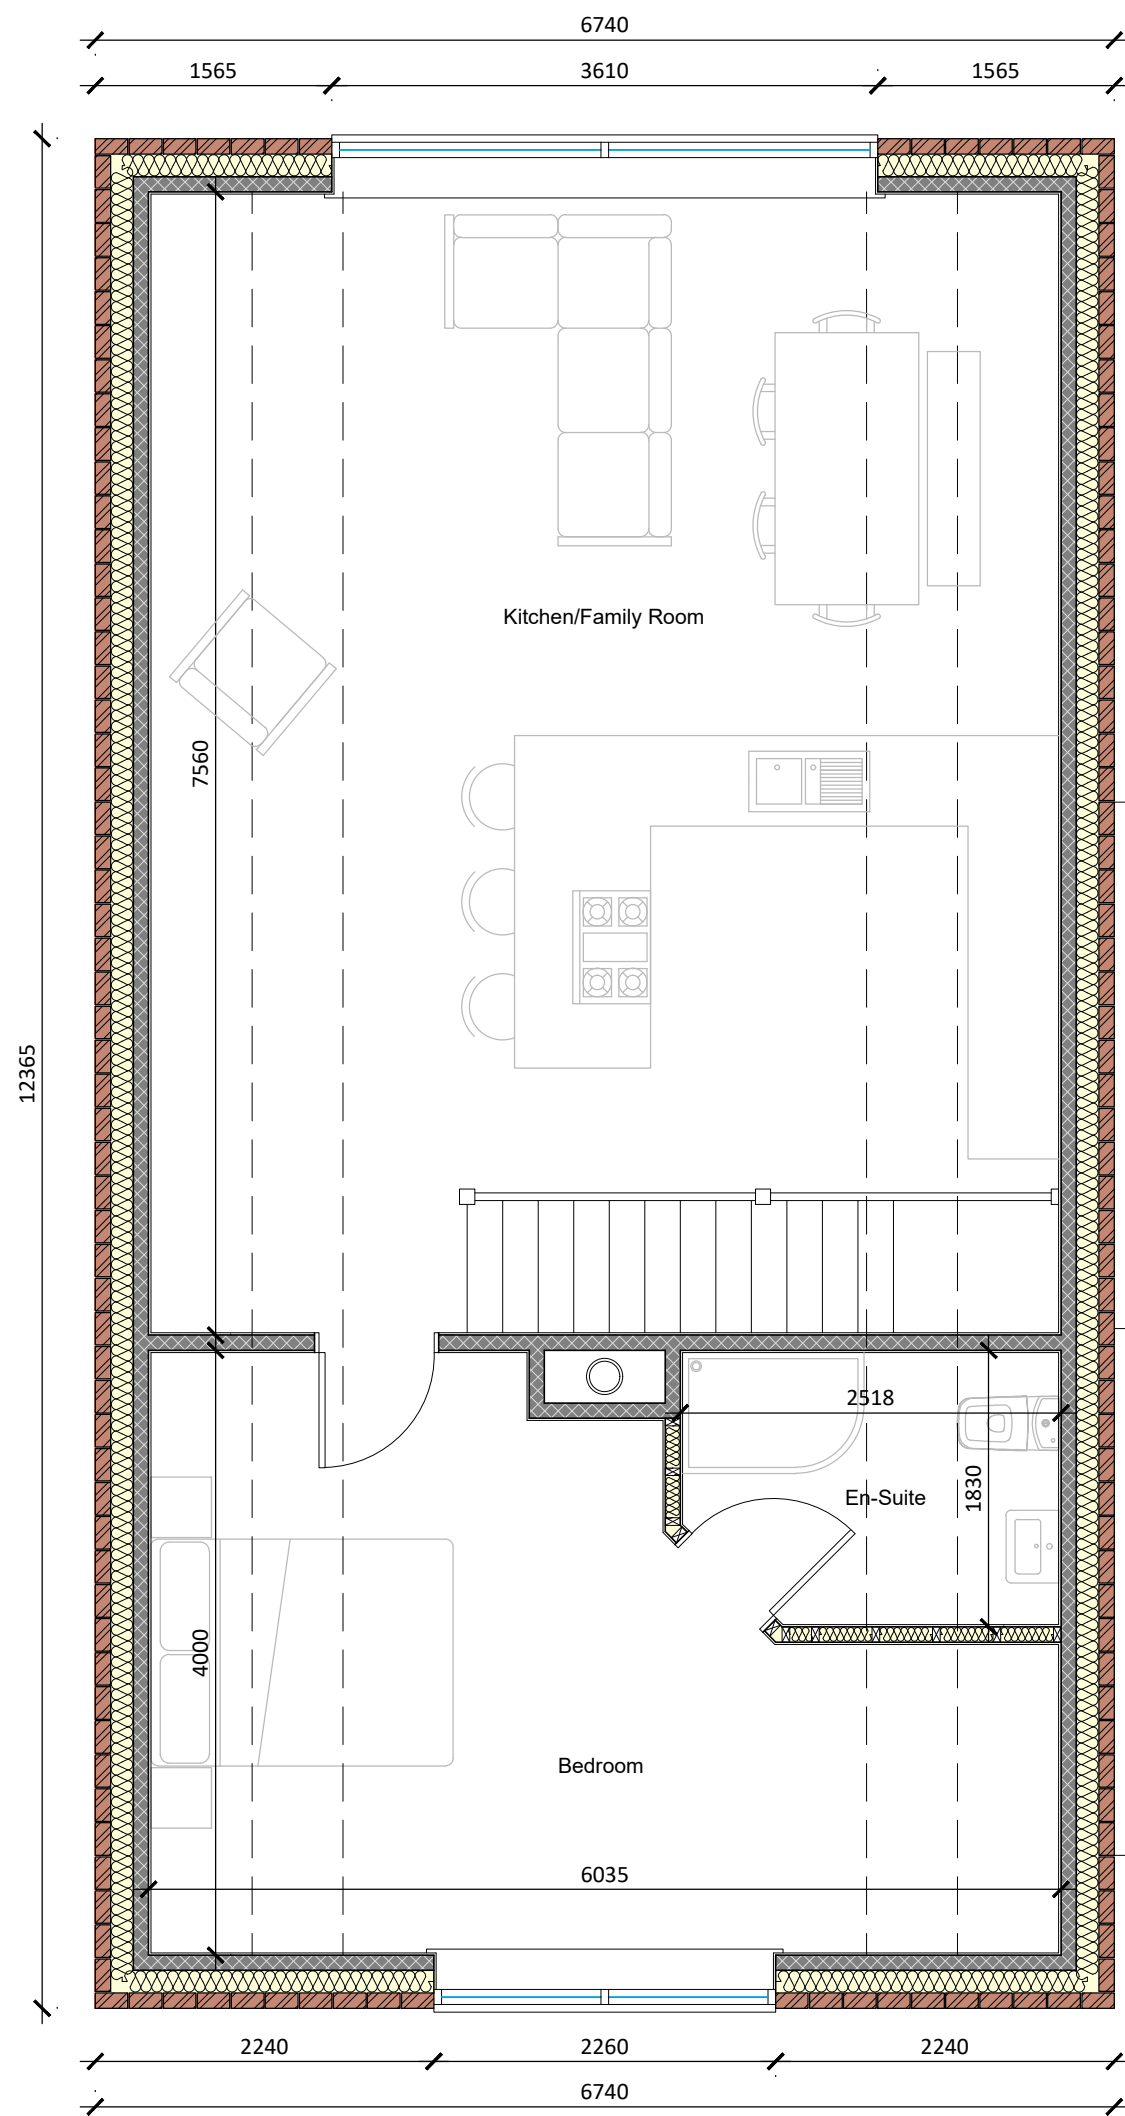


Proposed First Floor Plan
Scale 1:50




Proposed Front (N) Elevation
Scale 1:100

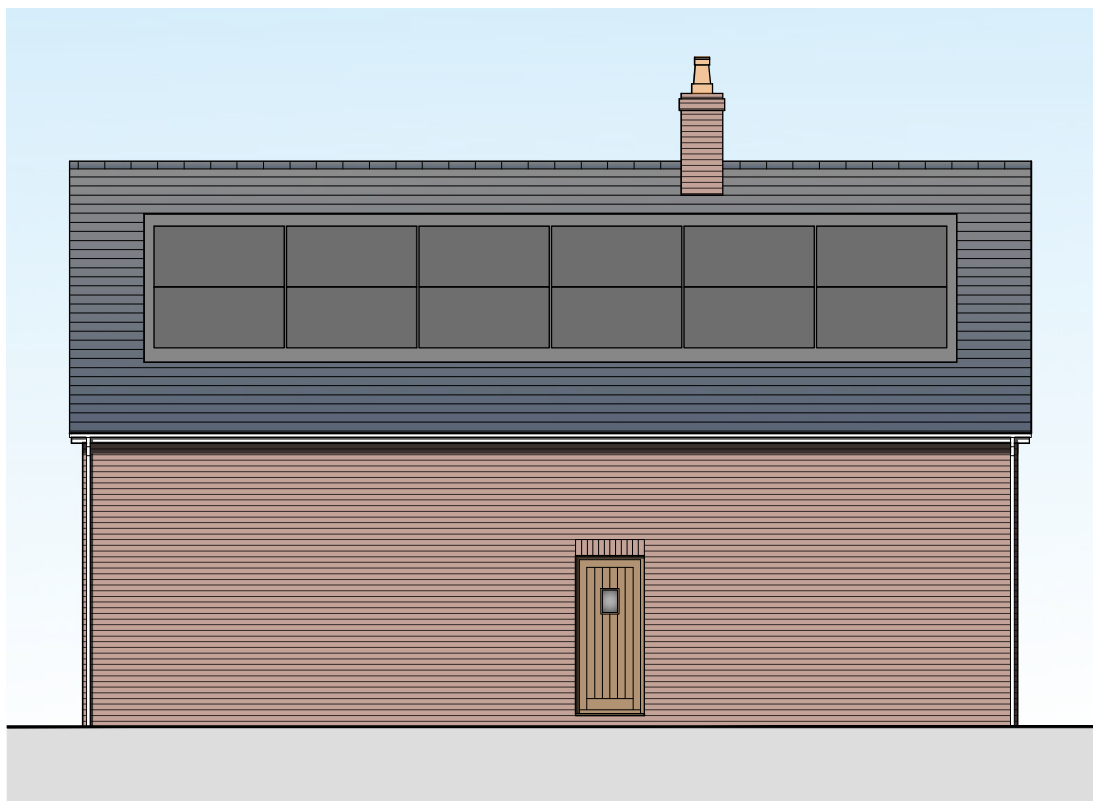


Proposed Side (E) Elevation
Scale 1:100

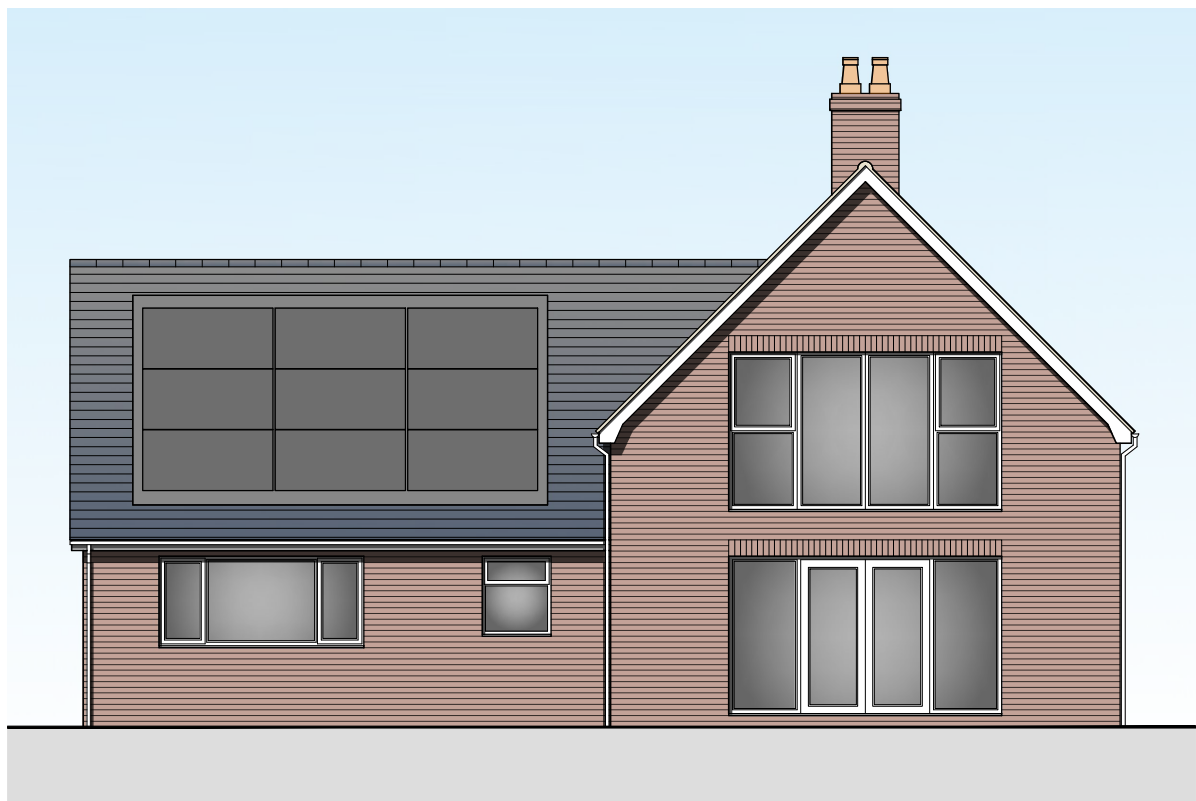

Proposed Rear (S) Elevation
Scale 1:100

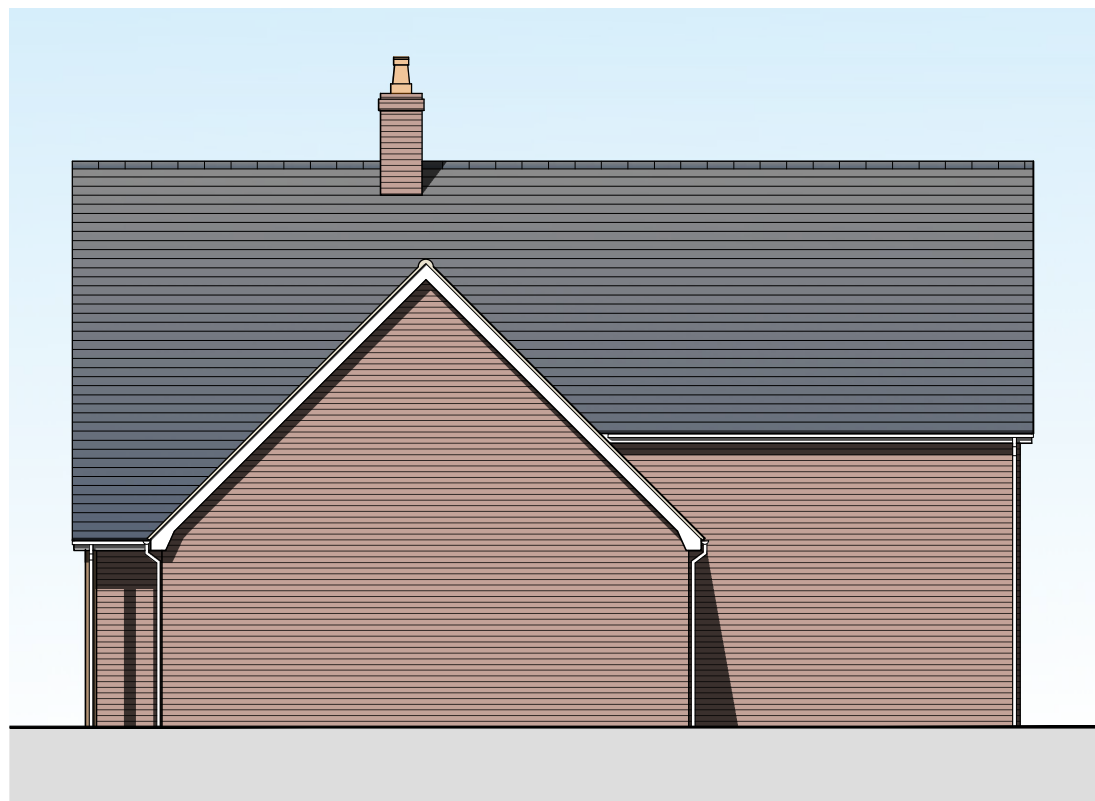

Proposed Side (W) Elevation
Scale 1:100

 

SCALE BAR (m) 1:50

SCALE BAR (m) 1:100

PROJECT:		REPLACEMENT DWELLING	
DRAWING:		PROPOSED FLOOR PLANS PROPOSED ELEVATIONS	
SIZE:		A1	
CLIENT:		Mr K. Holland	
DATE:		03/04/2026	
APPROVED:		CT	
Do Not Scale From This Drawing		DRAWING BY: JC	
SCALE:		as labelled	
SHEET:		0353/26/02	

NOTES: THIS DRAWING/IMAGE INCLUDING ALL ITS CONTENT REMAINS THE PROPERTY OF JC ARCHITECTURAL CONSULTANT. NO UNAUTHORIZED COPYING OR REPRODUCTION IN ANY FORM IS PERMITTED WITHOUT OBTAINING PRIOR WRITTEN PERMISSION FROM JC ARCHITECTURAL CONSULTANT. JC ARCHITECTURAL CONSULTANT RESERVES THE RIGHT TO WITHDRAW THIS INFORMATION AT ANY TIME. ALL DIMENSIONS ARE TO BE CONFIRMED ON SITE BY CONTRACTOR. ANY DISCREPANCIES ARE TO BE REPORTED TO JC ARCHITECTURAL CONSULTANT IMMEDIATELY. THE DESIGN HAS BEEN UNDERTAKEN AS FAR AS POSSIBLE TO AVOID RISKS TO HEALTH AND SAFETY OR TO REDUCE AND CONTROL THE EFFECTS OF ANY UNAVOIDABLE RISK. ANY RELEVANT INFORMATION REGARDING RISKS WHICH ARE NOT ABLE TO BE ELIMINATED WILL BE INCLUDED WITHIN THE PROJECT HEALTH AND SAFETY FILE.