
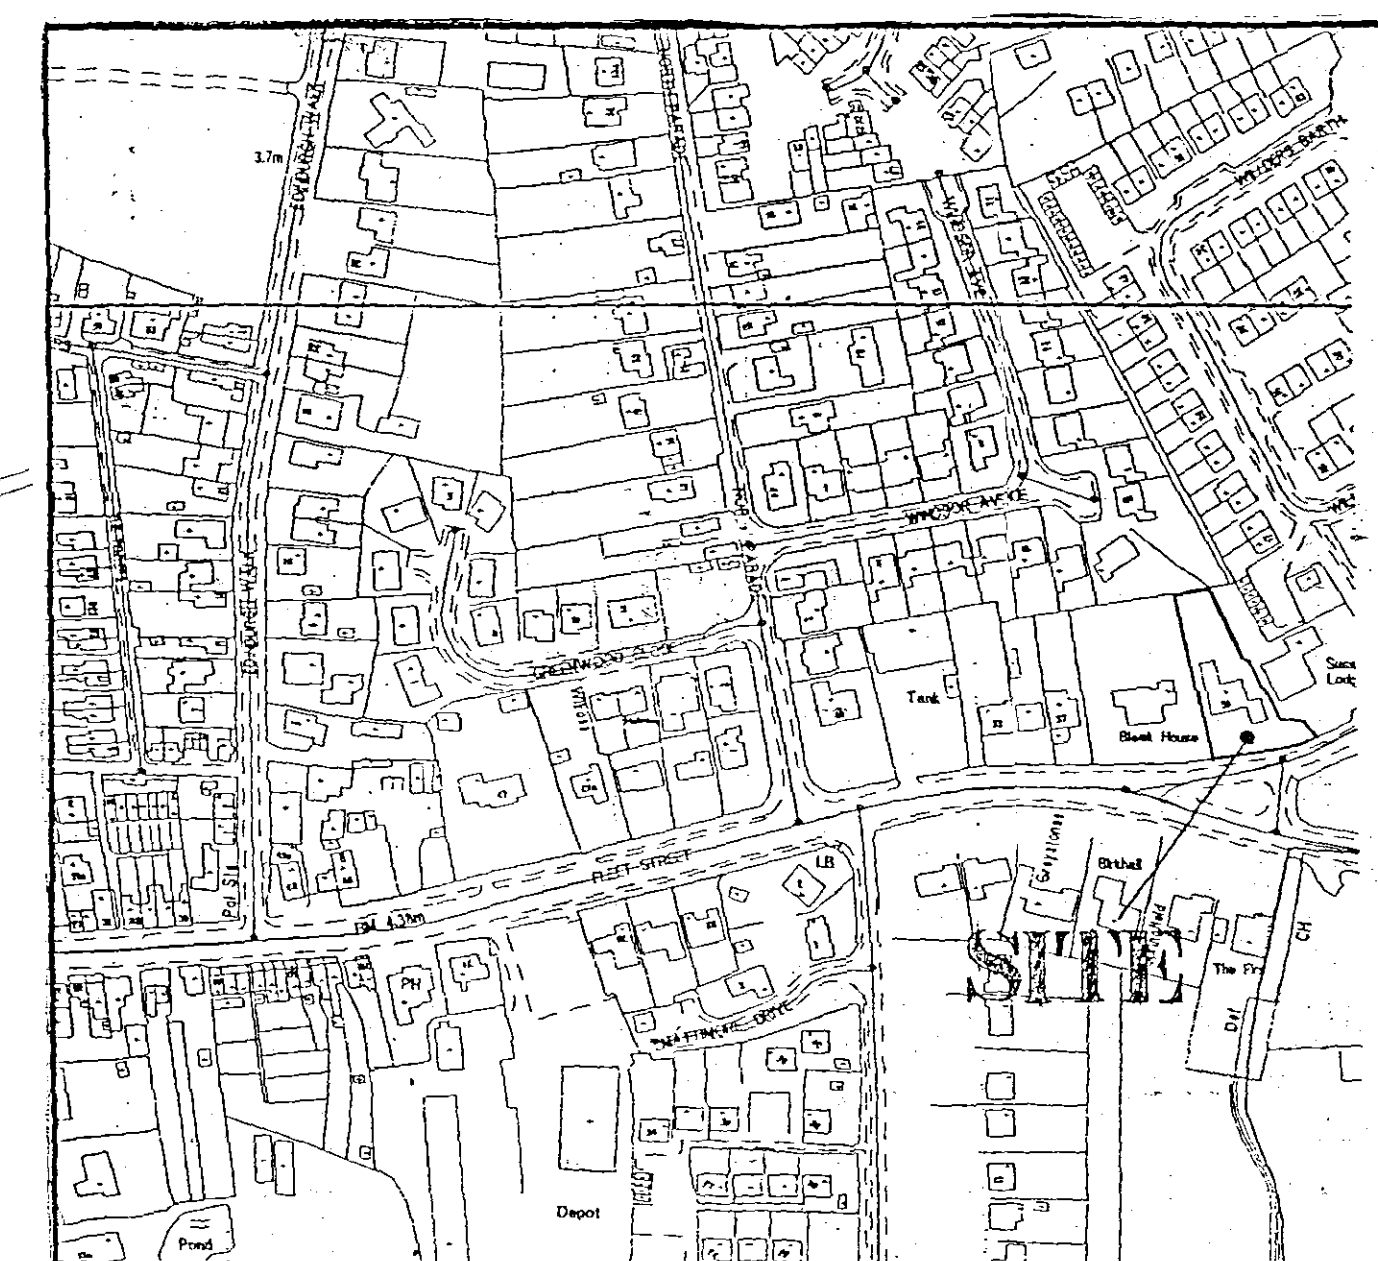
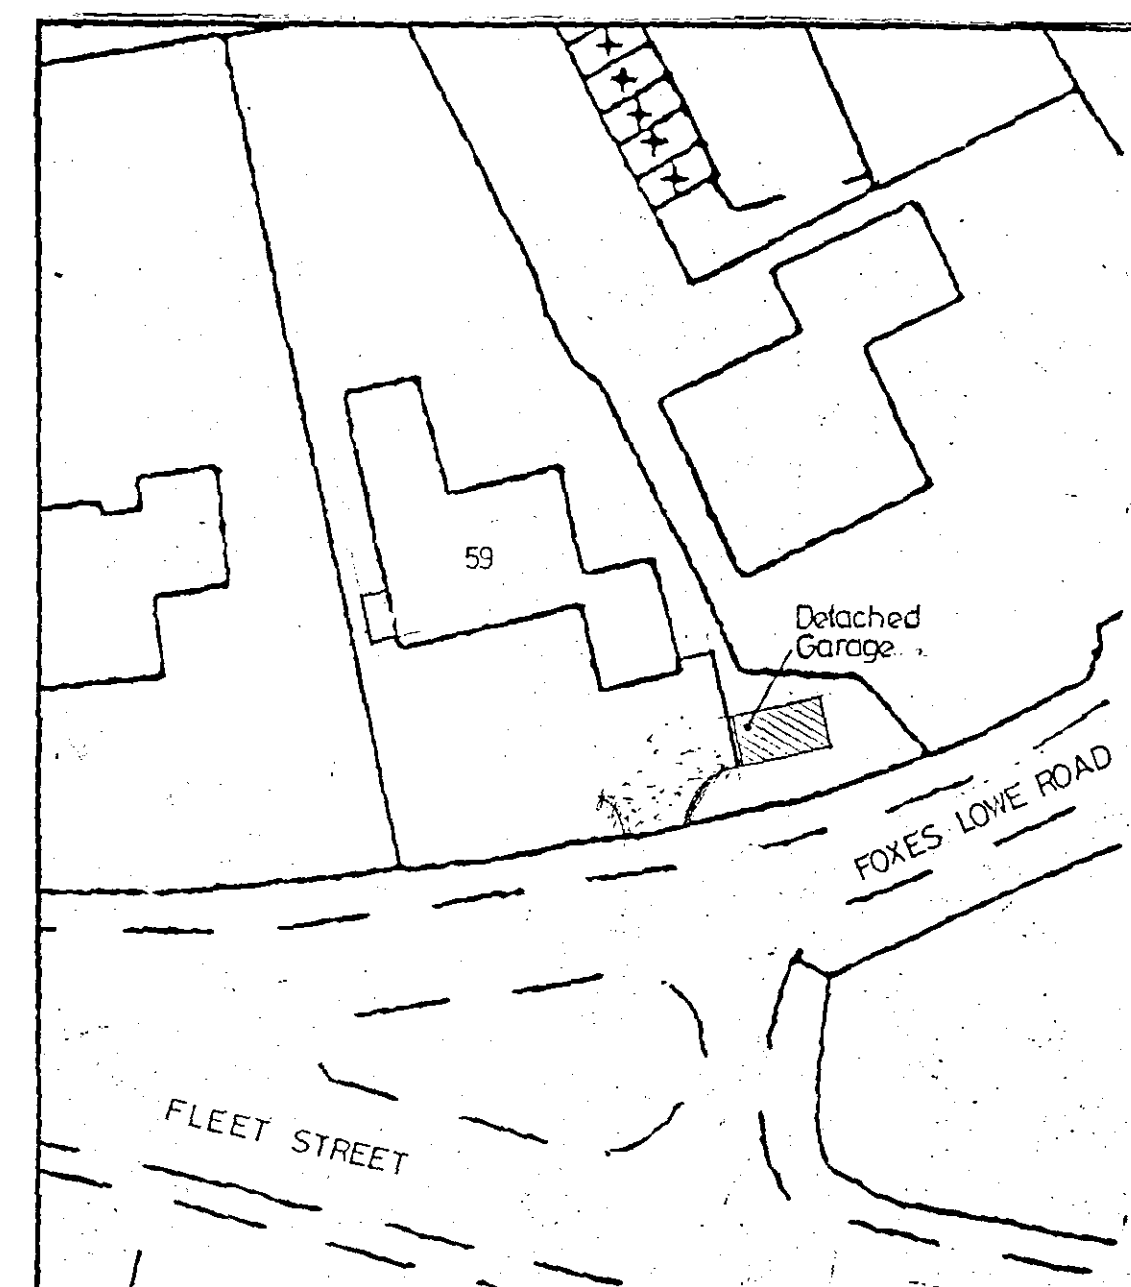
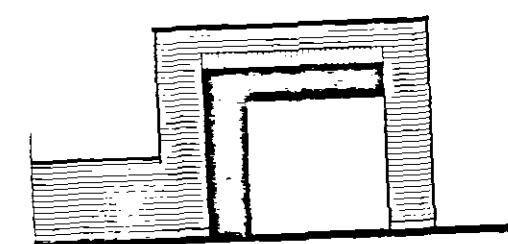


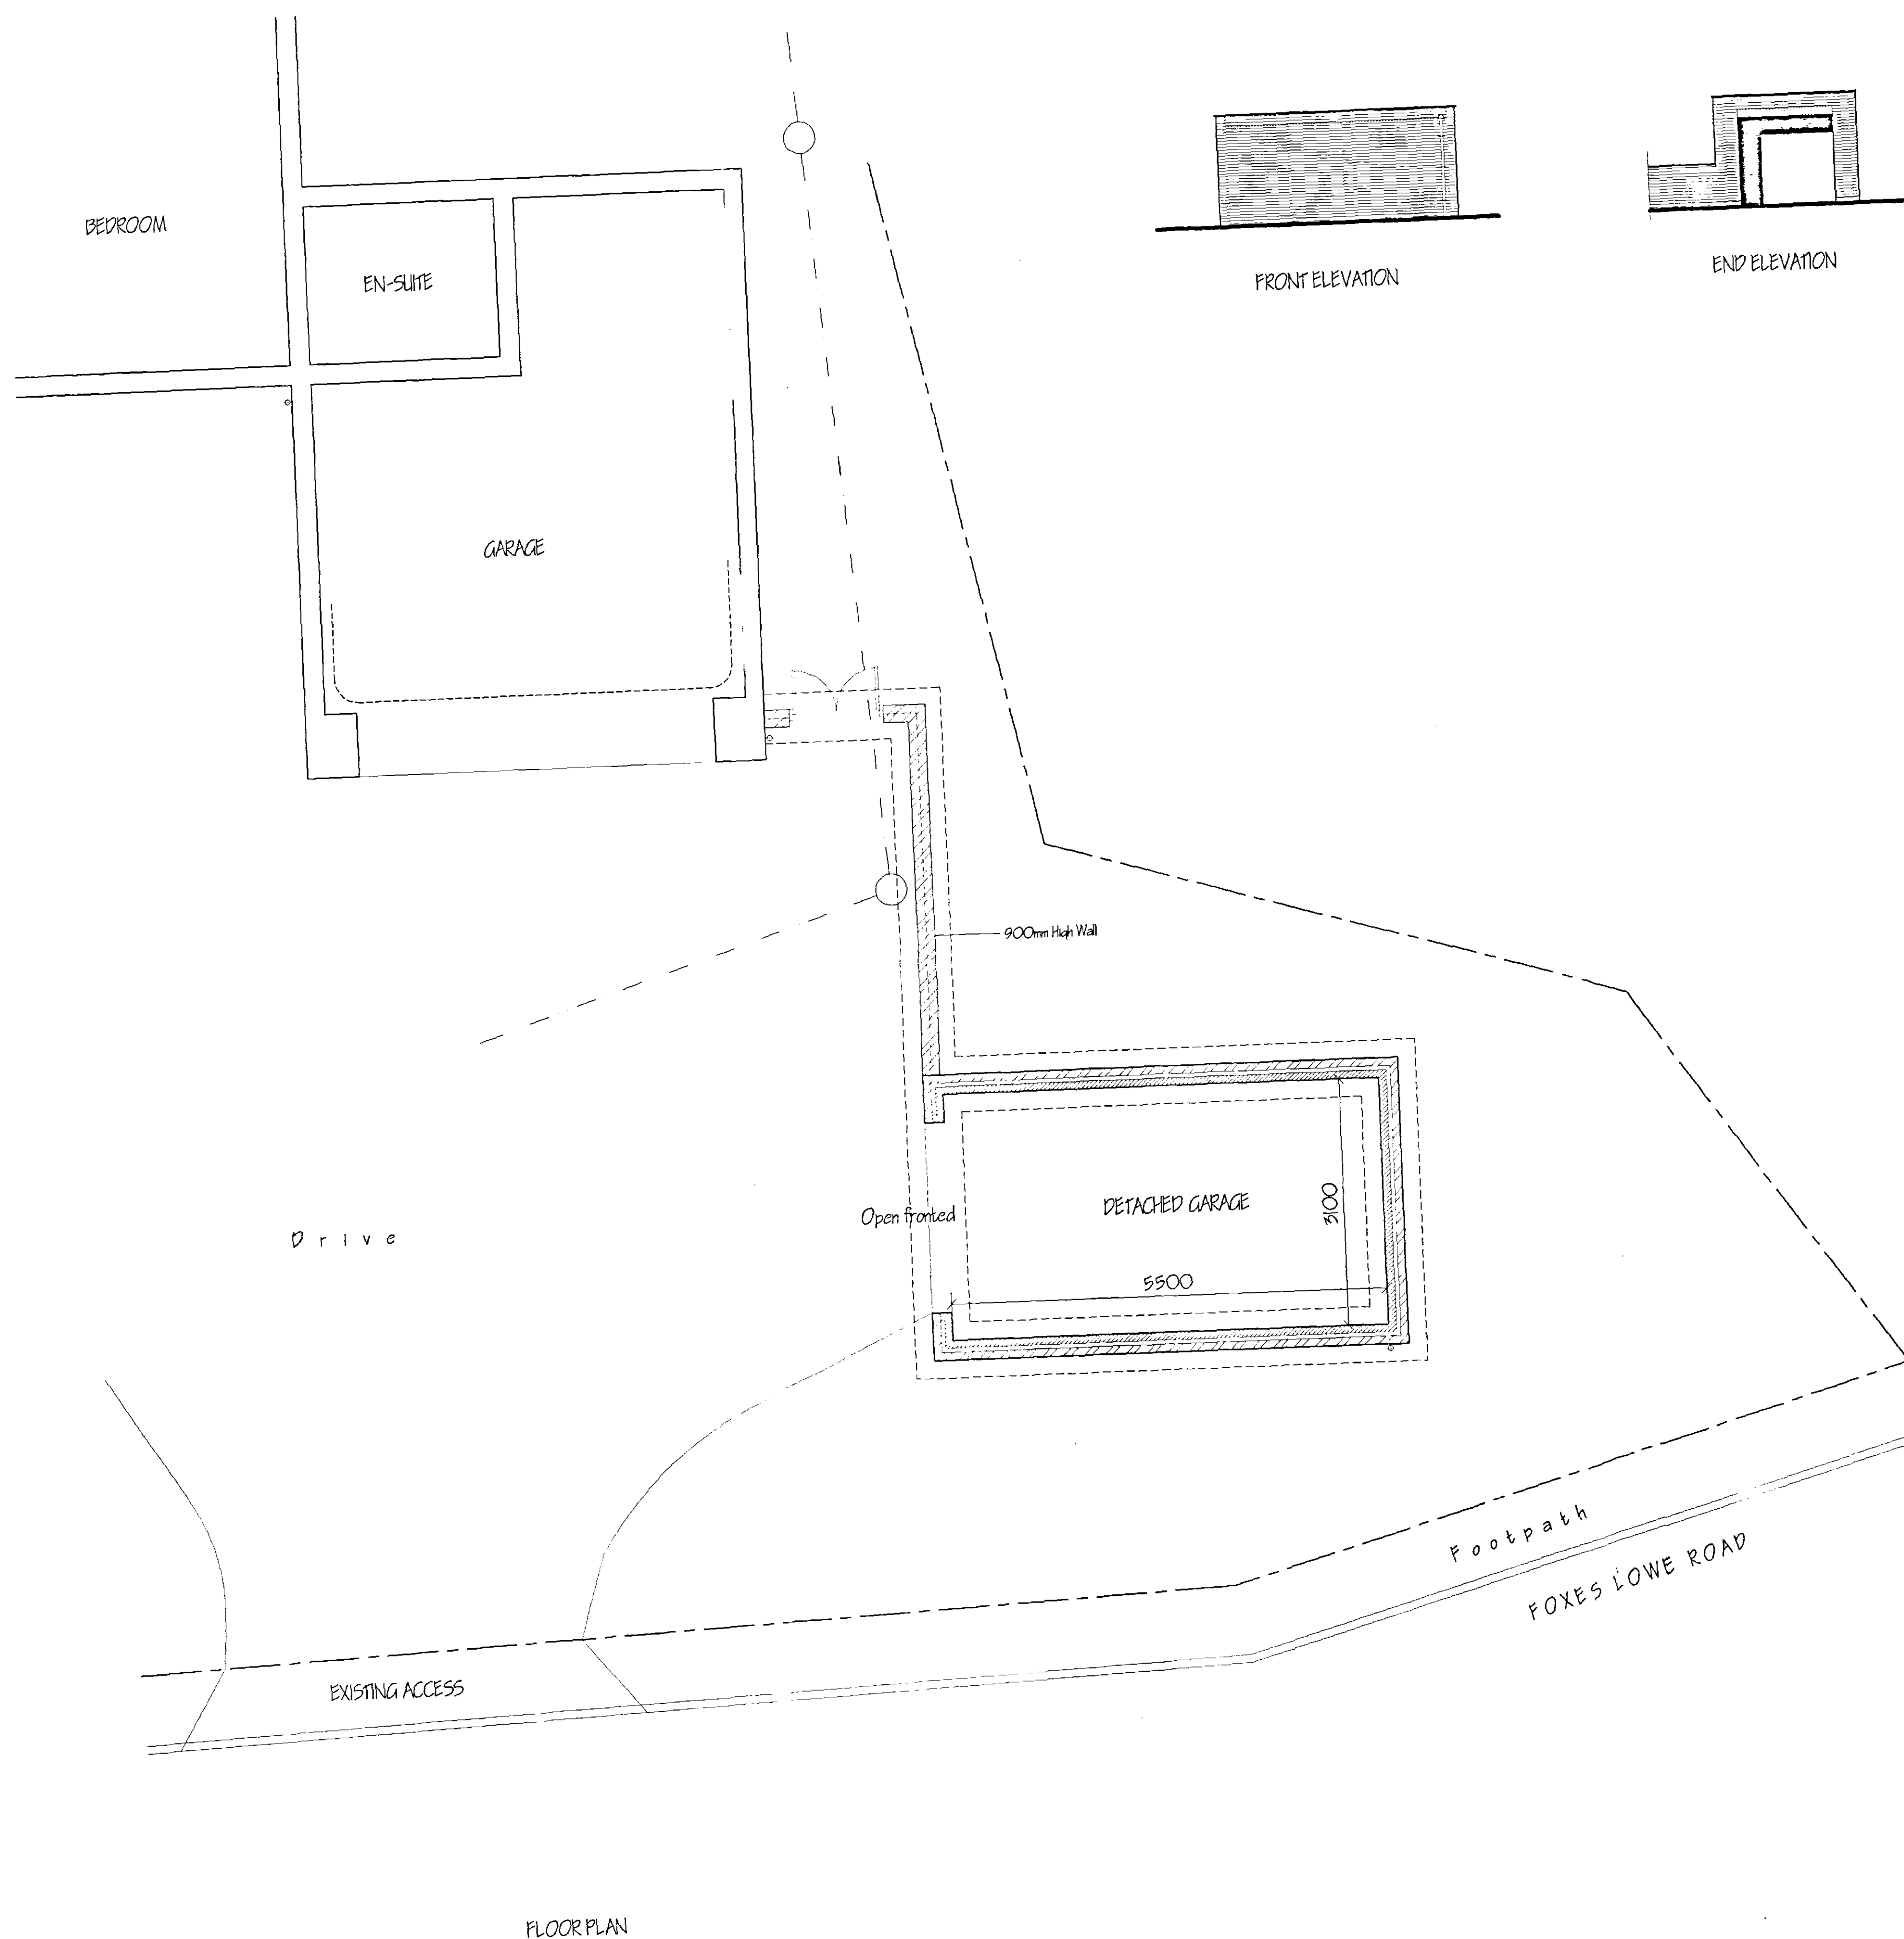

SHDC
Planning & Development
23 MAR 2005
Ref: 0393/05

G. R. MEROHANT
I.ENG AMICE FWD
**ARCHITECTURAL, STRUCTURAL
AND LAND DRAINAGE
CONSULTANTS**
Unit 4, Wrights Mews
12A Park Road, Holbarnch,
Spalding, Lincs. PE12 7EE
Tel 01408 463600
Fax 01408 463744
E-Mail G. R. Merohant @ Merohant. F
Co. UK

Project
DETACHED GARAGE
'SLANE LODGE',
59 FLEET STREET,
HOLBEACH.

Client
MR. & MRS. T. McKENNA

Drawing
FLOOR PLAN & ELEVATIONS.

Job Ref. 1039-04

Drawing No.	O2A
-------------	-----

Date DEC '04

Drawn	GRM
-------	-----

Scales
1/50 1/100 (place change as stated)

[illegible]