




East Elevation

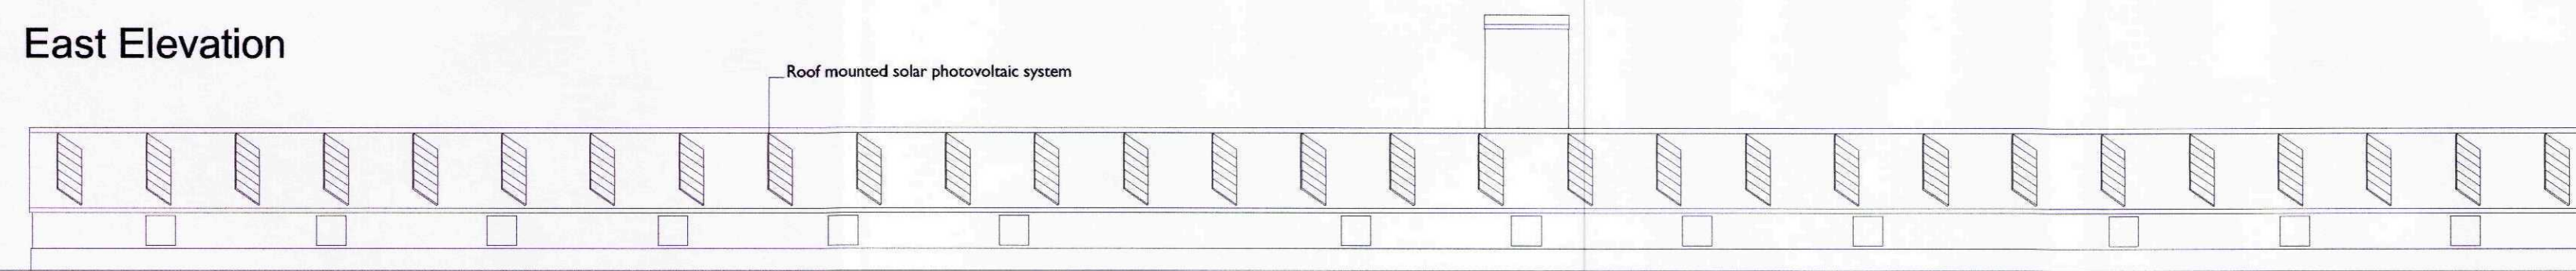


West Elevation

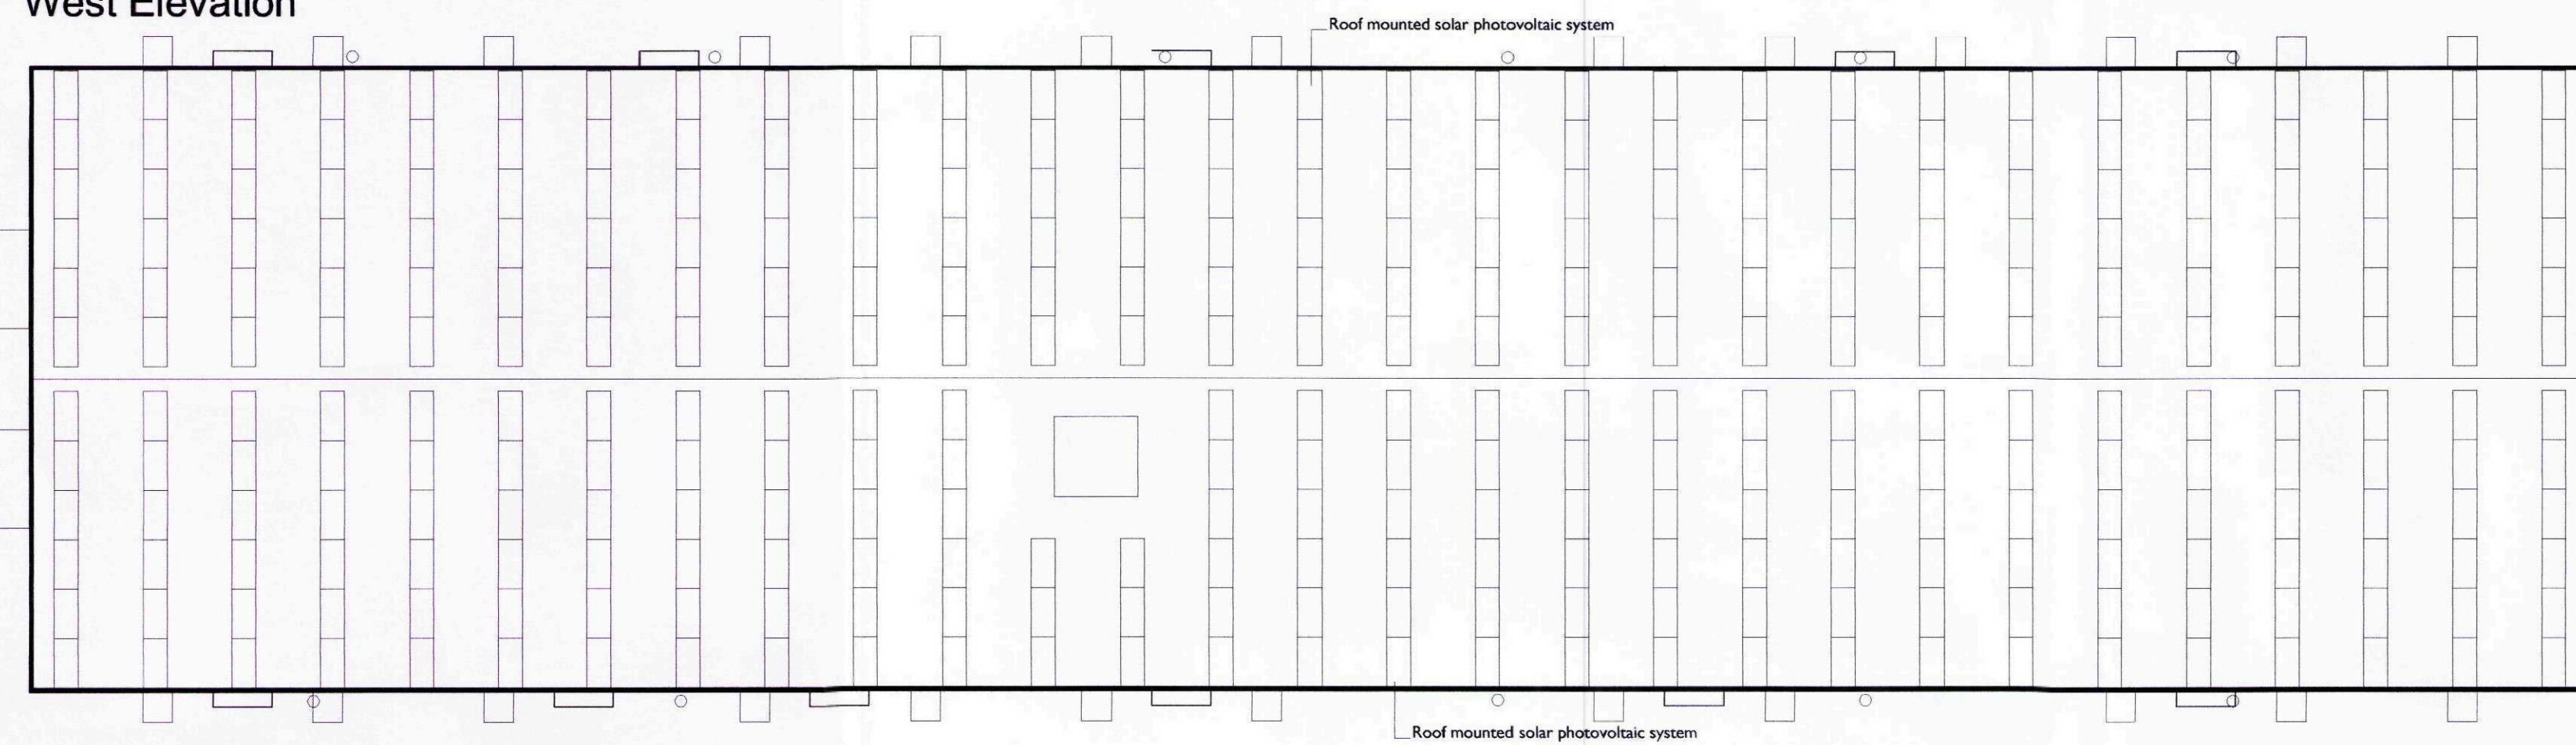


Roof Plan
UNITS 1,3,5 & 7

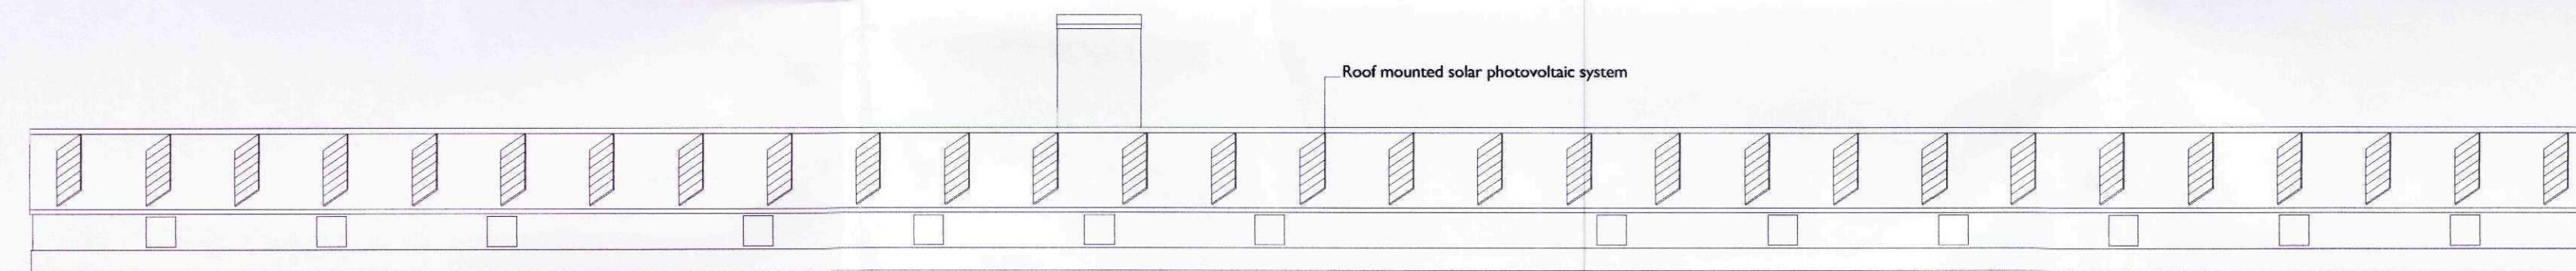


East Elevation

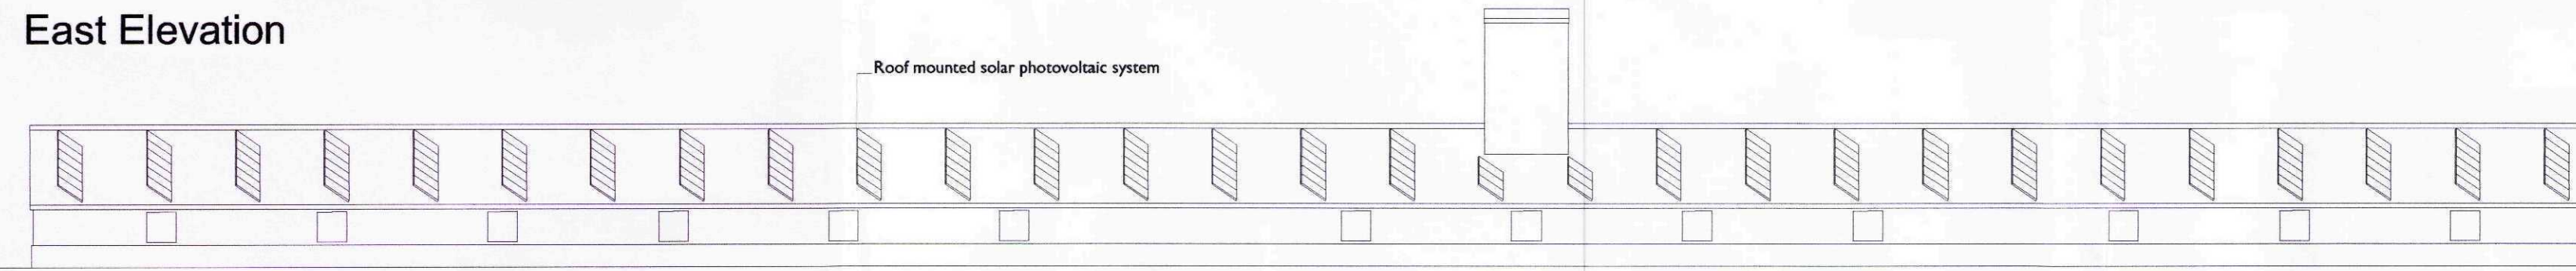


West Elevation

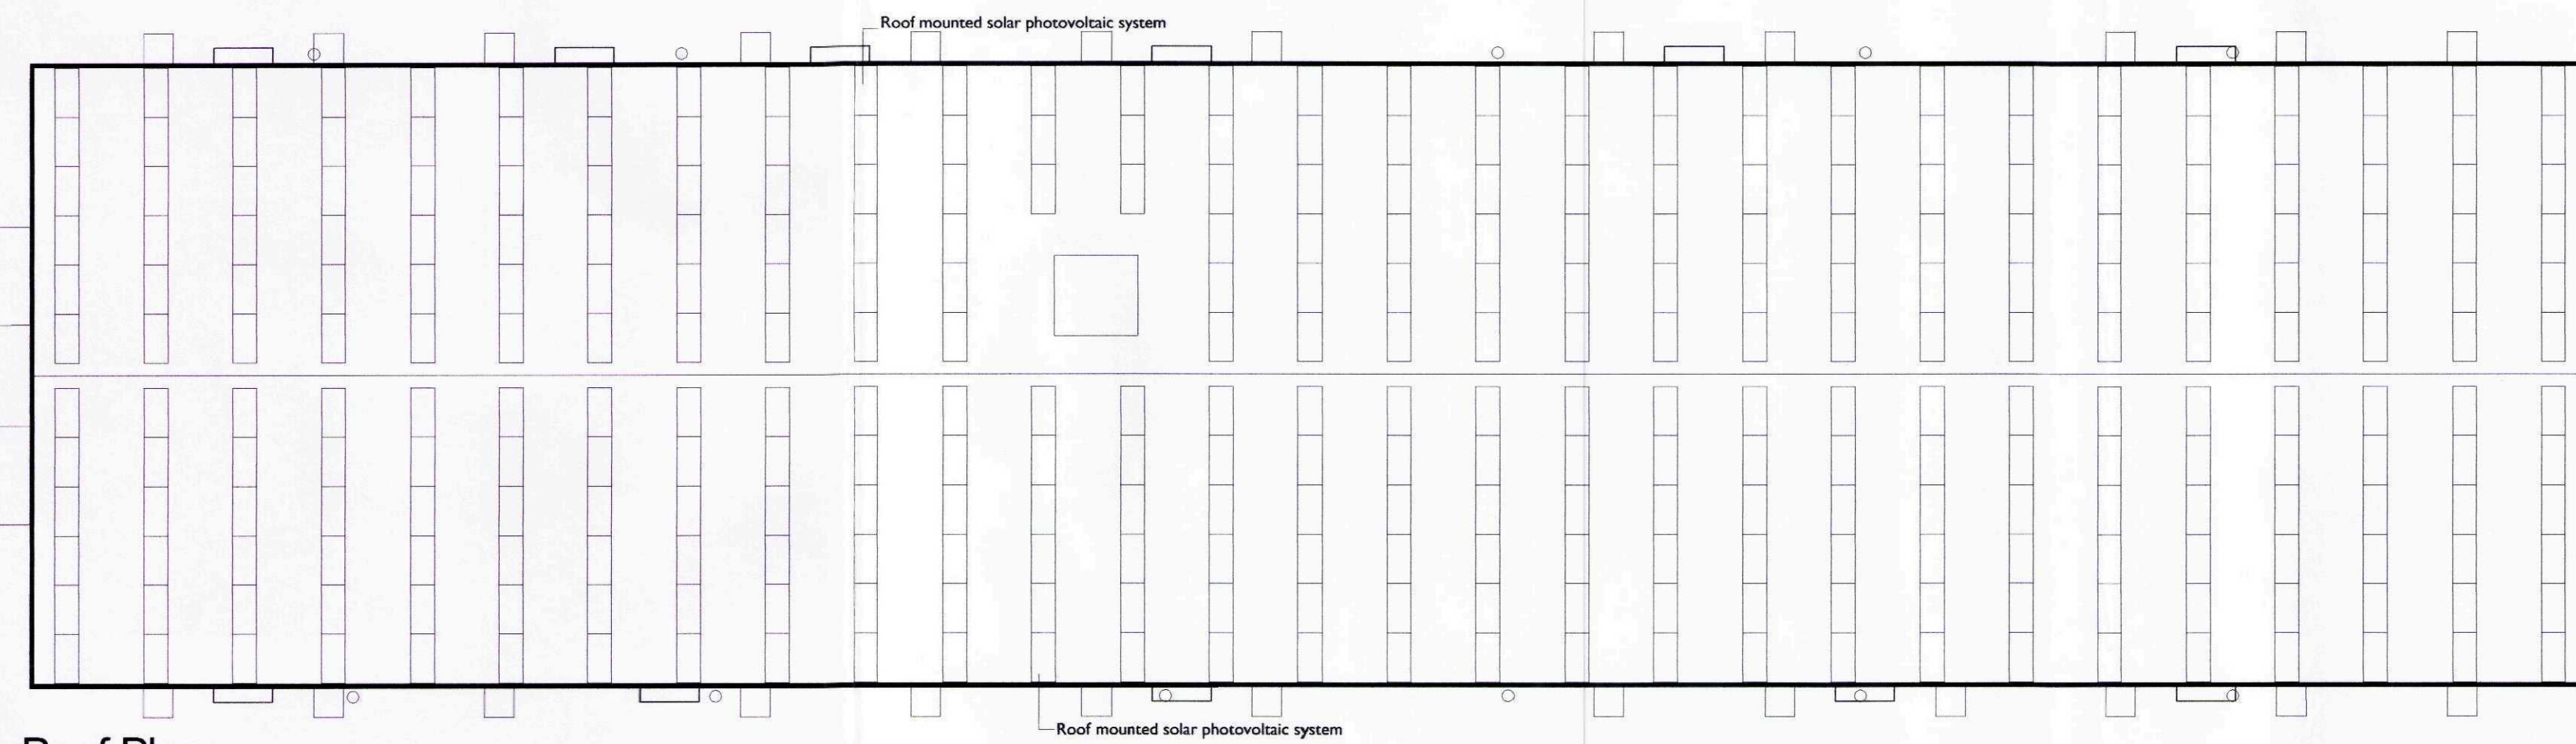



Roof Plan
UNITS 2, 4, 6 & 8

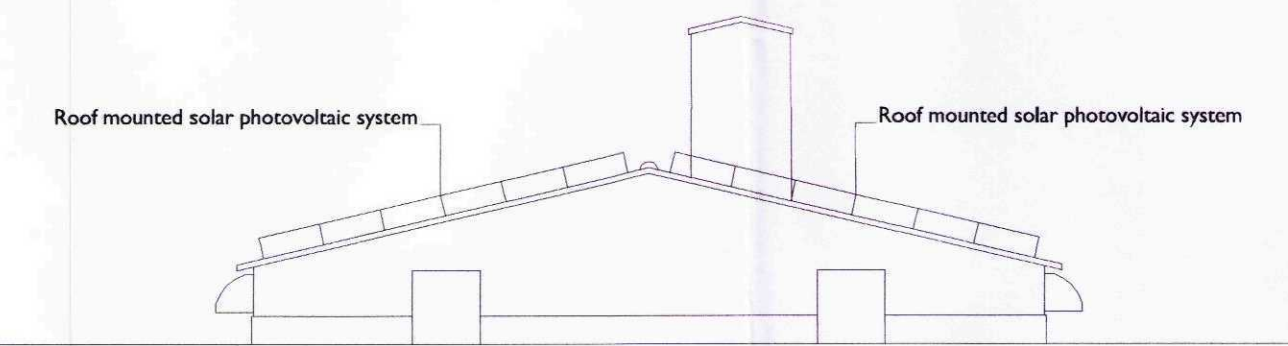


North Elevation

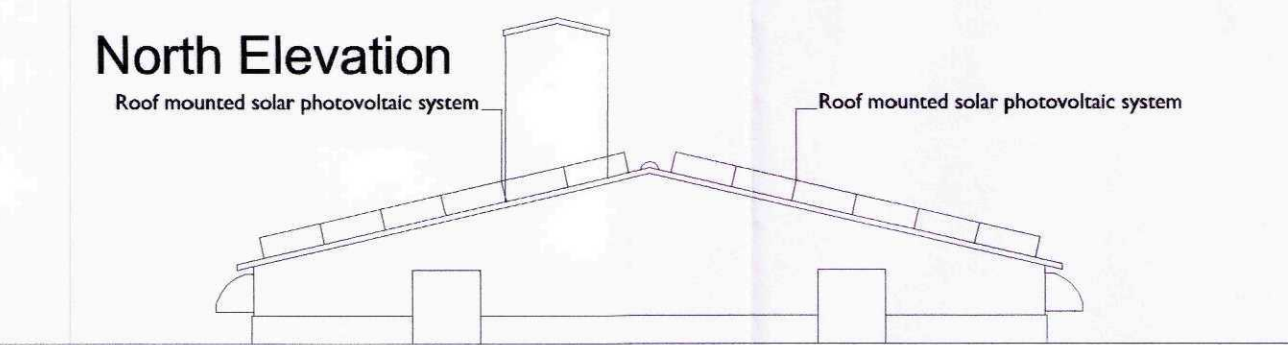


South Elevation

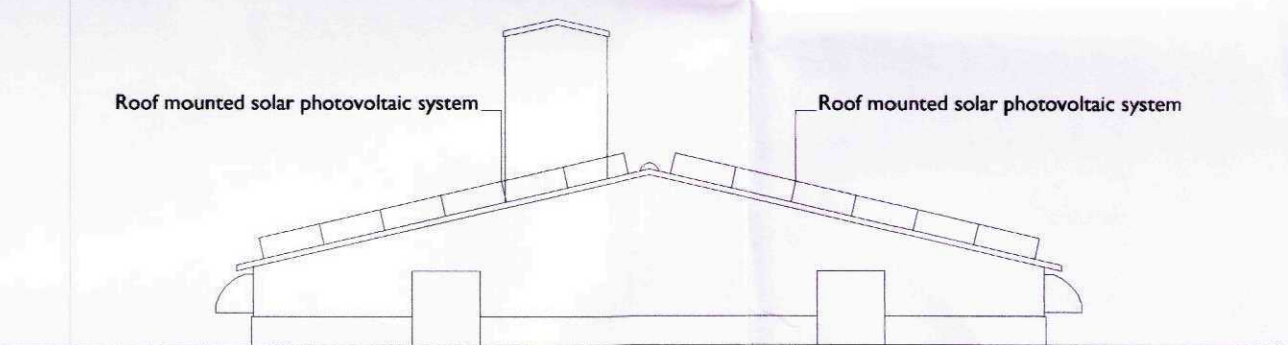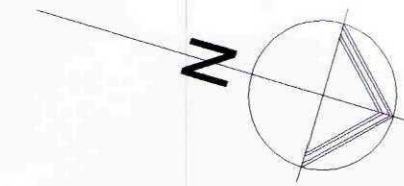

North Elevation

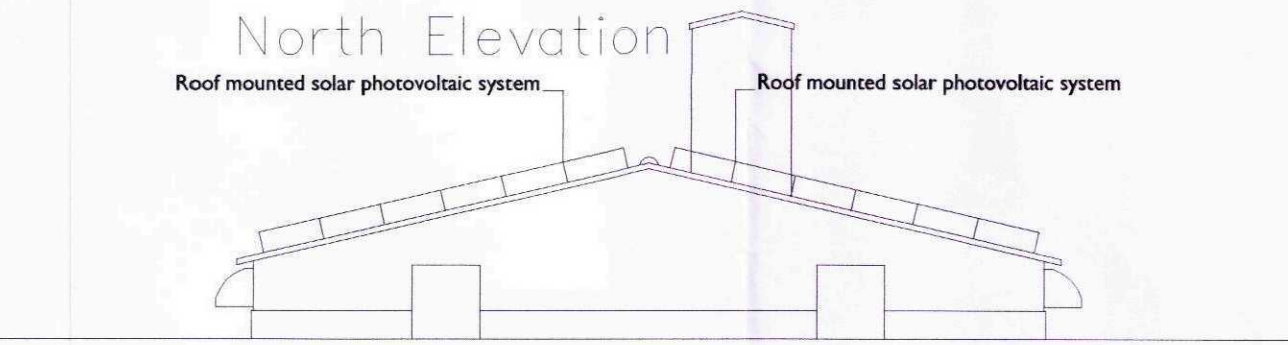

South Elevation

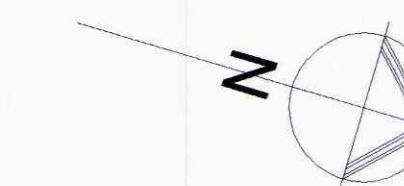

Issued for **Detail Planning**



PROJECT
Roof Mounted Solar Photovoltaic System
New Rivergate Farm, Holbeach Drove
Spalding, Lincs
for Azur Solar Systems Ltd

Project type Drawing classification Work stage

DRAWING TITLE
Typical Roof Plans
and Elevations
Units 1,3,5,7 & 2,4,6,8



SCALE 1:200 SHEET SIZE A1 SHEET NO. 1 of 1 DRAWN CHKD DATE 16.05.11 CAD FILE

DRAWING NUMBER

11-1033-HOL02

Unit 17, Vicarage Farm, Winchester Road, Fairbairn, Hampshire, SO50 7HD
T: 023 8069 7010 F: 023 8060 2756
E: enquiries@urbanpulsearchitects.co.uk W: urbanpulsearchitects.co.uk