
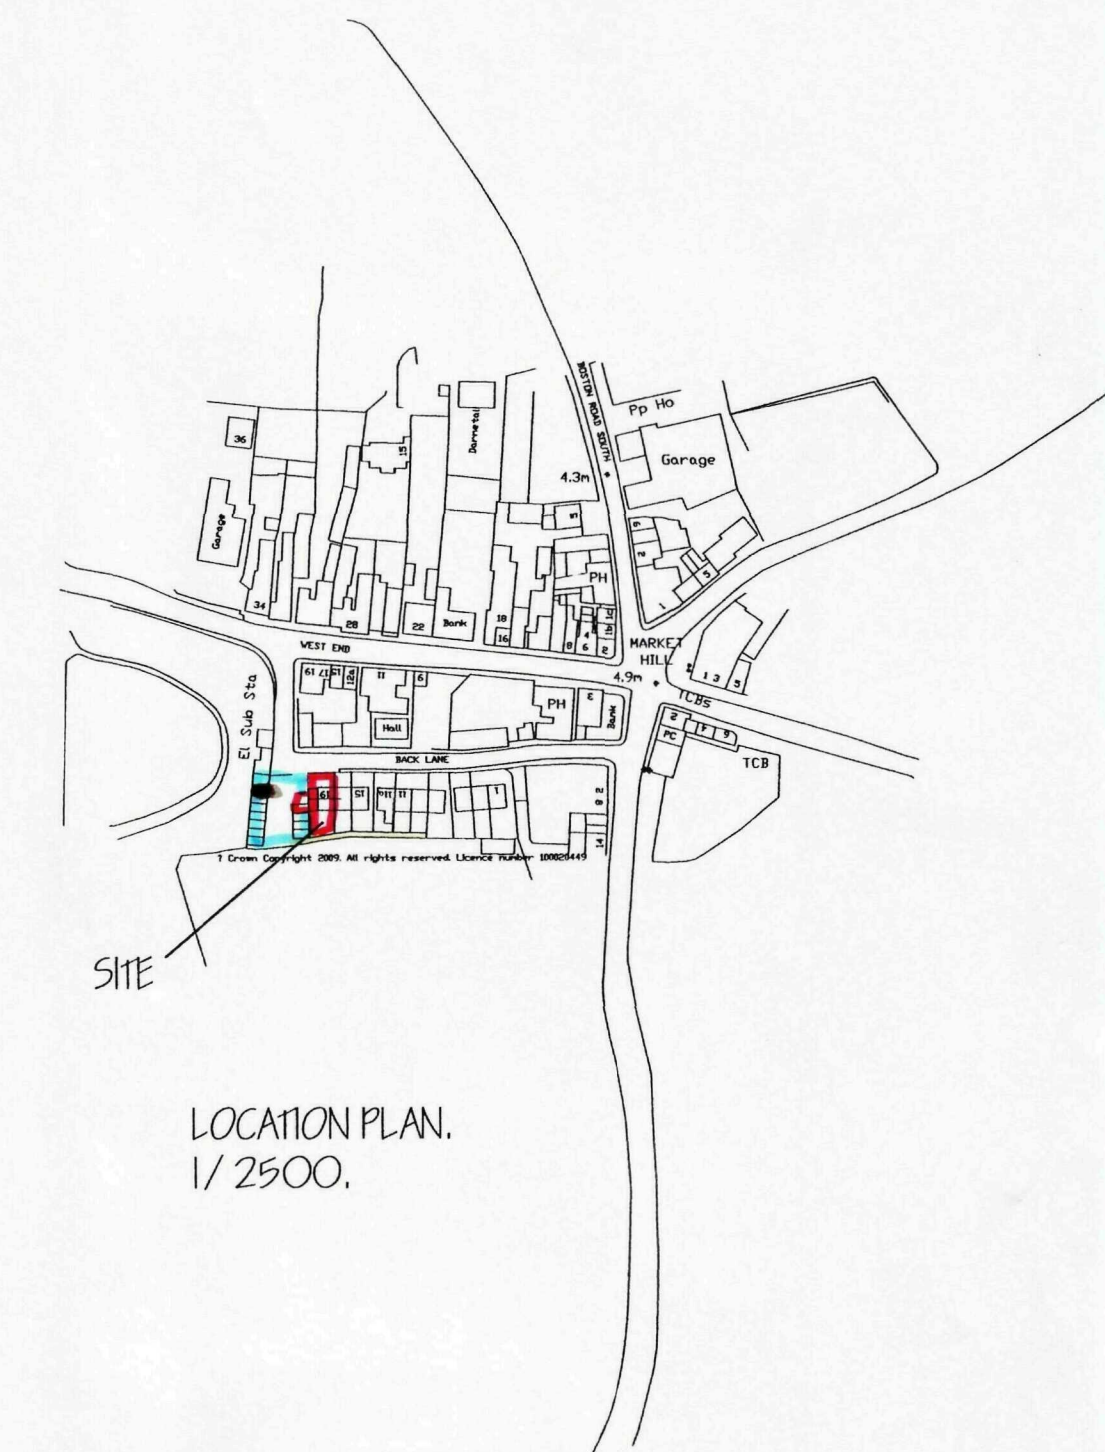
 
 


 

LOCATION PLAN.
1/2500.

[illegible]

G. R. MERCHANT LTD.
I.ENG AMICE FIWO
**ARCHITECTURAL, STRUCTURAL
AND LAND DRAINAGE
CONSULTANTS**
4 Wrights Mews
12A Park Road, Holbeach,
Spalding, Lincs. PE12 7EE
Tel: 01406 490800
Fax: 01406 425744
E-Mail: gr.merchant@btconnect.com

Project
PROPOSED SINGLE GARAGE,
Adj' 19 BACK LANE,
HOLBEACH,
SPALDING, LINC'S.

Client	Y. JONES.
--------	-----------

Drawing

FLOOR PLAN & ELEVATIONS,
SITE & LOCATION PLANS.

Job Ref.	Drawing No.
2109-10.	01.

Date	Drawn
MAY 2010.	GRM.

Scales
1/50, 1/100, (unless otherwise stated)

DO NOT SCALE THIS DRAWING