


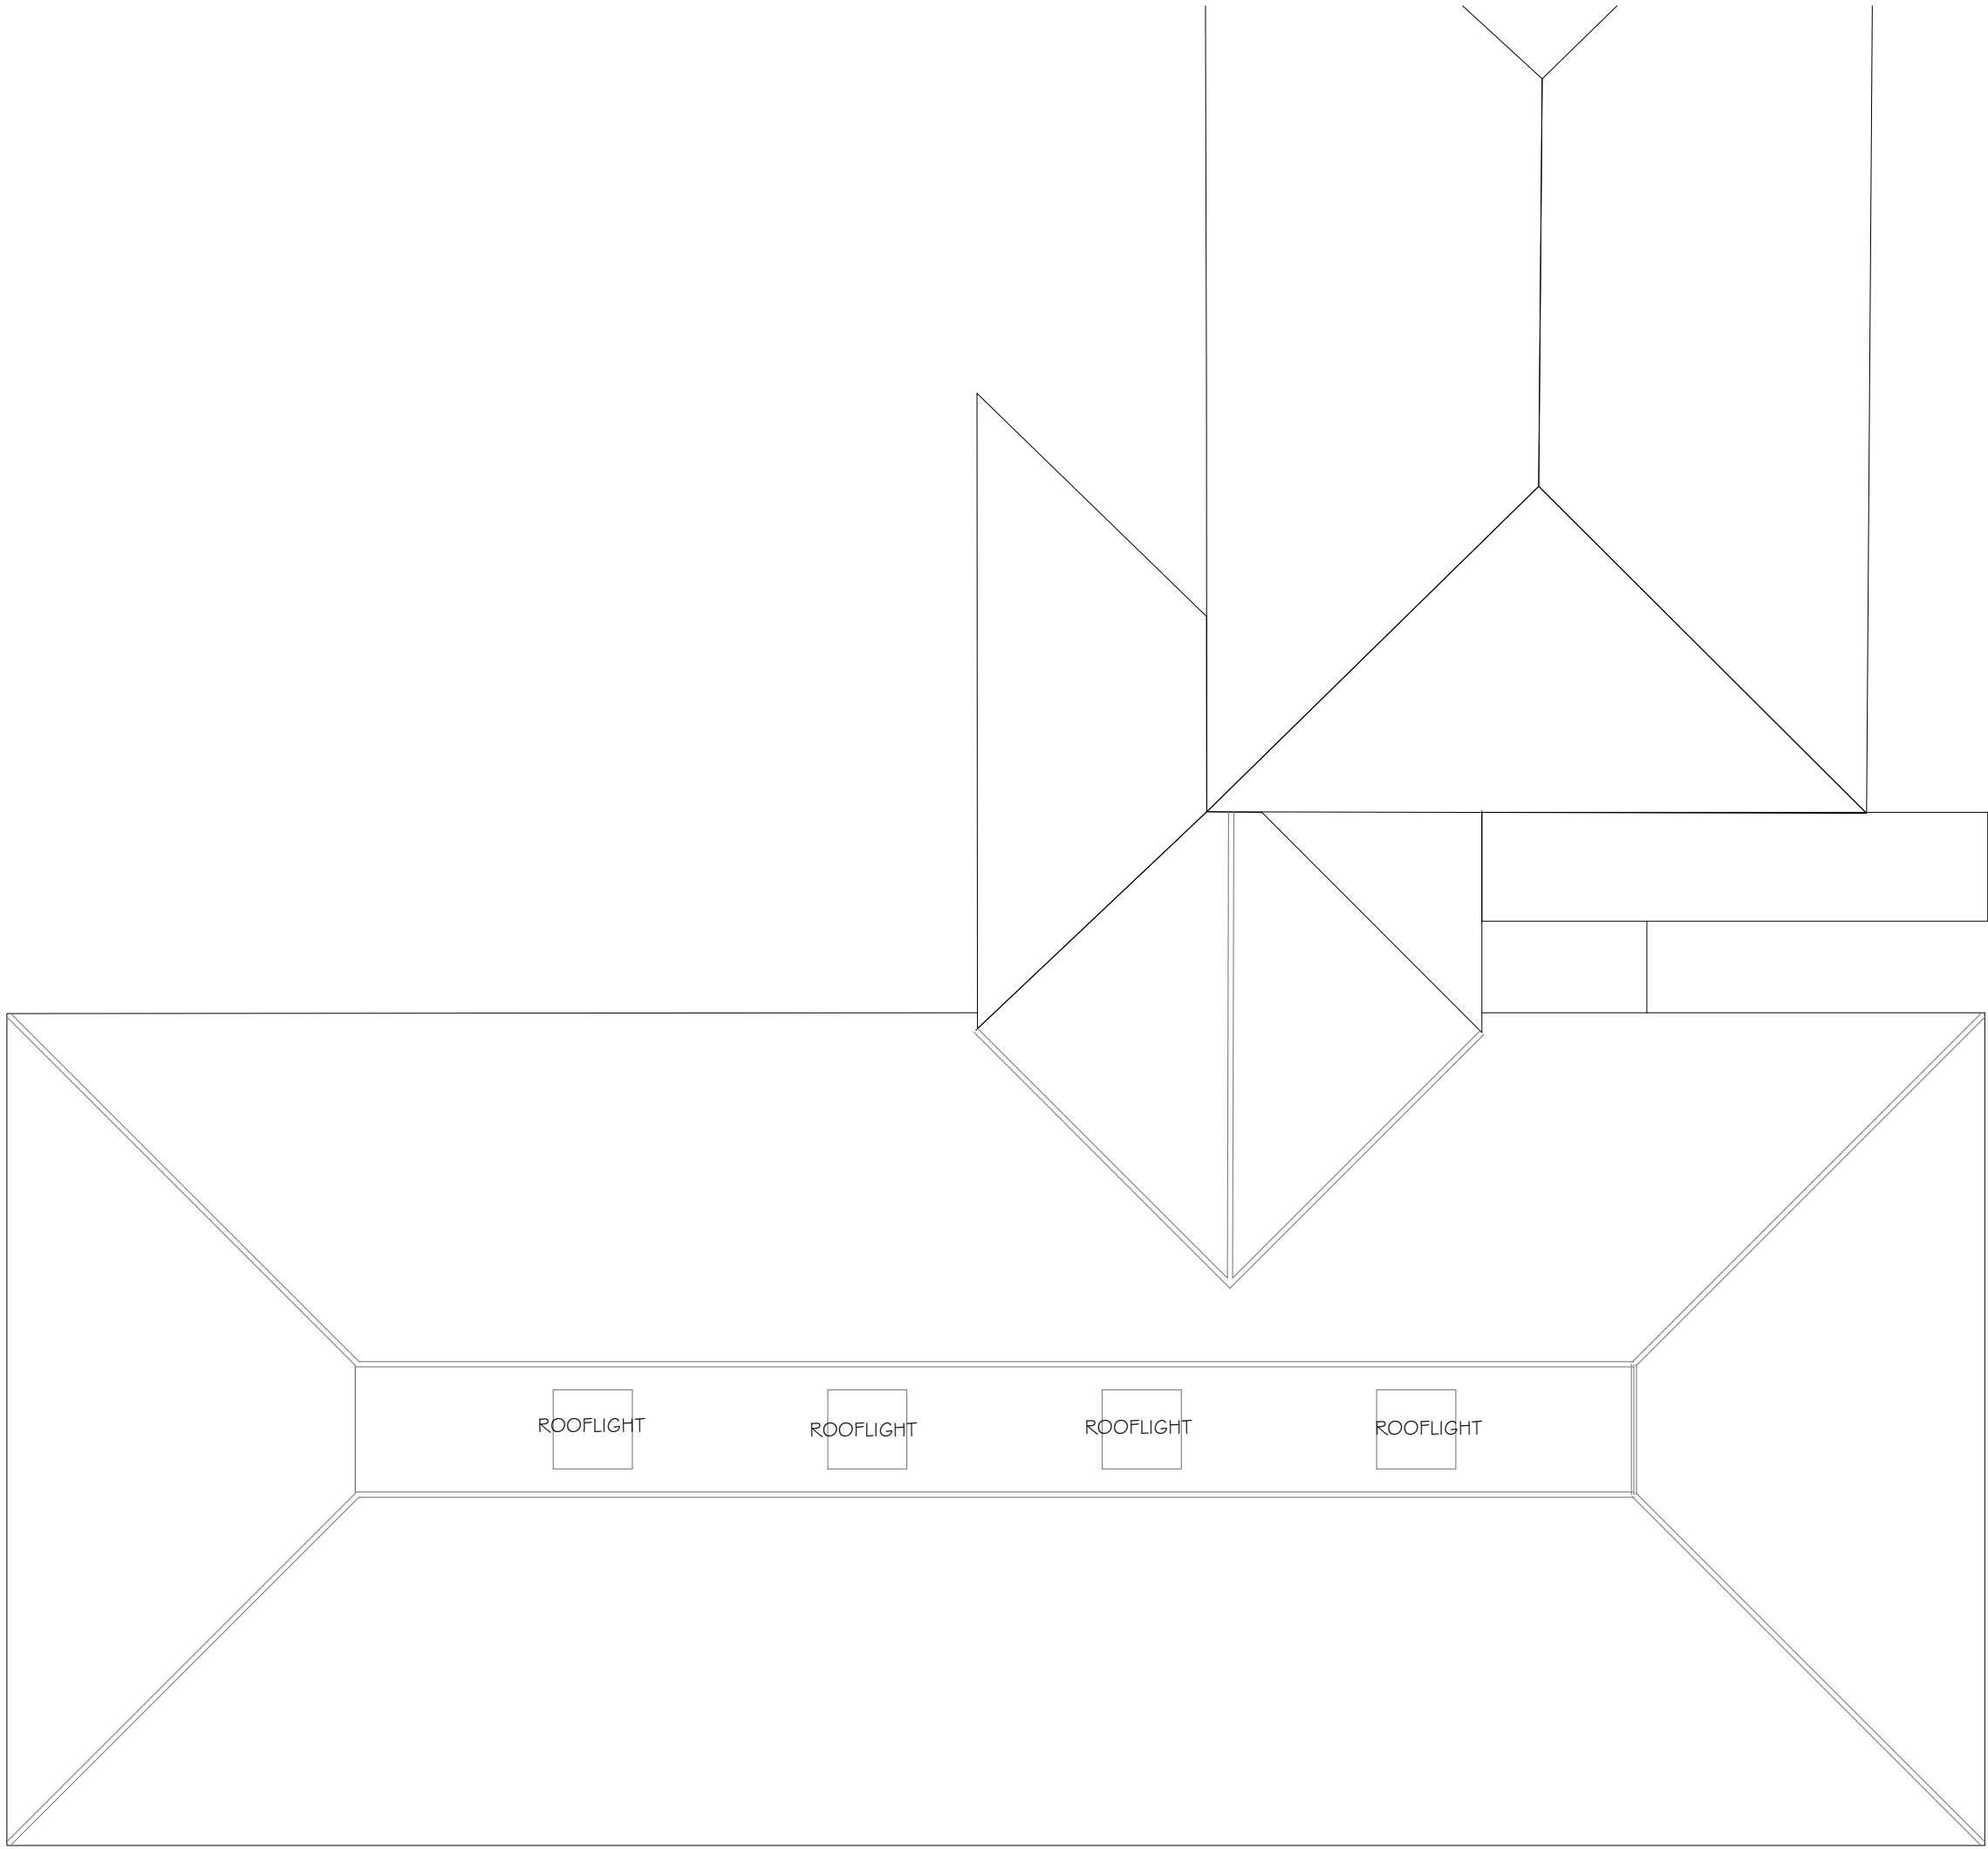


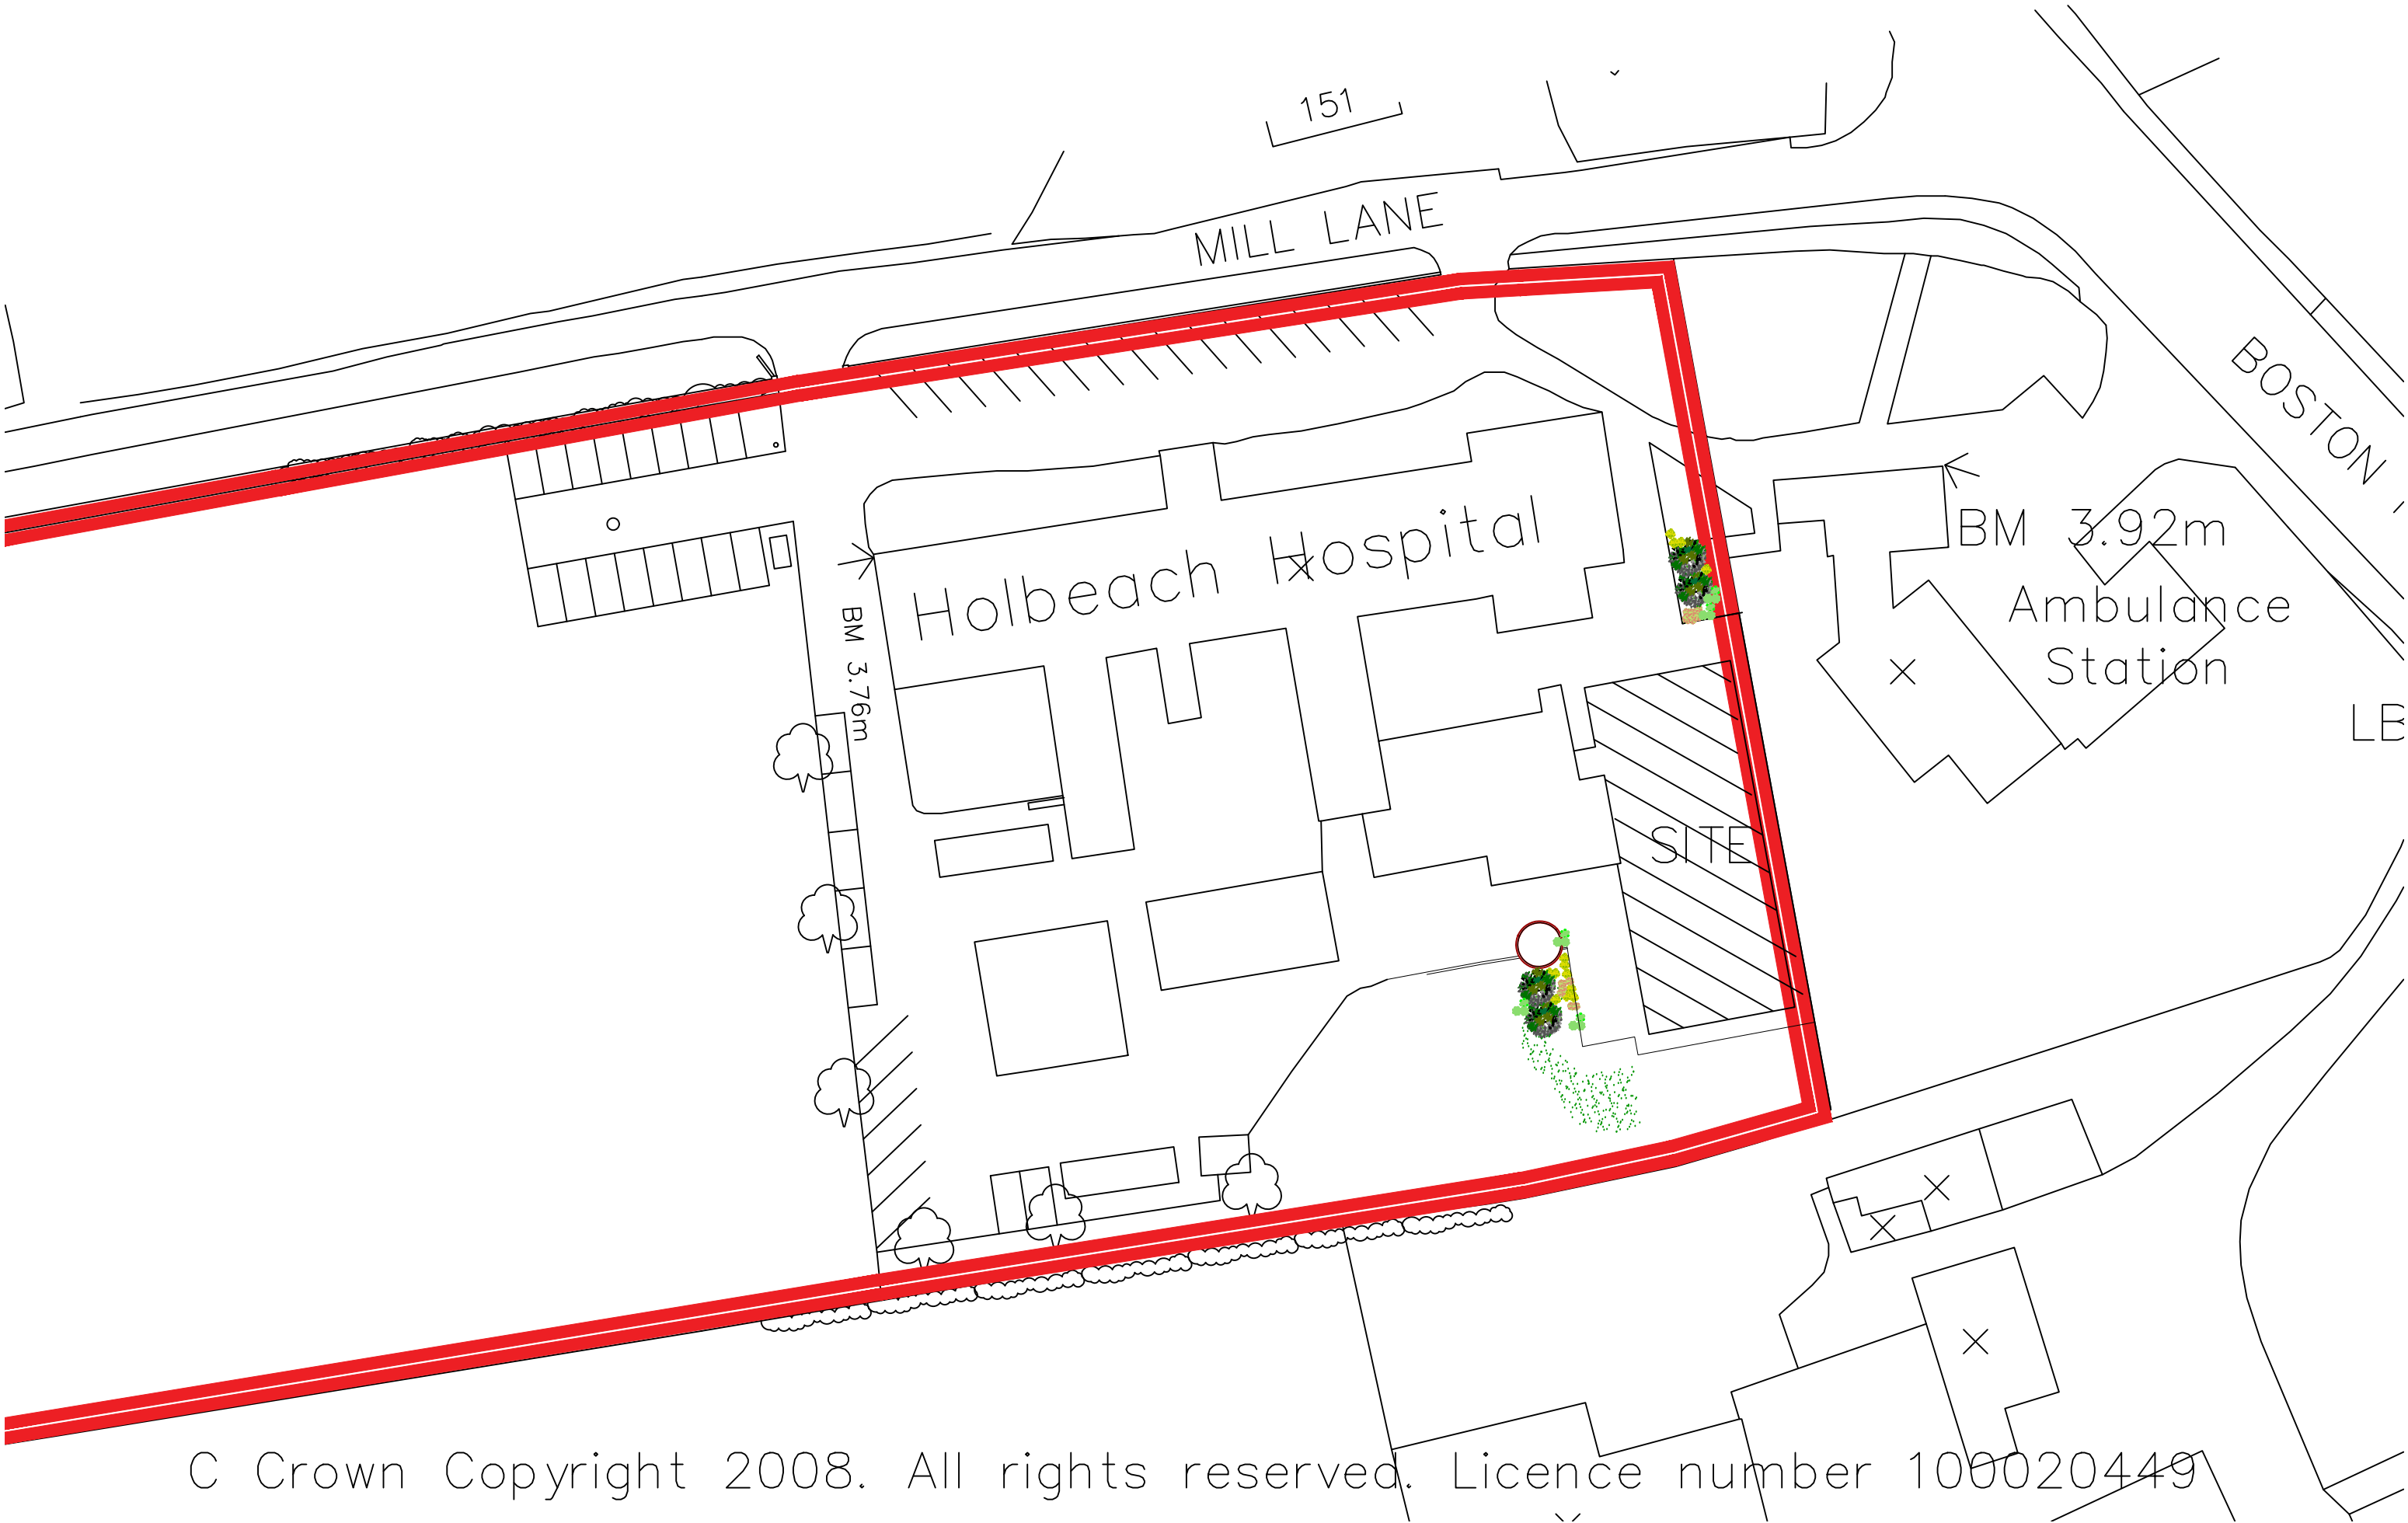

PROPOSED ROOF PLAN

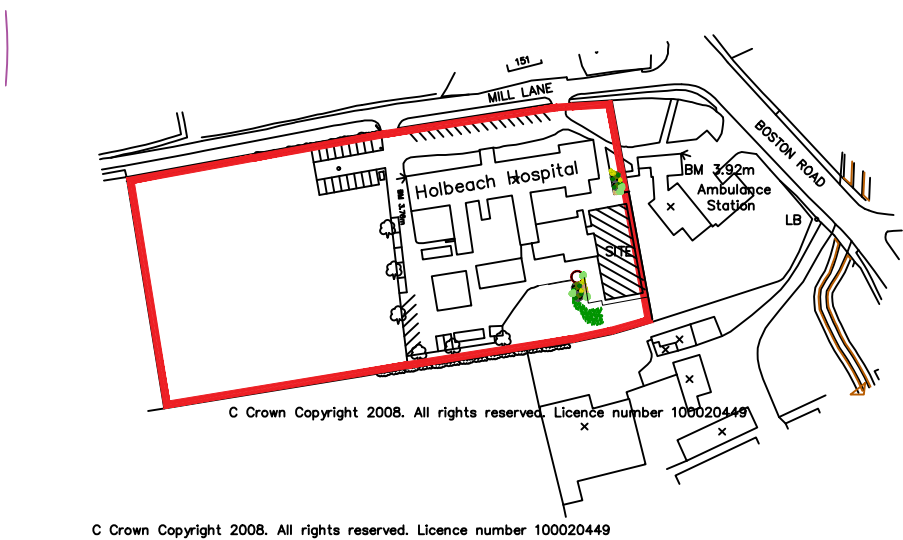

C Crown Copyright 2008. All rights reserved. Licence number 100020449

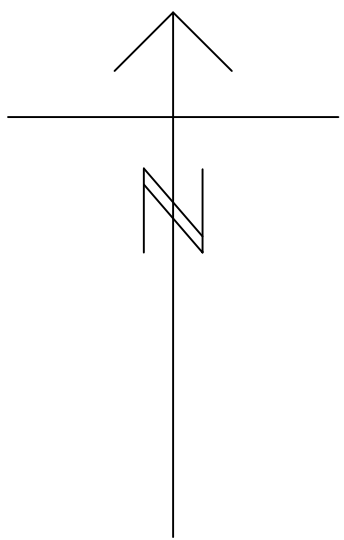

C Crown Copyright 2008. All rights reserved. Licence number 100020449

DC ARCHITECTURAL SERVICES LTD
ARCHITECTURAL AND PLANNING SERVICES
THE BARN, PARTNEY MILL, SPILSBY, LINCOLNSHIRE, PE23 4PE
TEL NO. 05601 500536; MOB. NO 07776227893
E-mail - dcarchitectural@btconnect.com



Client HOLBEACH AND EAST ELLOE HOSPITAL TRUST
Project ADDITIONAL BEDROOMS

copyright reserved ©

Drawing Title ROOF PLAN, SITE AND LOCATION PLAN
Scale 1:500, 1:2500, 1:100
Date MARCH 18
Drawn DB
Checked
Drawing number dc/461H/203
Revision