




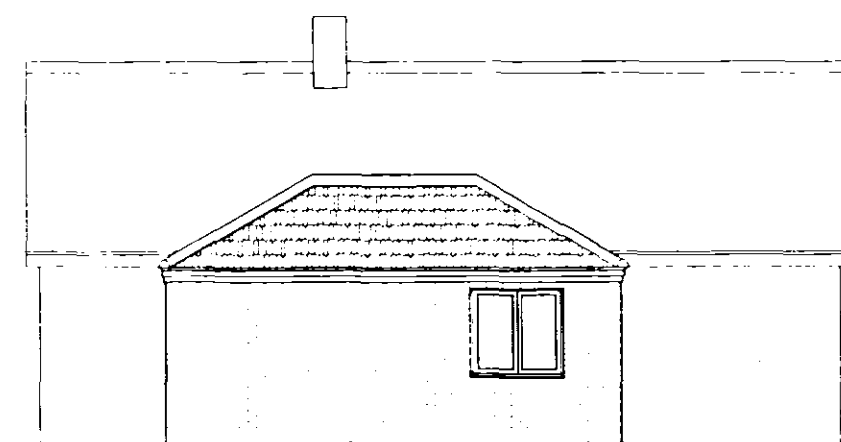


REAR ELEVATION

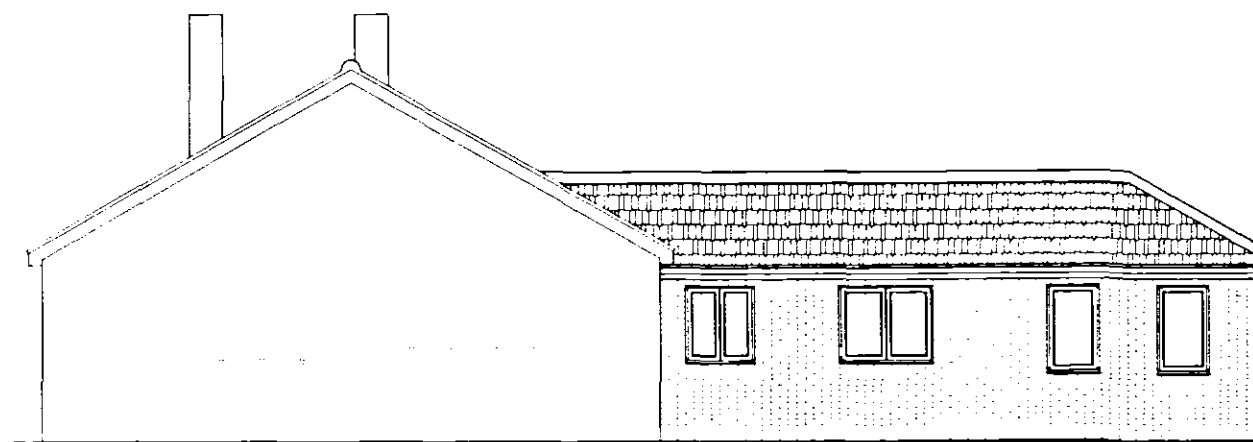


SIDE ELEVATION

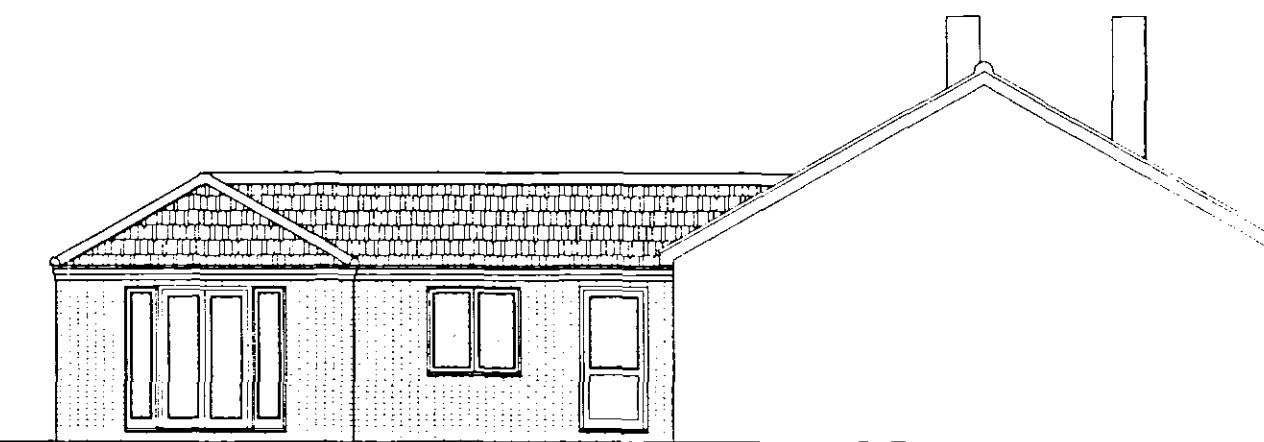

SIDE ELEVATION

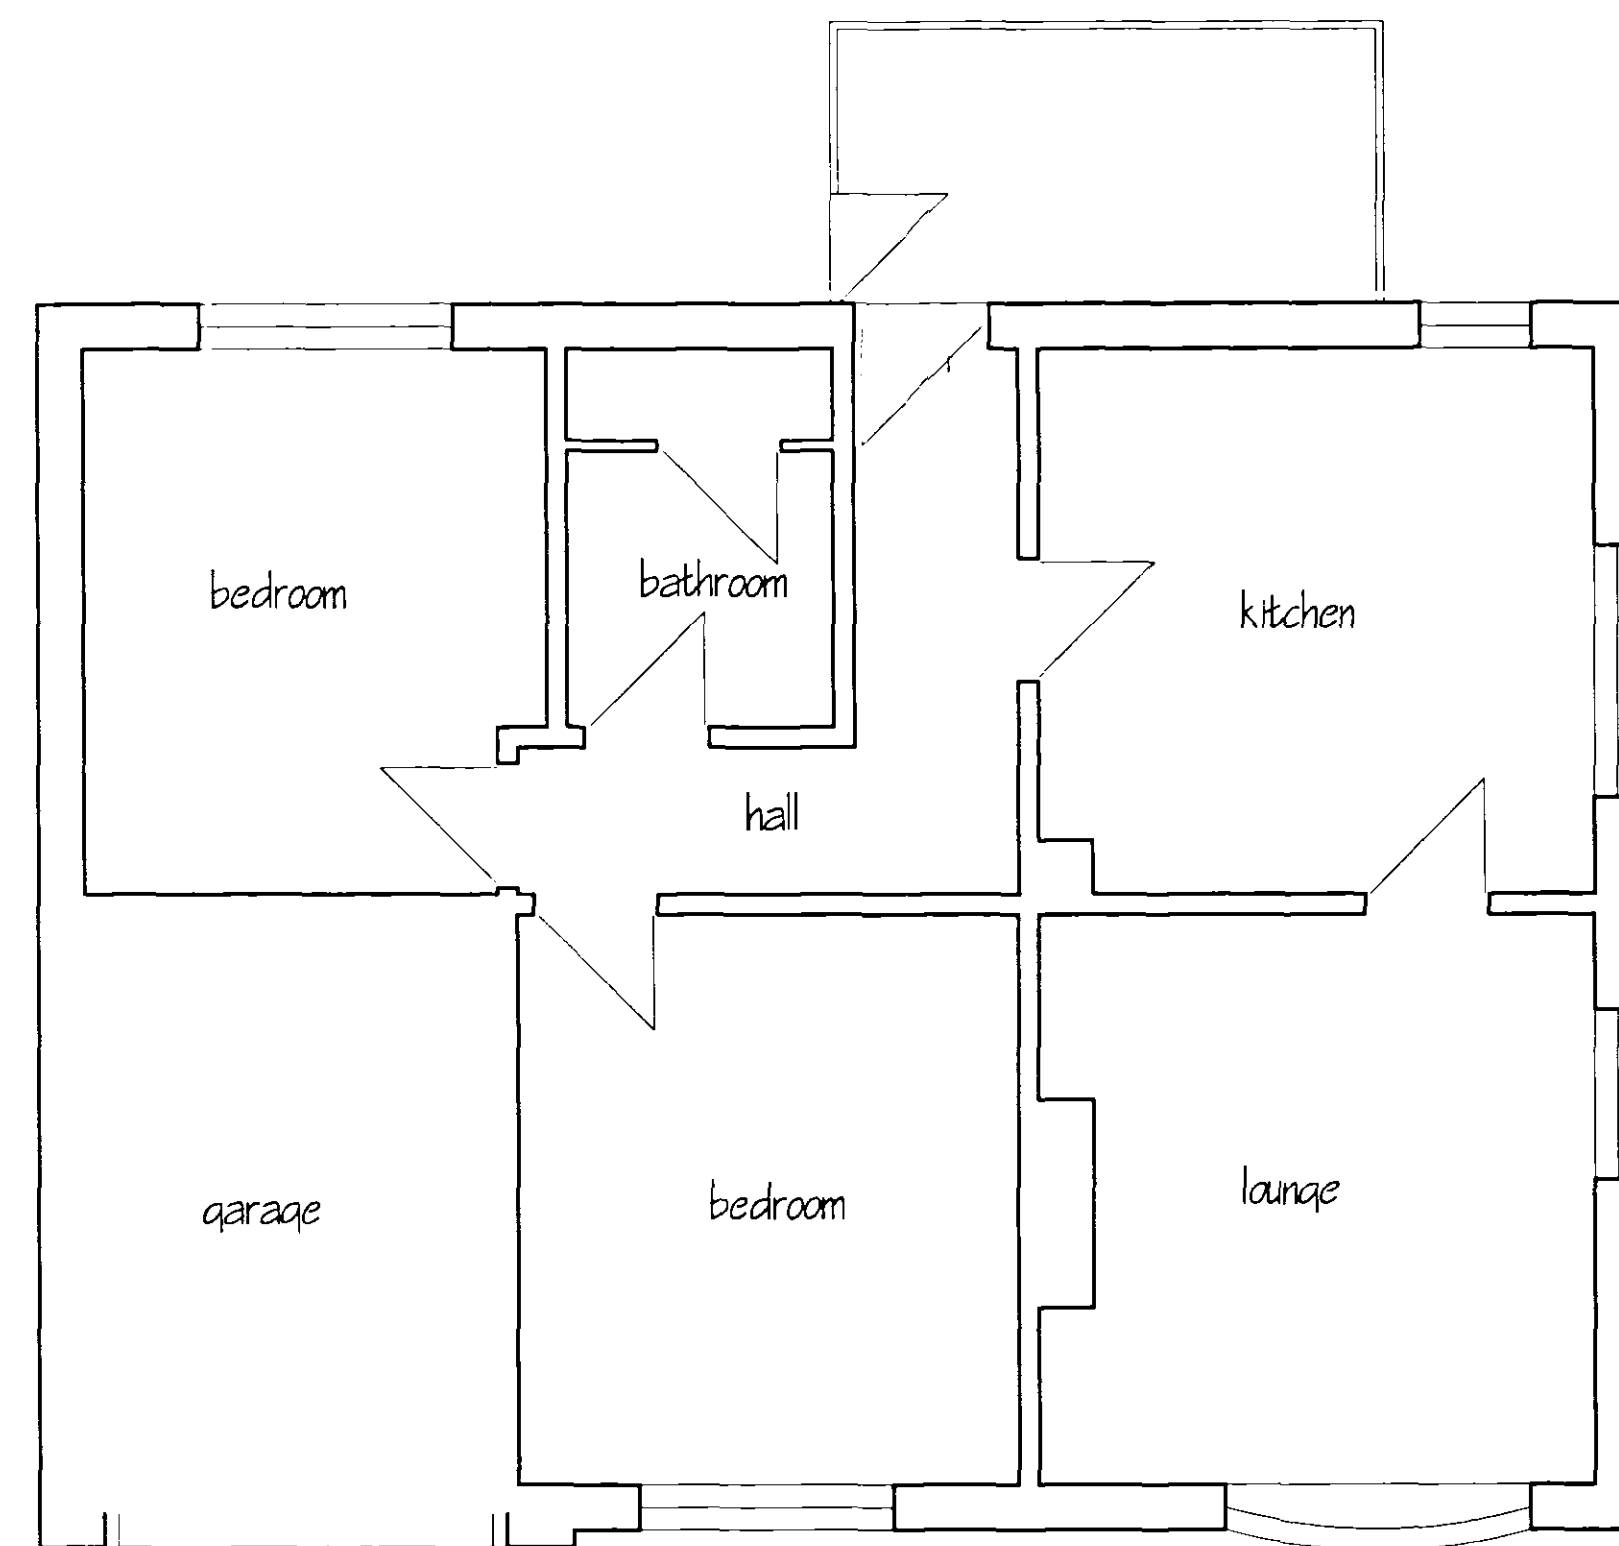

PLAN AS EXISTING

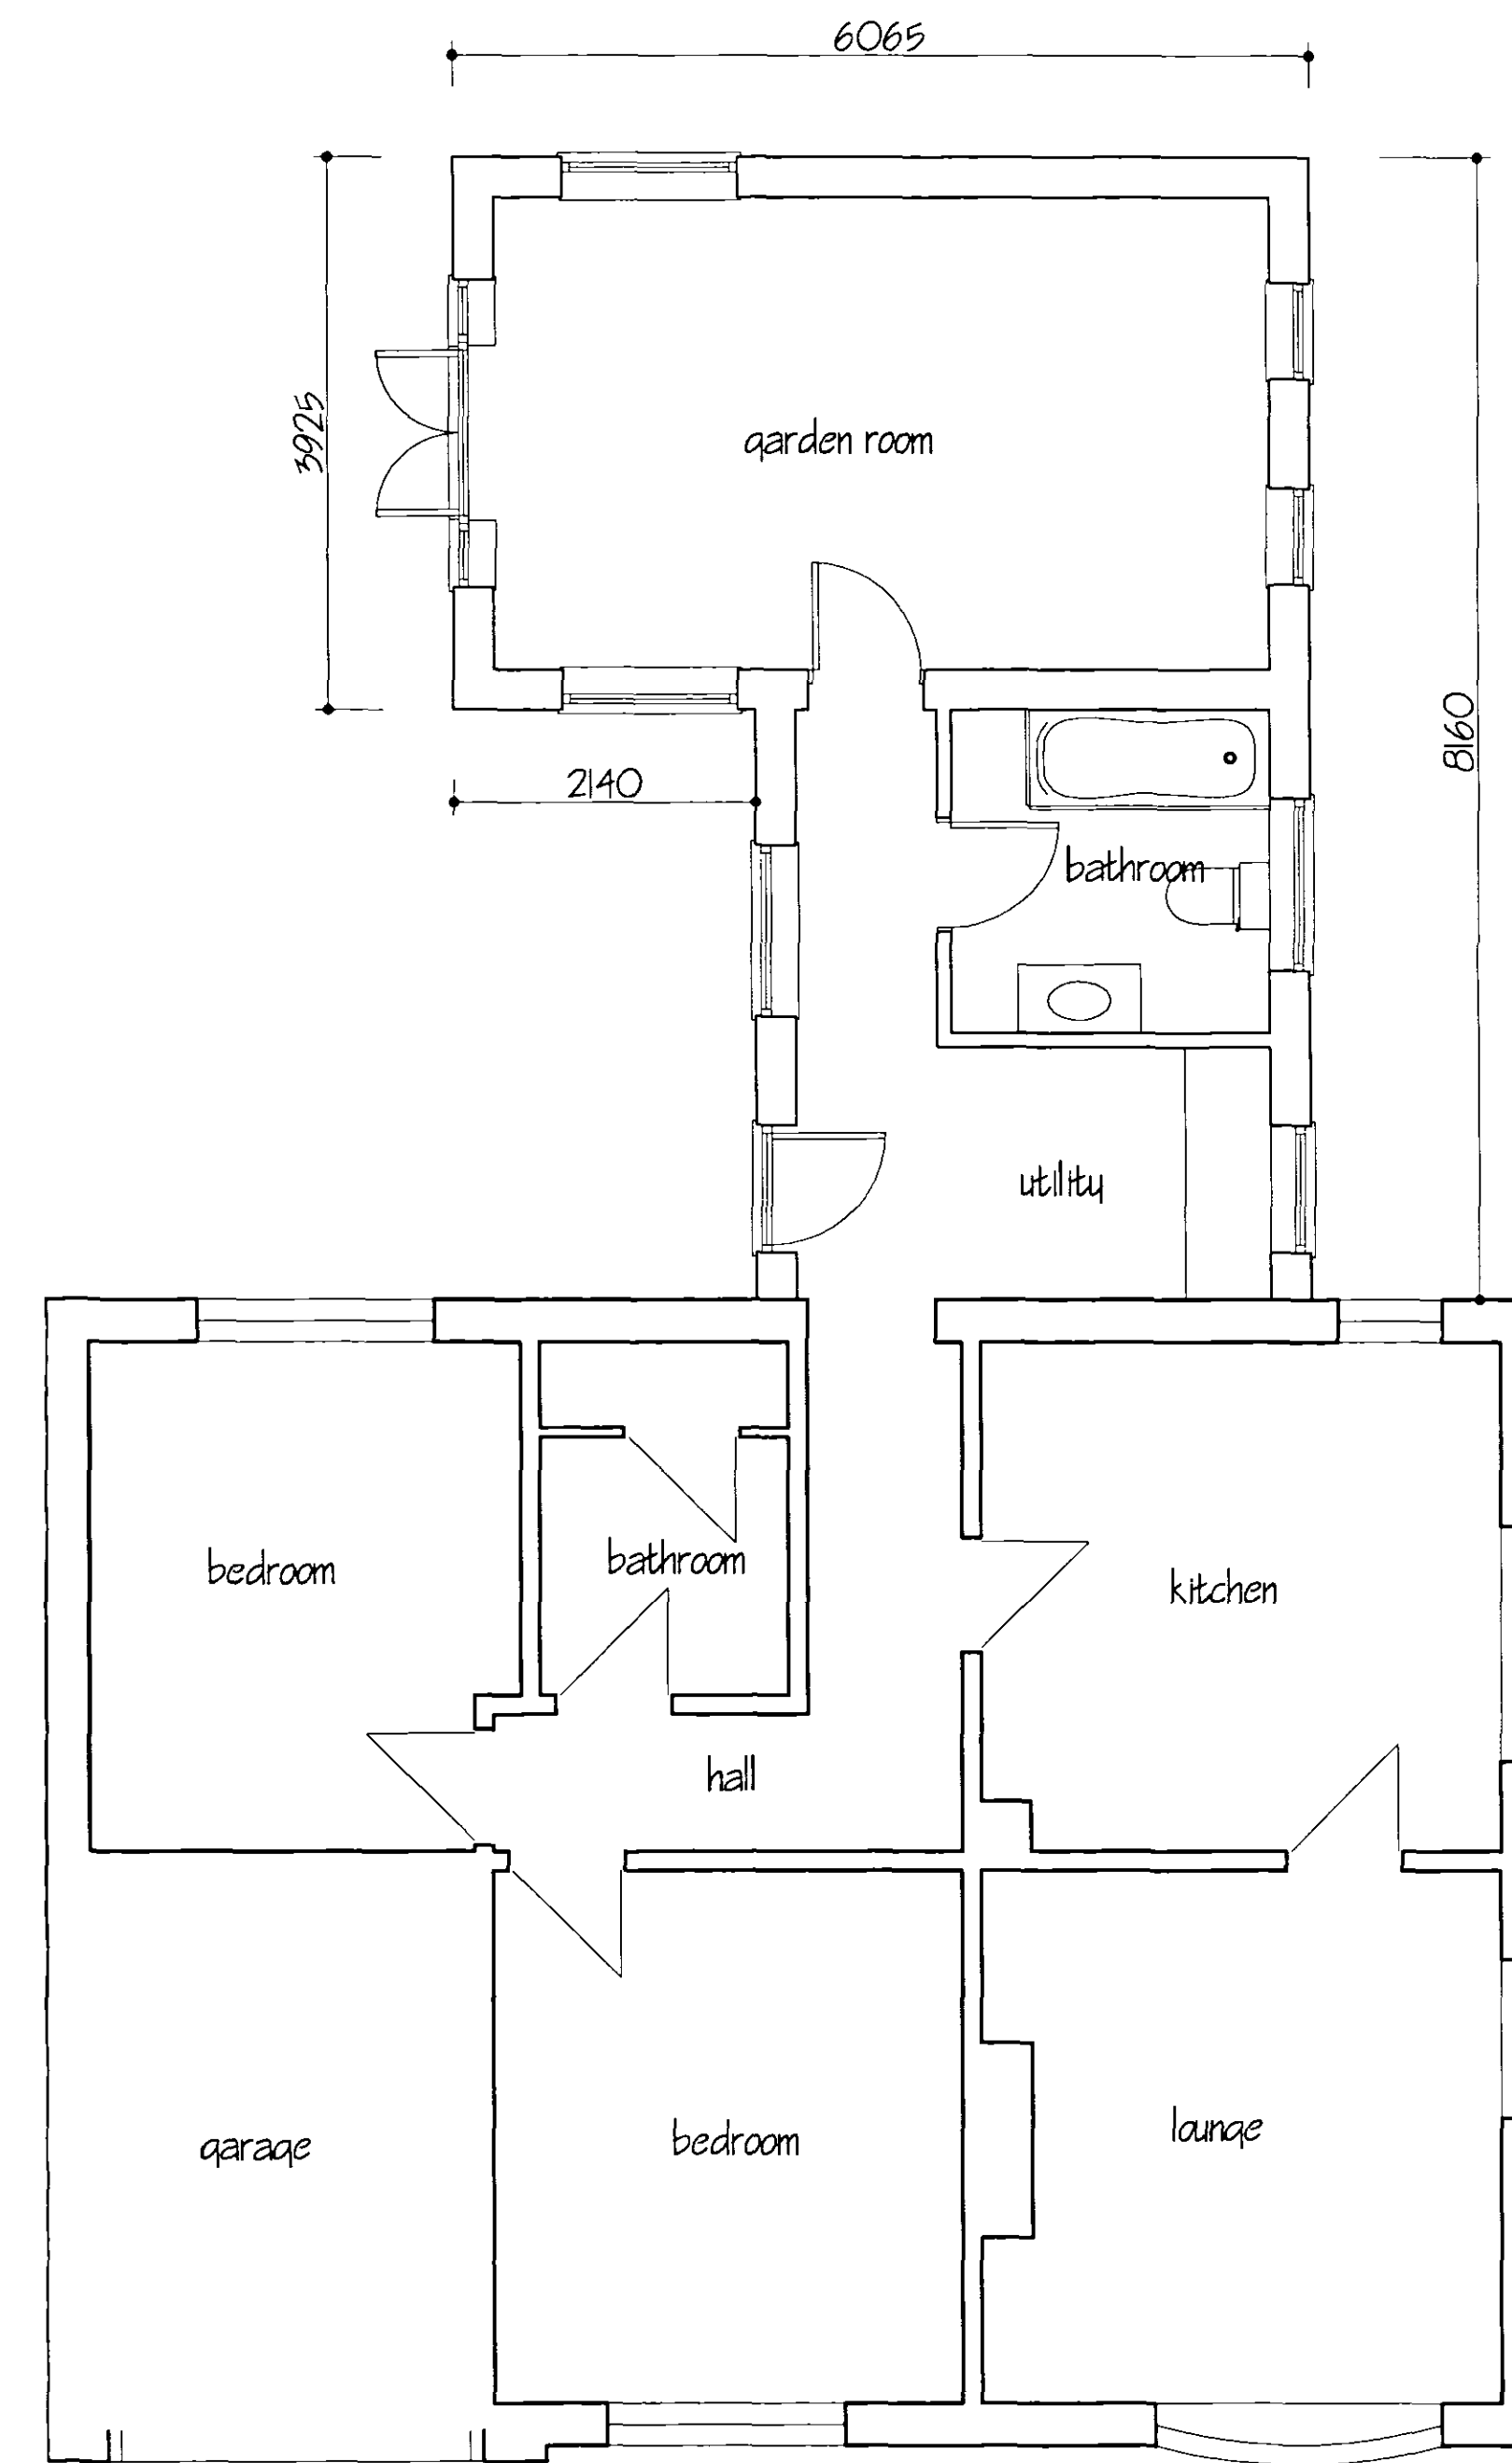

PLAN AS PROPOSED

**DETERMINED  
PLAN**

| revision | date | init. | revision details |
|----------|------|-------|------------------|
|          |      |       |                  |
|          |      |       |                  |
**COOPER  
ARCHITECTURAL  
DESIGN**  
VINE HOUSE - 2 VINE STREET  
SPALDING, Lincs PE11 1AN  
Tel : 01775 723233  
Mobile : 07808 125 778

Client: **MR & MRS J. HILTON**

Project:  
**PROPOSED EXTENSION & ALTERATIONS  
35 B PARK LANE  
HOLBEACH  
SPALDING  
Lincs.**

Drawing

PLANS & ELEVATIONS

|                     |                        |
|---------------------|------------------------|
| Scale<br>1:50 1:100 | Drawing No.<br>0532-01 |
| Date<br>FEB 2006    | Drawn.<br>J.C.         |