




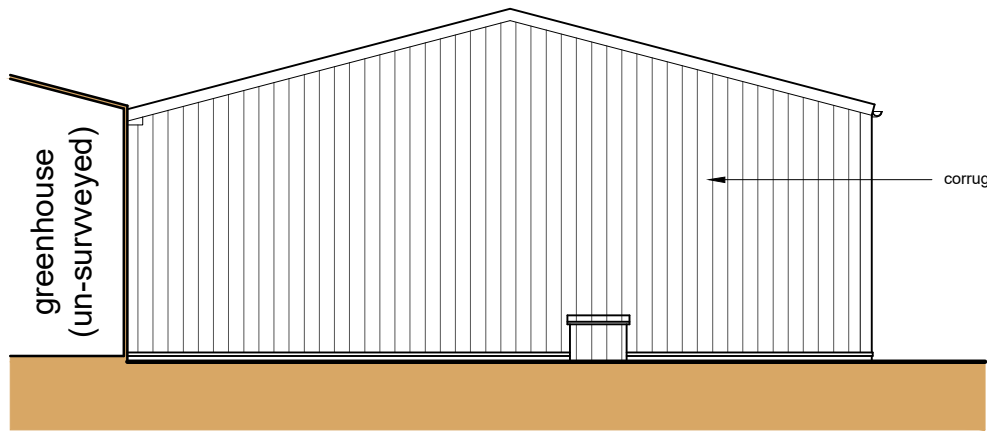


Side Elevation (NE)
Scale: 1:100

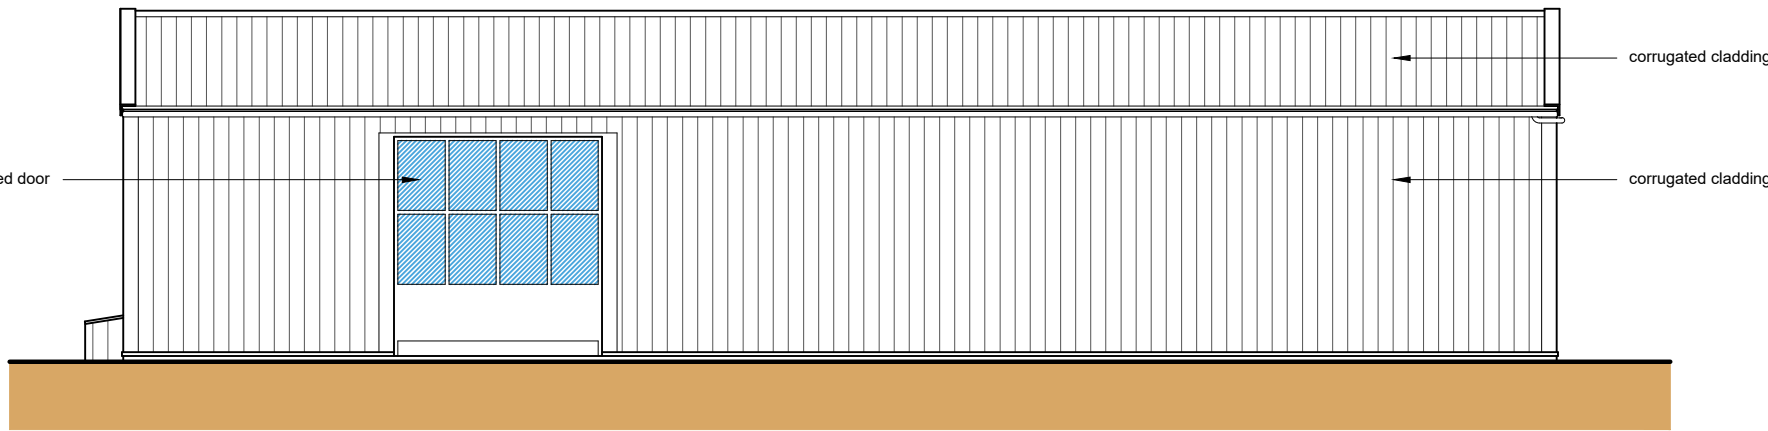


Front Elevation (NW)
Scale: 1:100

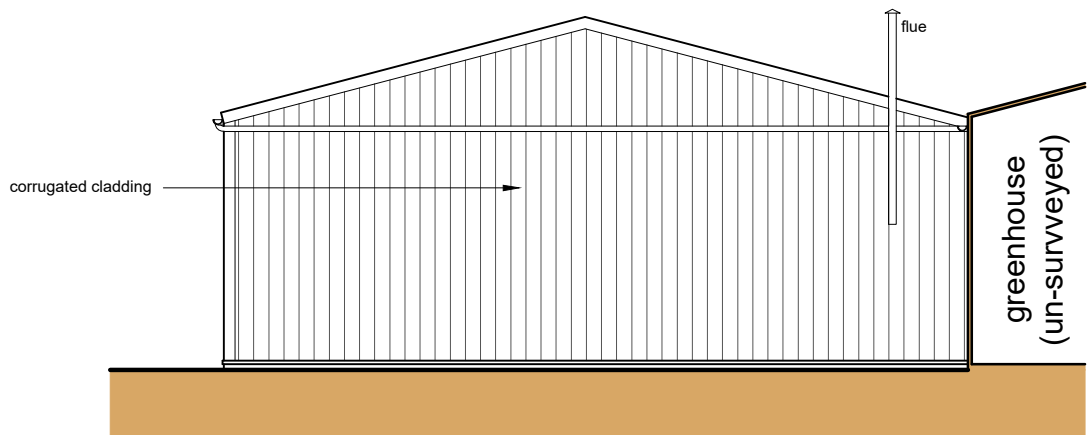


Side Elevation (SW)
Scale: 1:100

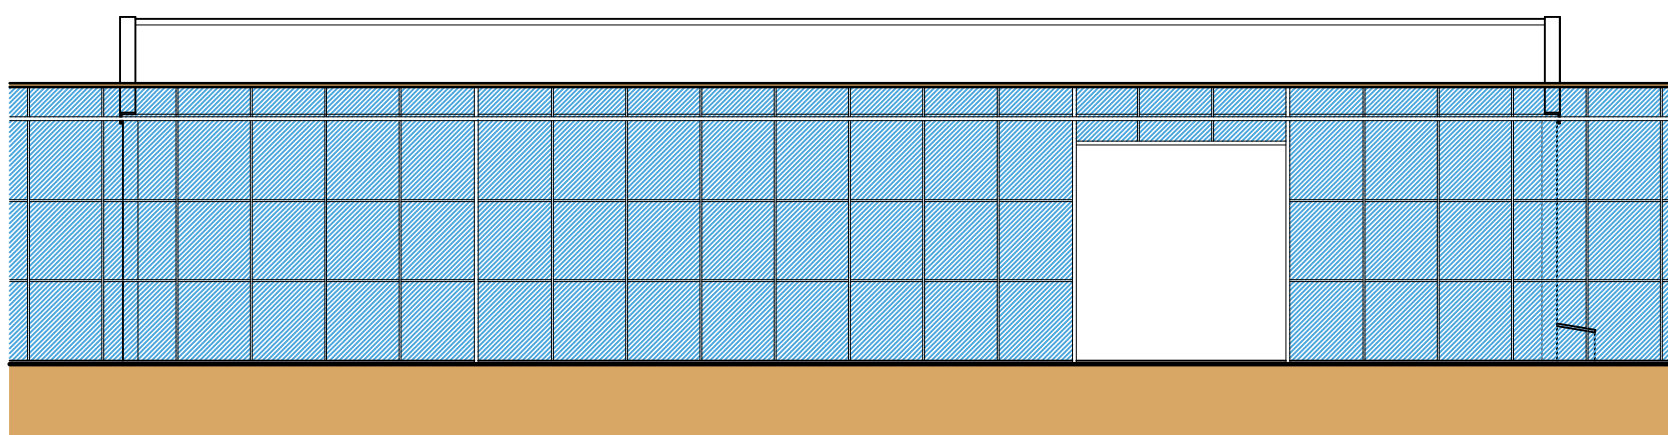


Rear Elevation (SE)
Scale: 1:100

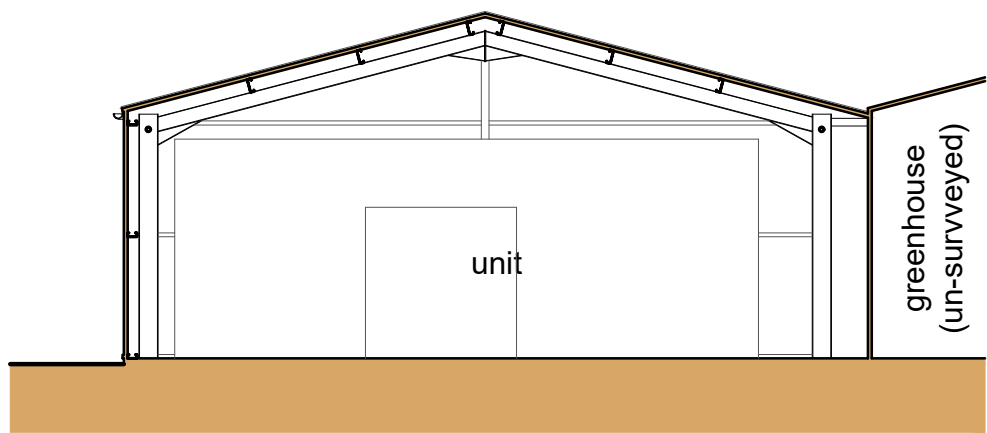


Section A-A
Scale: 1:100

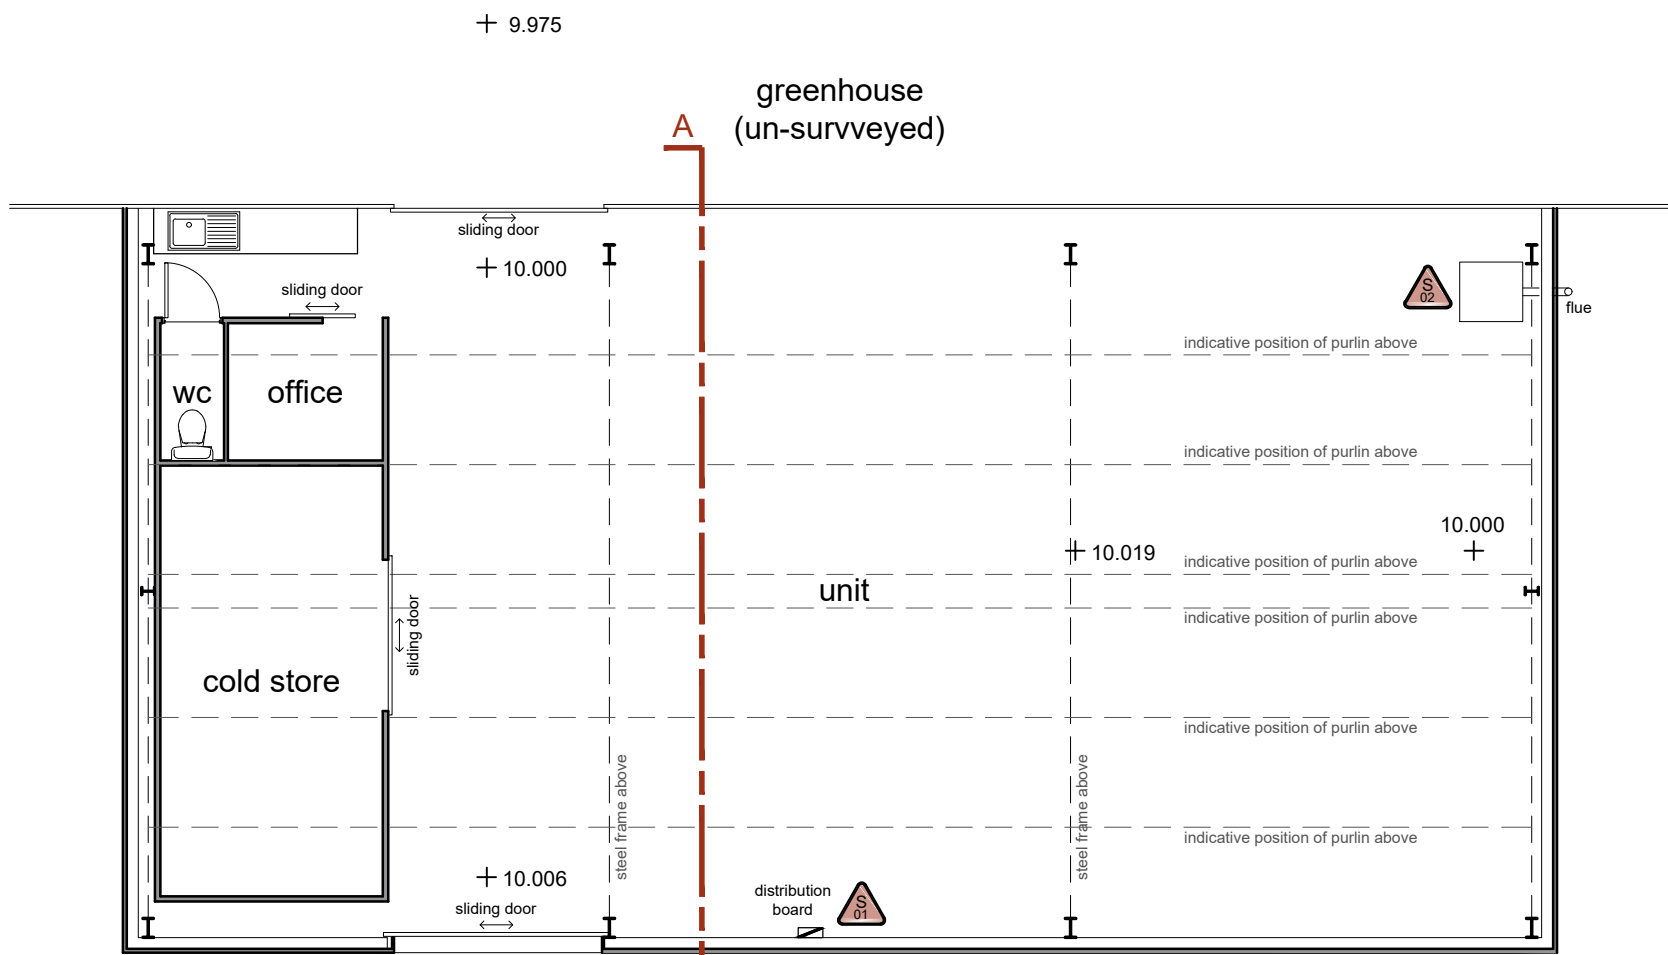

Floor Plan
Scale: 1:100

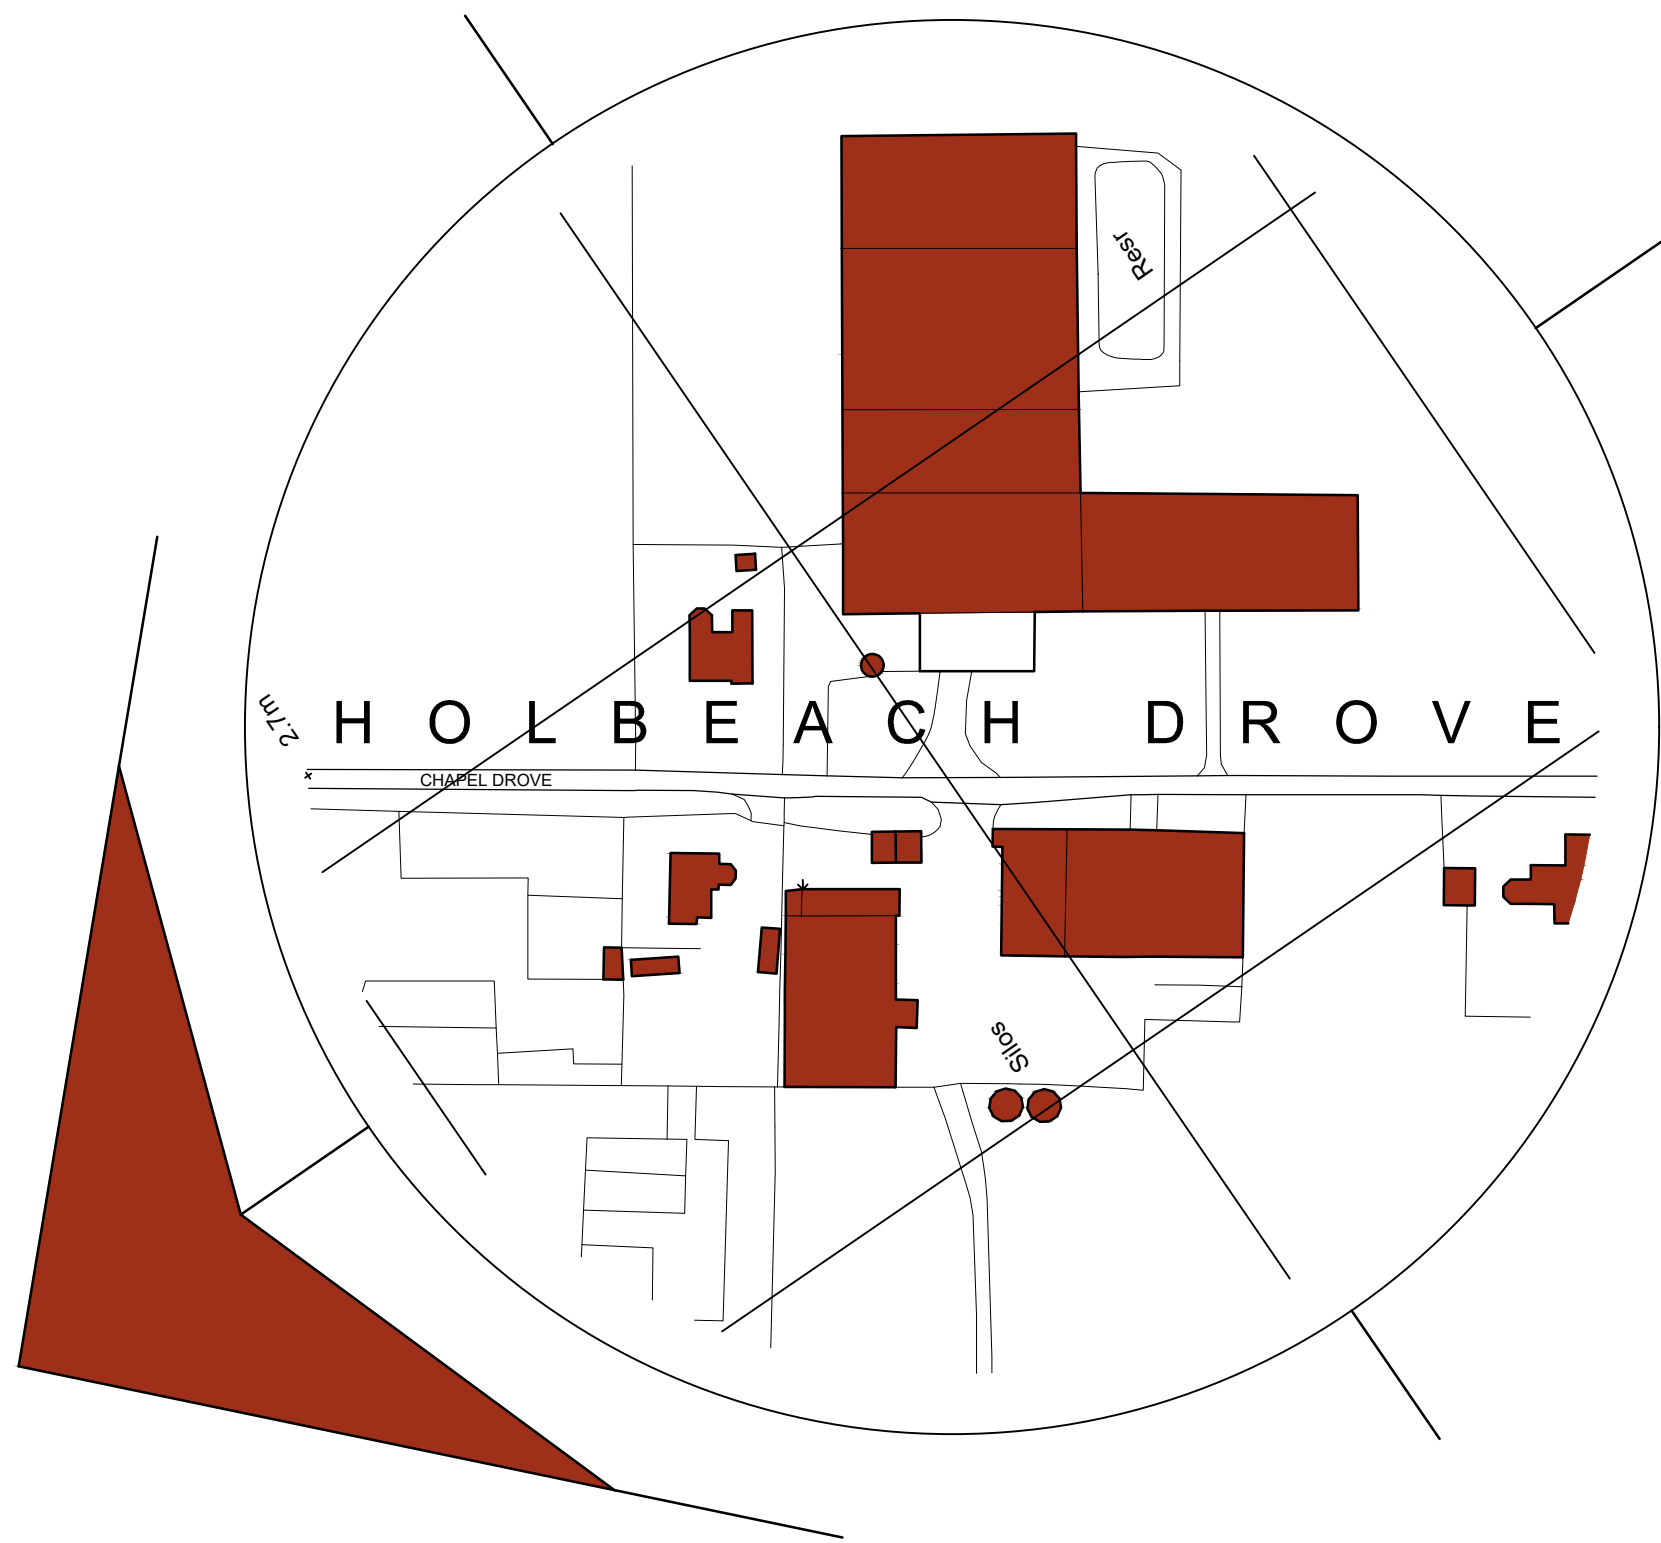


Location Plan
Scale: 1:1250

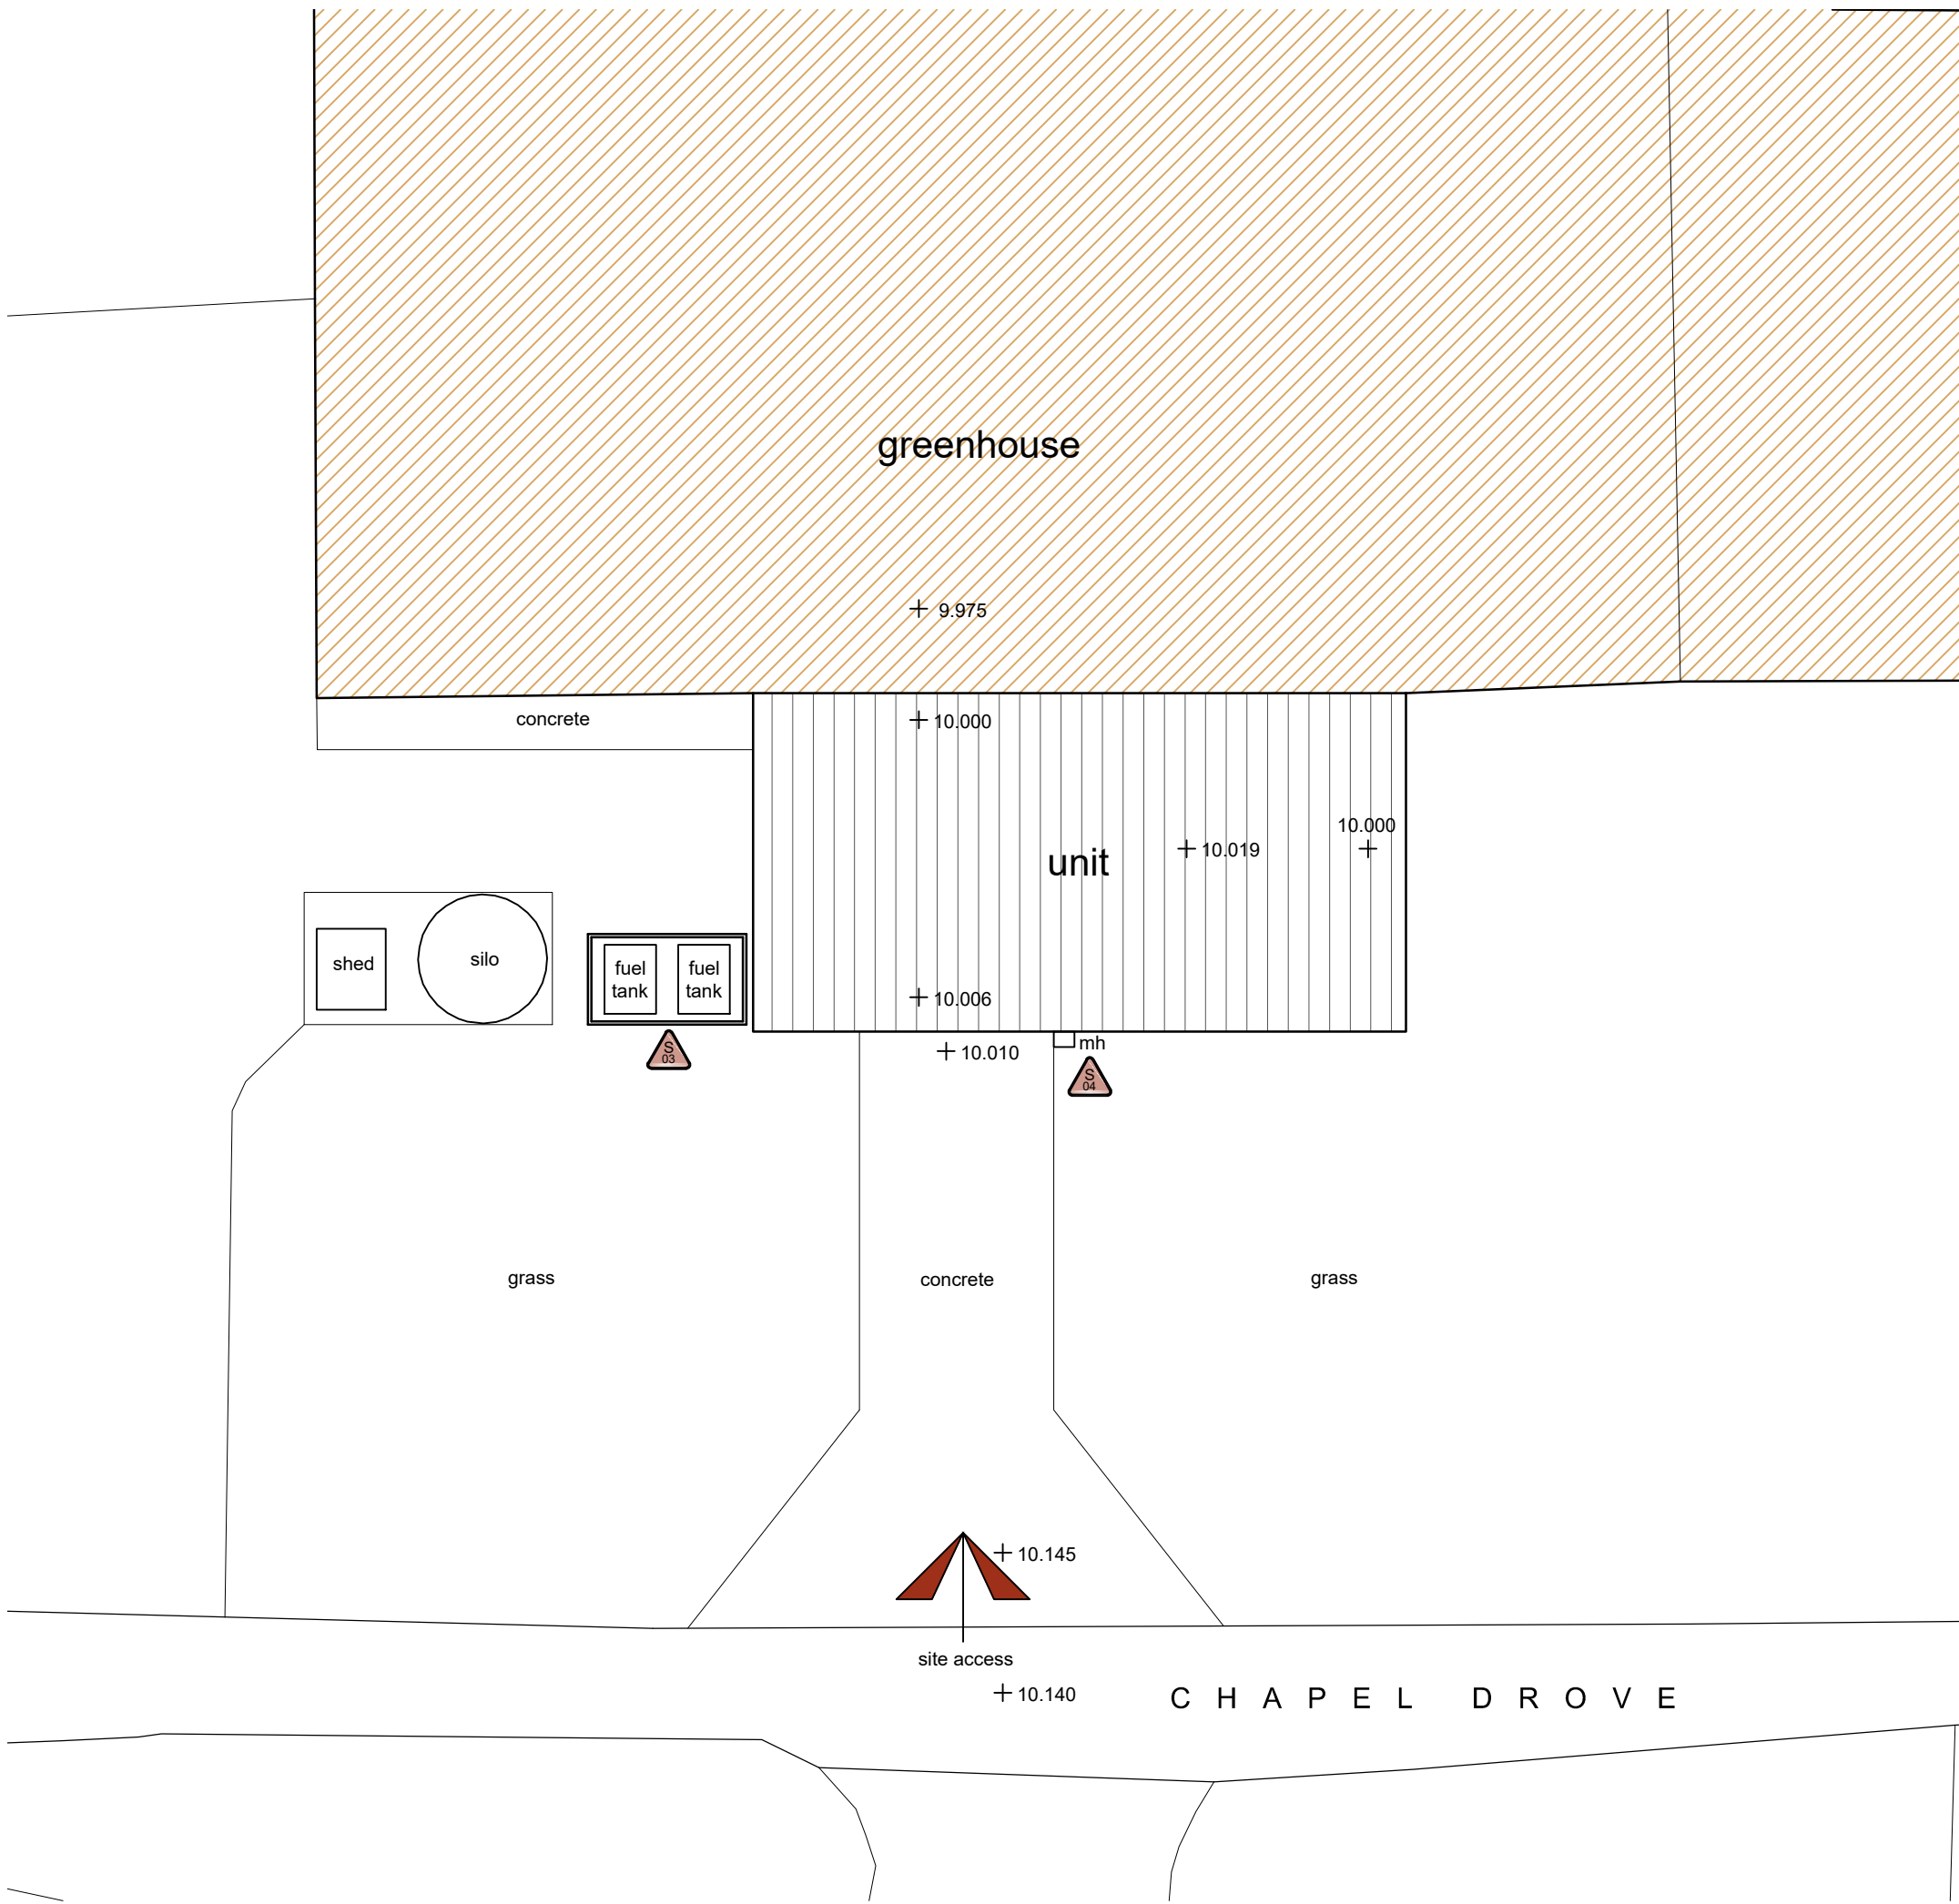

Site Plan
Scale: 1:200

- General Notes
1. This drawing shall not be scaled, figured dimensions only to be used.
 2. All dimensions are shown in 'mm' unless otherwise stated.
 3. The contractor, sub-contractors and suppliers must verify all dimensions on site prior to the commencement of any work.
 4. This drawing is to be read in conjunction with all relevant engineers and specialist sub-contractors drawings and specifications.
 5. Any discrepancies are to be brought to the designers attention.

SITE PLAN KEY

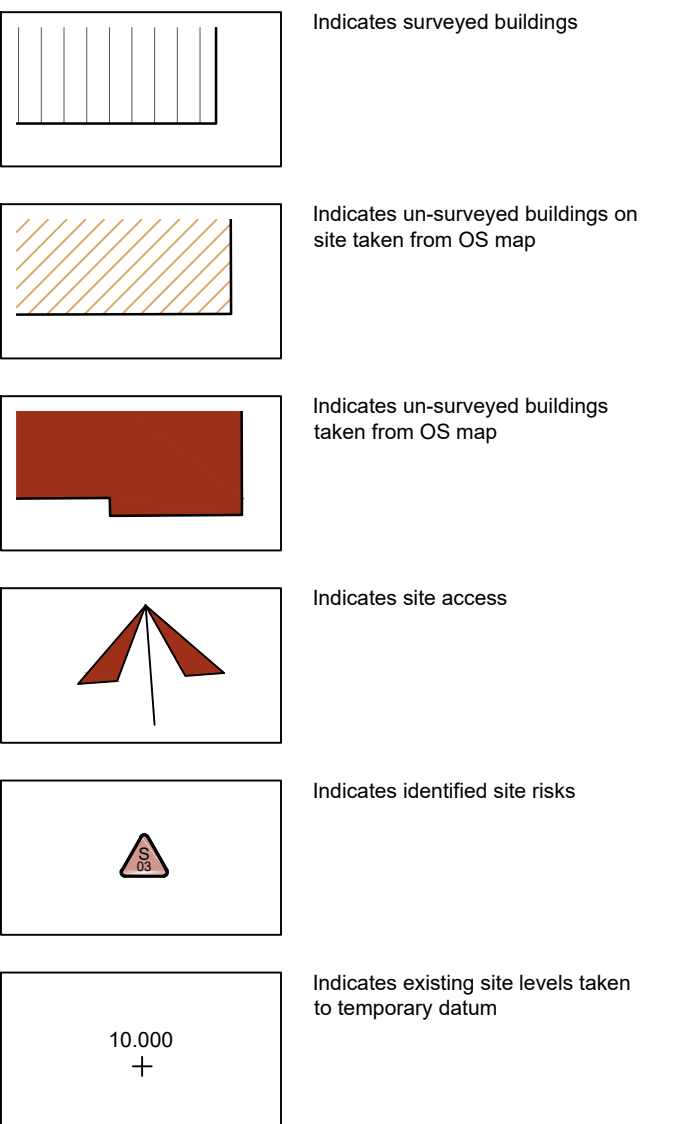

Revisions	
A	April 2024 Rear elevation added

SITE RISK NOTIFICATION KEY

To be used with reference to the accompanying Project Risk Register

S01	Distribution Board	S02	Heater
S03	Fuel Tank	S04	Manhole

Status

AS EXISTING

SWANN EDWARDS
ARCHITECTURE

Swann Edwards Architecture Limited, Black Barn, Fen Road,
Guyhirn, Wisbech, Cambs. PE13 4AA
t 01945 450694 e info@swannedwards.co.uk w www.swannedwards.co.uk

Job Title Proposed Barn Conversion Building Adj. Pentland House, Chapel Drove, Holbeach Drove, Spalding - For: Mr G Cole	Date April 2024	Drawn by SHe	Checked by CW
Drawing Title Survey Drawing	Job No. SE-2096	Sheet Size A1	Revision A