




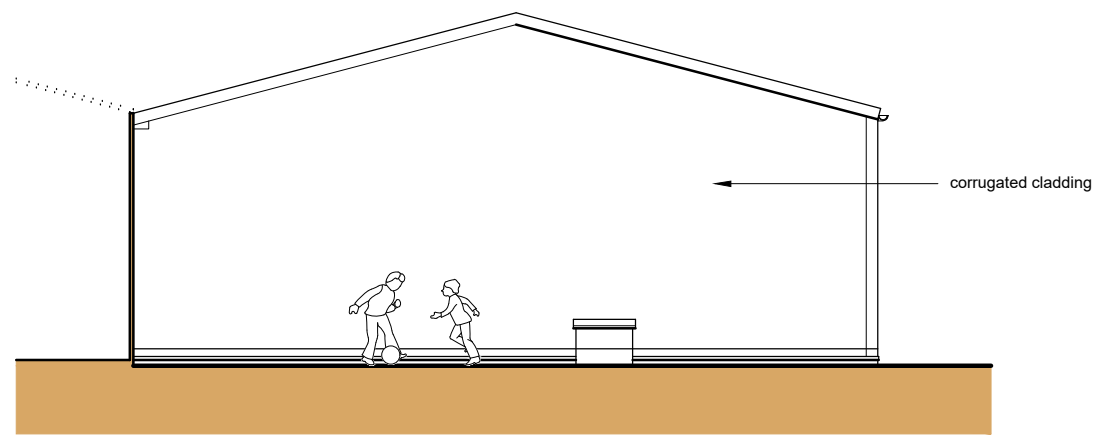


Side Elevation (NE)
Scale: 1:100

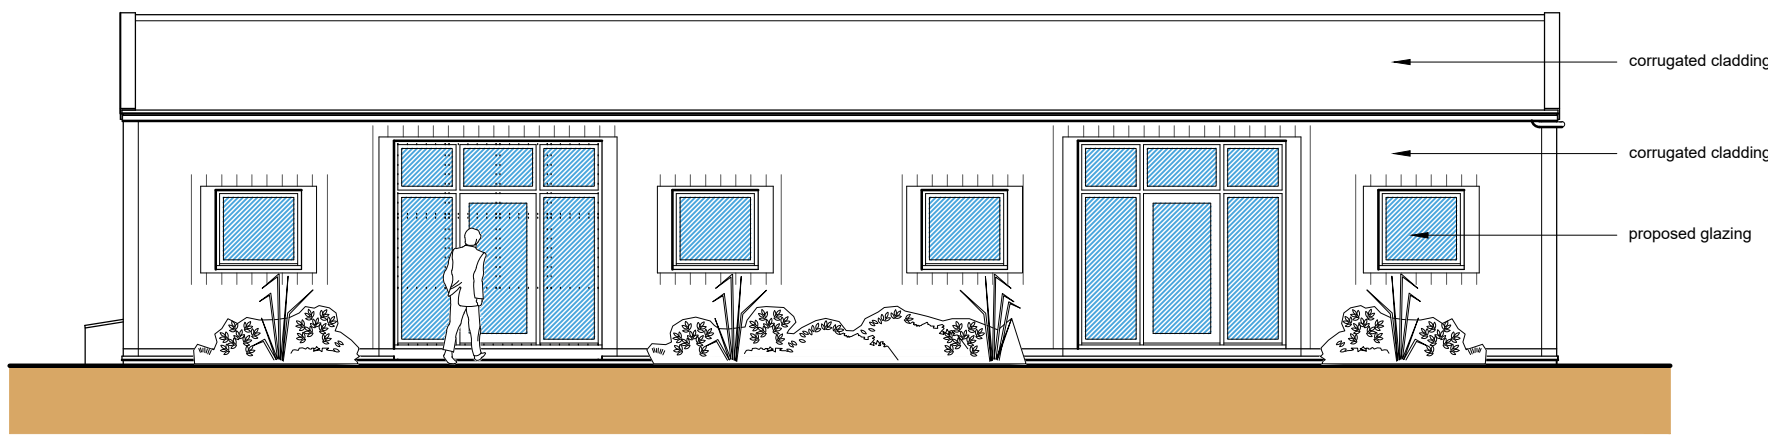


Front Elevation (NW)
Scale: 1:100

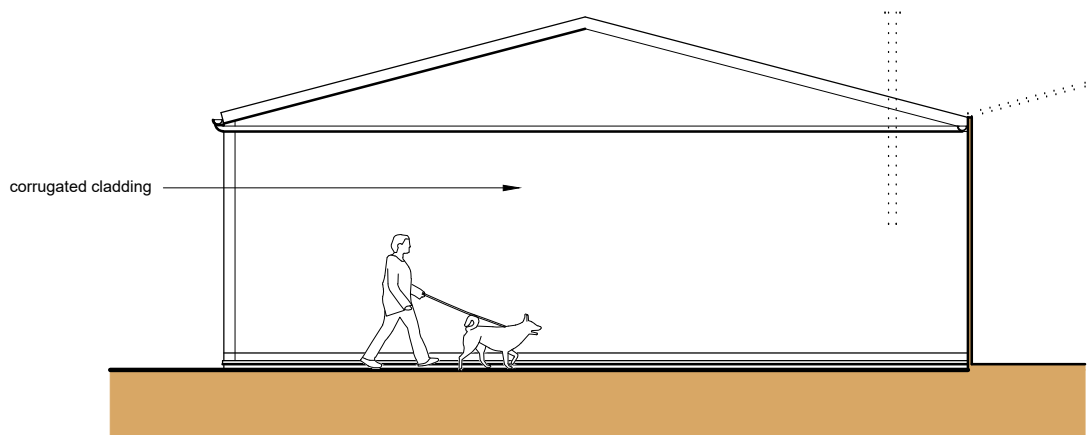


Side Elevation (SW)
Scale: 1:100

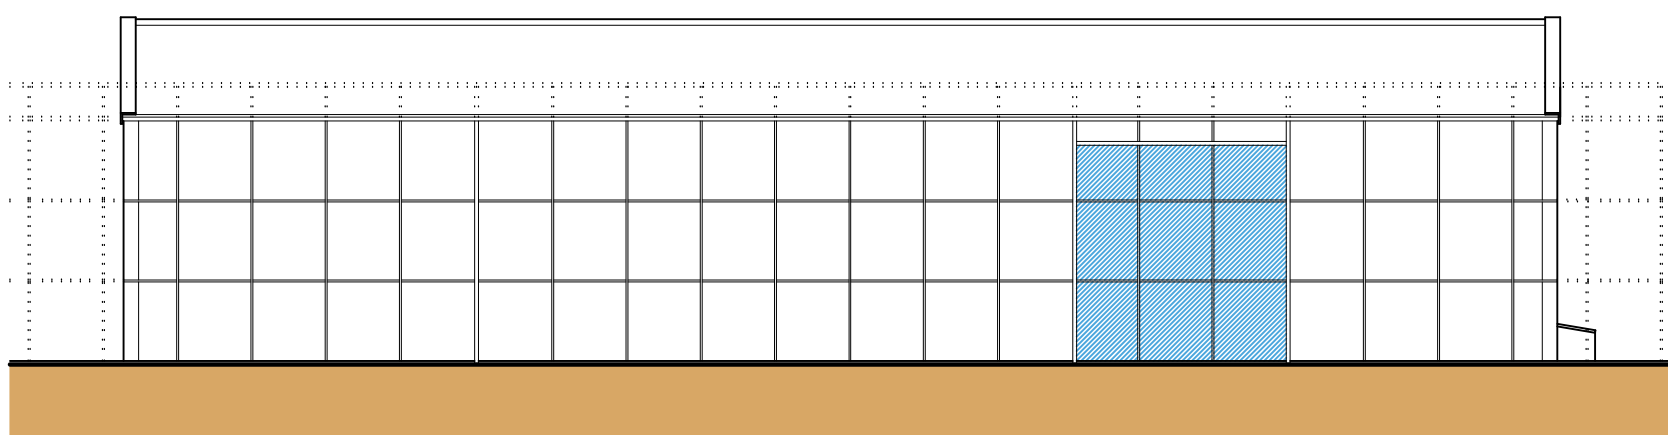

Rear Elevation (SE)
Scale: 1:100


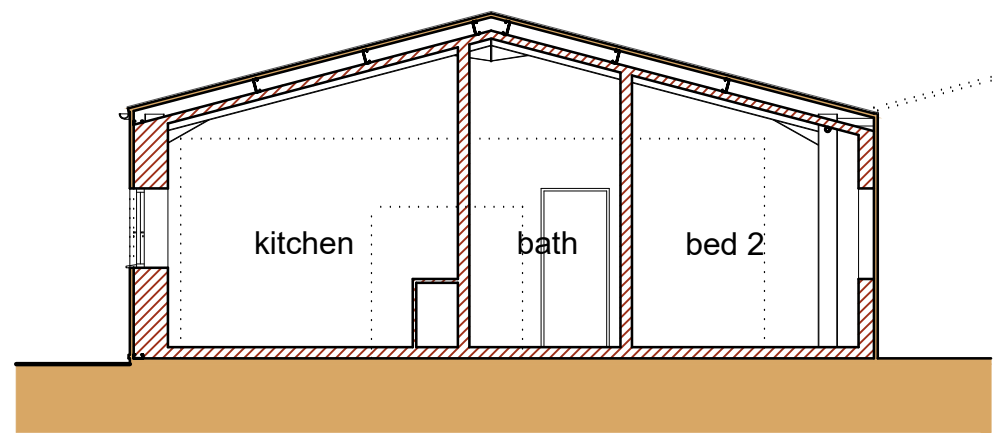


Section A-A
Scale: 1:100

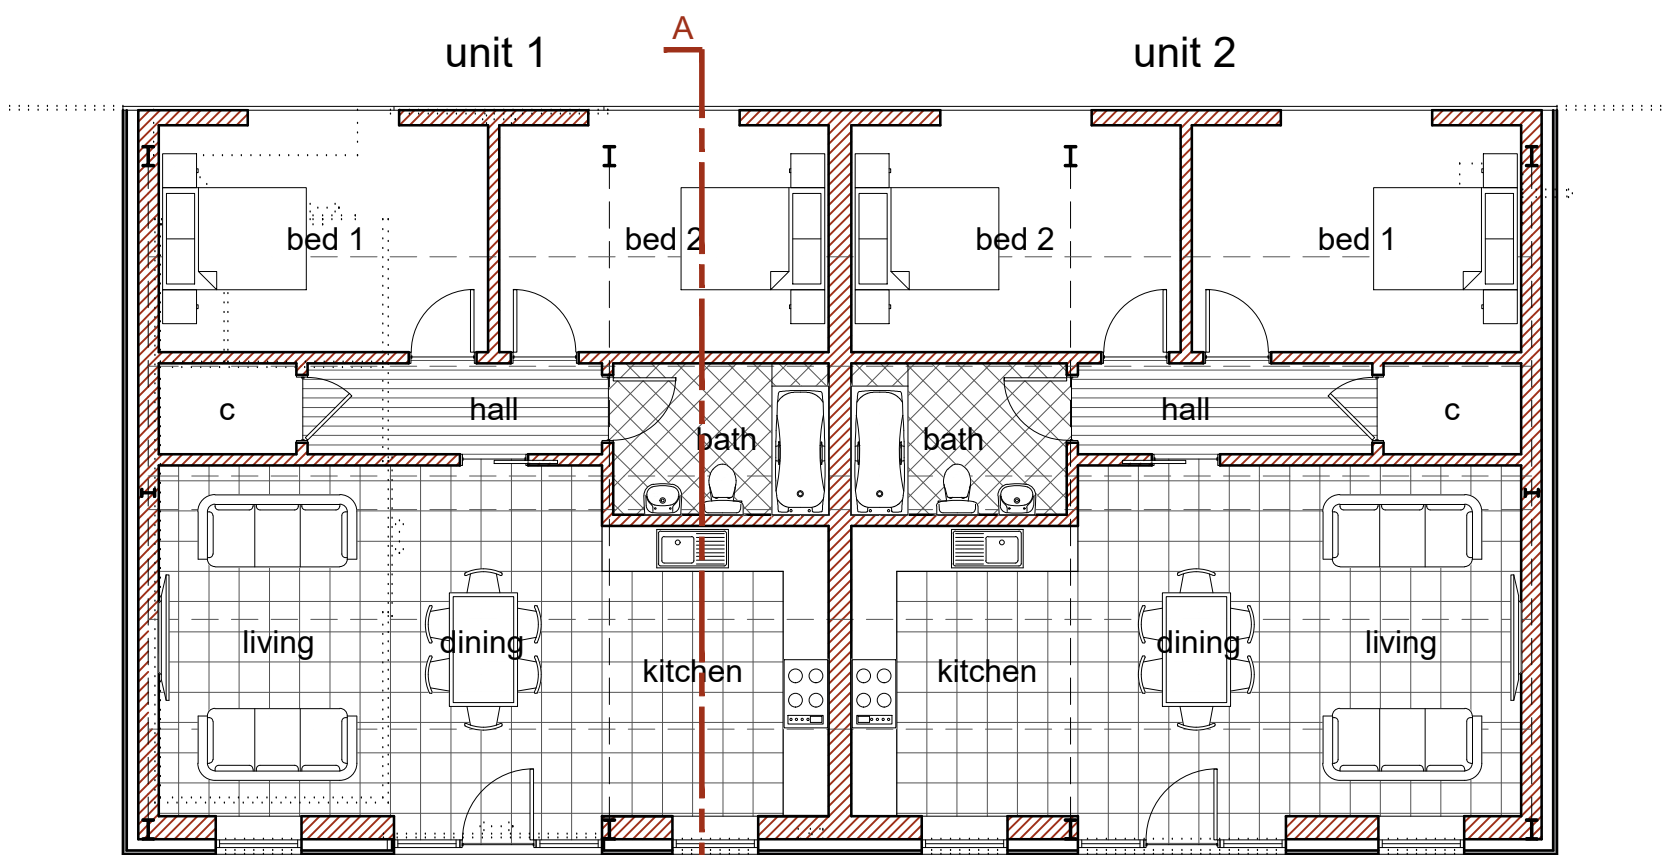


Floor Plan
Scale: 1:100

WALL KEY

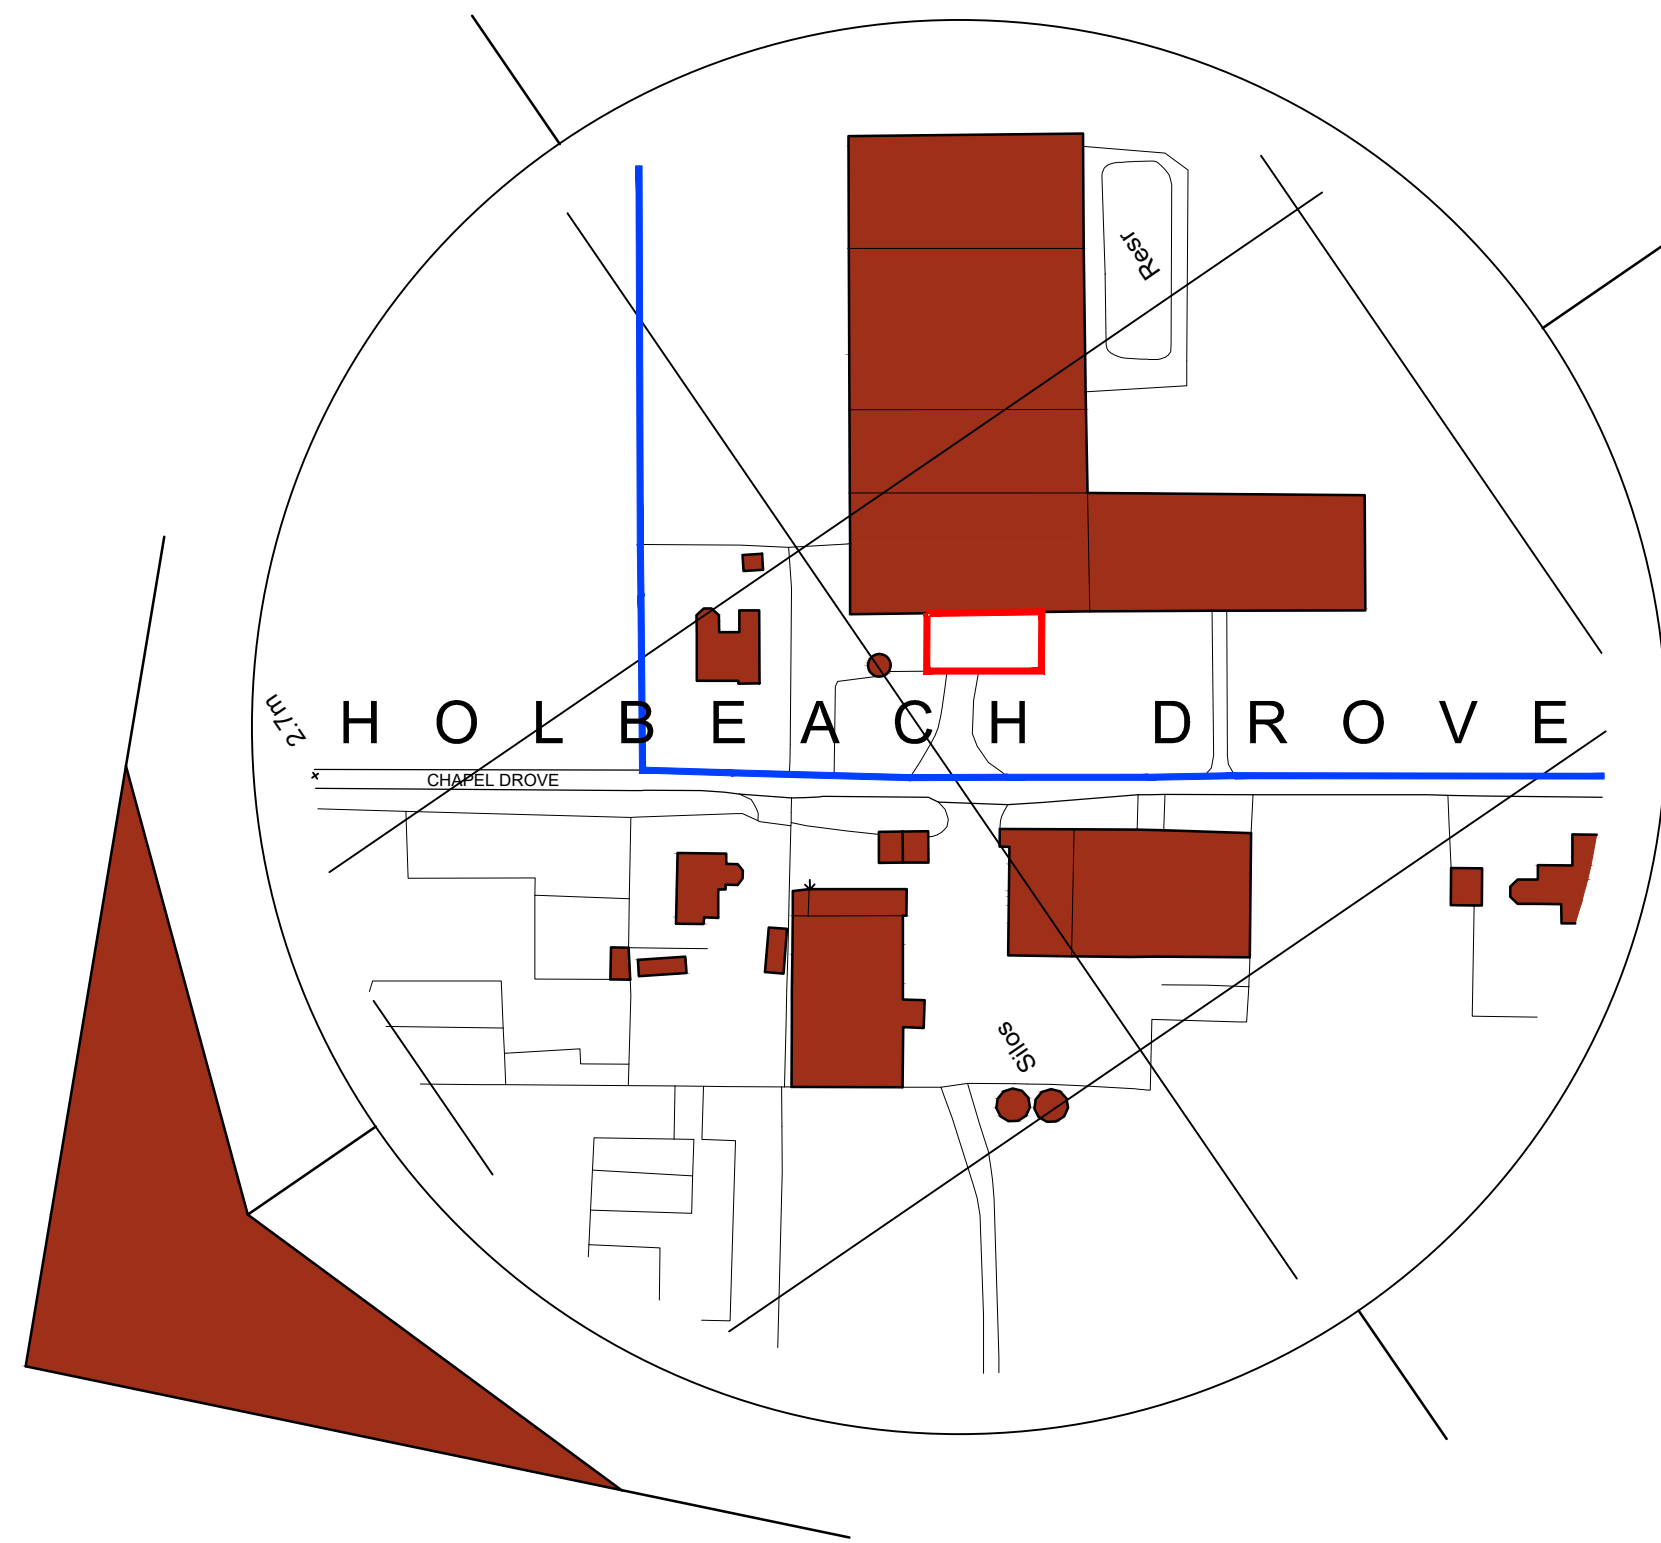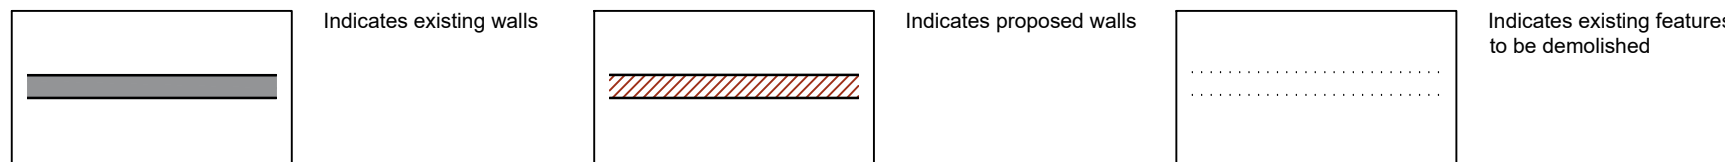


Location Plan
Scale: 1:1250

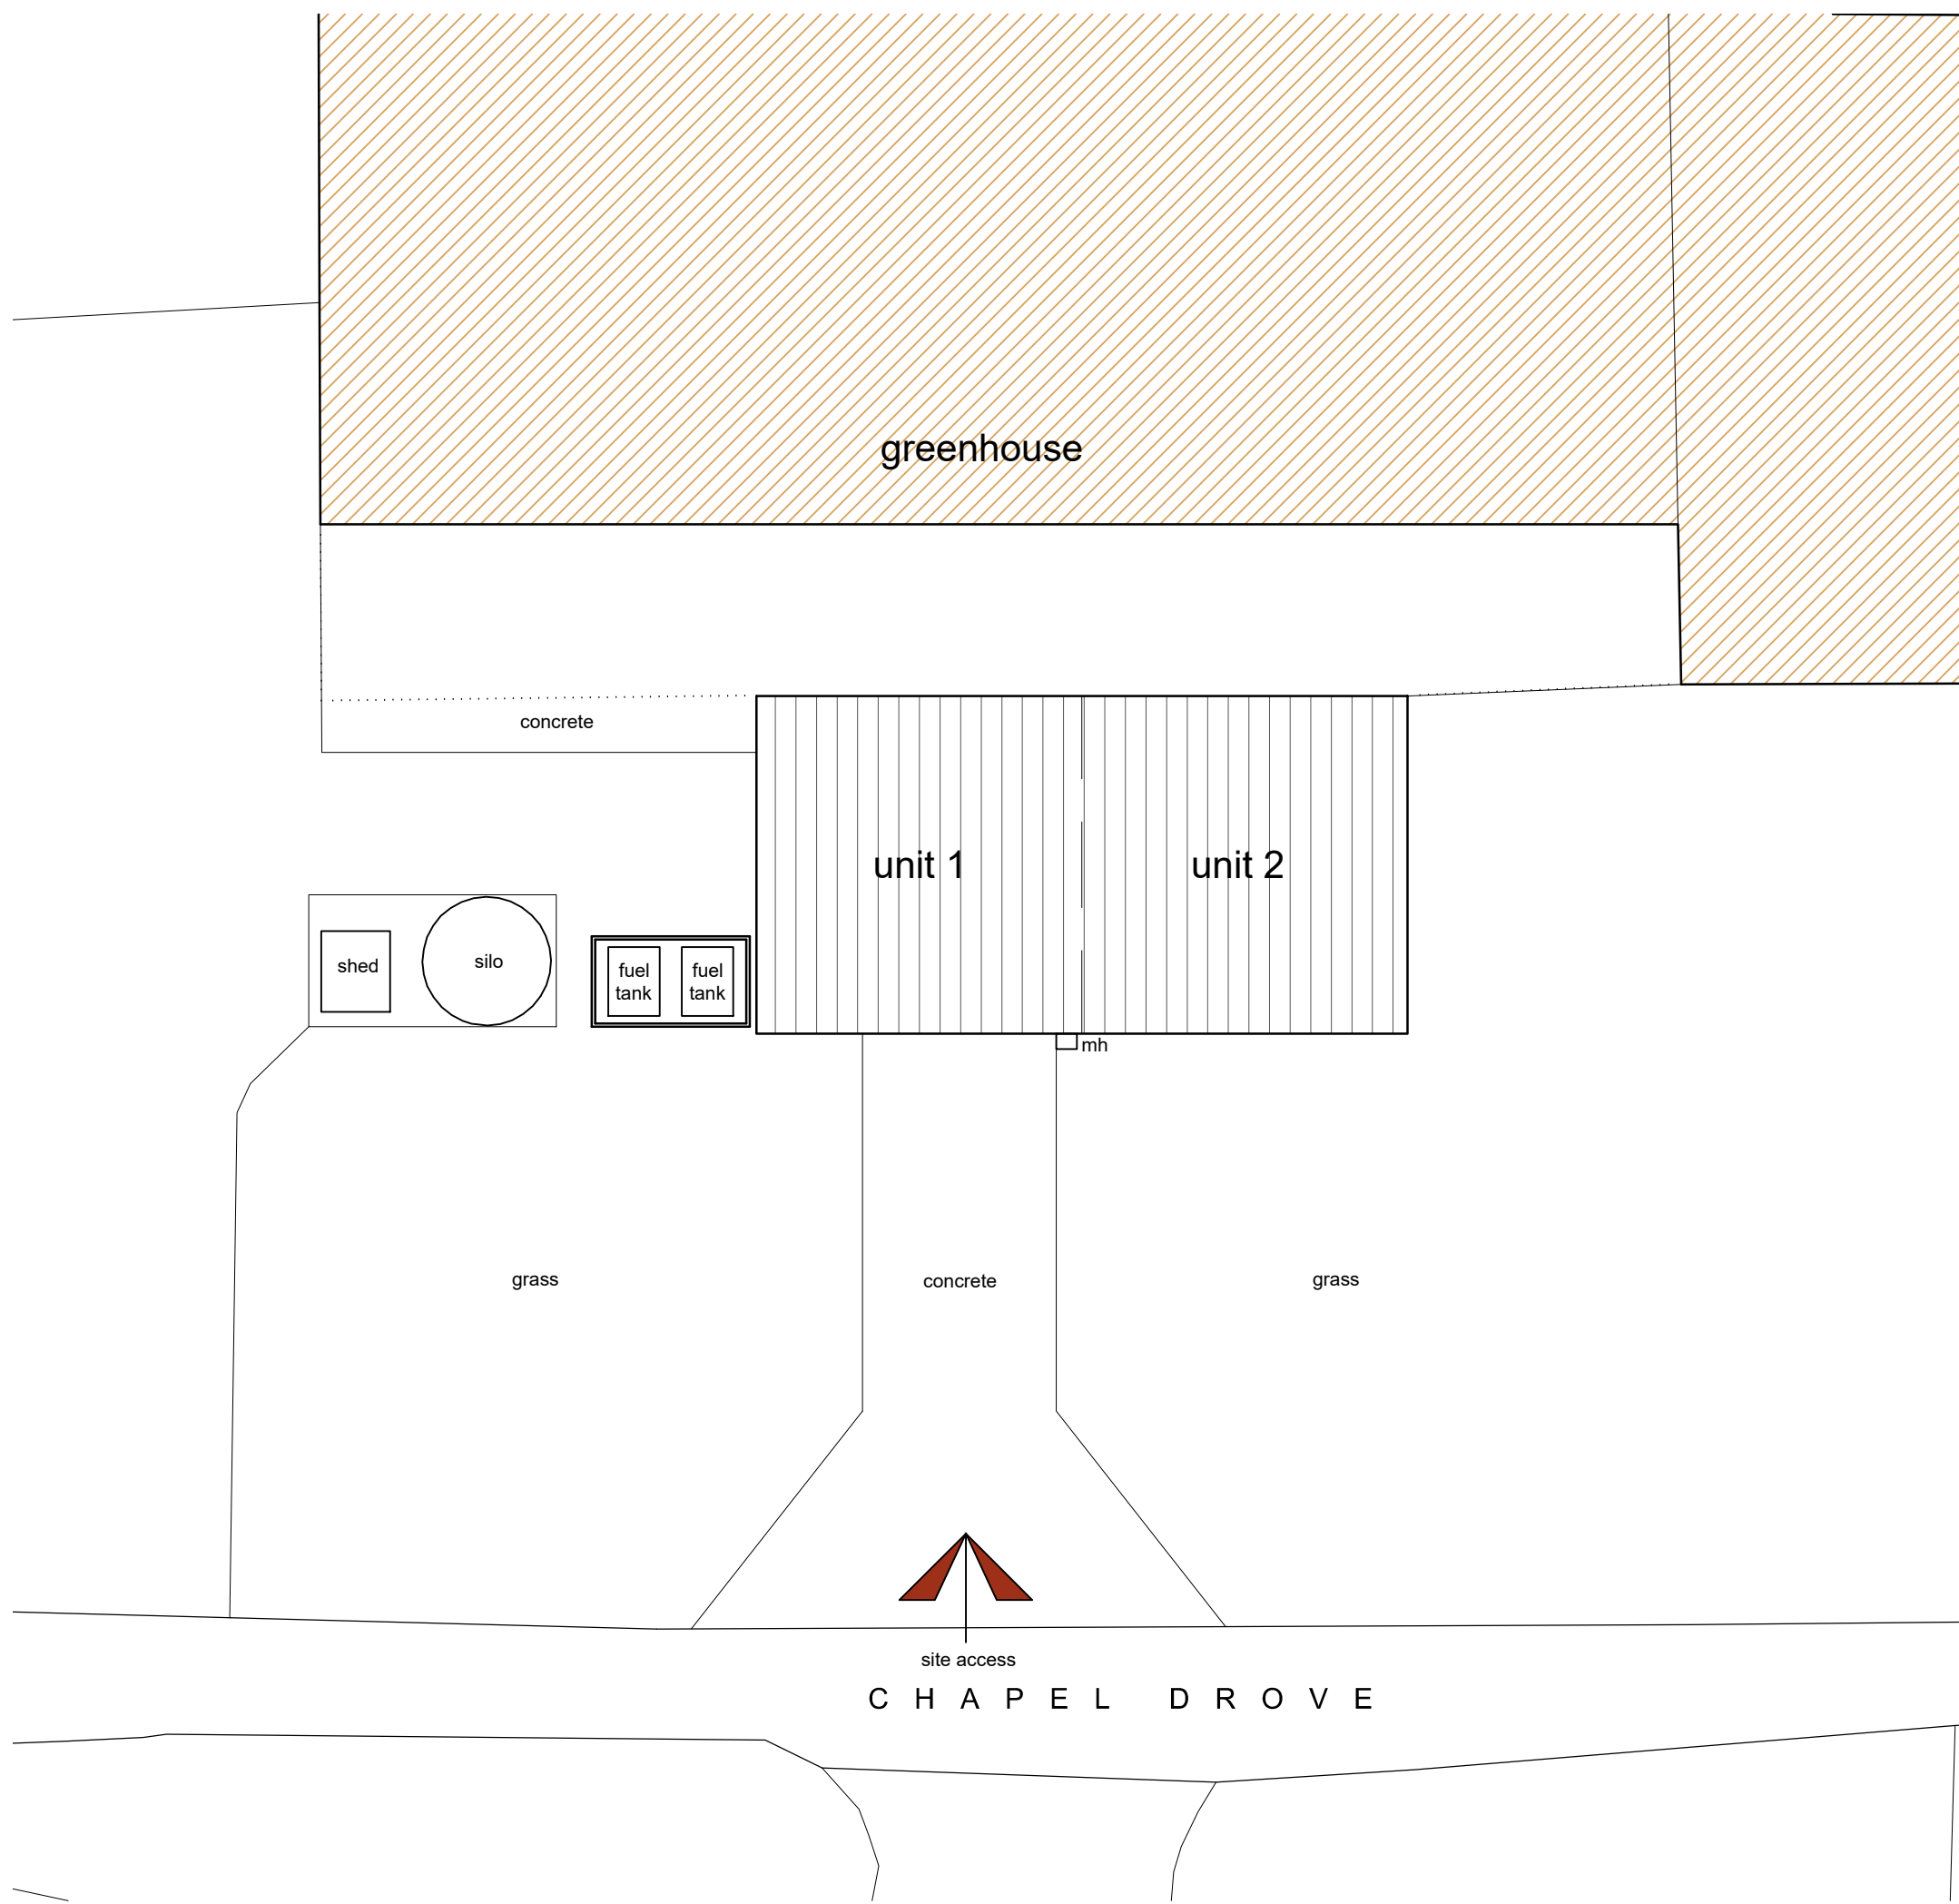

Site Plan
Scale: 1:200

- General Notes
1. This drawing shall not be scaled, figured dimensions only to be used.
 2. All dimensions are shown in 'mm' unless otherwise stated.
 3. The contractor, sub-contractors and suppliers must verify all dimensions on site prior to the commencement of any work.
 4. This drawing is to be read in conjunction with all relevant engineers and specialist sub-contractors drawings and specifications.
 5. Any discrepancies are to be brought to the designers attention.

SITE PLAN KEY

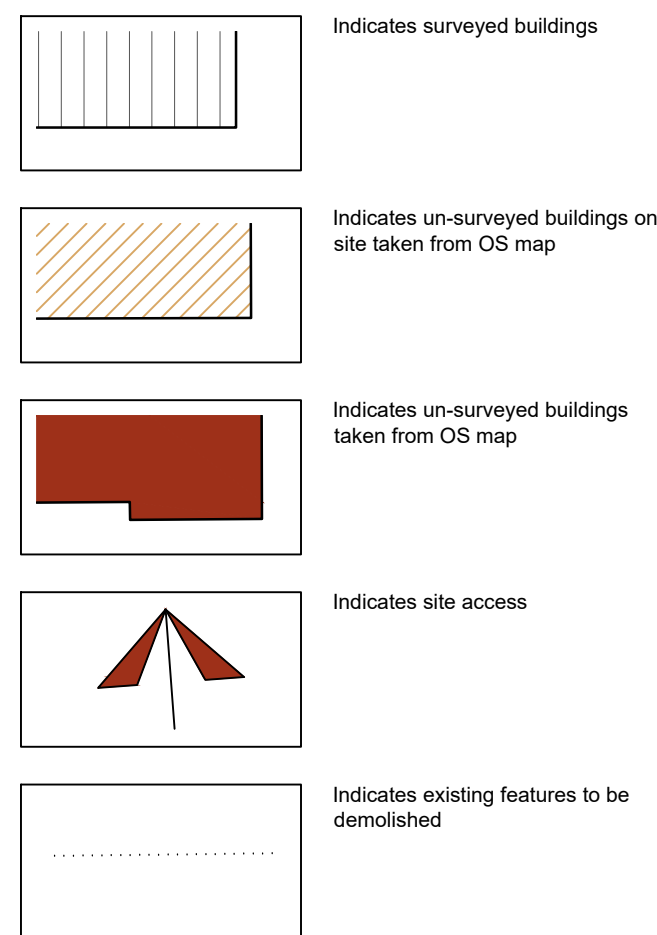

Status

FOR APPROVAL



Swann Edwards Architecture Limited, Black Barn, Fen Road,
Guyhirn, Wisbech, Cambs. PE13 4AA
t 01945 450694 e info@swannedwards.co.uk w www.swannedwards.co.uk

Job Title Proposed Barn Conversion Building Adj. Pentland House, Chapel Drove, Holbeach Drove, Spalding - For: Mr G Cole	Date April 2024	Drawn by SHe Checked by G.E
Drawing Title Planning Drawing	Job No. SE-2096	Sheet Size A1
	Dwg No. PP1000	Revision