


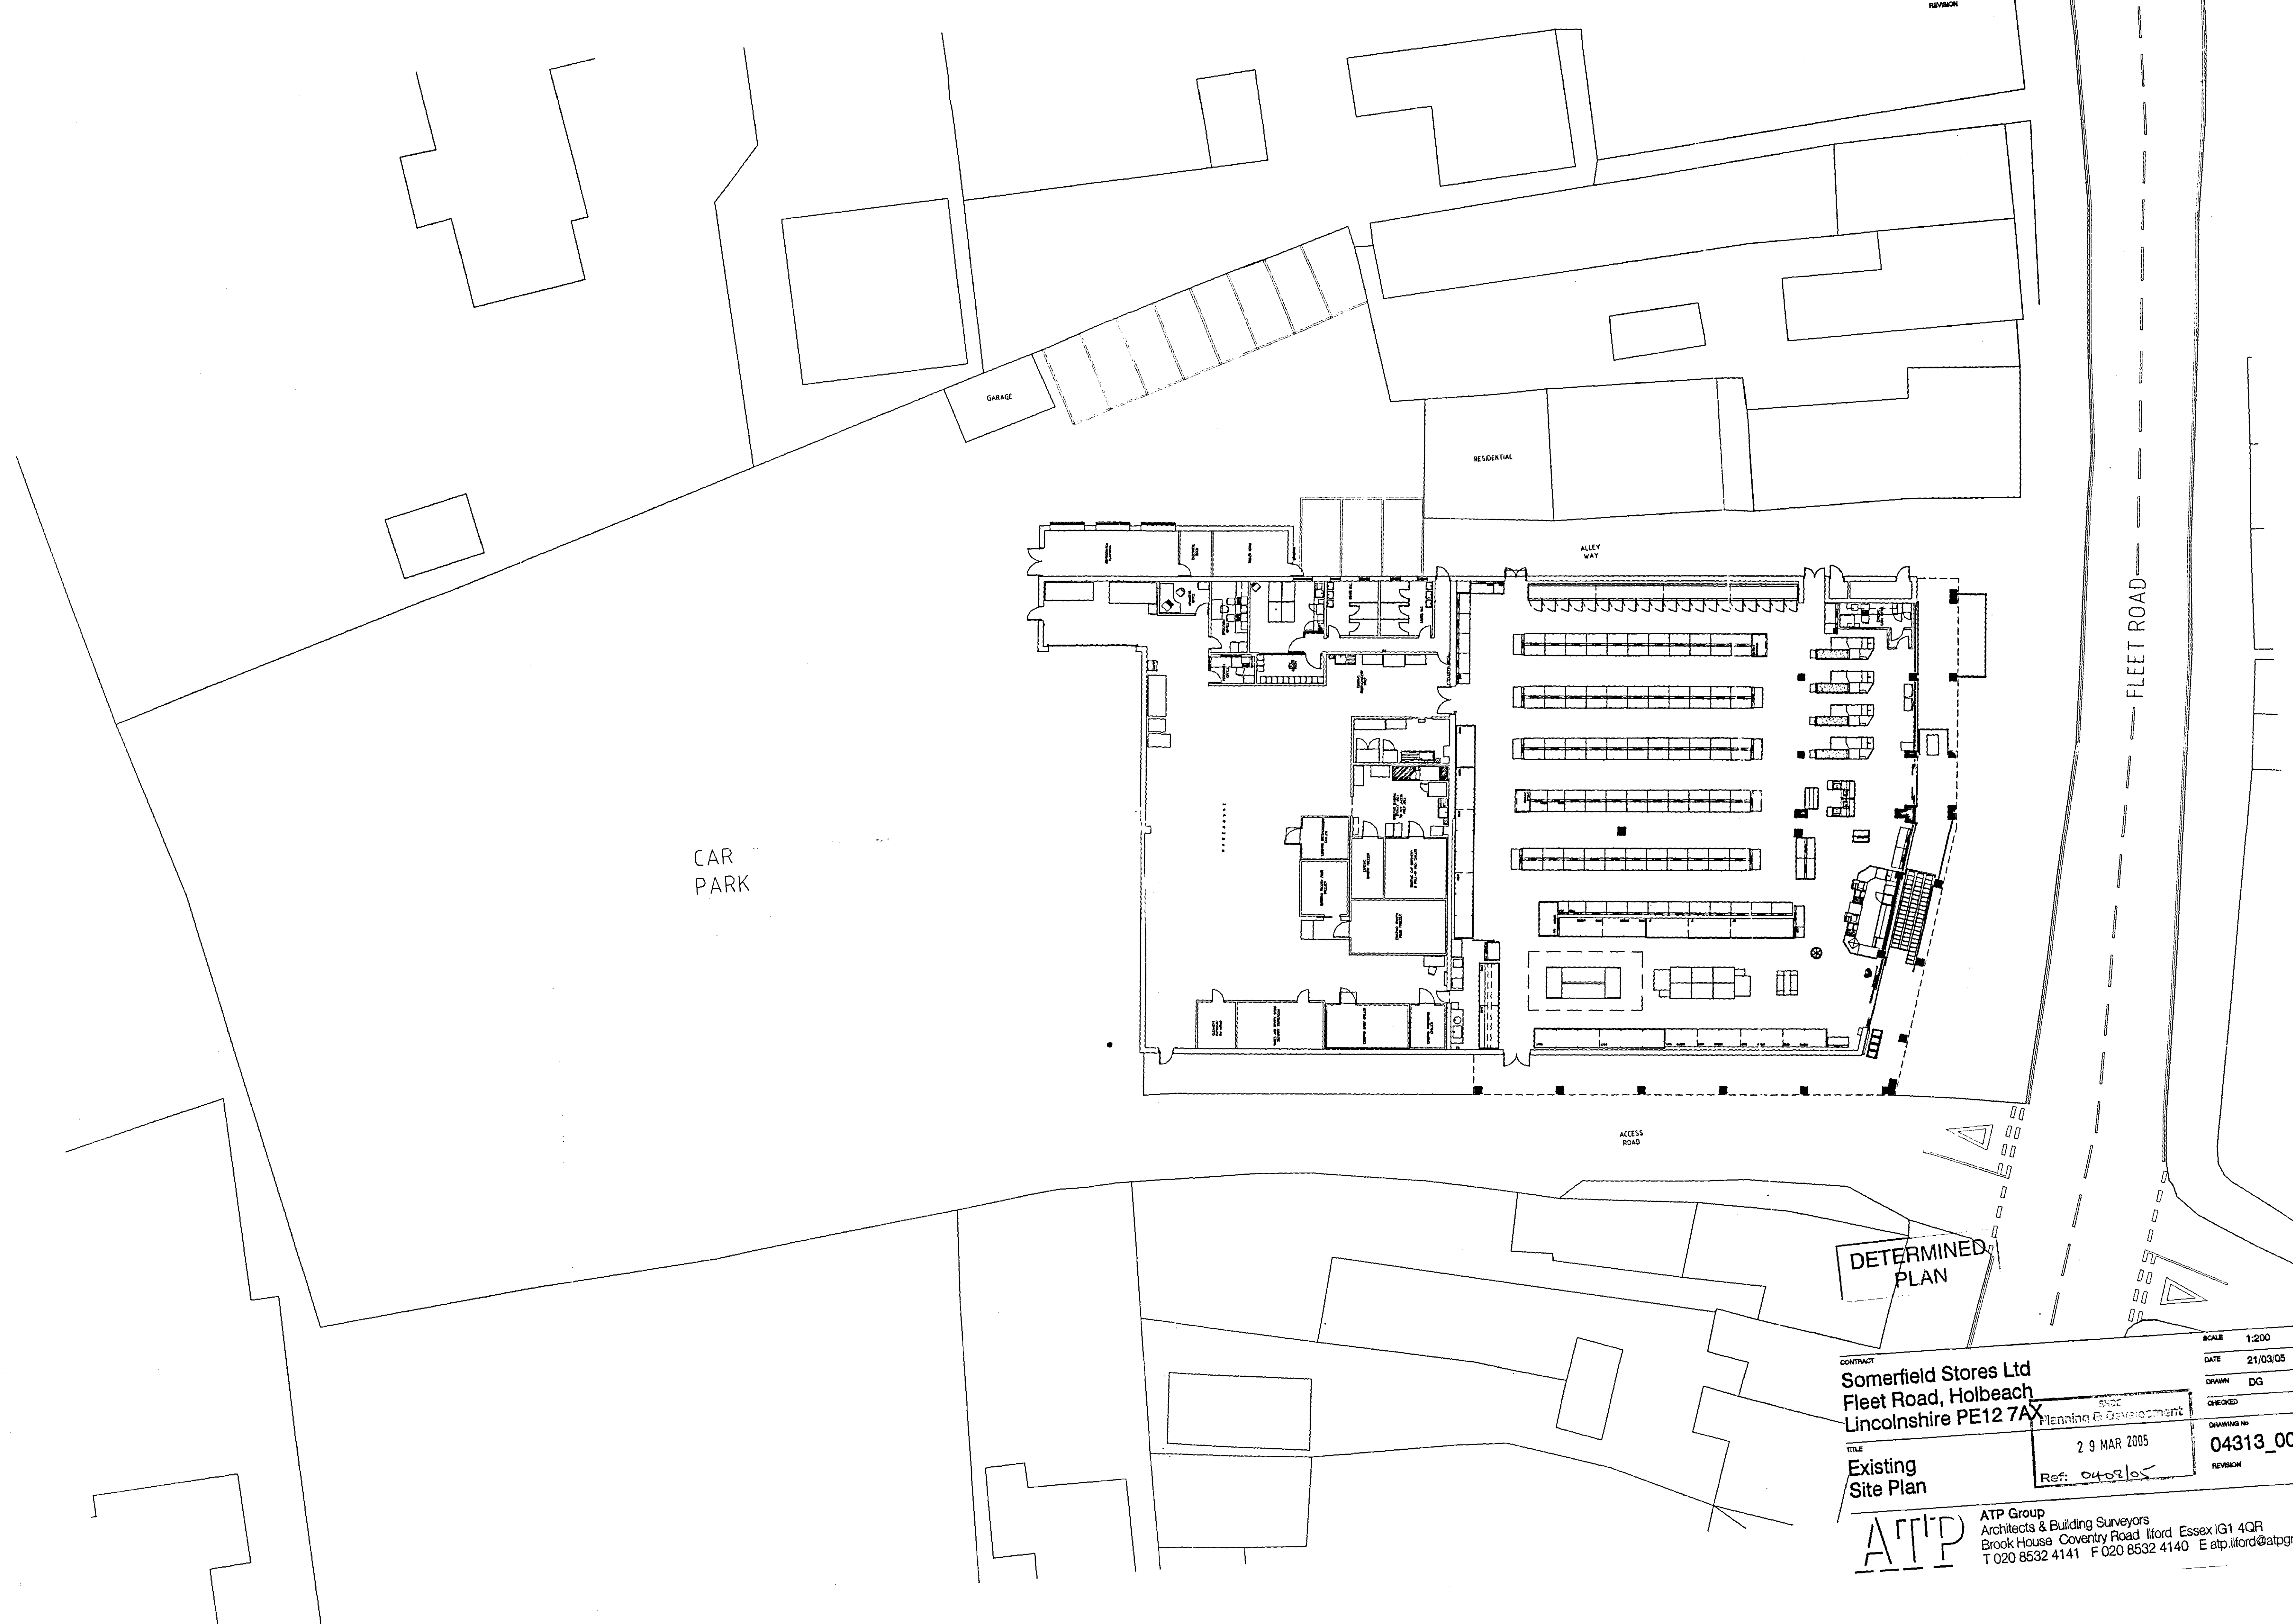

DETERMINED
PLAN

CONTRACT
Somerfield Stores Ltd
Fleet Road, Holbeach
Lincolnshire PE12 7AX

TITLE
Existing
Site Plan

DATE
21/03/05
DRAWN
DG
CHECKED
29 MAR 2005
Ref: 0408/05

SCALE
1:200
DATE
21/03/05
DRAWN
DG
CHECKED
29 MAR 2005
Ref: 0408/05
DRAWING No
04313_001
REVISION

ATP

ATP Group
Architects & Building Surveyors
Brook House Coventry Road Ilford Essex IG1 4QR
T 020 8532 4141 F 020 8532 4140 E atp.ilford@atpgroup.co.uk