


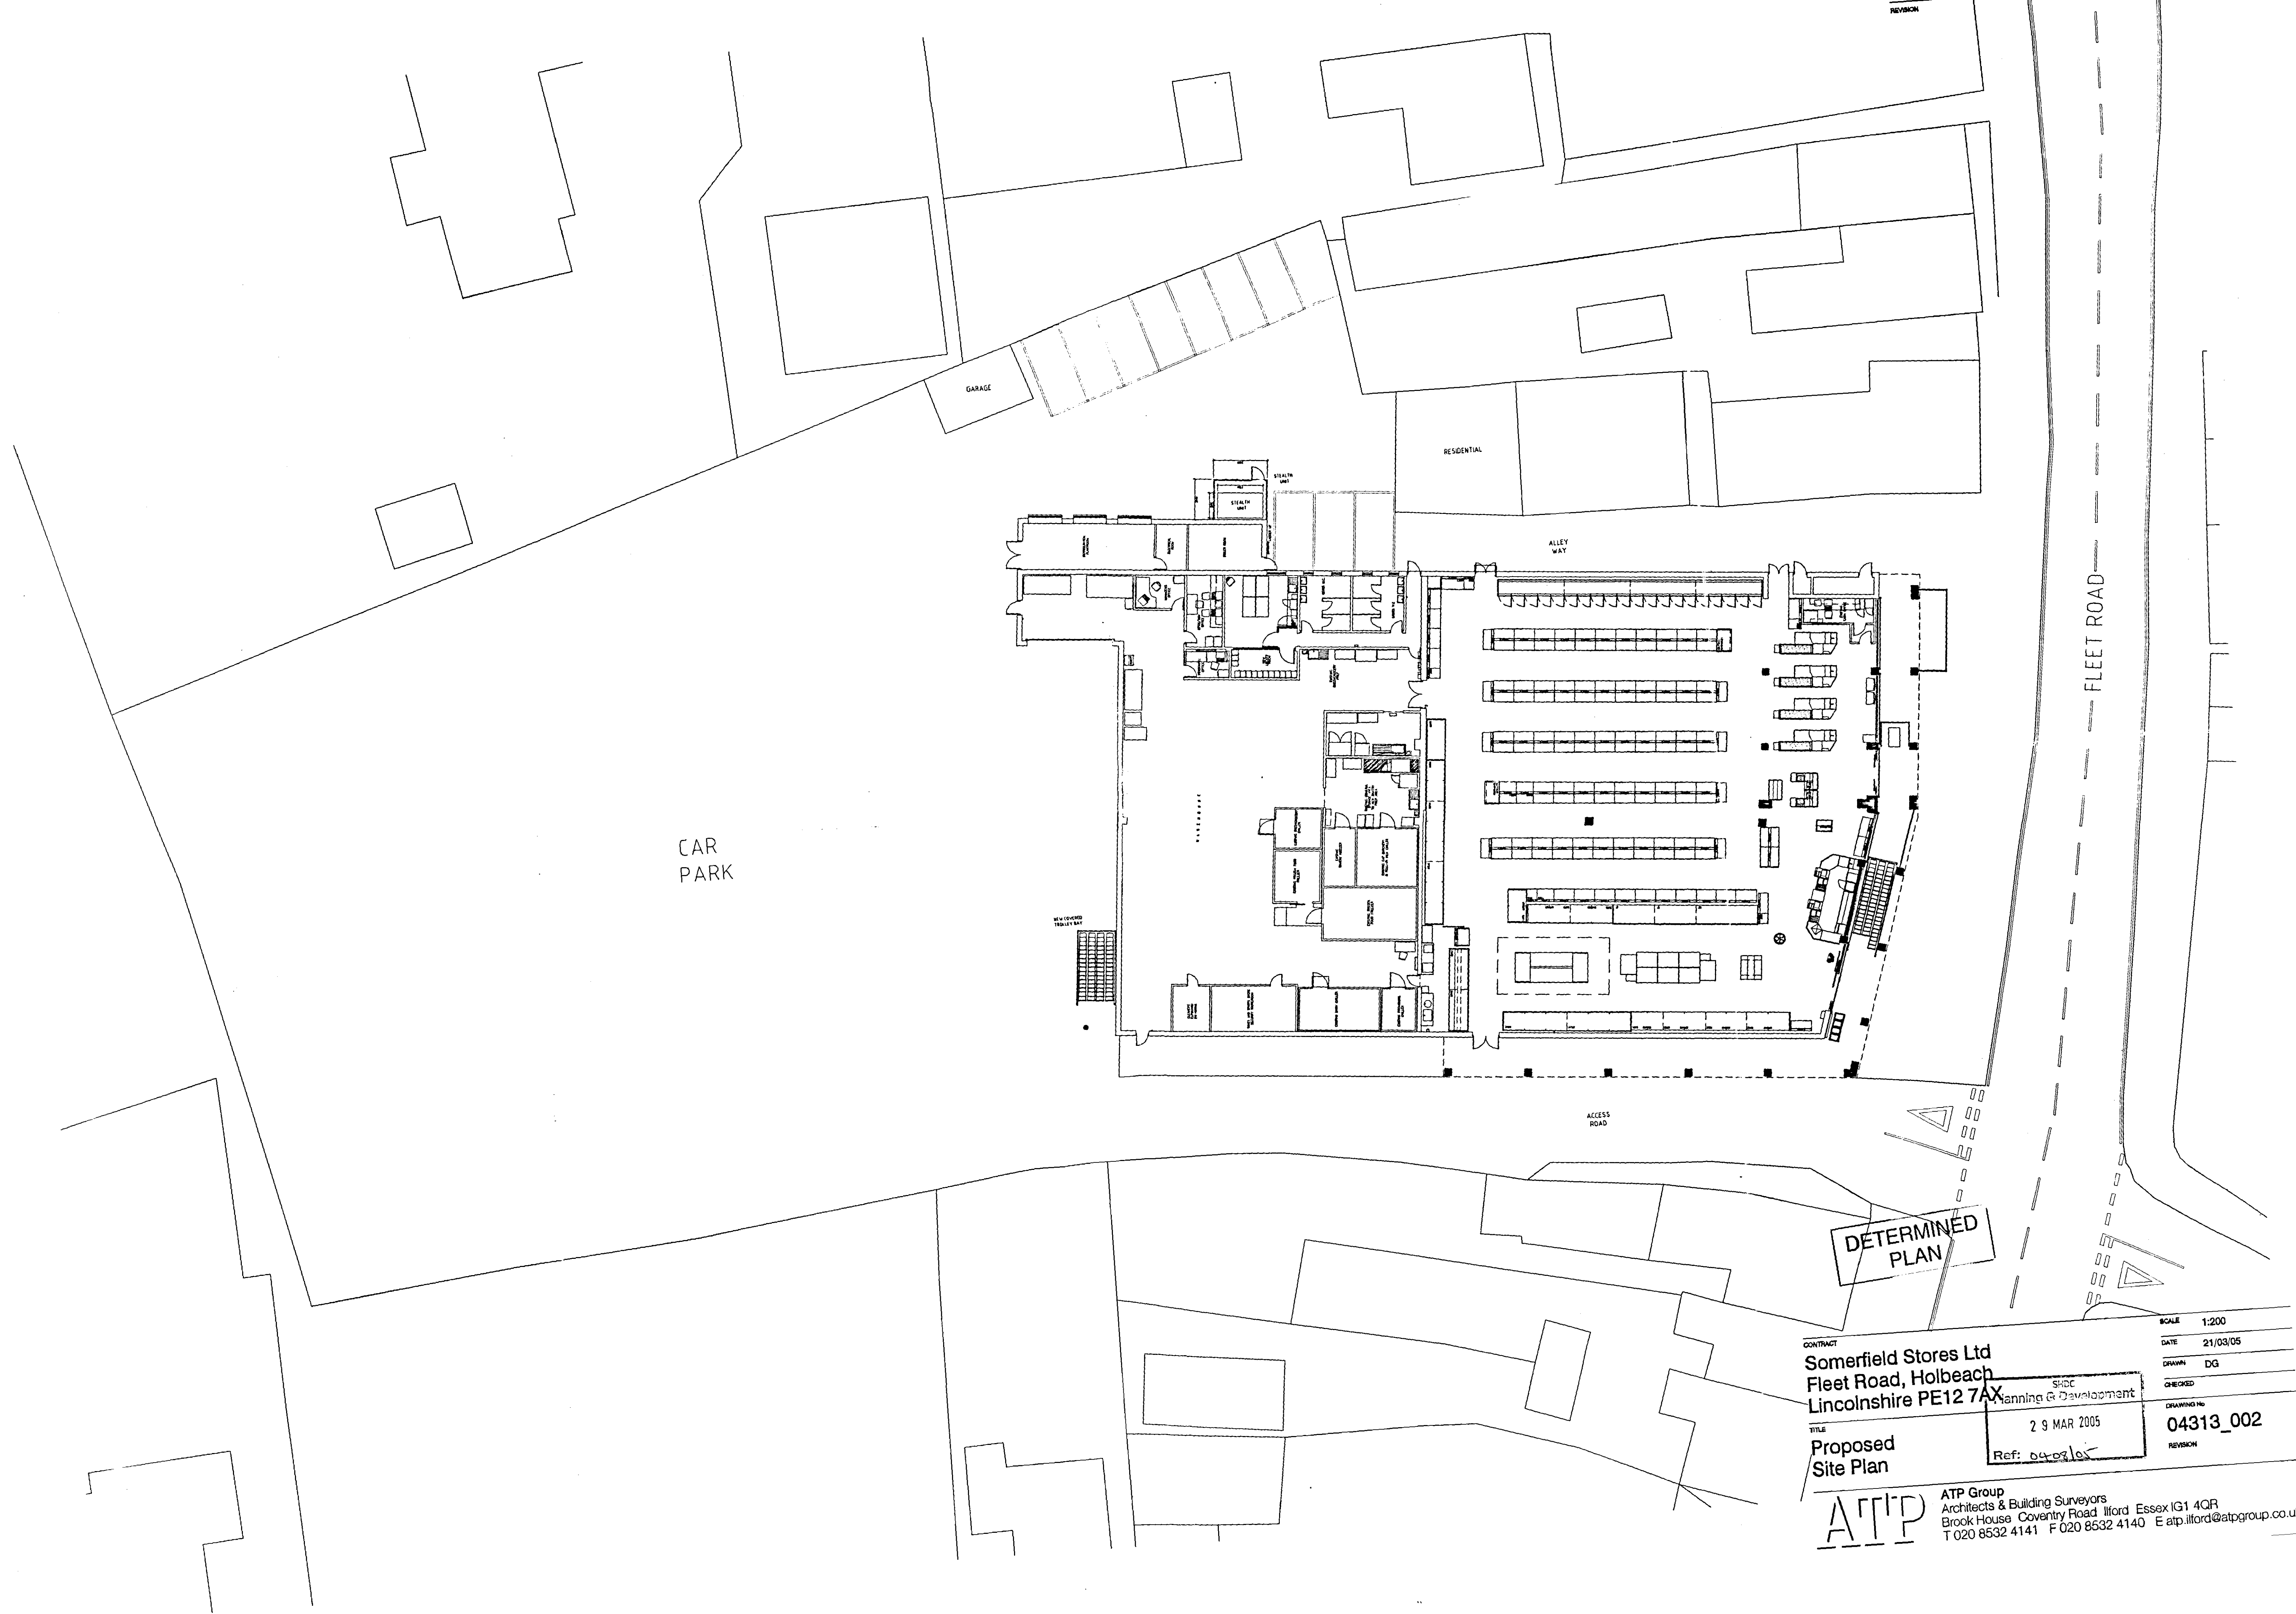

CONTRACT		SCALE	1:200
Somerfield Stores Ltd		DATE	21/03/05
Fleet Road, Holbeach		DRAWN	DG
Lincolnshire PE12 7AX		CHECKED	
SHDC Planning & Development		DRAWING NO	04313_002
TITLE		29 MAR 2005	REVISION
Proposed Site Plan		Ref: 04313_002	

ATP ATP Group
Architects & Building Surveyors
Brook House Coventry Road Ilford Essex IG1 4QR
T 020 8532 4141 F 020 8532 4140 E atp.ilford@atpgroup.co.uk