



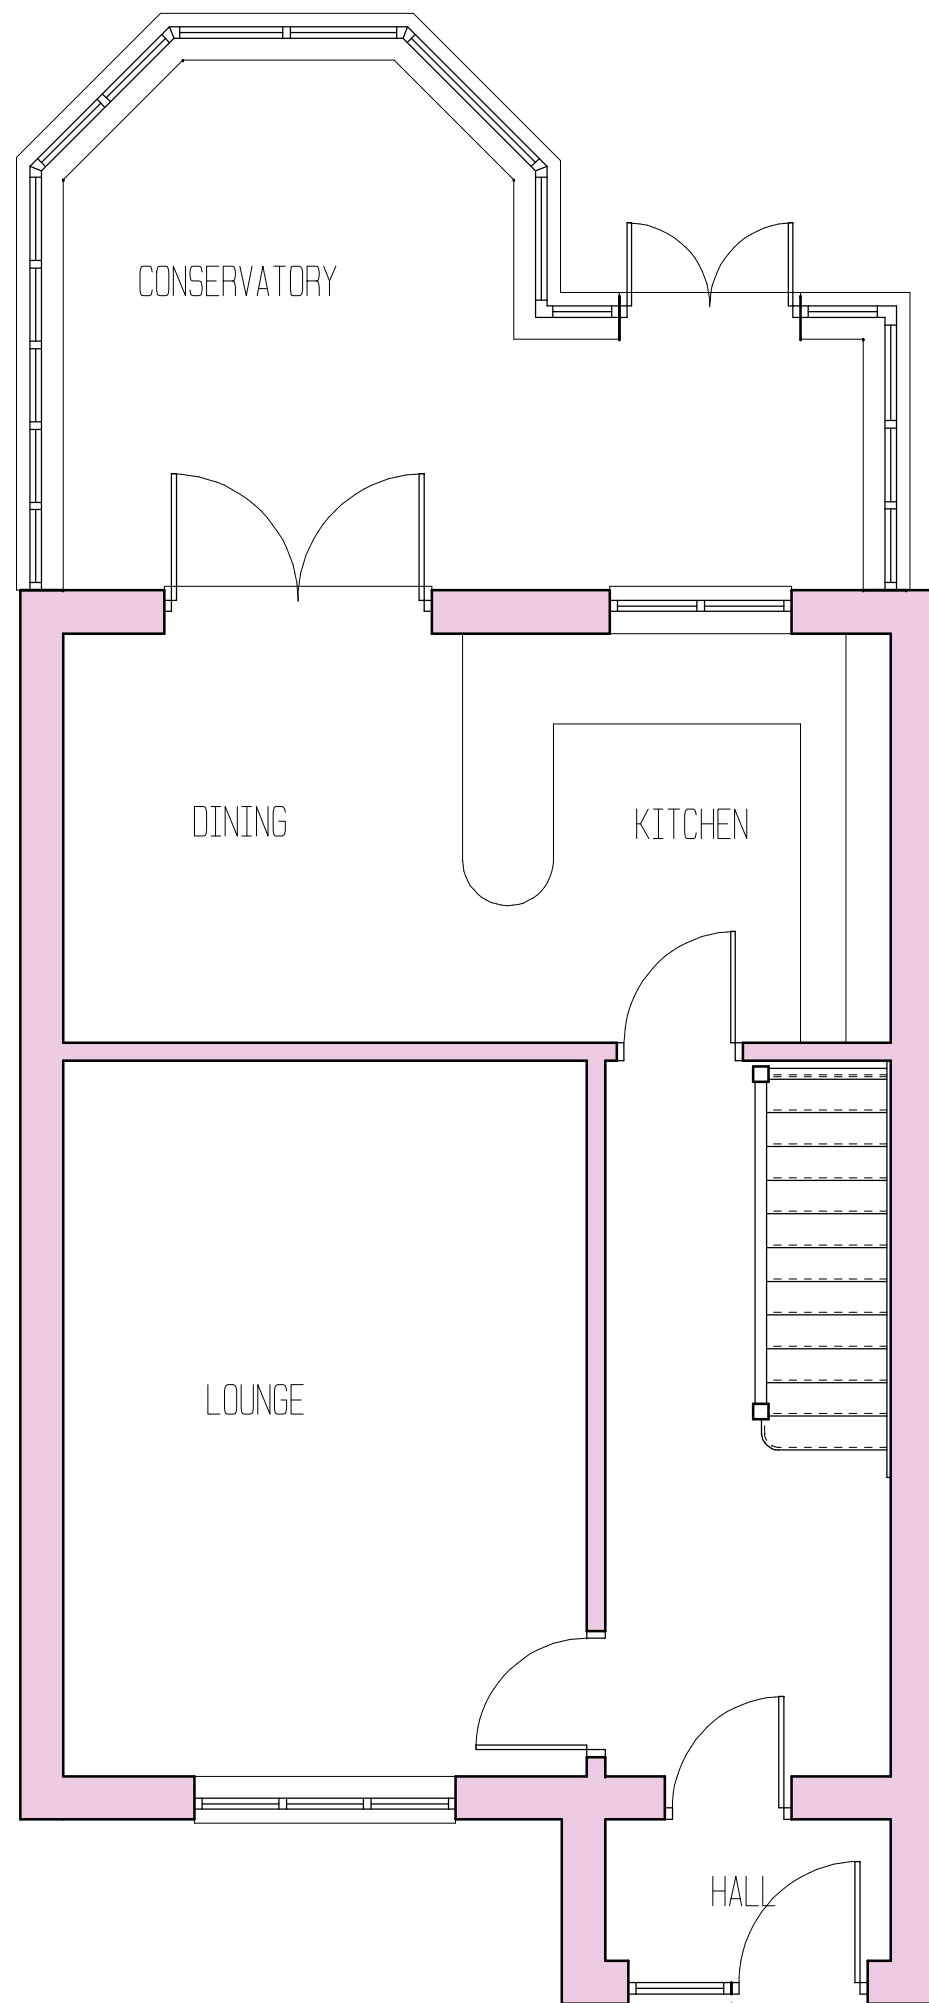

FRONT ELEVATION




REAR ELEVATION

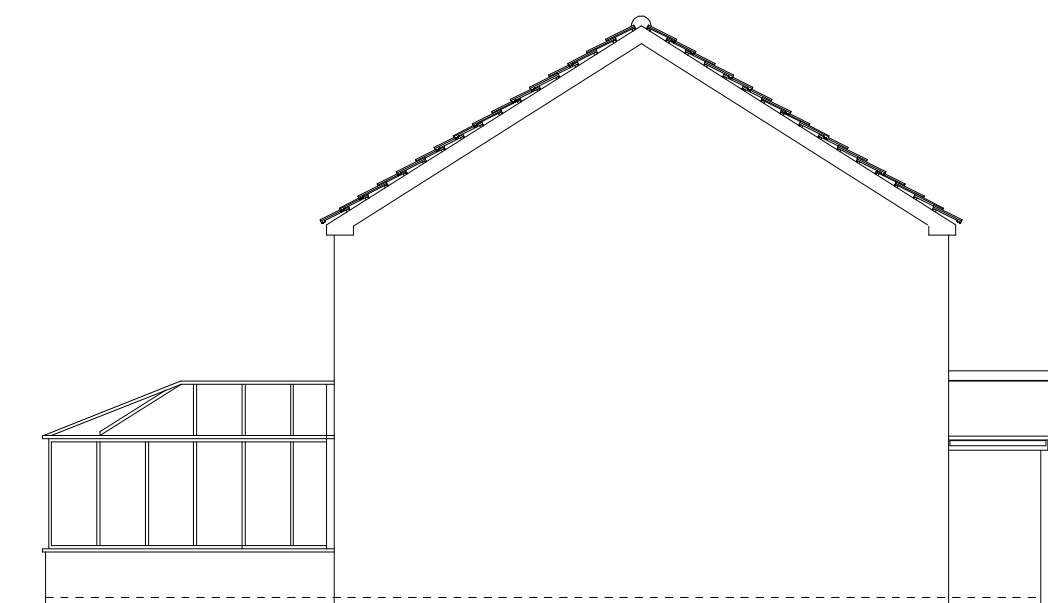

SIDE ELEVATION

USE FIGURED DIMENSIONS ONLY DO NOT SCALE			
CONTRACT Proposed side Extension At 3 Hunters Close Holbeach Spalding Lincs. PE12 7BU For Mr D Cook			
DRAWING TITLE Existing Ground Floor Plan And Elevations			
SCALE 1:100			
DATE Apr 2021		DRAWN BY S.Andrews	
JOB NO. SA/CW/08/21	PLOT NO.	SHEET NO. PP/01	REV

 

Tele No. 07719009441
E-mail: shayne@designandarchitectureltd.co.uk

