


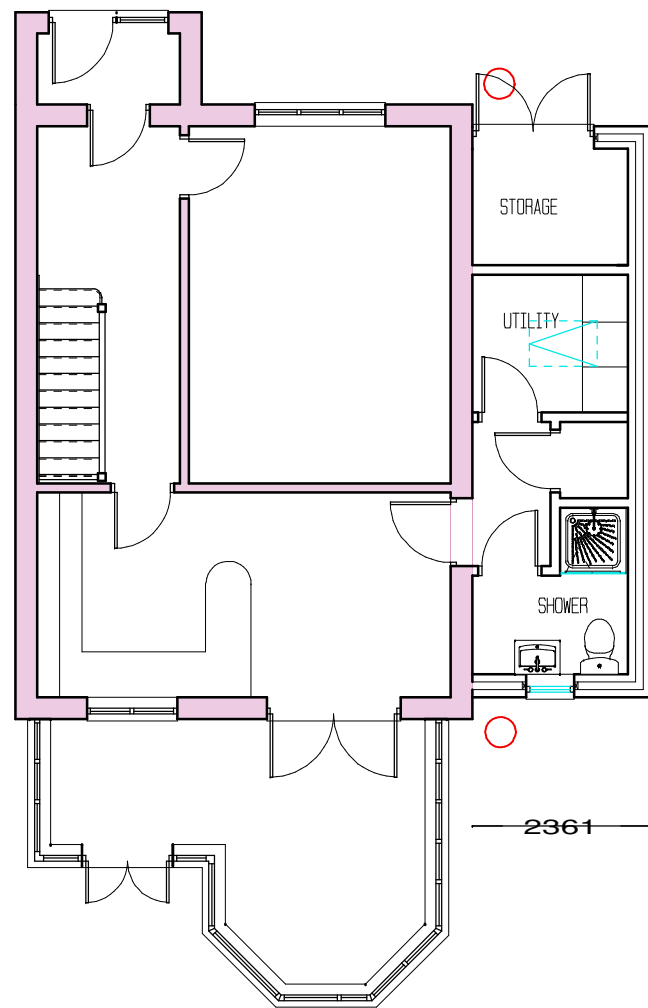


7558

2361



FRONT ELEVATION

REAR ELEVATION

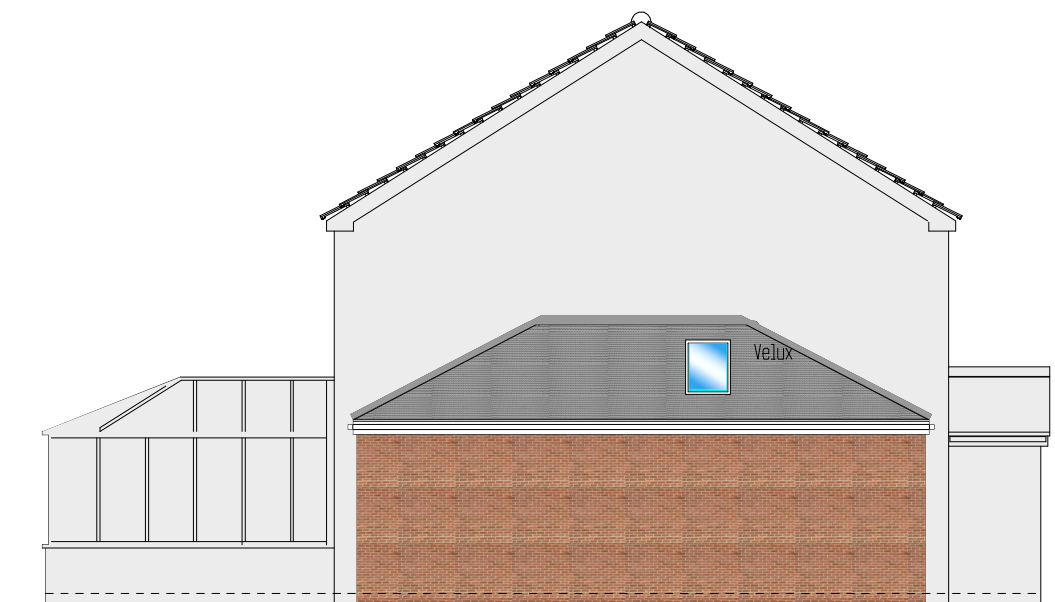

SIDE ELEVATION

Rev A April 2021 Door removed from Store

USE FIGURED DIMENSIONS ONLY
DO NOT SCALE

CONTRACT
Proposed side Extension At
3 Hunters Close, Holbeach,
Spalding, Lincs.
PE12 7BU
For Mr D. Cook

DRAWING TITLE

Proposed Ground Floor Plan
And elevations

SCALE 1:100
DATE April 2021 DRAWN BY S.Andrews

JOB NO.	PLOT NO.	SHEET NO.	REV
SA/CW/08/21		PP/02	A

0 1.0 3.0
1:100

Tele No. 07719009441
E-mail: shayne@designandarchitectureltd.co.uk

ShayneAndrews@DesignAndArchitectureLtd.co.uk
Registered address: 10a High Street, Market Deeping, PE6 8ET