




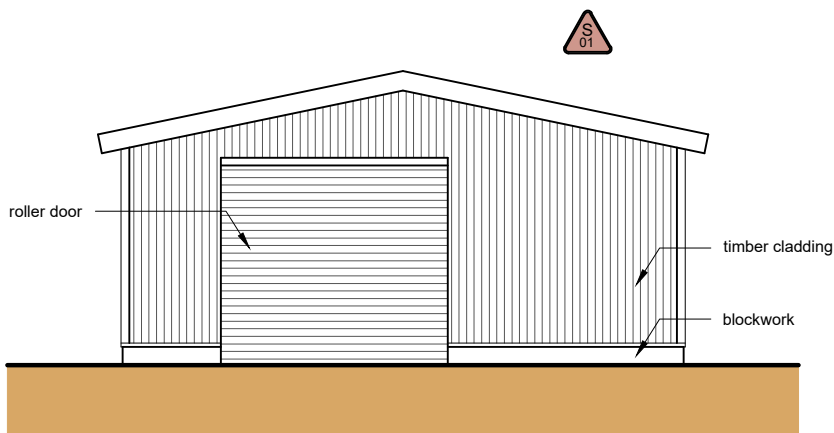


Front Elevation (E)
Scale: 1:100

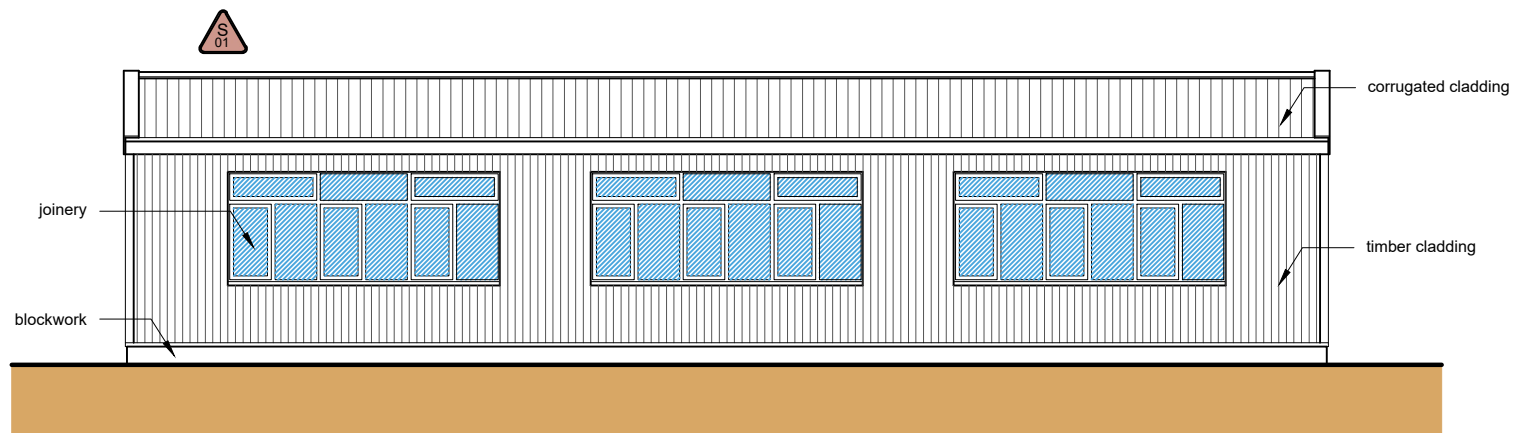

Side Elevation (S)
Scale: 1:100

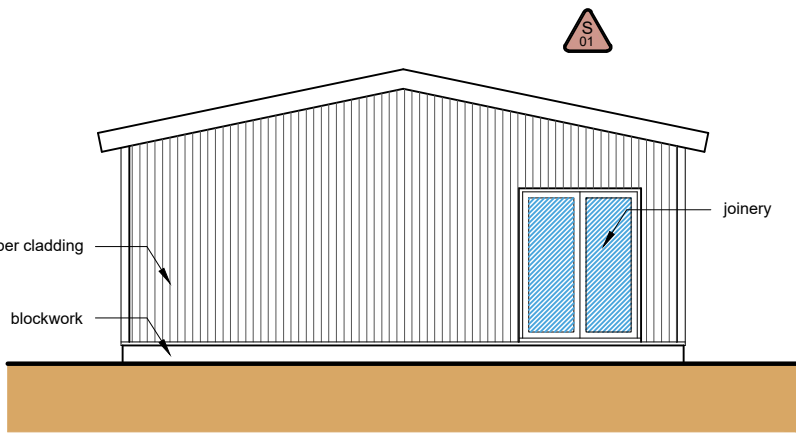

Rear Elevation (W)
Scale: 1:100

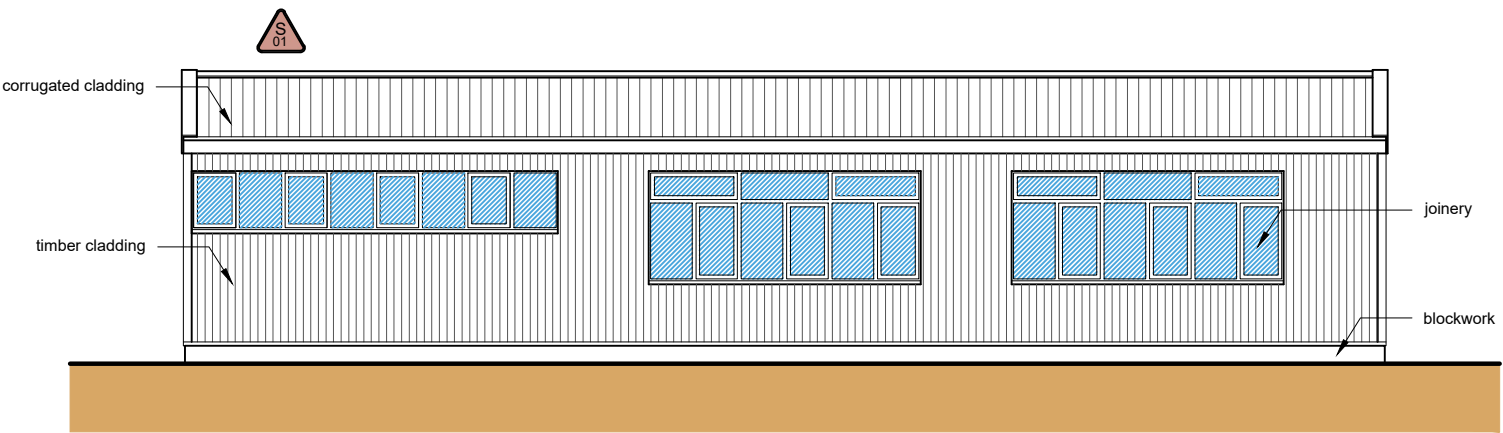

Side Elevation (N)
Scale: 1:100




Location Plan
Scale: 1:2500




Section A-A
Scale: 1:100

SITE PLAN KEY

	Indicates surveyed buildings		Indicates un-surveyed buildings taken from OS map
	Indicates sun-surveyed buildings on site		Indicates site access
	Indicates site risks		Indicates low level closeboarded timber fence
			Indicates site levels

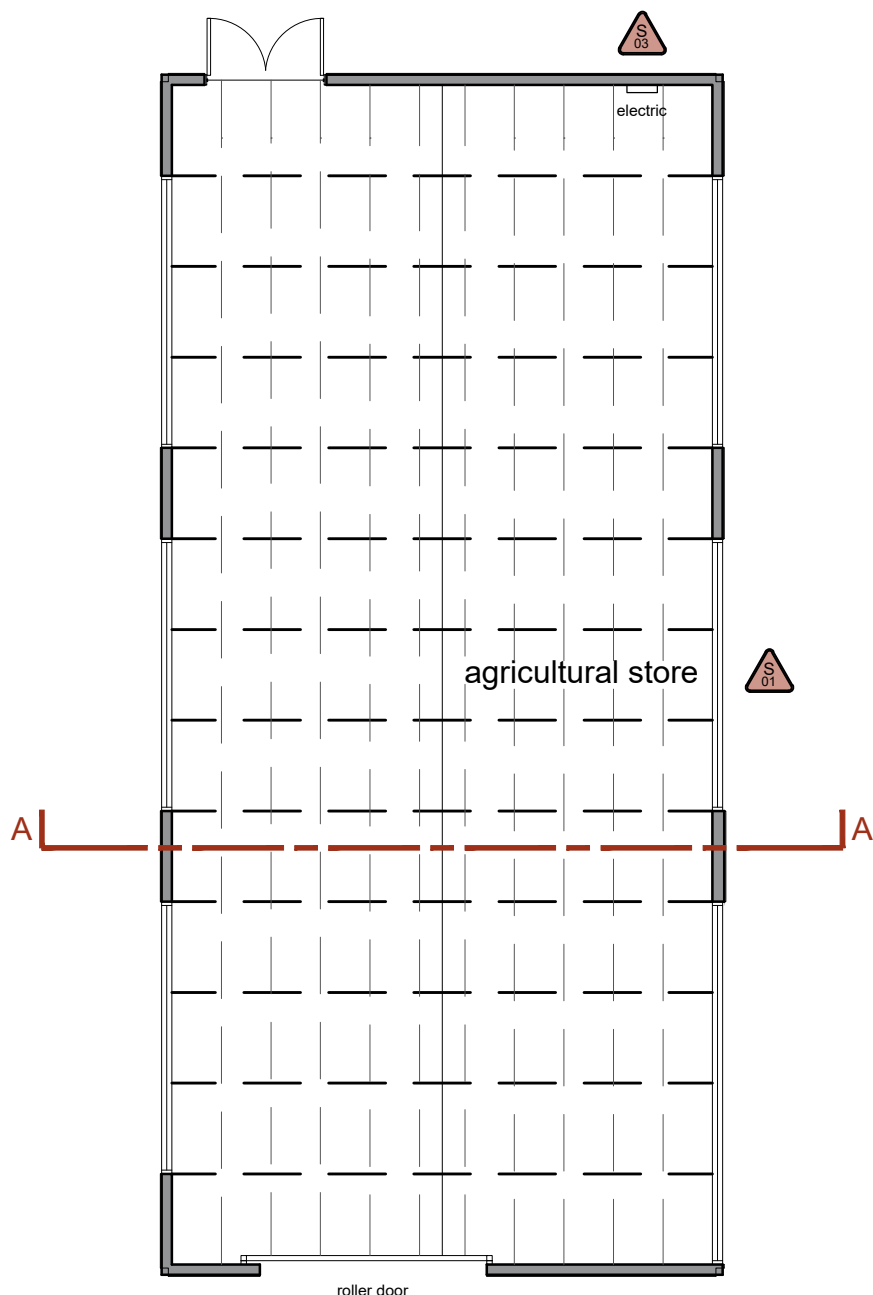

Floor Plan
Scale: 1:100

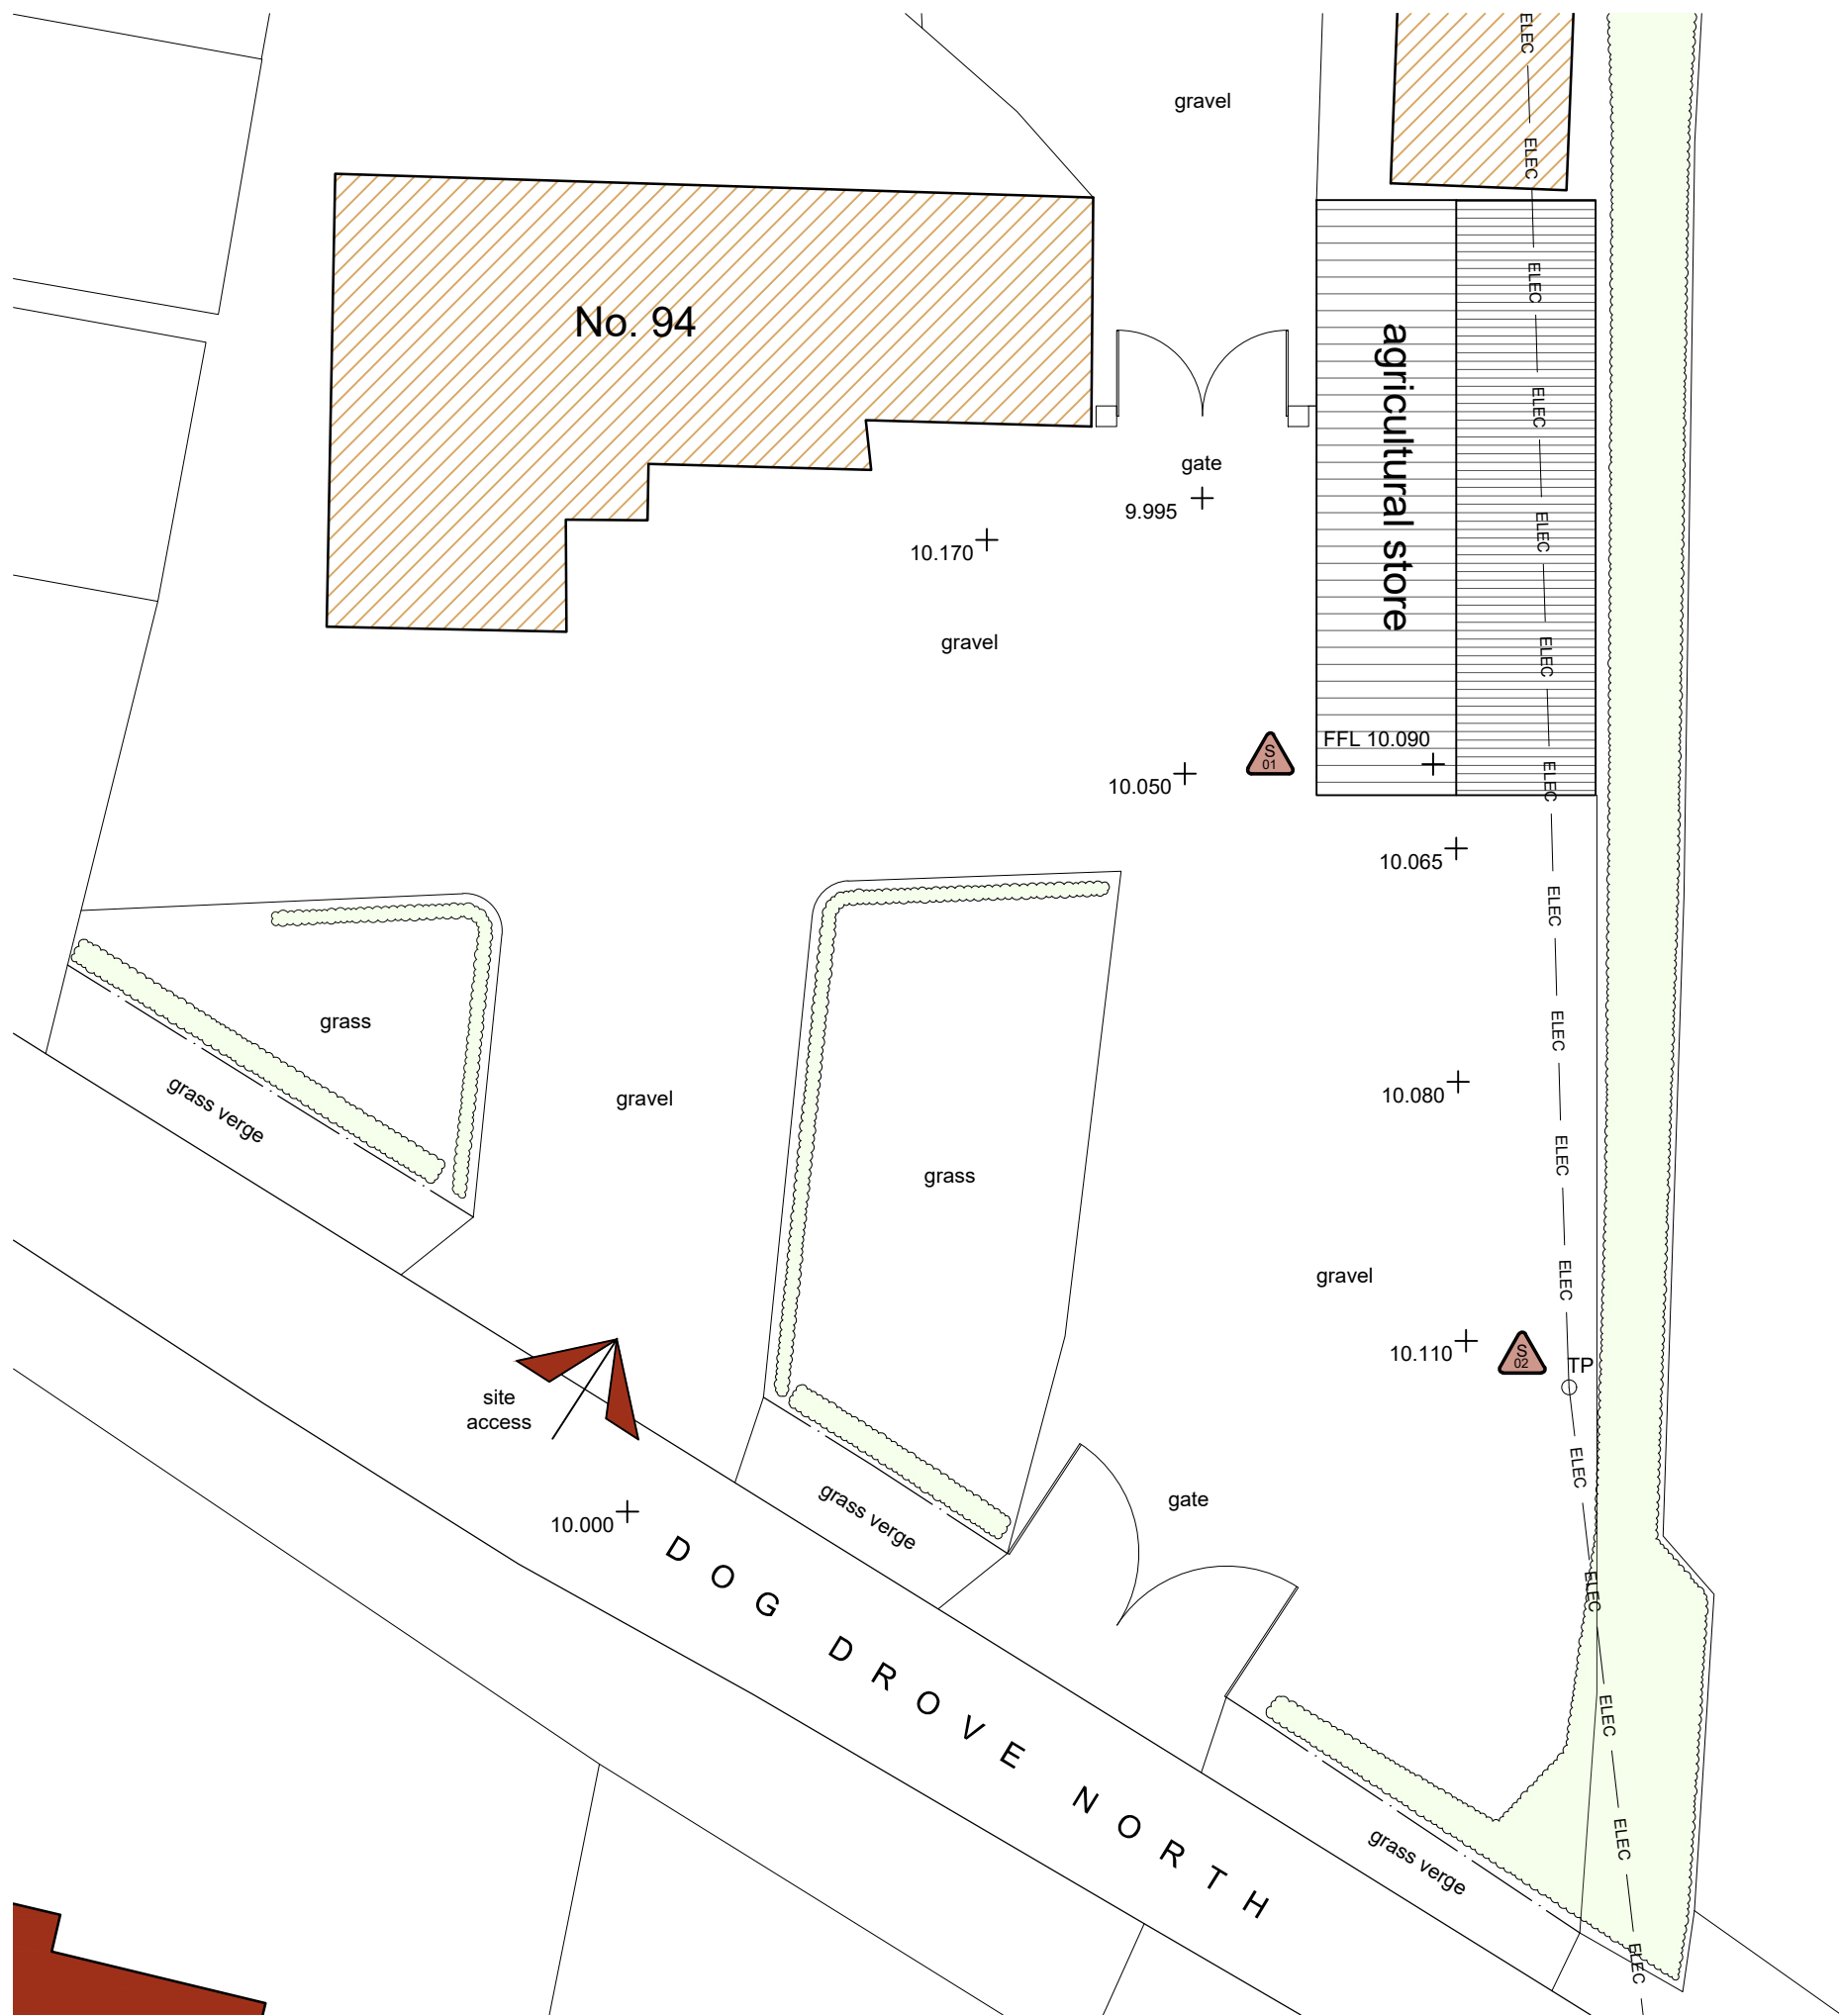

Site Plan
Scale: 1:200

- General Notes
1. All dimensions are shown in 'mm' unless otherwise stated.
 2. The contractor, sub-contractors and suppliers must verify all dimensions on site prior to the commencement of any work.
 3. This drawing is to be read in conjunction with all relevant engineers and specialist sub-contractors drawings and specifications.
 4. Any discrepancies are to be brought to the designers attention.

SITE RISK NOTIFICATION KEY

To be used with reference to the accompanying Project Risk Register

S01	Potential Asbestos	S02	TP / Overhead Cables
S03	Electric		

Status

AS EXISTING

SWANN EDWARDS
ARCHITECTURE

Swann Edwards Architecture Limited, Black Barn, Fen Road,
Guyhirn, Wisbech, Cambs. PE13 4AA
t 01945 450694 e info@swannedwards.co.uk w www.swannedwards.co.uk

Job Title Proposed Class Q Conversion, 98 Dog Drove North, Holbeach Drive, Spalding For: Ms C Holmes	Date March 2024	Drawn by BR Checked by GE
Drawing Title Survey Drawing	Job No. SE-2082	Sheet Size A1
	Dwg No. 100	Revision