




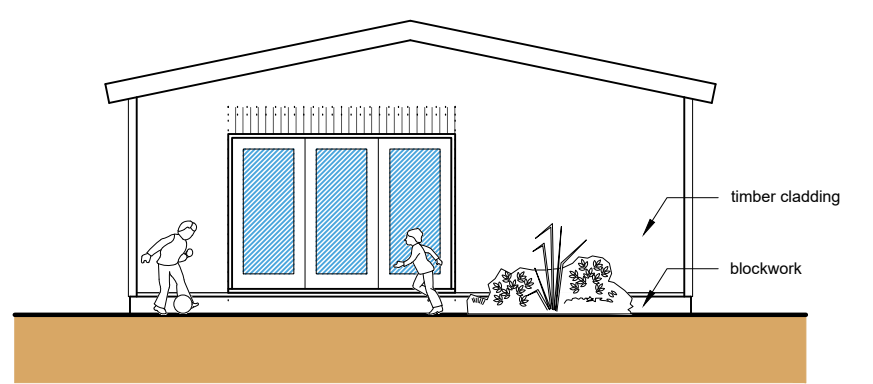


Front Elevation (E)
Scale: 1:100

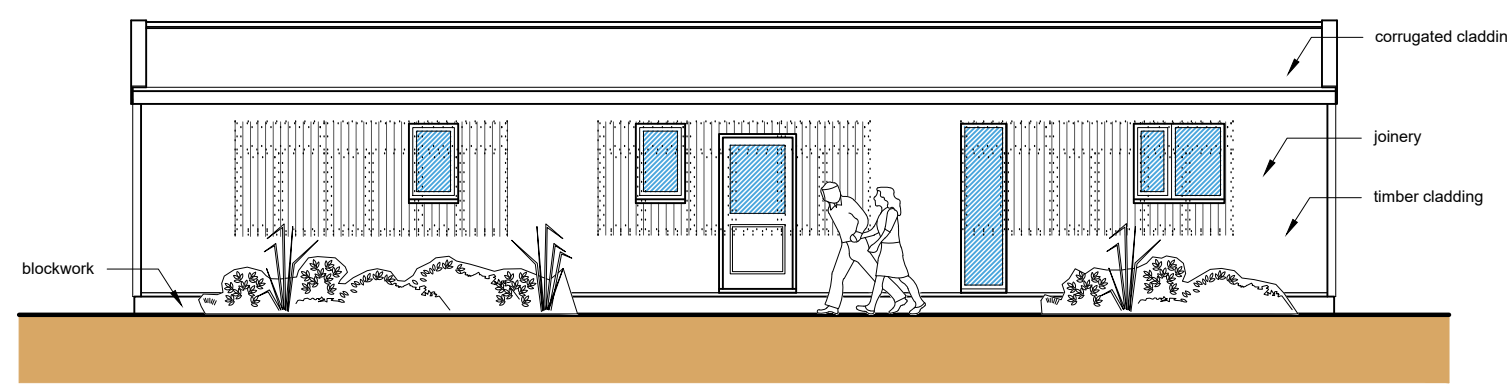


Side Elevation (S)
Scale: 1:100

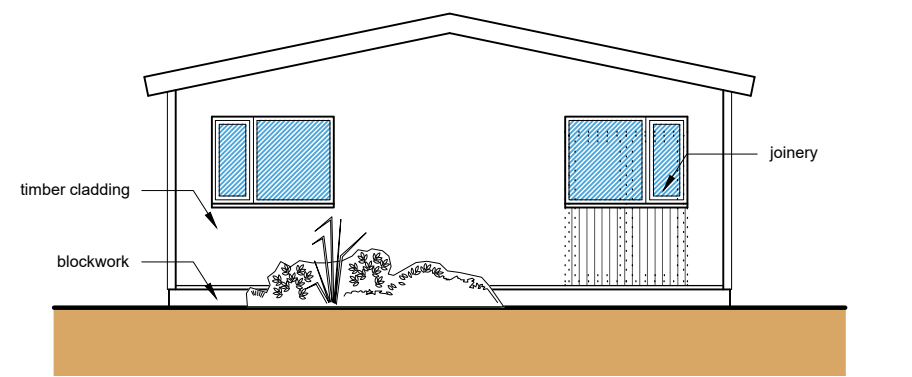


Rear Elevation (W)
Scale: 1:100

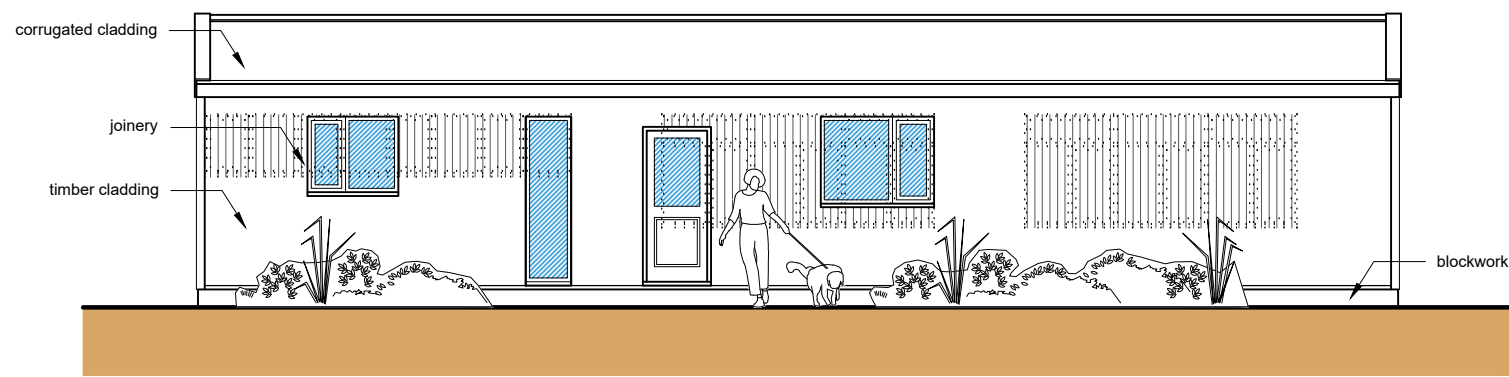

Side Elevation (N)
Scale: 1:100

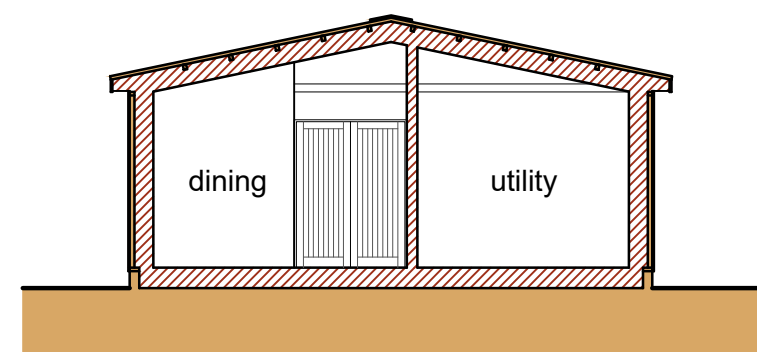


Section A-A
Scale: 1:100

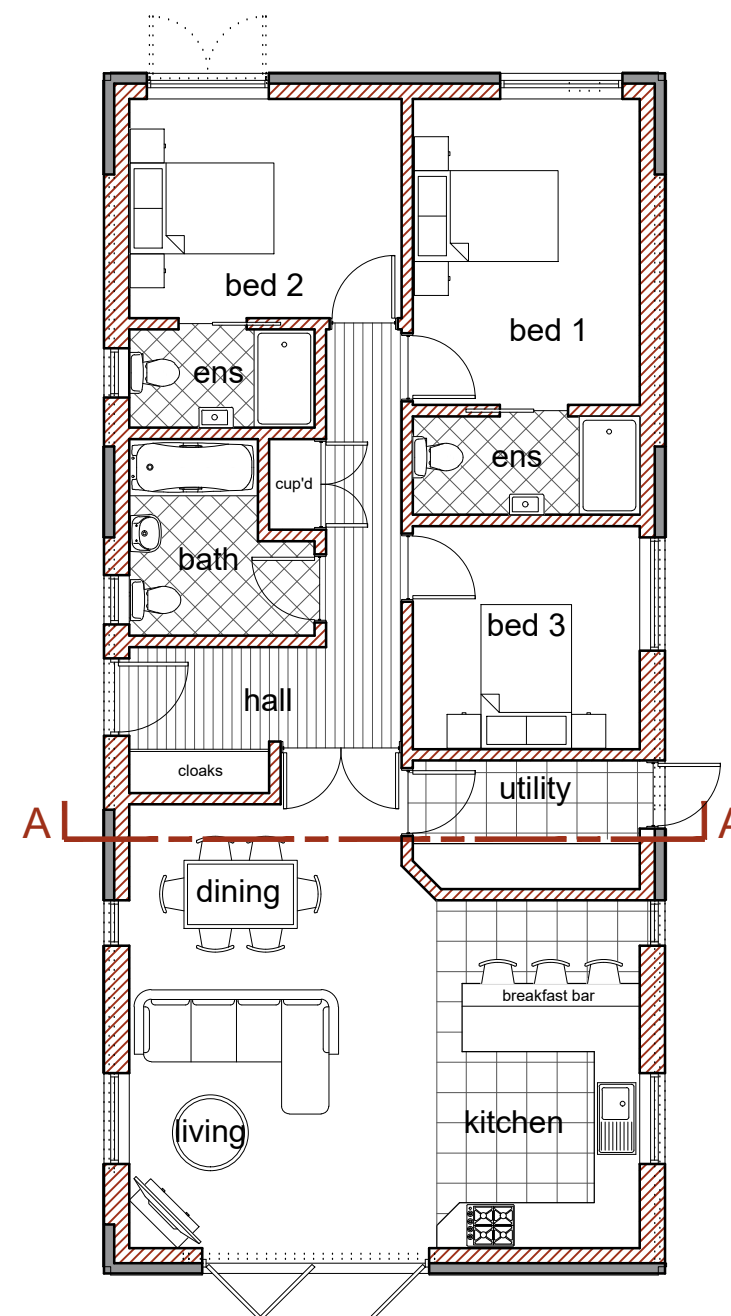


Floor Plan
Scale: 1:100


ELEVATION KEY

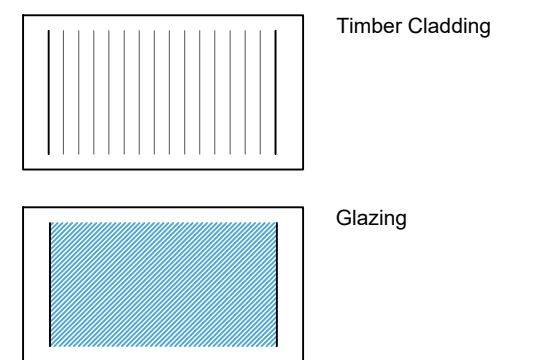


PLAN KEY

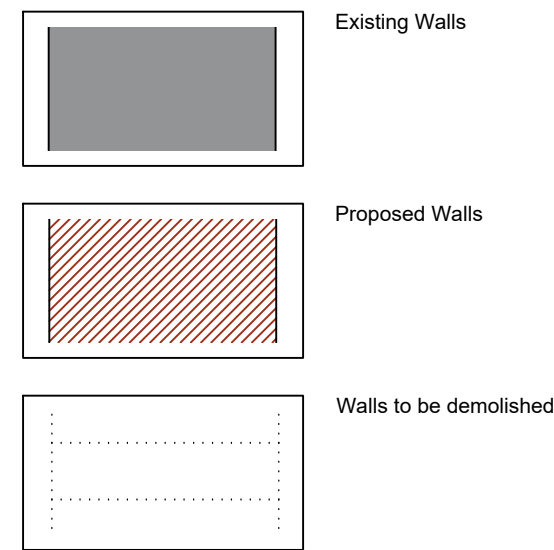

SITE PLAN KEY

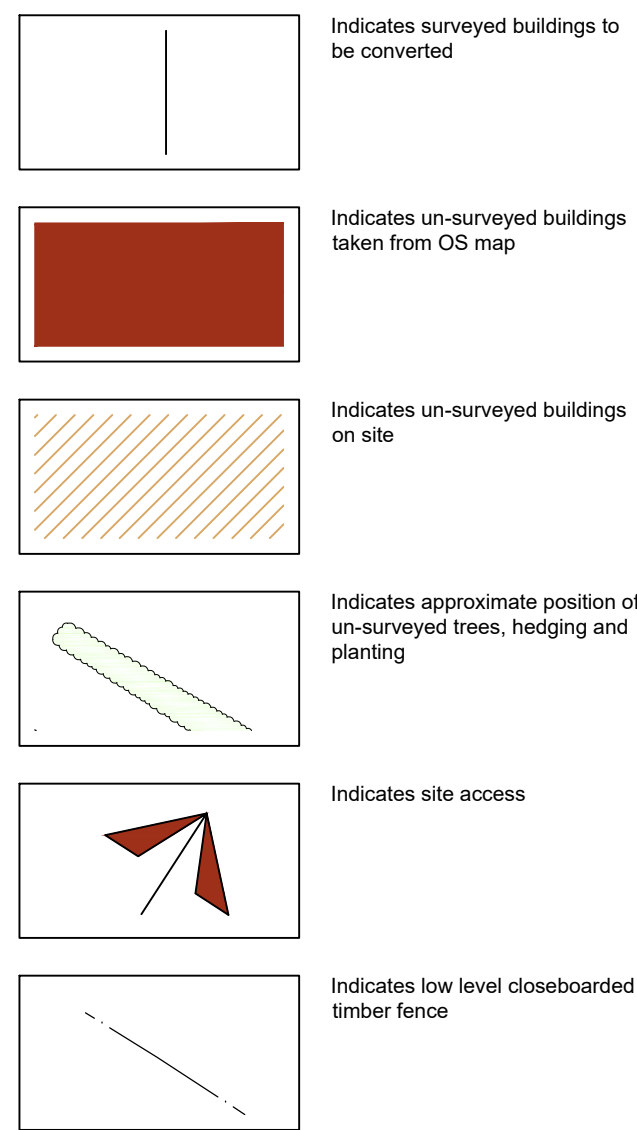

Location Plan
Scale: 1:2500

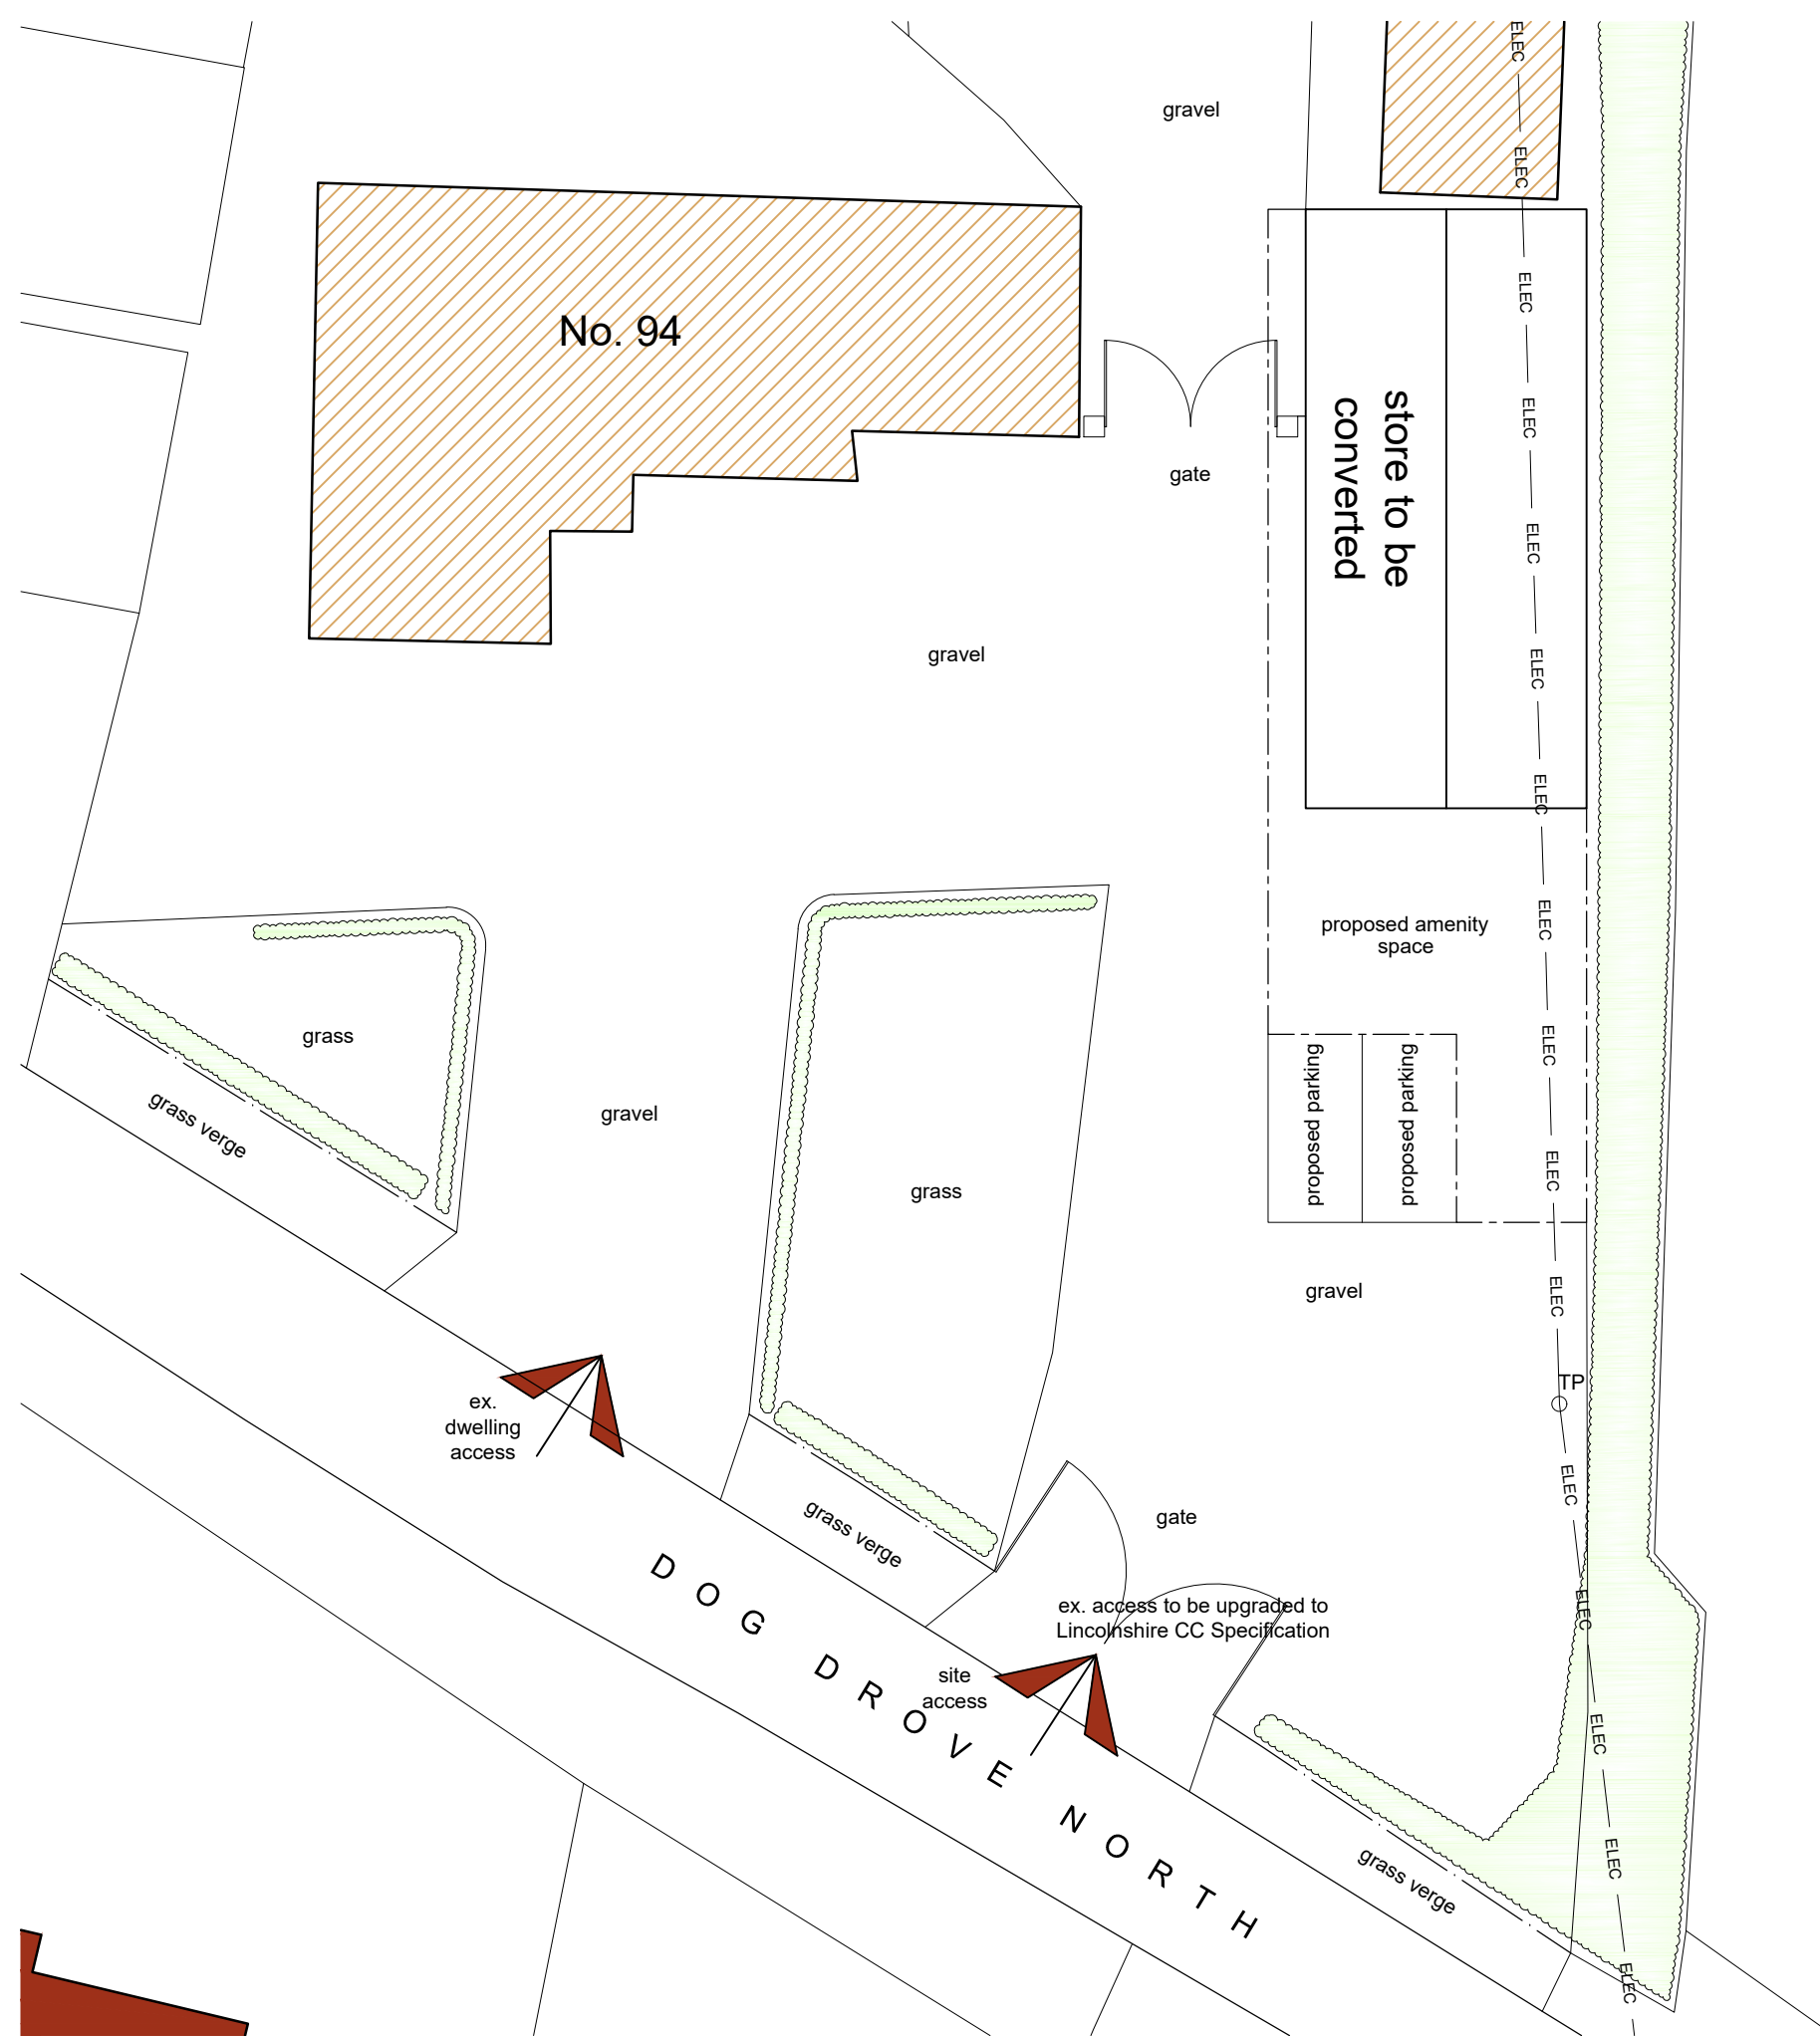

Site Plan
Scale: 1:200

- General Notes
1. All dimensions are shown in 'mm' unless otherwise stated.
 2. The contractor, sub-contractors and suppliers must verify all dimensions on site prior to the commencement of any work.
 3. This drawing is to be read in conjunction with all relevant engineers and specialist sub-contractors drawings and specifications.
 4. Any discrepancies are to be brought to the designers attention.

FOR APPROVAL

SWANN EDWARDS
ARCHITECTURE

Swann Edwards Architecture Limited, Black Barn, Fen Road,
Guyhirn, Wisbech, Cambs, PE13 4AA
t: 01945 450694 e: info@swannedwards.co.uk w: www.swannedwards.co.uk

Job Title Proposed Class Q Conversion, 98 Dog Drove North, Holbeach Drove, Spalding For: Ms C Holmes	Date April 2024	Drawn by CW Checked by GE
Drawing Title Planning Drawing	Job No. SE-2082	Sheet Size A1
	Dwg No. PP1000	Revision B