

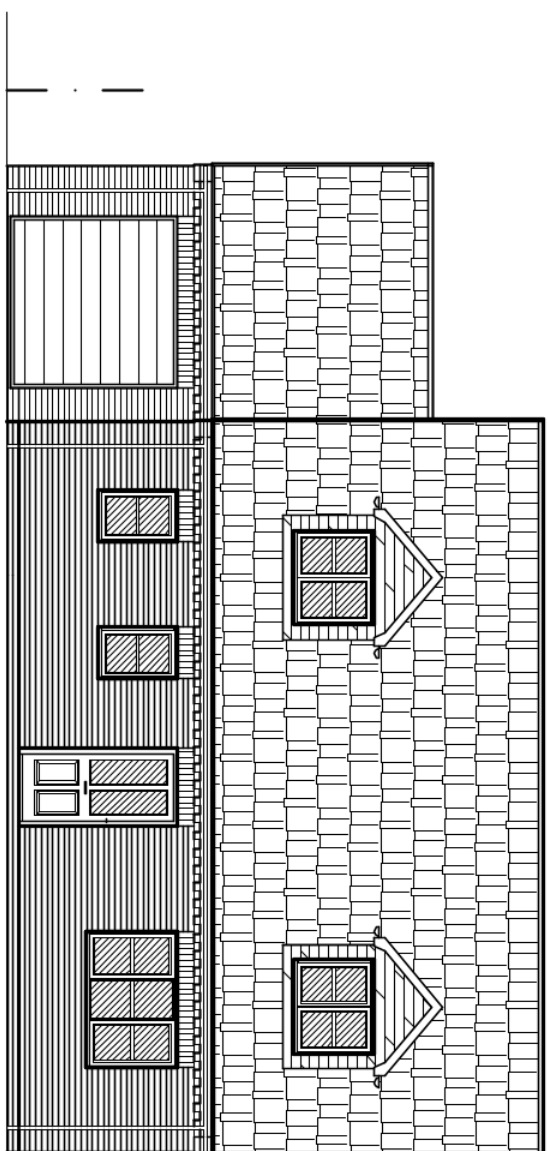
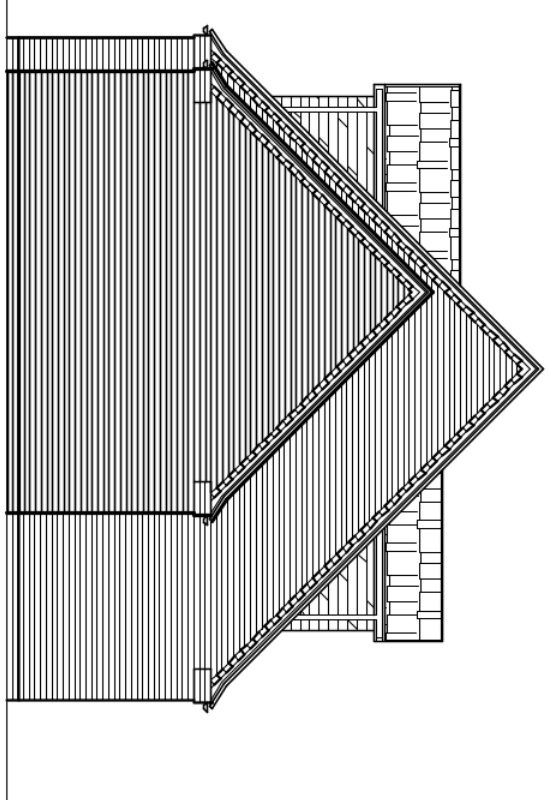
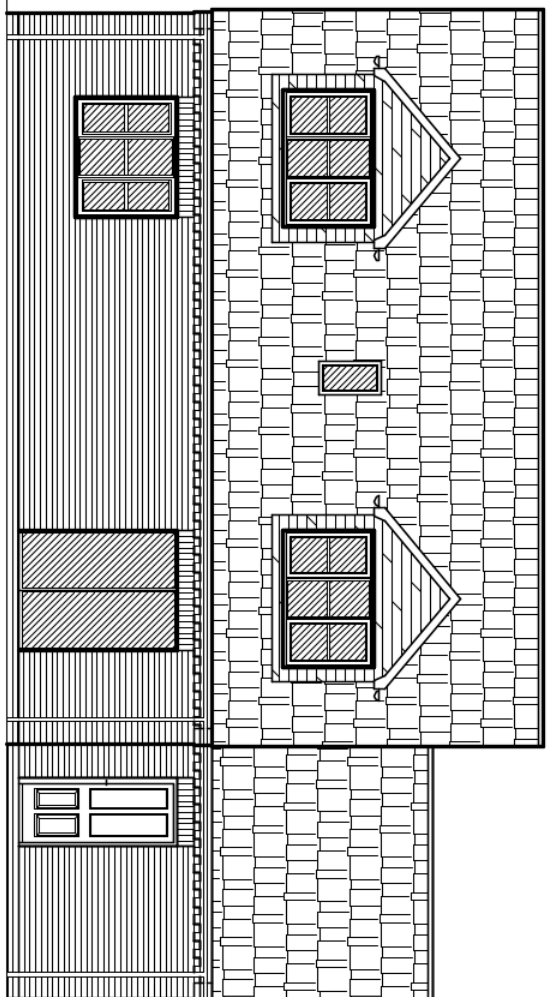
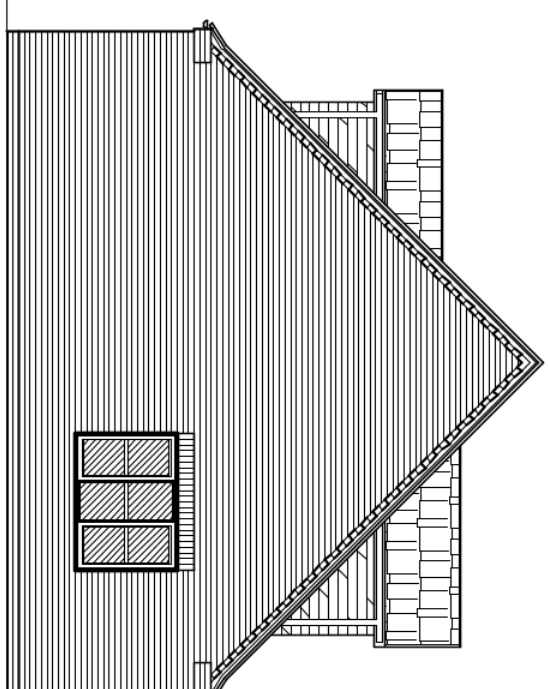


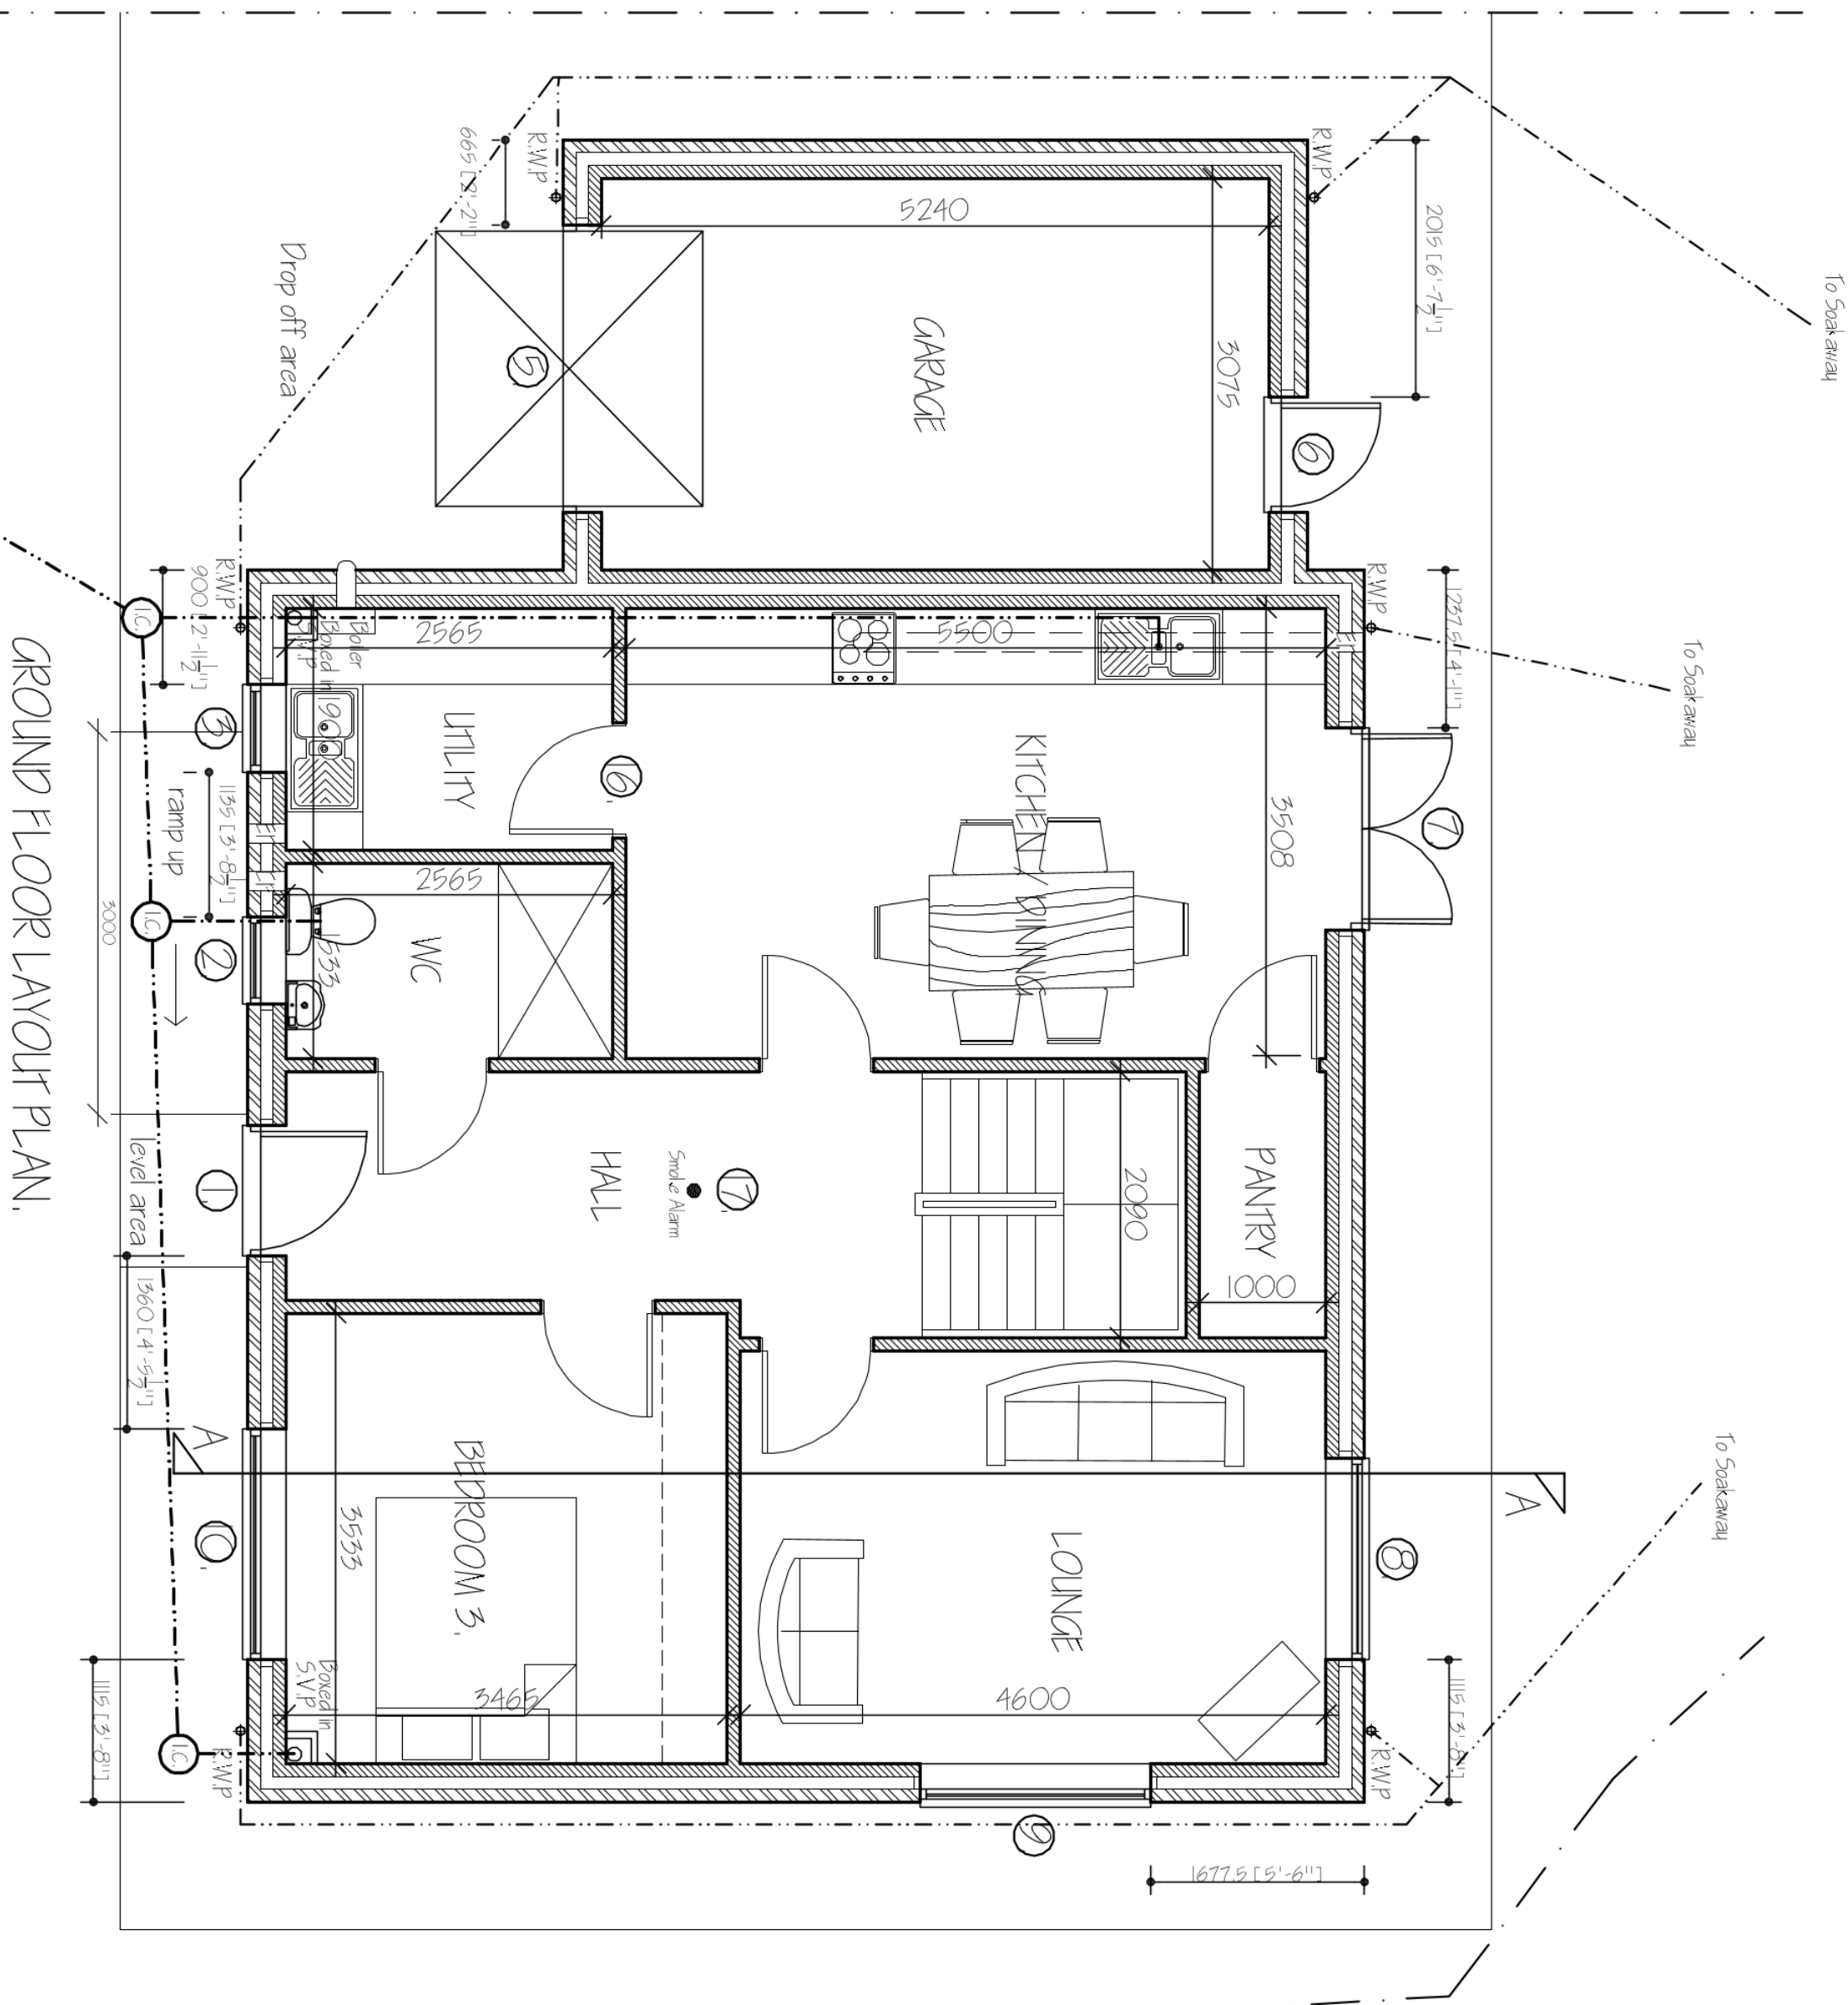

New Opening Schedule				
Ref	Opening Description	Opening Size	Install Type	Install Length
1	Passive Door	0725m x 2100cm	Exterior HT / HT + 100	155.00mm
2	PVC Window	665cm x 1950cm	Exterior HT / 5x 100	105.00mm
3	PVC Window	665cm x 1950cm	Exterior HT / 5x 100	105.00mm
4	Steel Frameless Door	2265cm x 2255cm	Exterior HT / K 90	170.00mm
5	PVC Frameless Door	910cm x 2100cm	Exterior HT / K 90	195.00mm
6	PVC Frameless Door	1955cm x 2100cm	Exterior HT / HT + 100	195.00mm
7	PVC Window	1955cm x 1950cm	Exterior HT / HT + 100	195.00mm
8	PVC Window	610cm x 1950cm	Exterior HT / HT + 100	225.00mm
9	PVC Window	2255cm x 1950cm	Exterior HT / HT + 100	195.00mm
10	PVC Window (Excess Window)	610cm x 2100cm	Exterior HT / K 90	195.00mm
11	PVC Window (Excess Window)	610cm x 2100cm	Exterior HT / K 90	195.00mm
12	PVC Window (Excess Window)	610cm x 2100cm	Exterior HT / K 90	195.00mm
13	PVC Window	2255cm x 1950cm	Exterior HT / HT + 100	195.00mm
14	Steel Lint.	950cm x 180cm	Exterior HT / 5x 100	105.00mm
15	Internal Door (Double)	910cm x 2100cm	Exterior HT / 5x 100	105.00mm
16	Internal Door (Double)	910cm x 2100cm	Exterior HT / 5x 100	105.00mm
17	Internal Support	1200mm	Exterior HT / 5x 100	105.00mm

EXTERNAL MATERIAL SCHEDULE:-
Bricks - 1/2 Stock Leicester Multi Red Stock Facing Brick
Roof Tiles - Marley Mendip - Smooth Grey
Windows & Doors - White UPVC
Rainwater Goods - Black UPVC

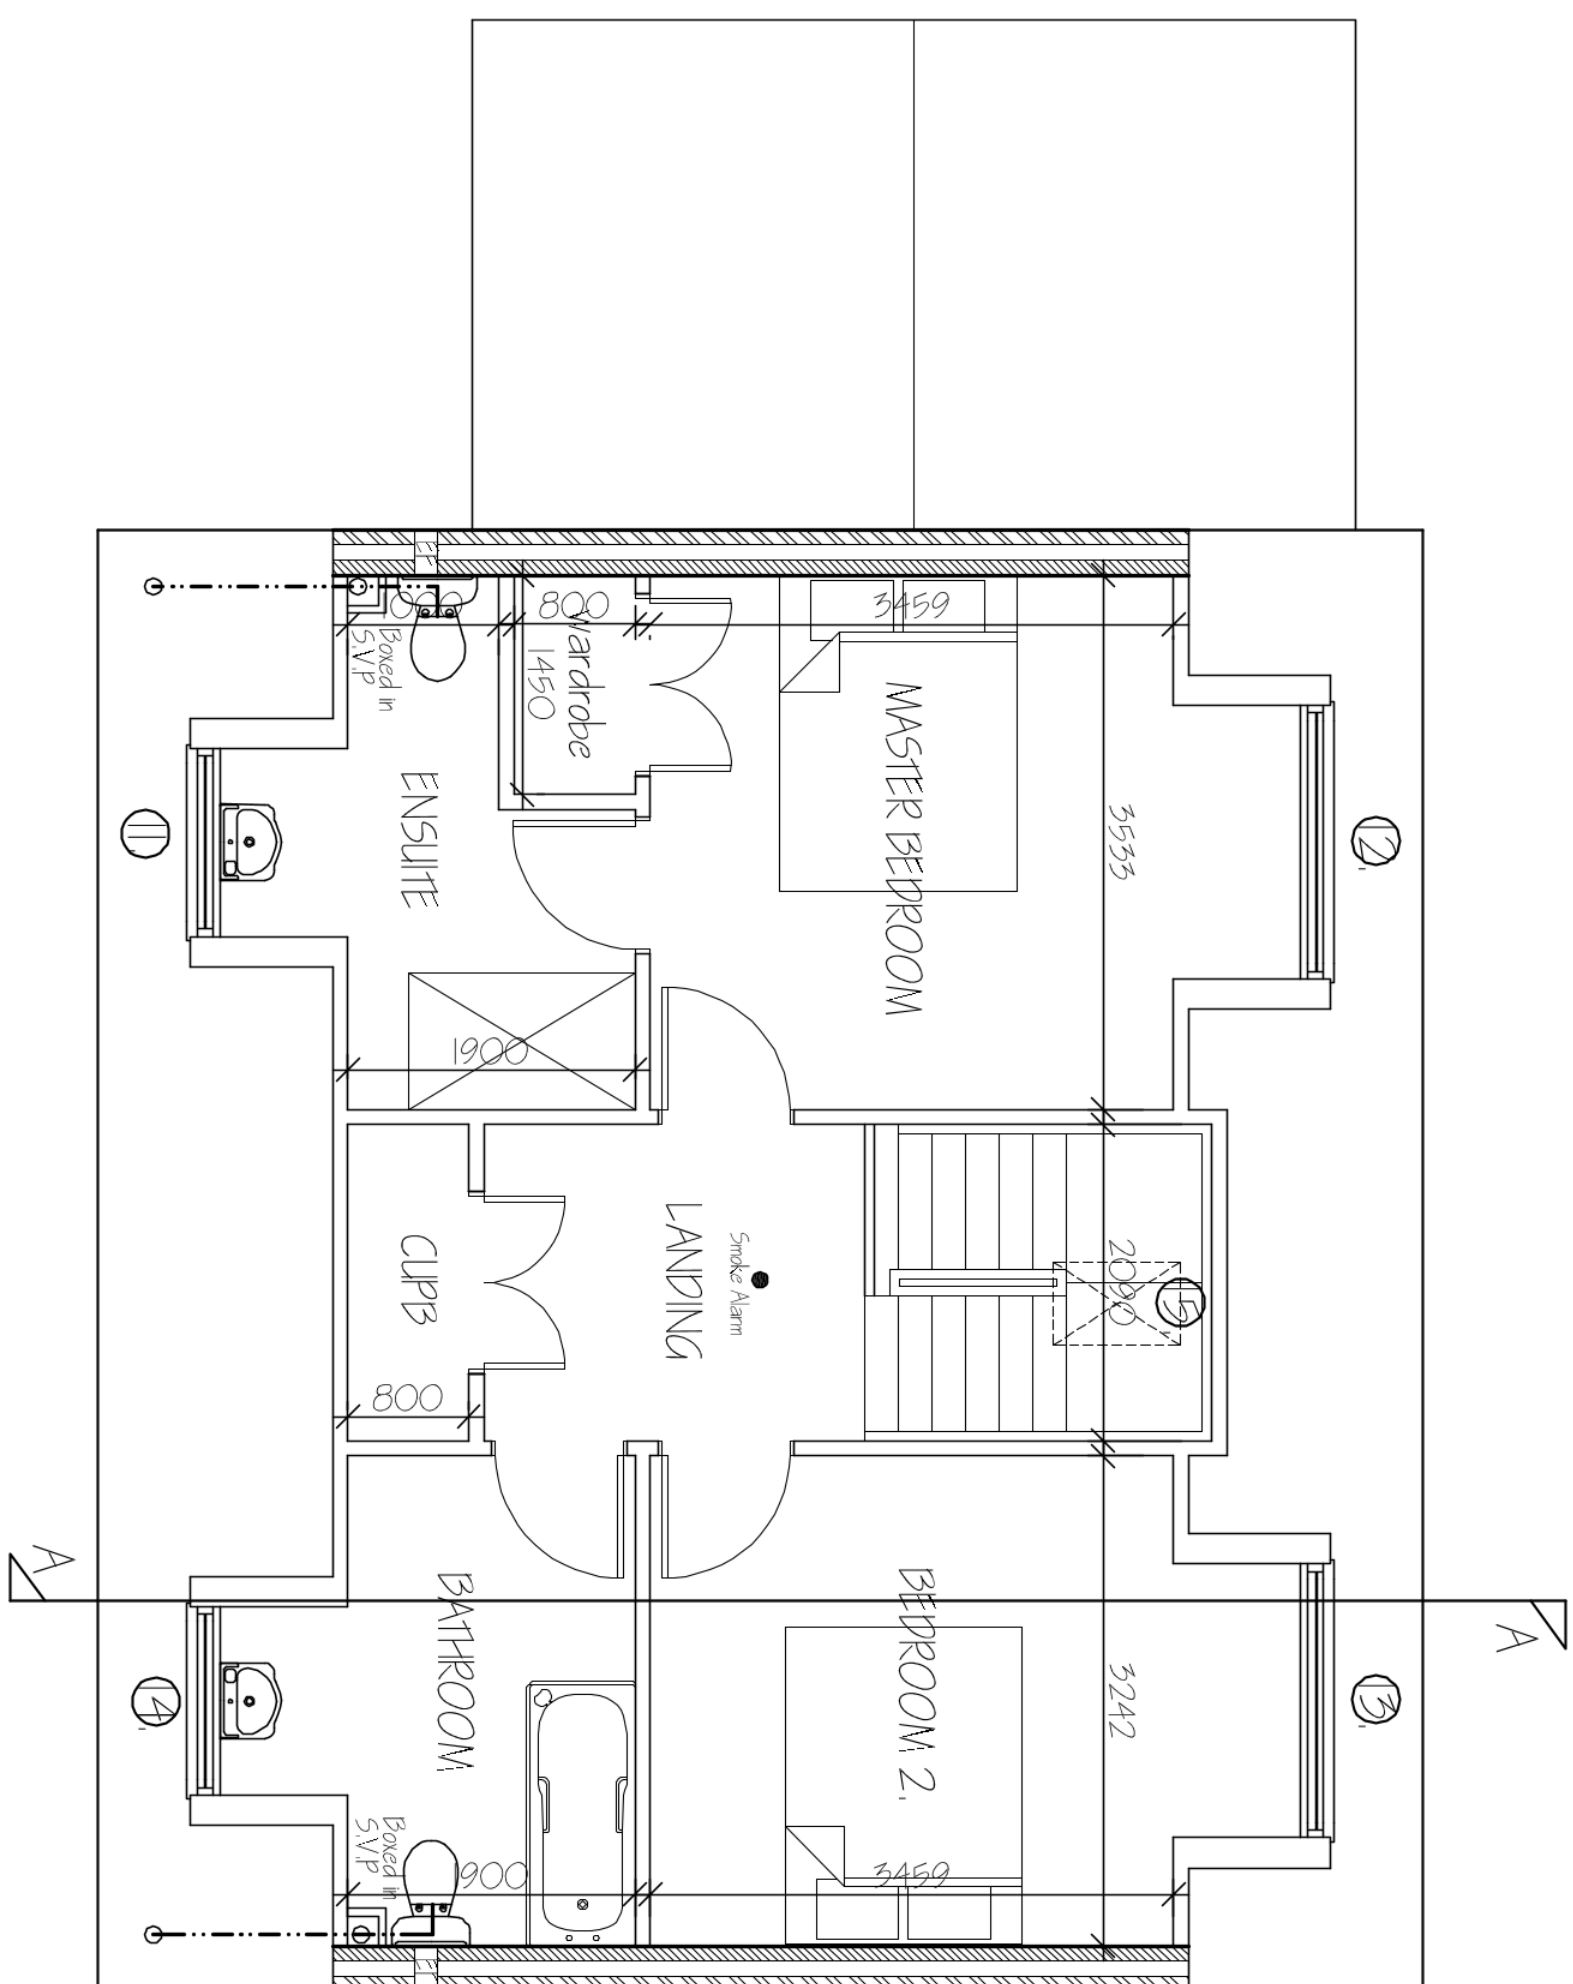

2	APPROVED TO RECD. THE	MAY 2022
A	IS LPOG & SAH APPROVENS	MAY 2022
ref#	revision	date

G. R. MERCHANT LTD.
I, LENG AMICE FW0
**ARCHITECTURAL, STRUCTURAL
AND LAND DRAINAGE
CONSULTANTS**
4 Wrights Mews
12A Park Road, Holbeach,
Spalding, Lincs. PE12 7EE
Tel: 01406 490800
Fax: 01406 425744
E-Mail: gr.merchant@btconnect.com

Project
RESIDENTIAL DEVELOPMENT.
ADJ: 4 THE LARLES
HOLBEACH.
SPALDING, Lincs. PE12 7RE.

Client: HARP, WALLACE.

PROPOSED FLOOR PLANS & ELEVATIONS.

Job Ref.	Drawing No.
4012-22.	02B.
Date	Drawn
APRIL 2022.	S.L.P.

1/50 1/100 (unless otherwise stated).

DO NOT SCALE FROM THIS DRAWING

[illegible]