




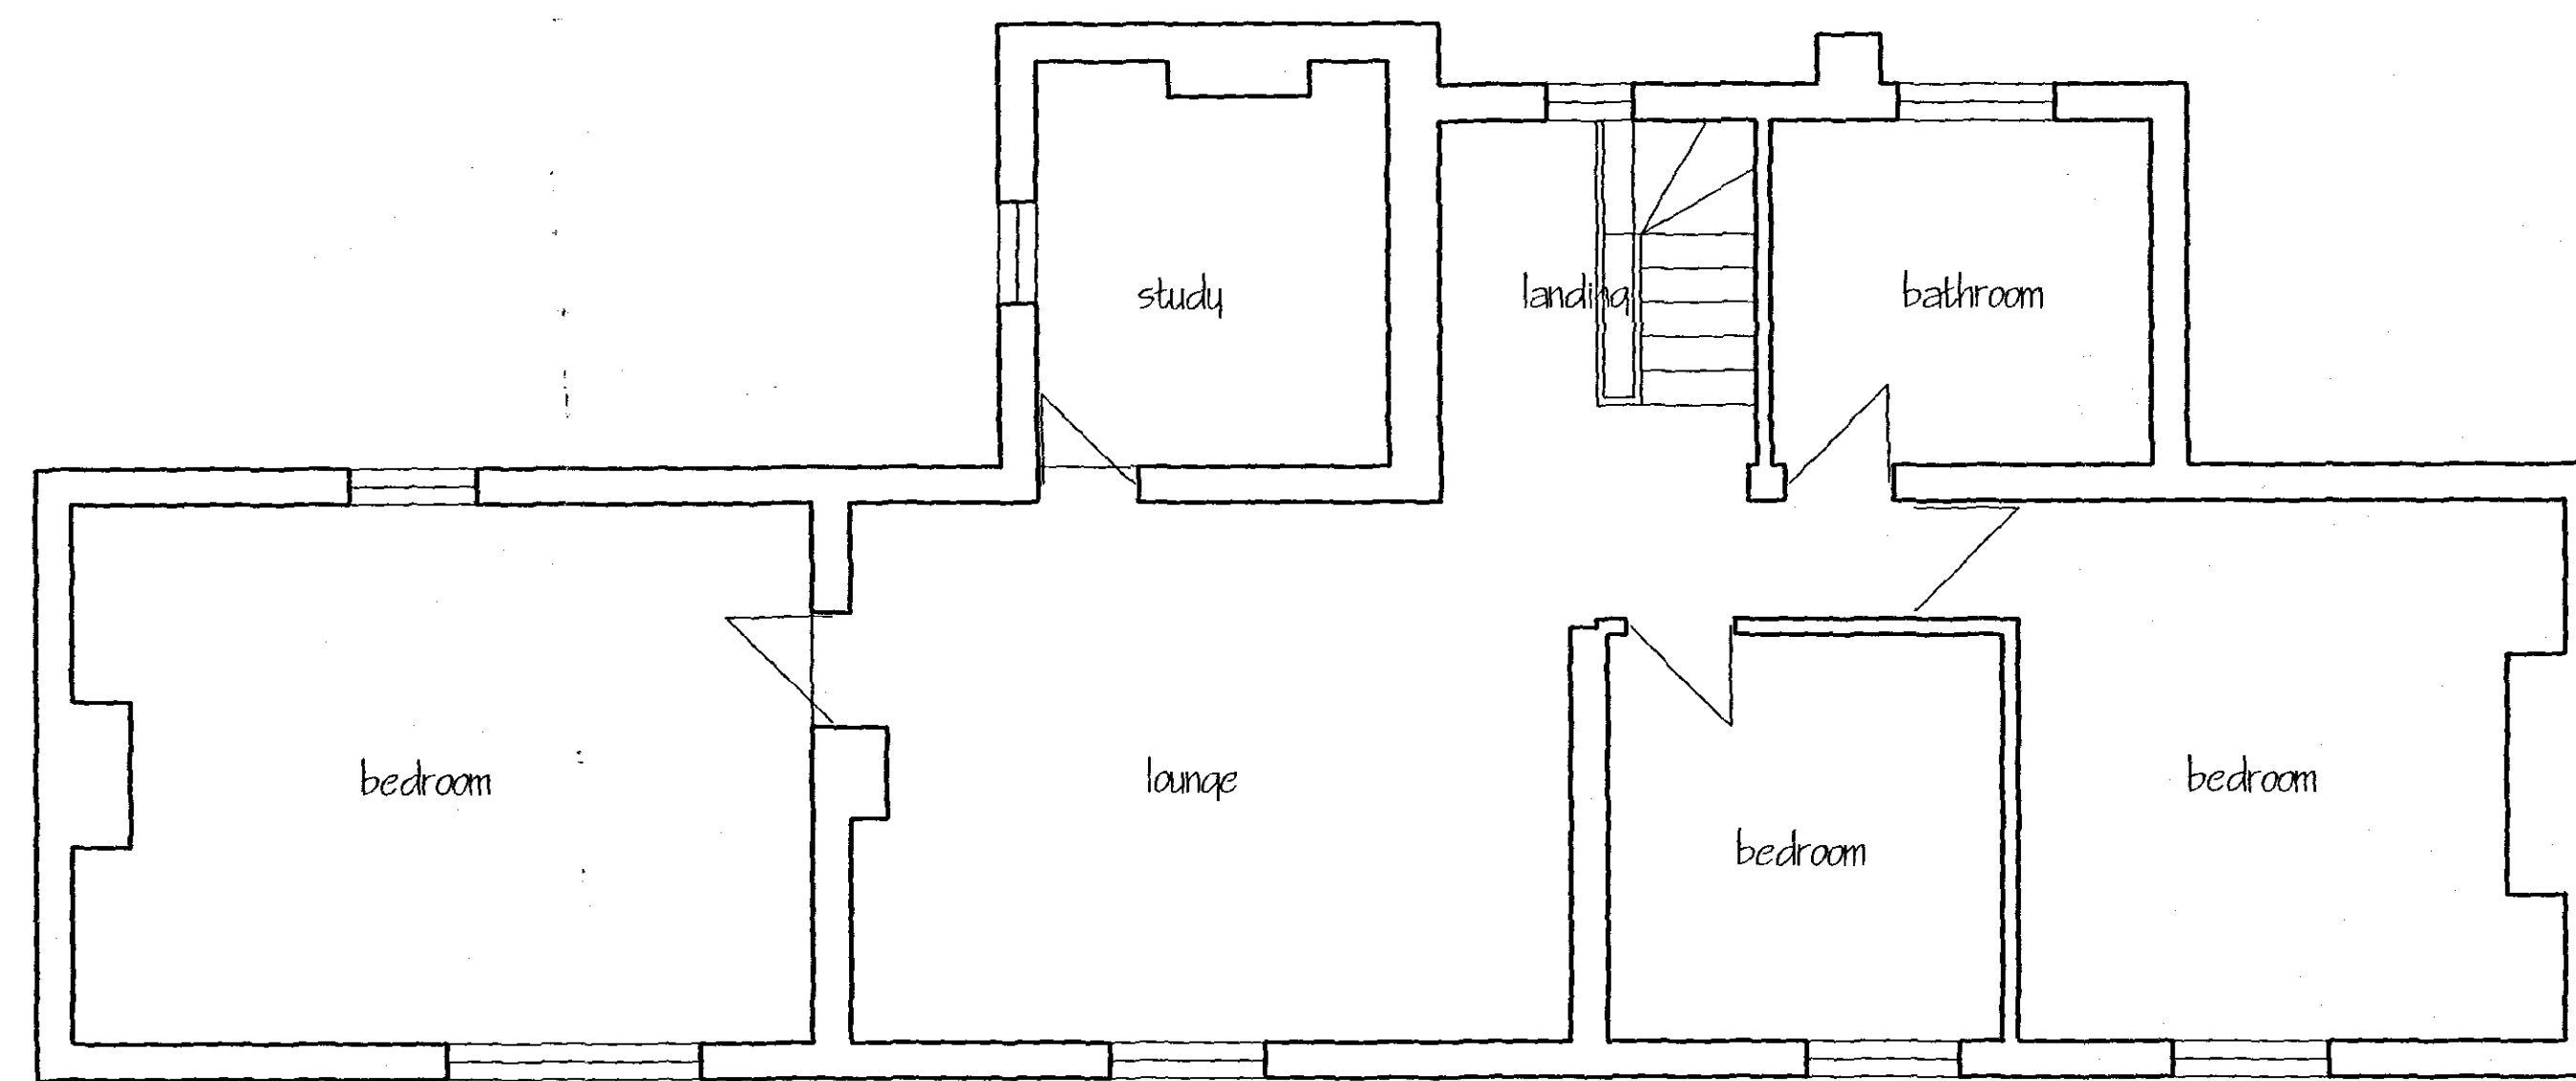

FIRST FLOOR PLAN

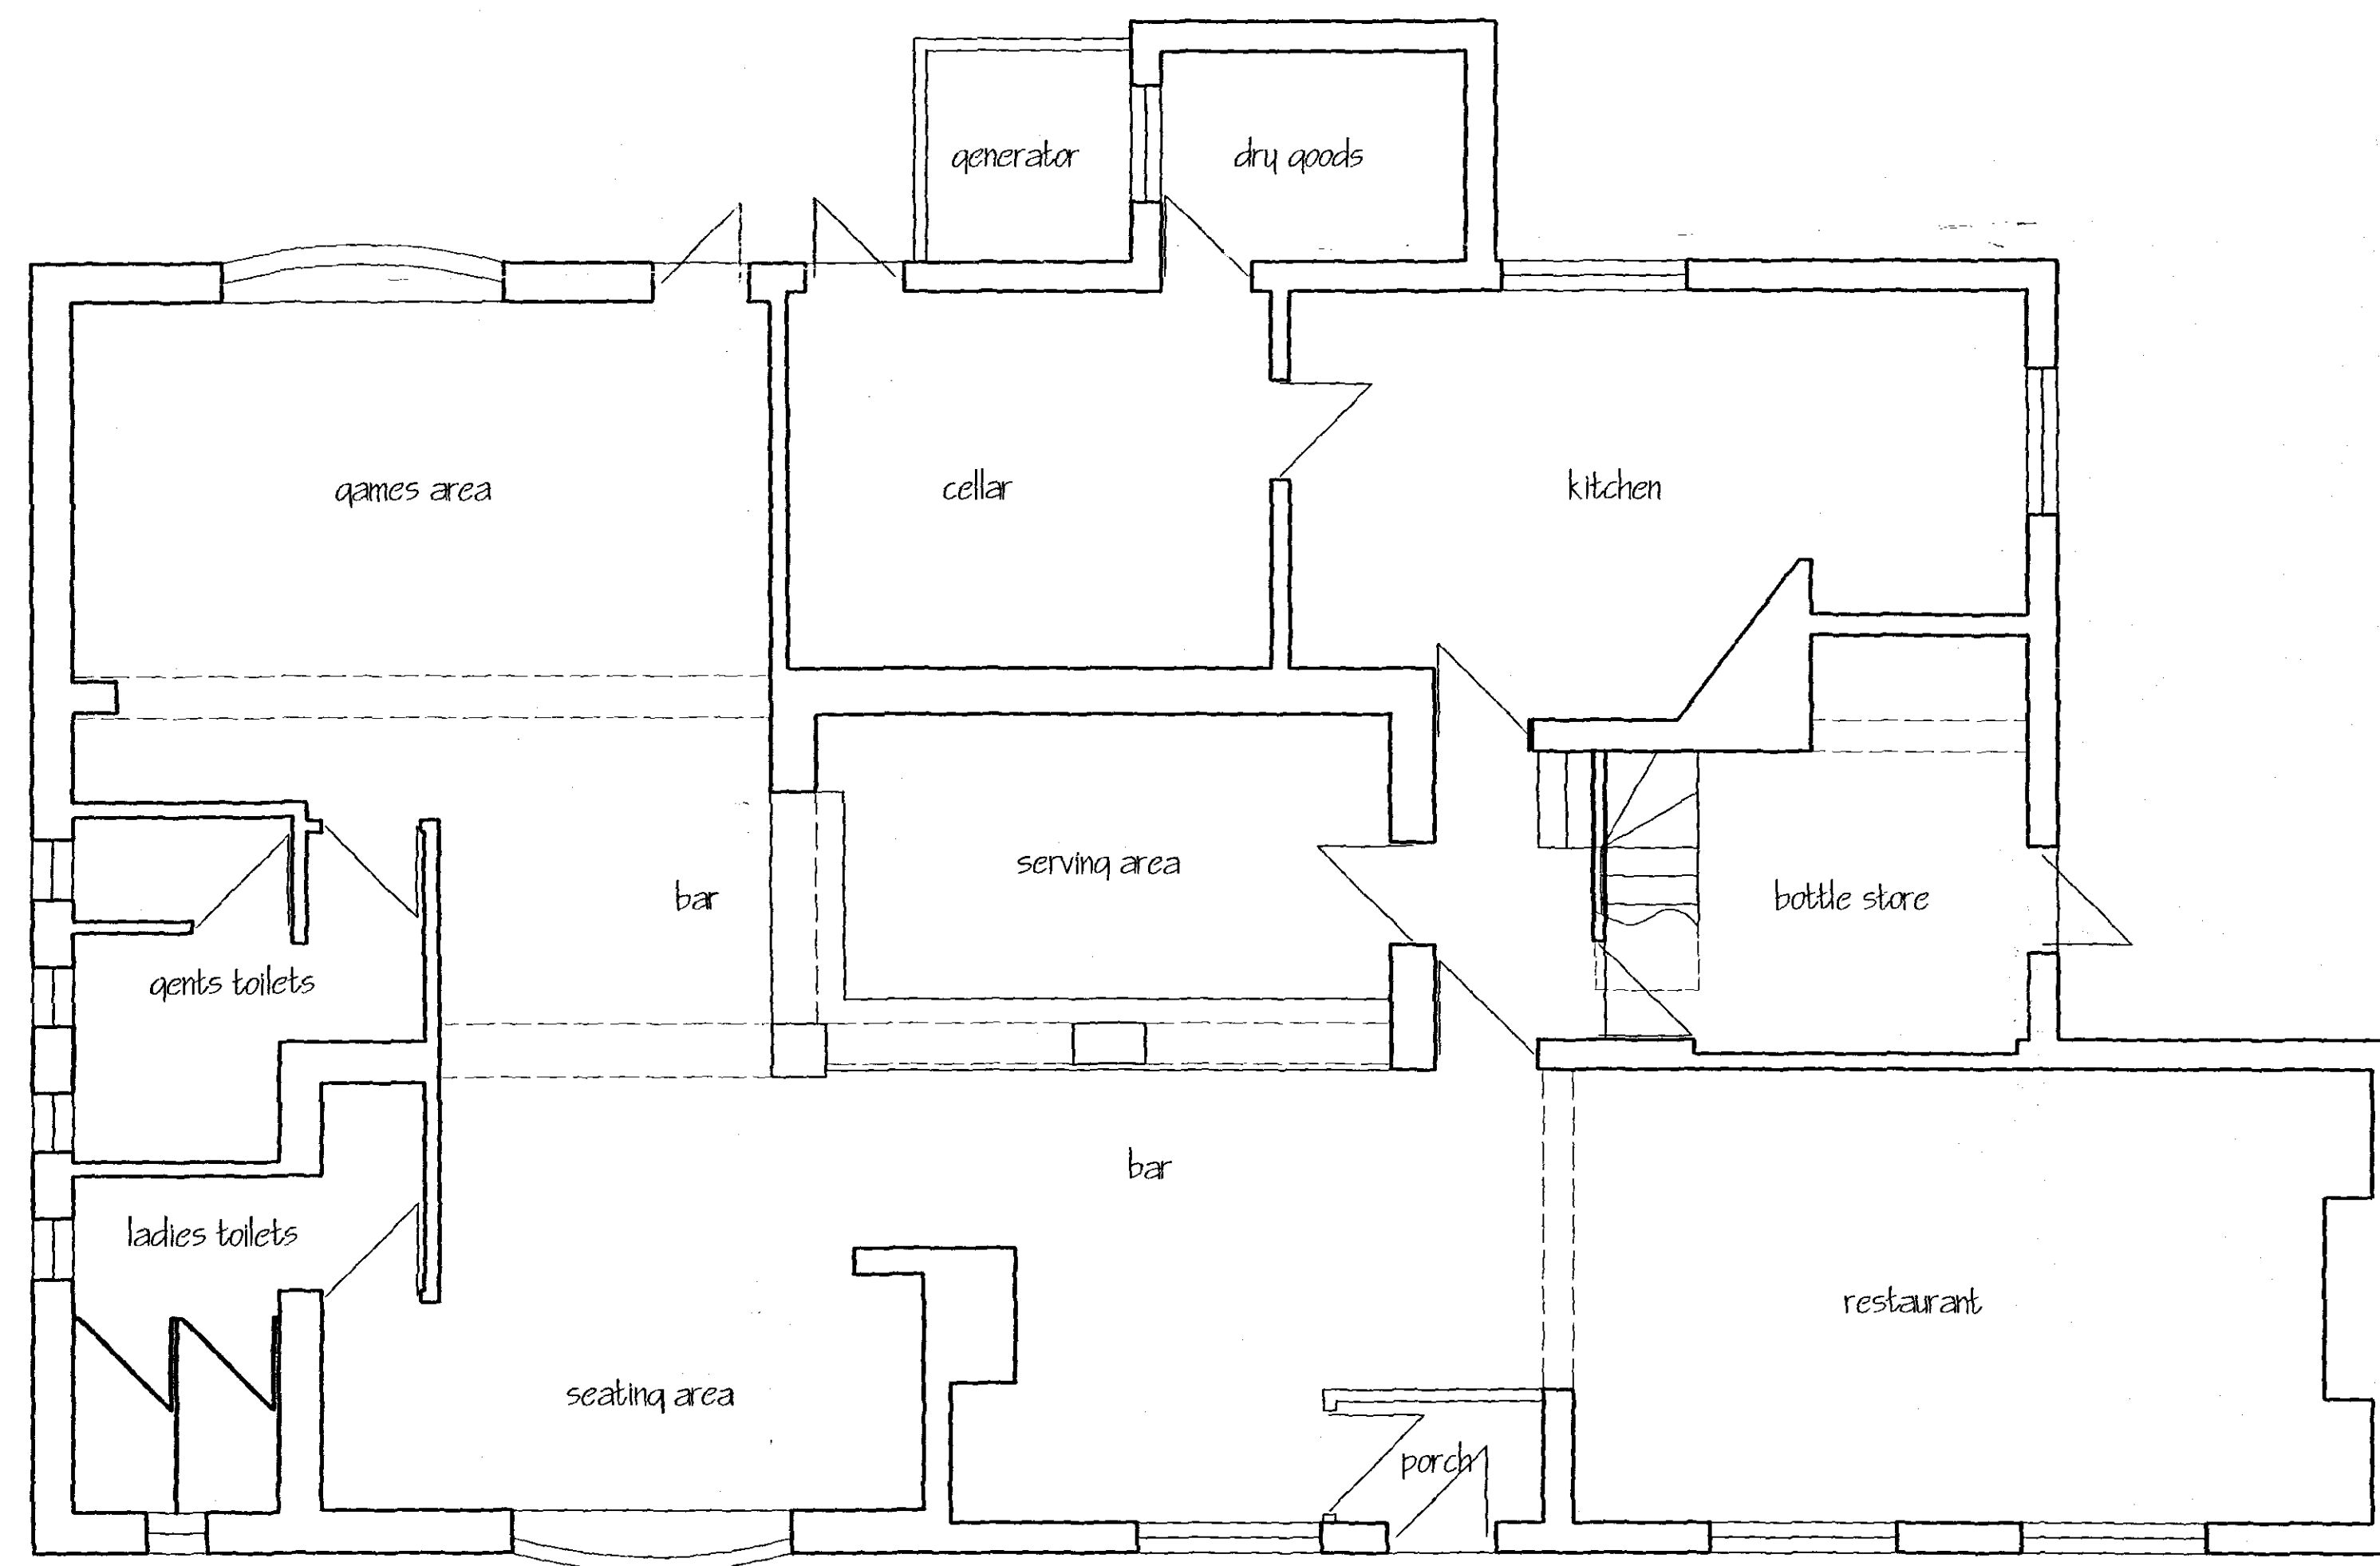


GROUND FLOOR PLAN

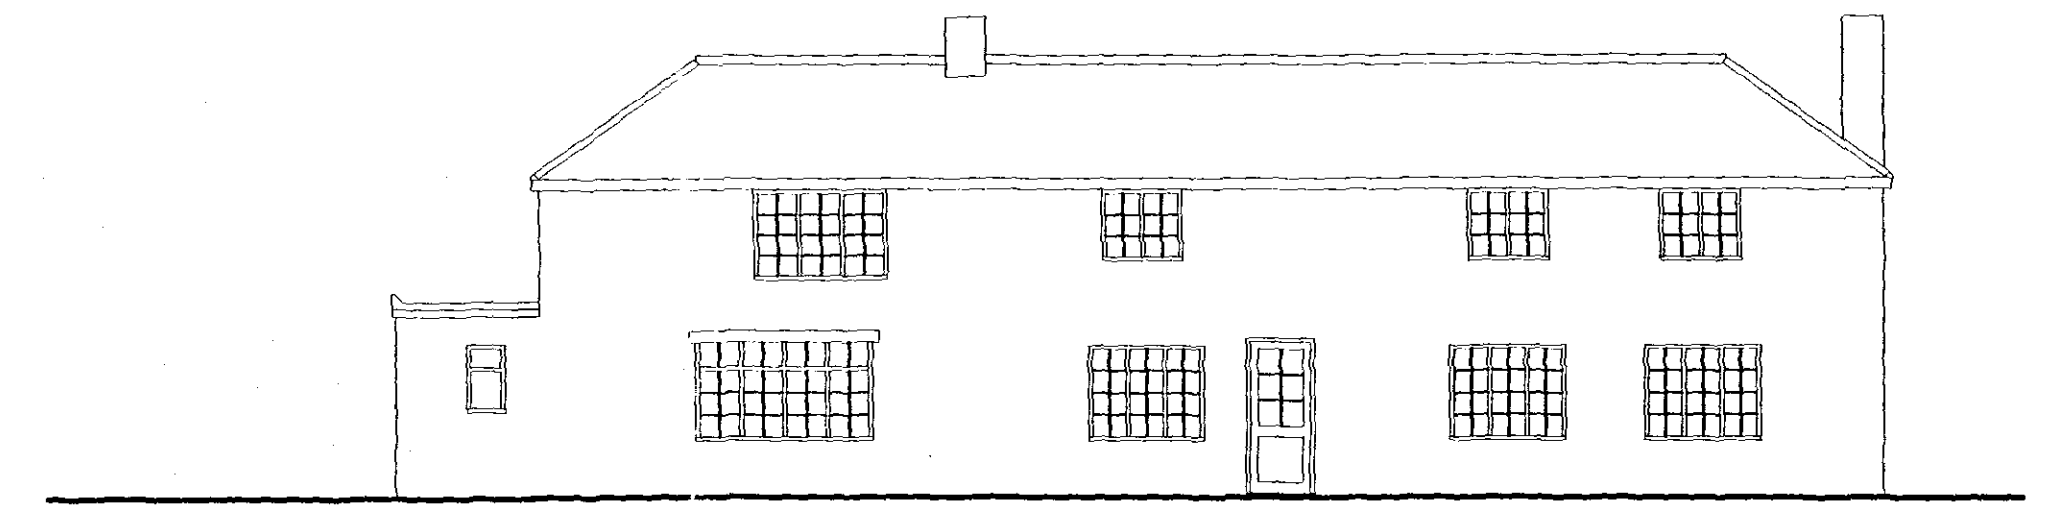


FRONT ELEVATION



REAR ELEVATION

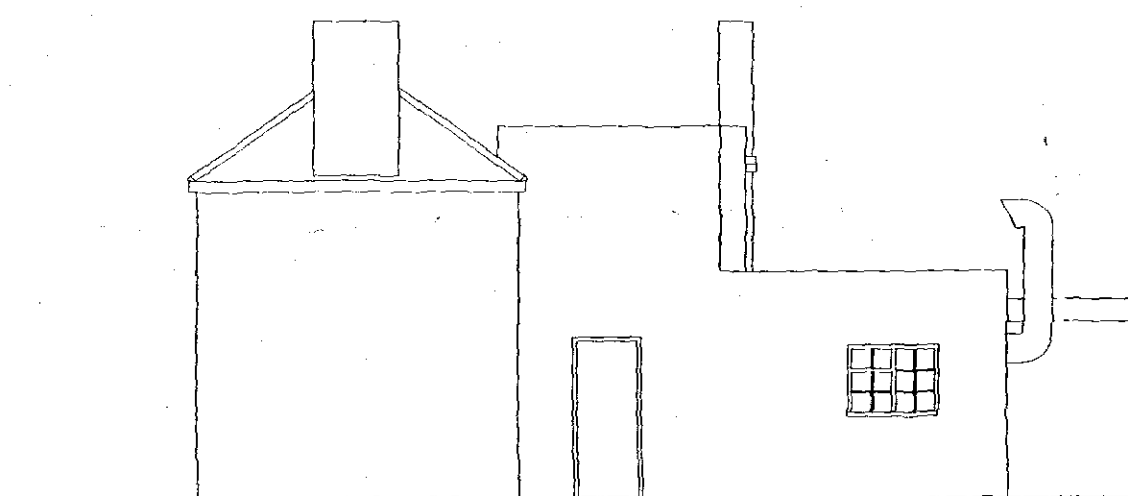

SIDE ELEVATION

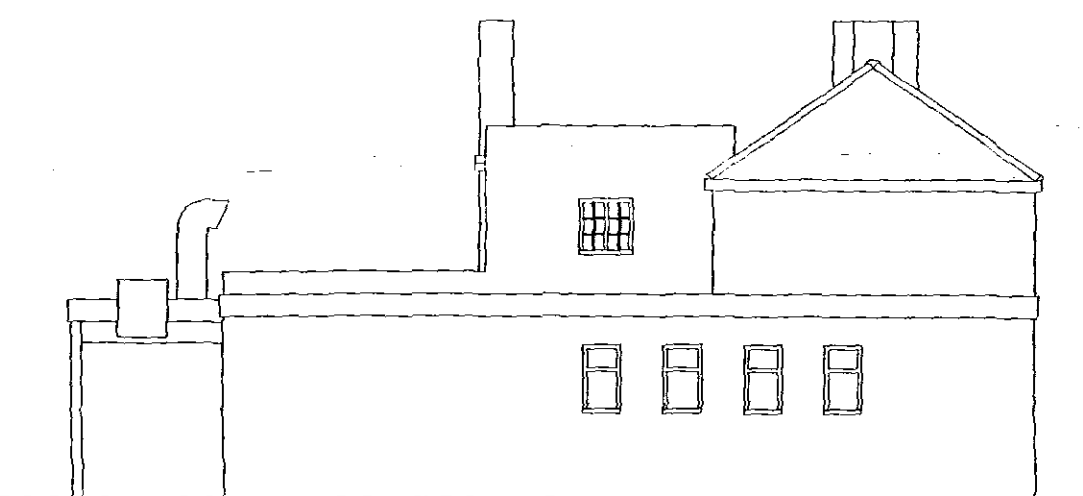

SIDE ELEVATION

**DETERMINED
PLAN**

SHDC
Planning & Development
- 3 APR 2008
Ref: 0424/08

revision	date	init.	revision details

**COOPER
ARCHITECTURAL
DESIGN**
WOODBINE COTTAGE, HOOKS LANE, FLEET,
SPALDING, Lincs. PE12 8UF
Tel: 01429 458899
Mobile: 07809 125 778
E-Mail: c.a.d@btconnect.com

Client: MR & MRS I. IRVINE
Project: PROPOSED ALTERATIONS & EXTENSION
THE PLOUGH P.H., LERLS BANK
HOLBEACH ST. JOINS
SPALDING
Lincs

Drawing: PLANS & ELEVATIONS AS EXISTING

Scale: 1:50 H100	Drawing No: 08-02-01
Date: MAR 2008	Drawn: J.C.