




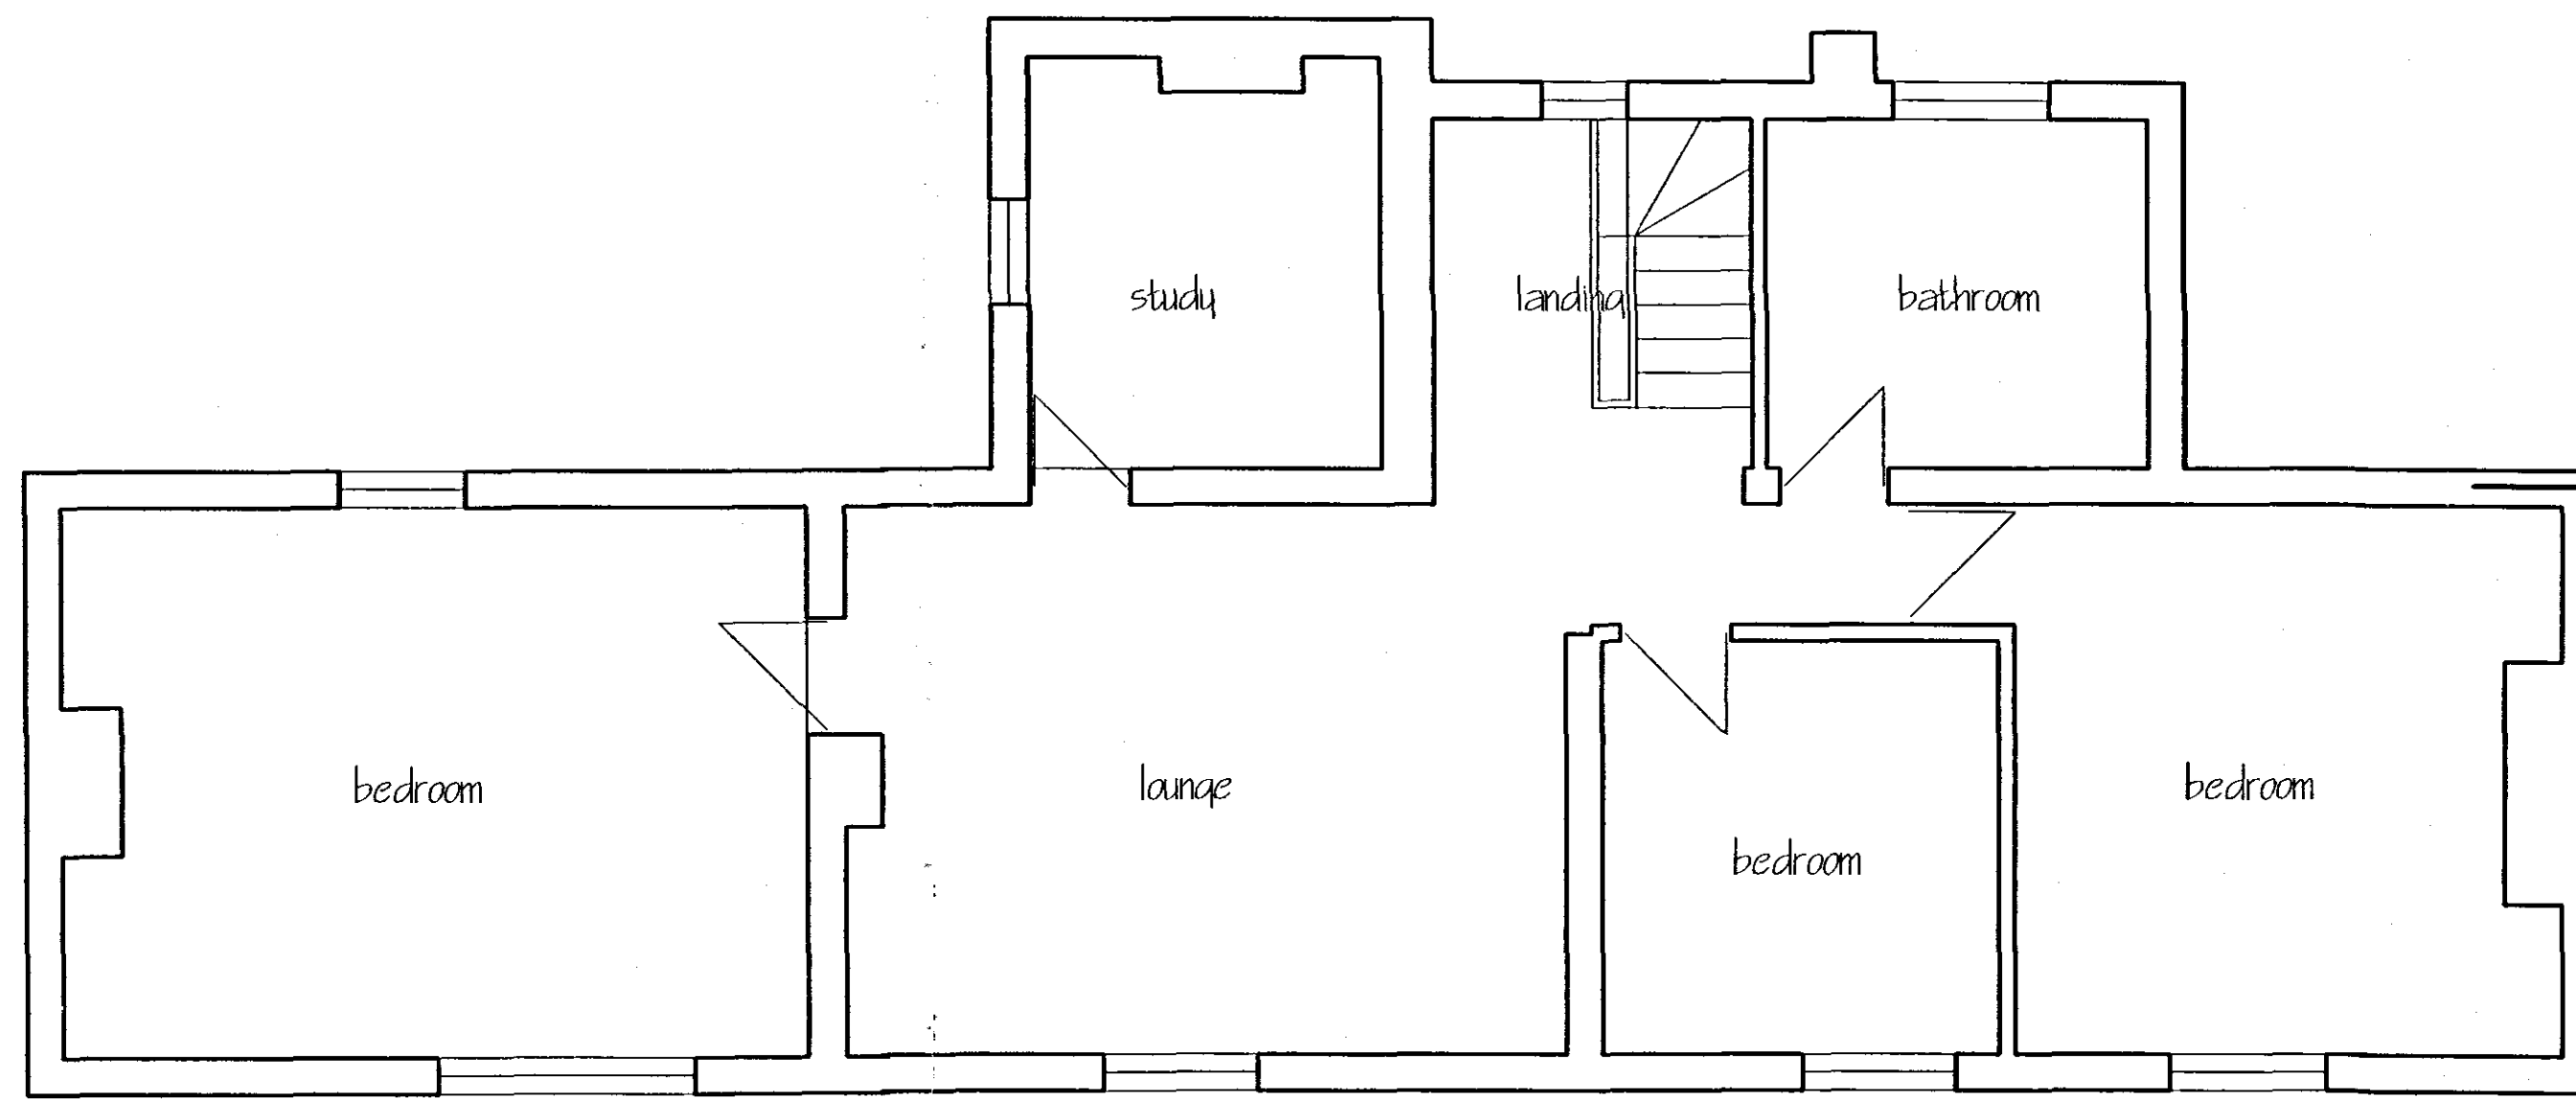

FIRST FLOOR PLAN

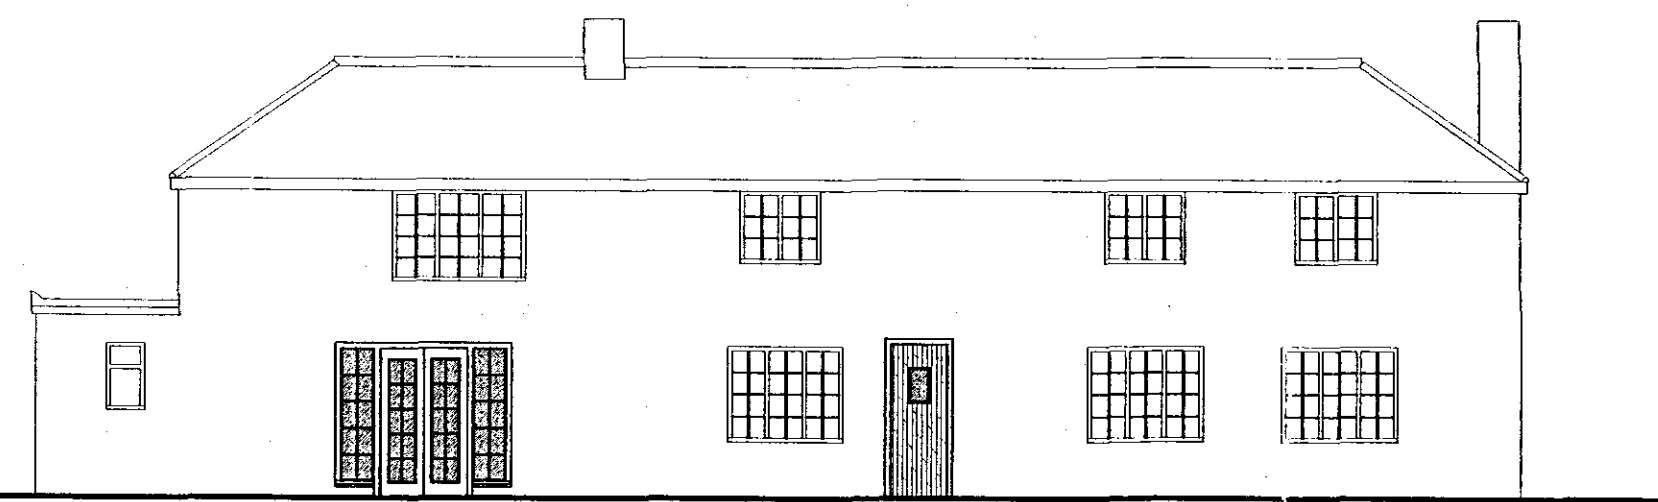


FRONT ELEVATION

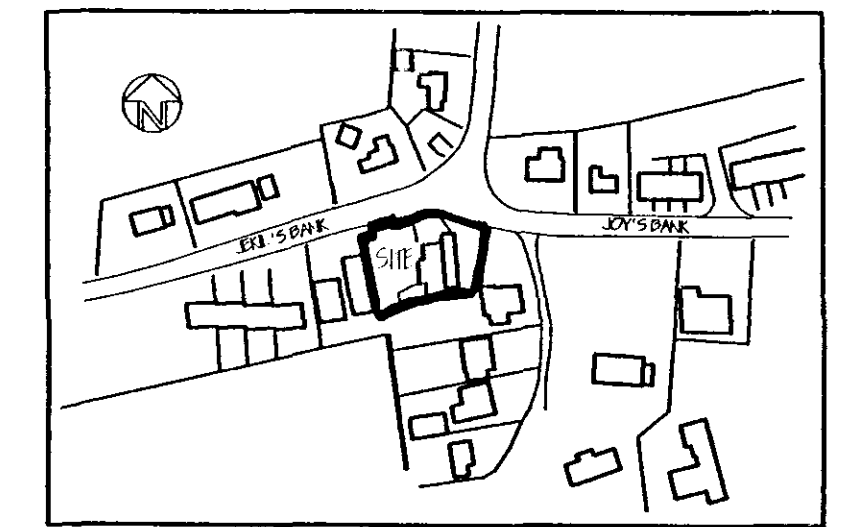


LOCATION PLAN



REAR ELEVATION

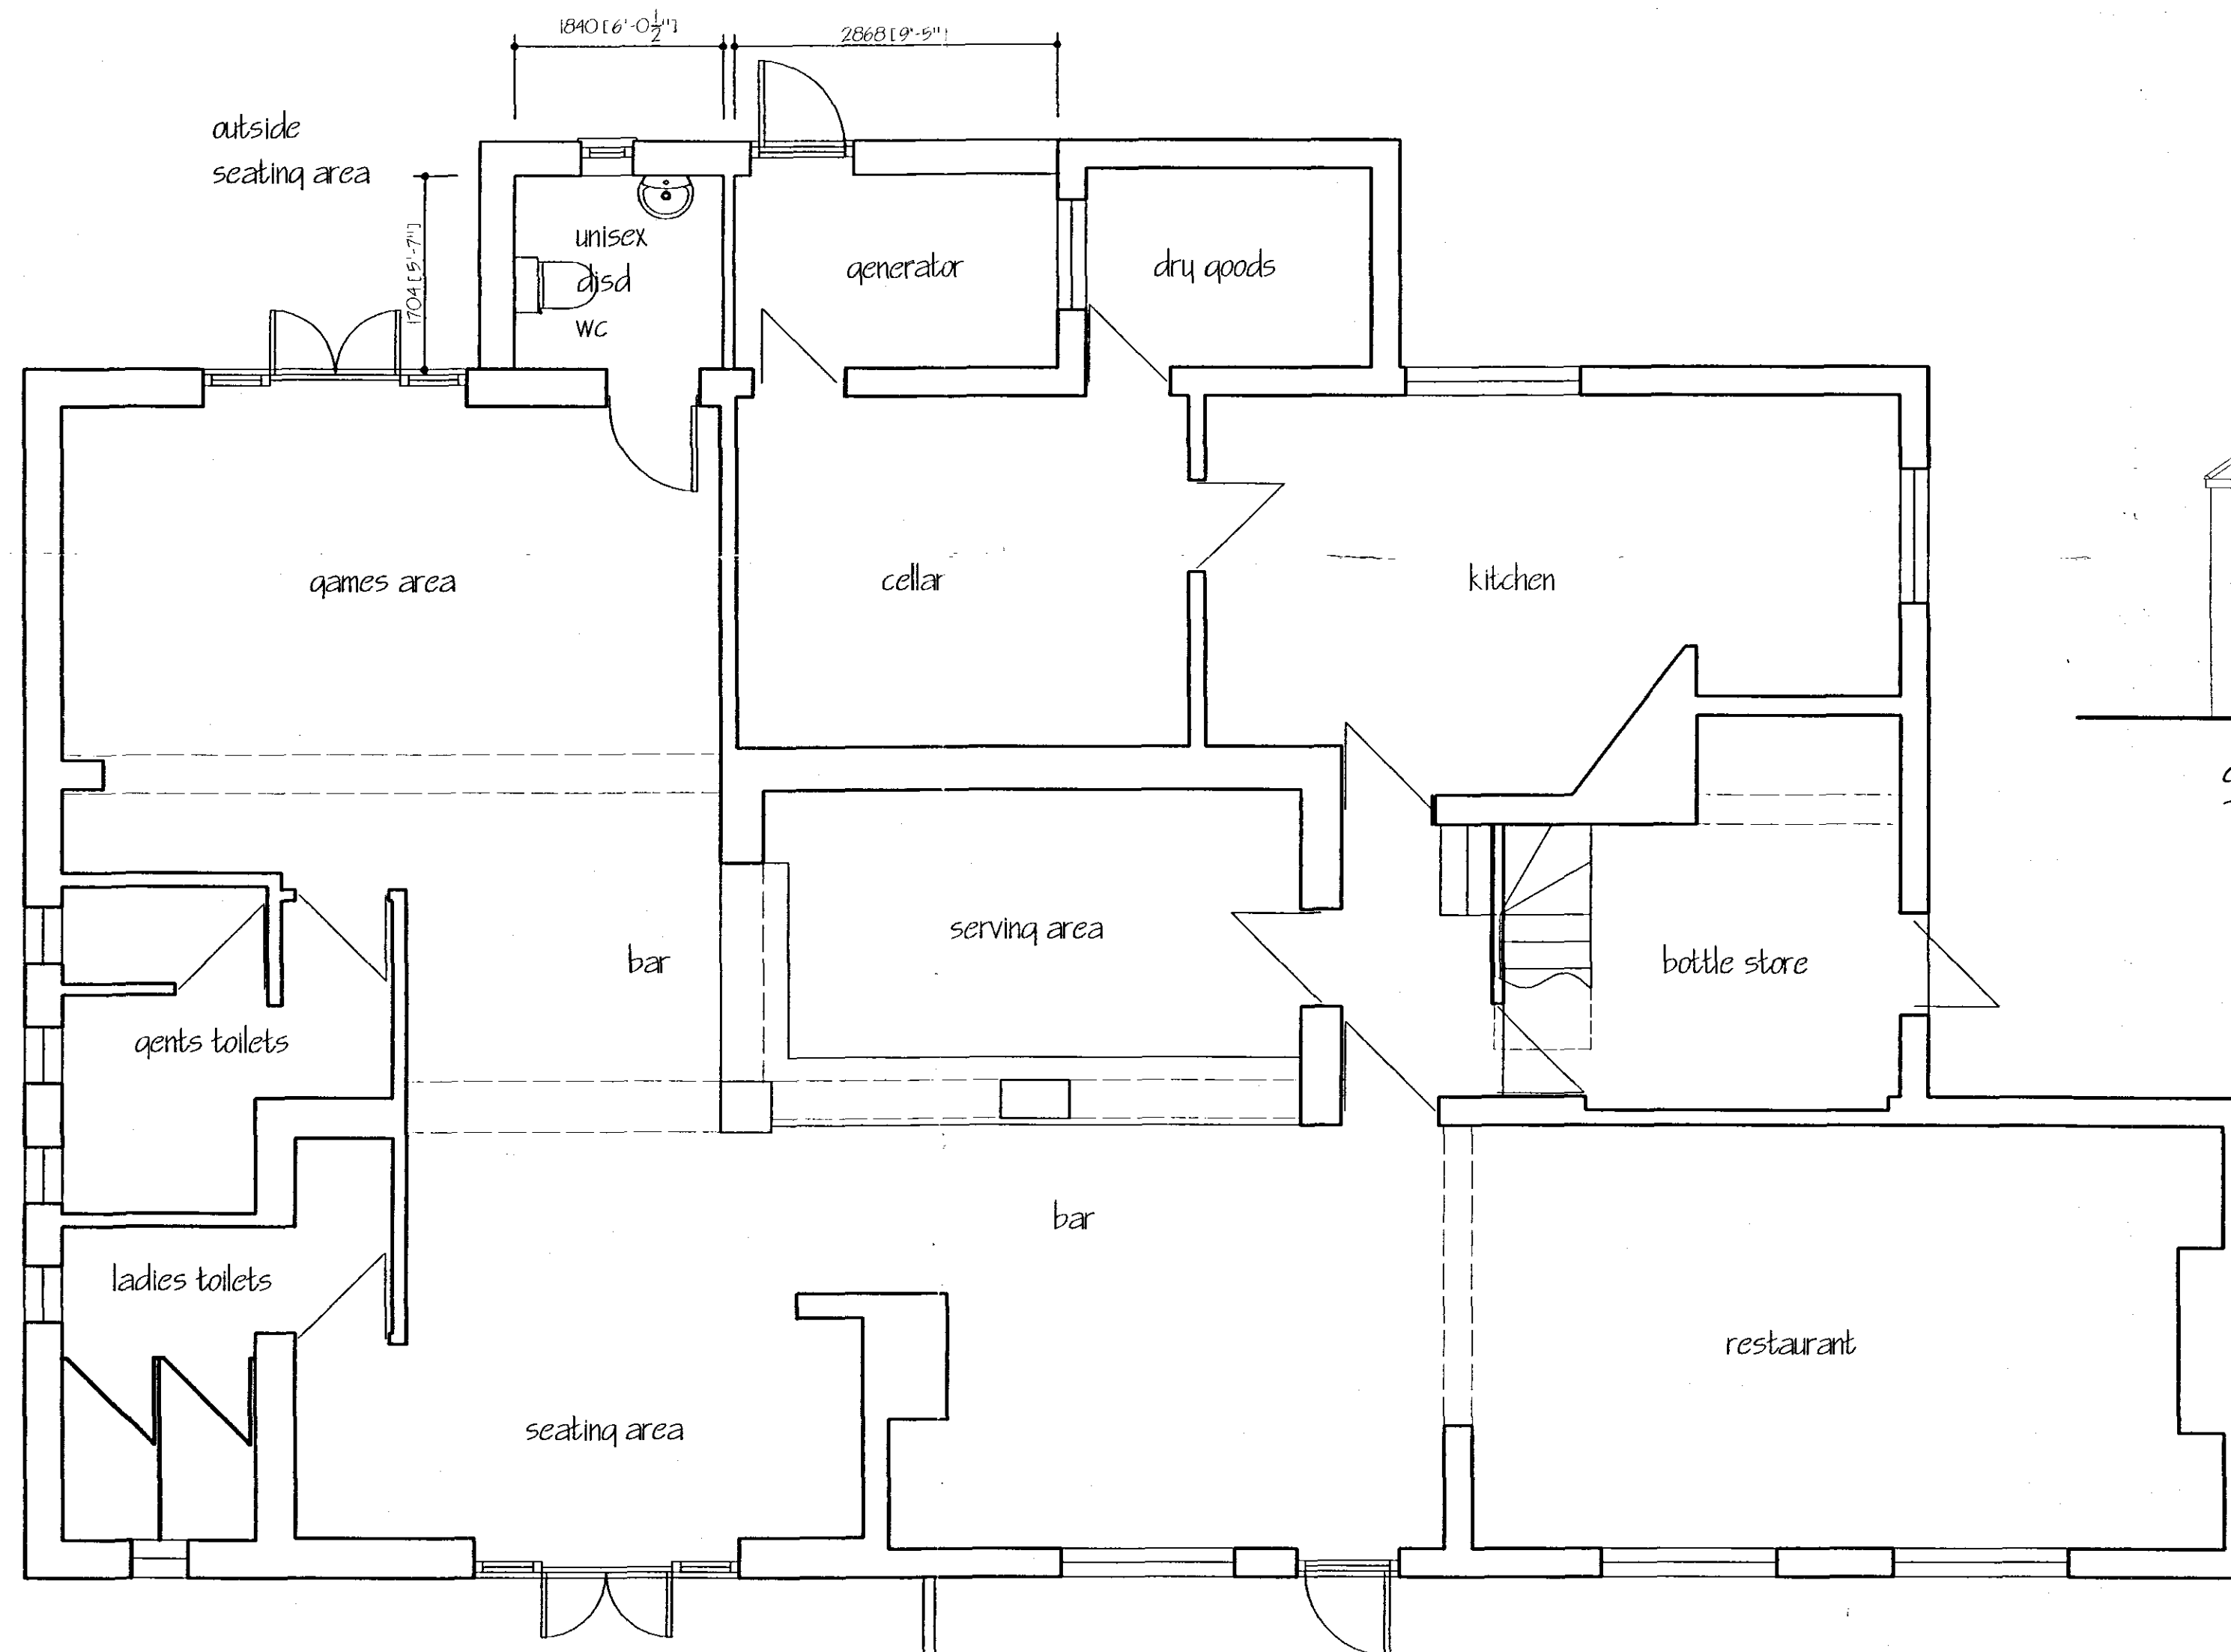


GROUND FLOOR PLAN

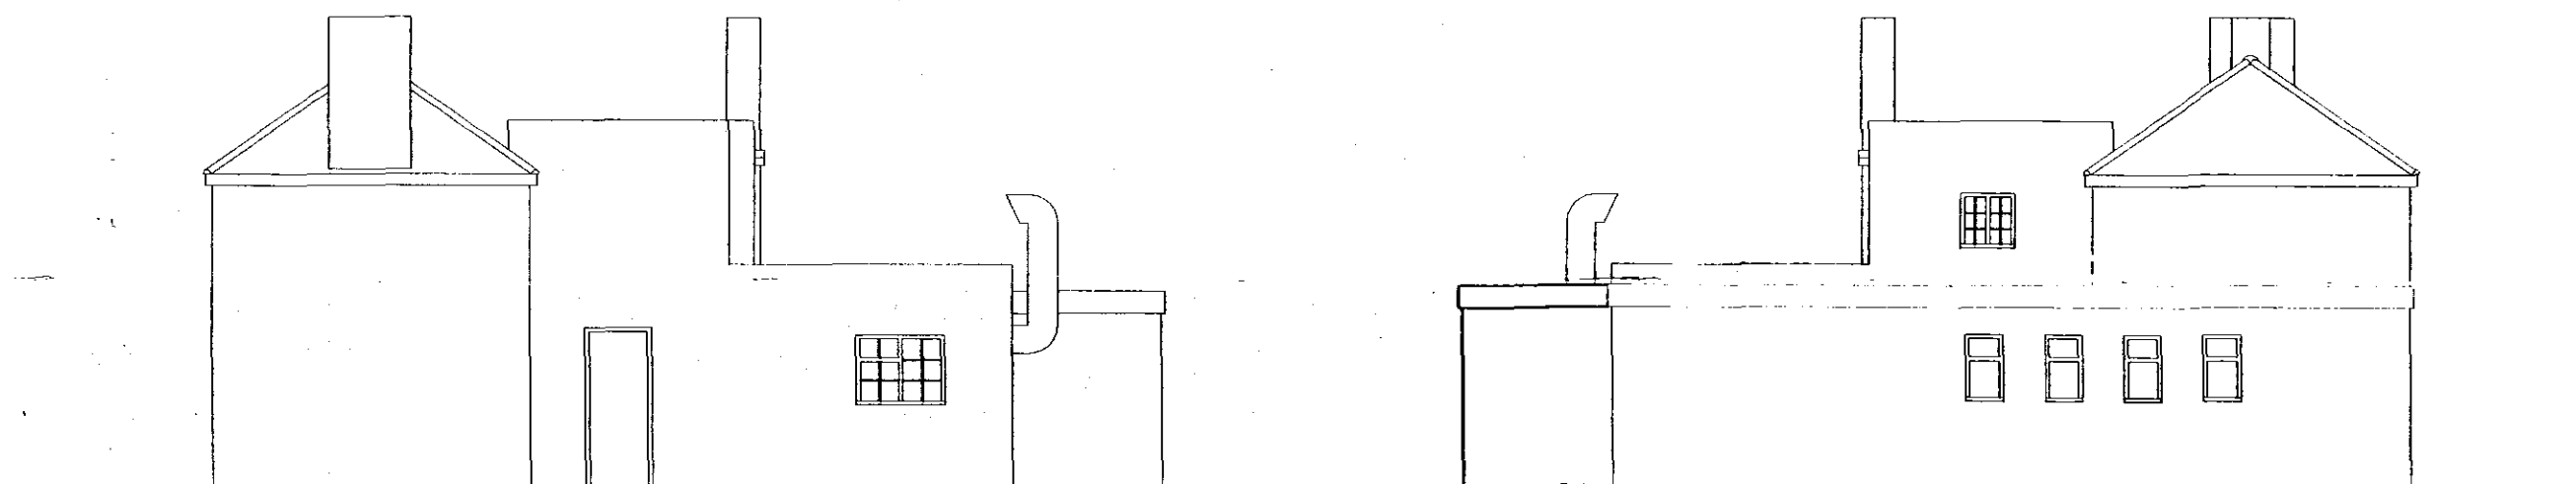

SIDE ELEVATION

SIDE ELEVATION

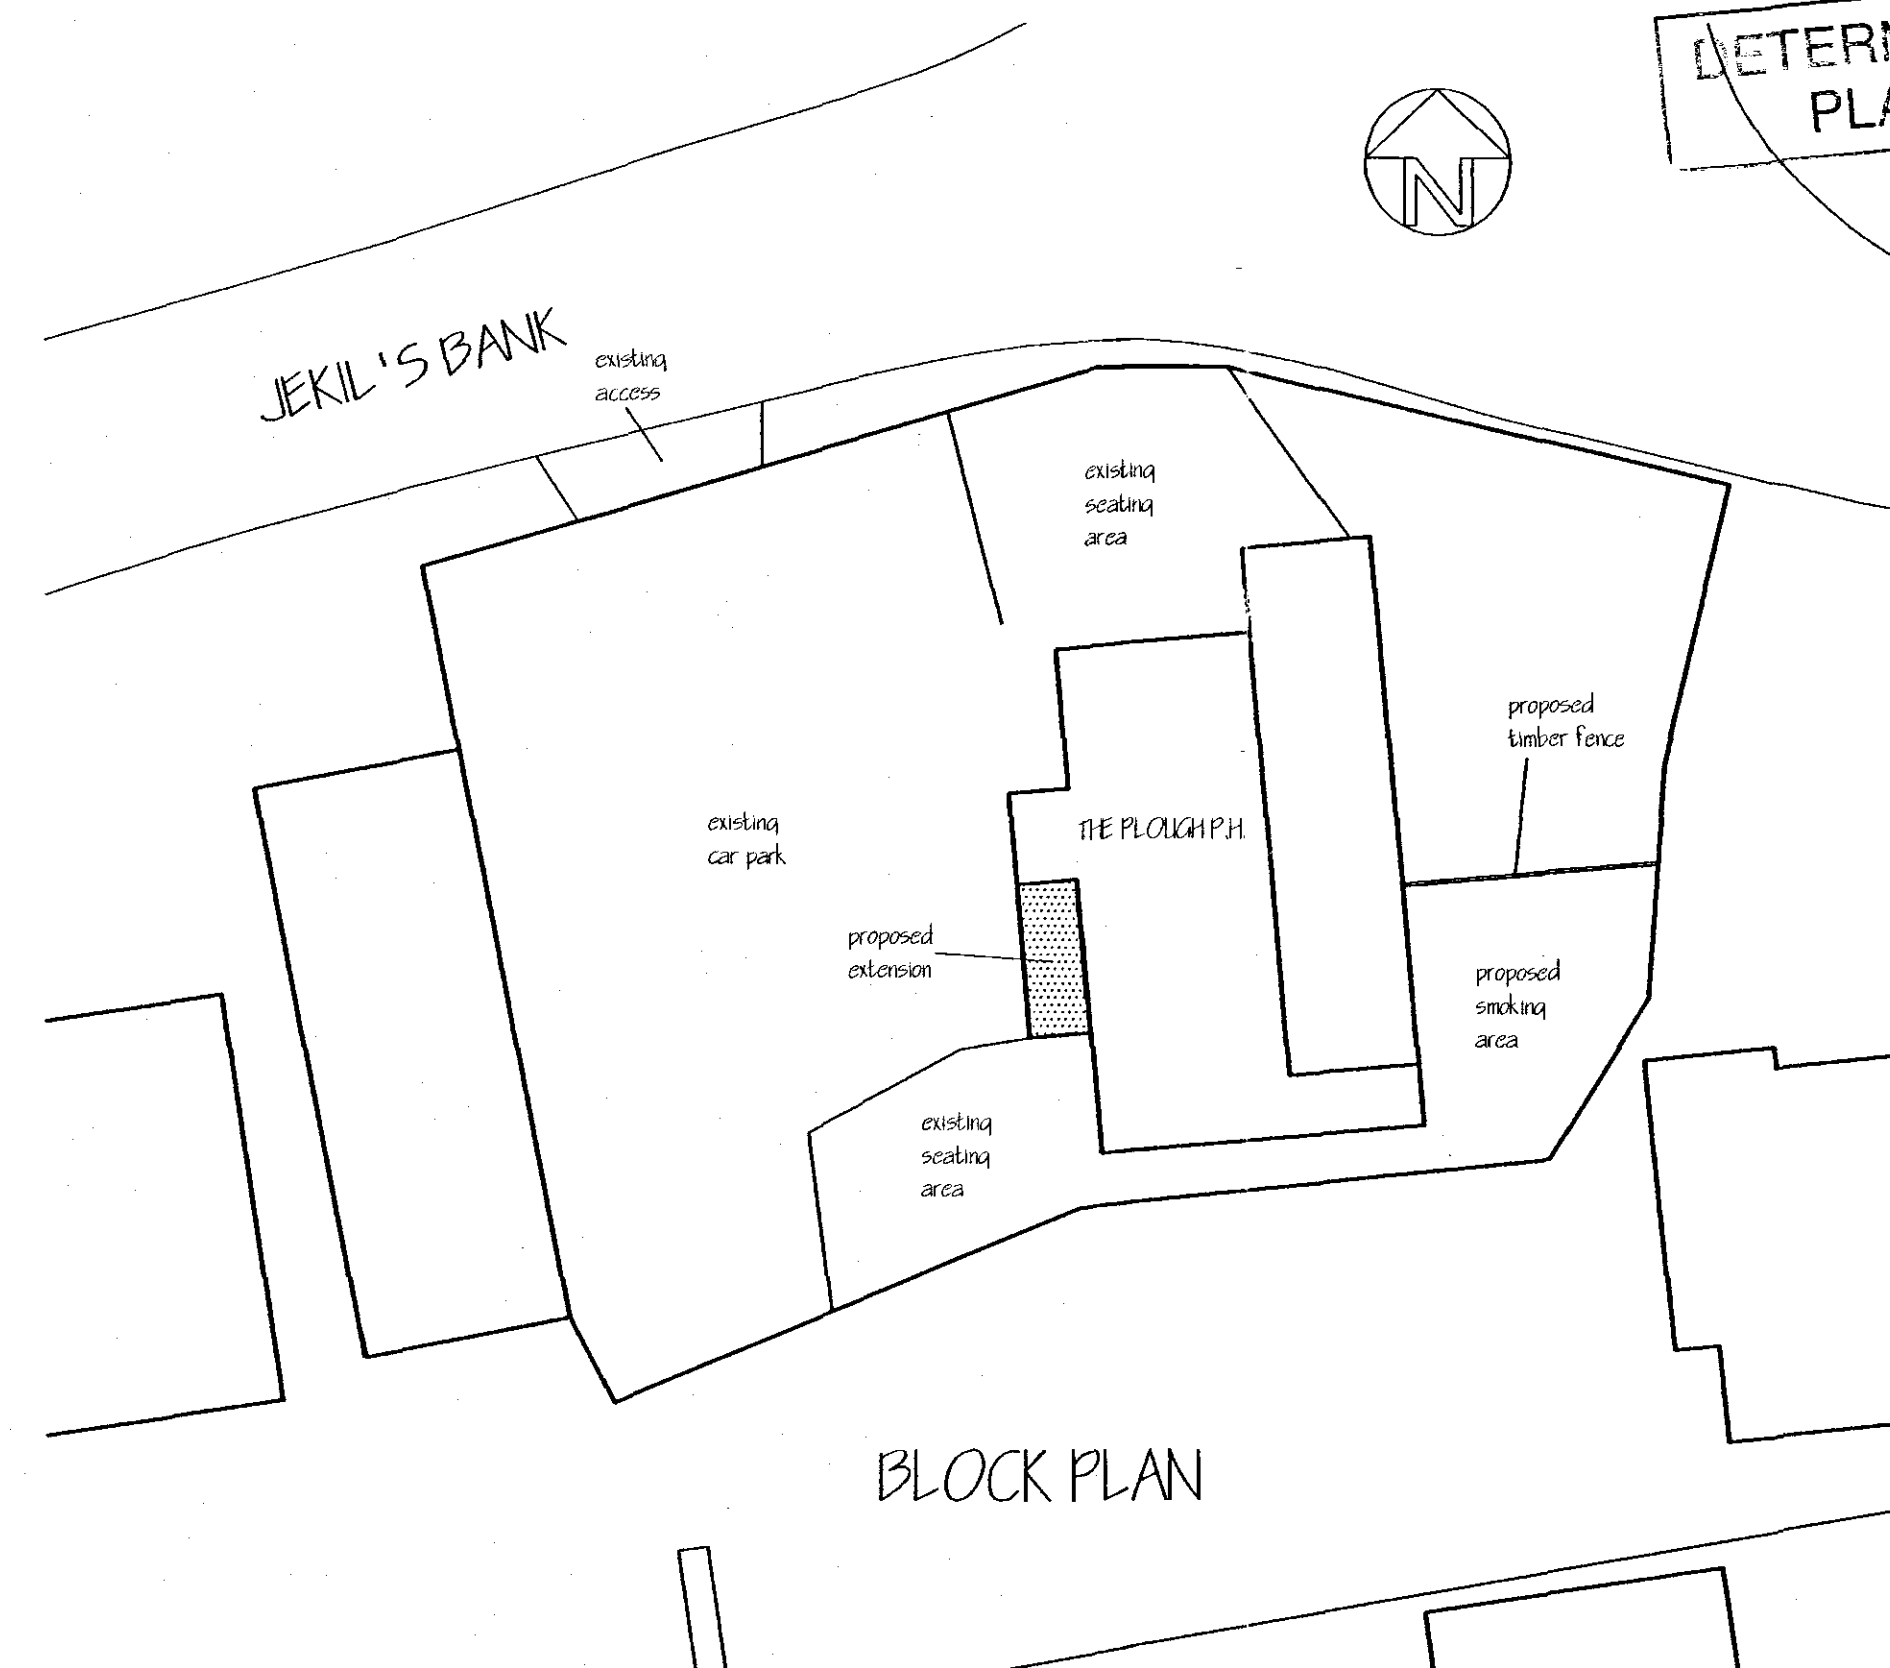

BLOCK PLAN

DETERMINED PLAN

revision	date	init.	revision details

COOPER ARCHITECTURAL DESIGN
 WOODBINE COTTAGE, HOOKSLOATE, FLEET,
 SPALDING, Lincs PE12 8LF
 Tel: 01406 426889
 Mobile: 07908 125 778
 E-MAIL: c.a.d@btconnect.com

Client: MR & MRS I IRVINE

Project: PROPOSED ALTERATIONS AND EXTENSION
 THE PLOUGH PH, JEKIL'S BANK,
 HOLBEACH ST, JONES
 SPALDING
 LINES

Drawing: PLANS & ELEVATIONS AS PROPOSED
 INCLUDING BLOCK PLAN

Scale 1:50 1:100 1:250 1:500	Drawing No. 08-02-02
Date. MAR 2008	Drawn. J.C.