



WARNING

THIS IS NOT A WORKING DRAWING. NO SECURITY AND NO LIABILITY IS ACCEPTED FOR ANY DAMAGE OR LOSS OF ANY KIND OR OF ANY VALUE TO ANY PERSON OR ENTITY ARISING FROM THE USE OF THIS DRAWING. THE CLIENT IS ADVISED TO OBTAIN A PROFESSIONAL COPY OF THE DRAWING FOR THEIR OWN USE ONLY.

SOMERSET HOUSE

HOLBEACH ST. MARKS

Relaxed

EXISTING BUILDING
TO CONCRETE ALONG

5m

9m

RAIN

RAIN


Block Plan

DRAWING NO.

D.A. GREEN & SONS Ltd.
WHAPLODE, SPALDING,
LINCS, PE12 6TL.

Tel: HOLBEACH (01406) 370585
Fax: HOLBEACH (01406) 370766

GENERAL NOTES
ALL HOLE SIZES MUST BE NOTED ON
THE ACTUAL DETAILS. ALL WELDING
TO BE ~~100% FILLET WELD~~ CONT.
EXCEPT WHERE NOTED. ALL NOTICES
TO HAVE 10mm RADIUS.

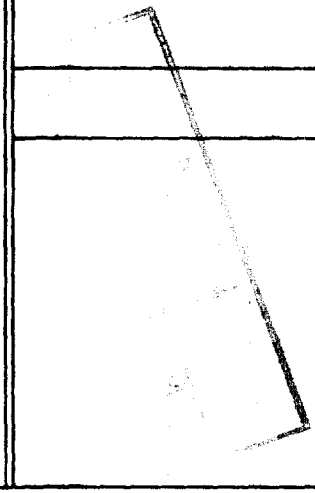

REVISIONS BY DATE

DRAWING ISSUED TO

F.	W.	SP.	A.	AP.	T.	SM.	CR.
SC.	LP.	RC.	CM.	SO.	ST.	B.	
~~BLAST~~							
~~PAINT~~							
~~REPAIR~~							
SCALE							
DRAWN							
CHKD.							
CLIENT							

A.H. WEST to SON


SITE
c/o D.A. GREEN & SONS.

DETAILS
Block Plan

GREEN
STRUCTURAL


DRAWING NO. **1780/2**

WELD TESTING SCRUTINY YES NO

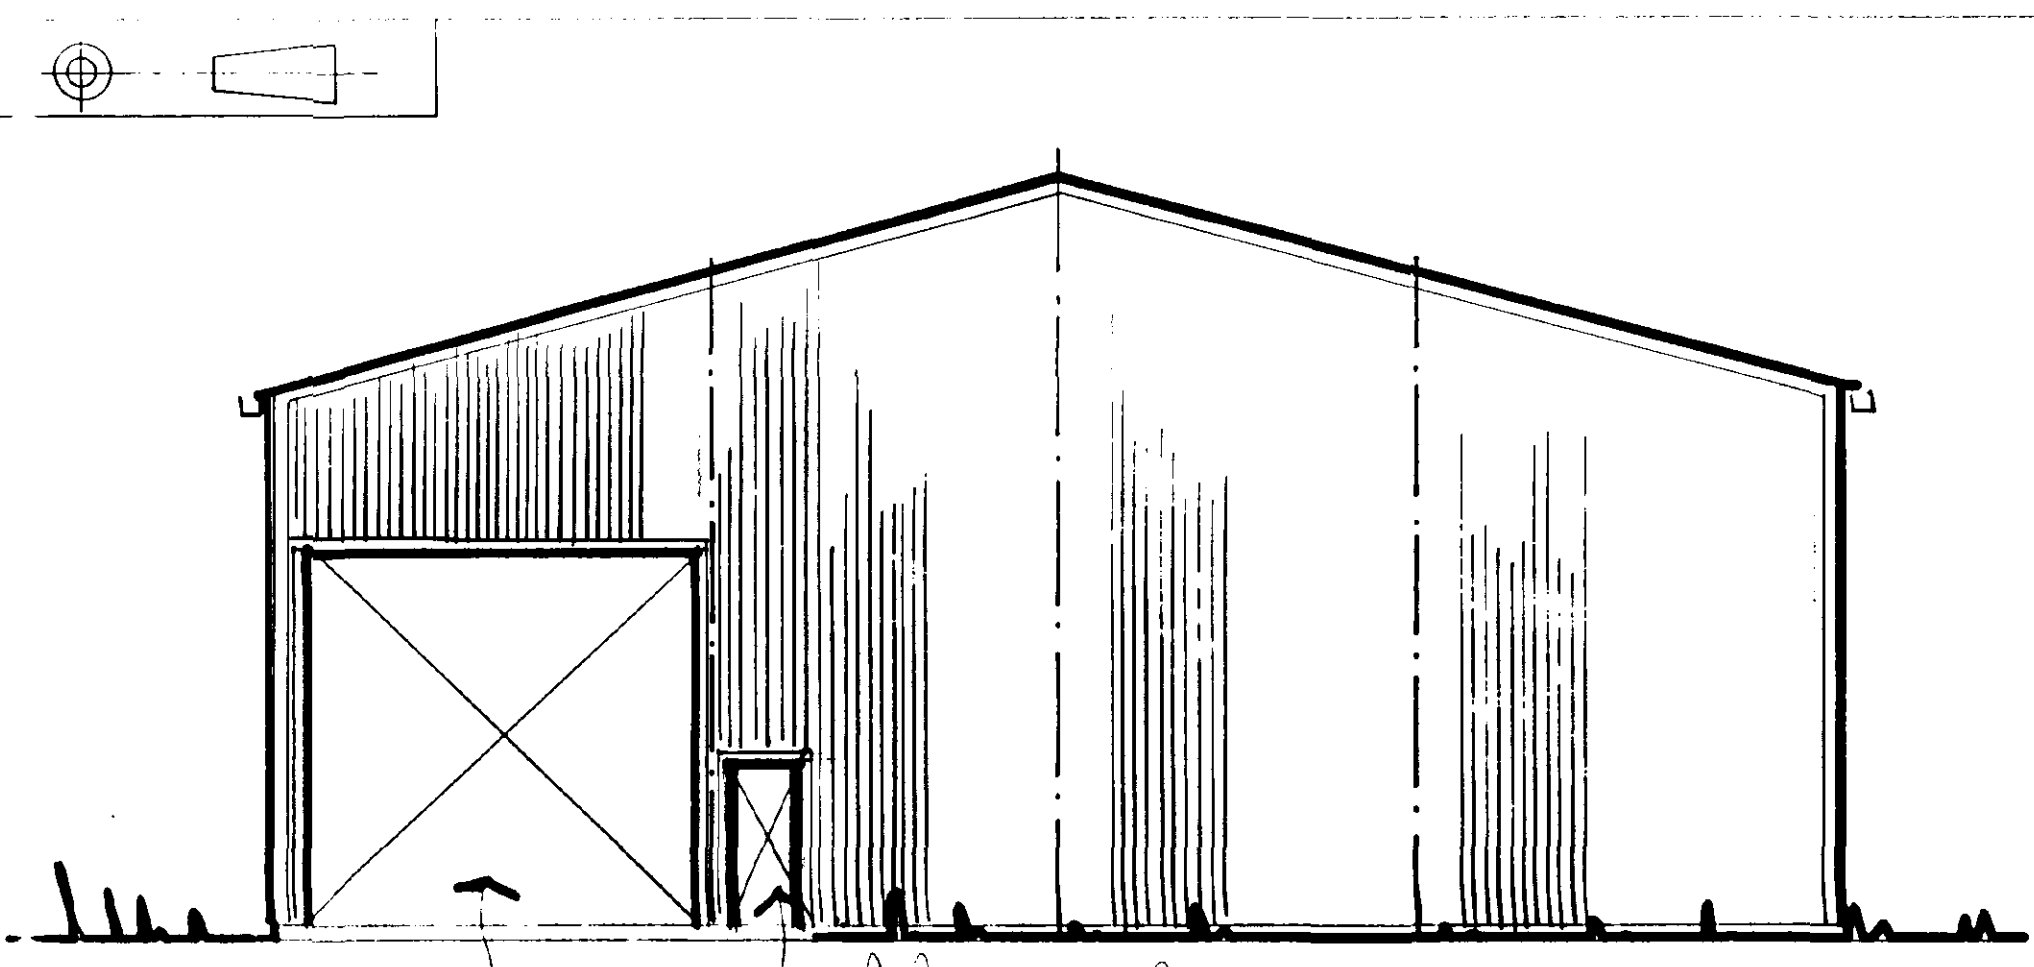

FRONT ELEVATION

4870 wide x 4870 high electrically operated sectional overhead door (plastic coated steel finish)

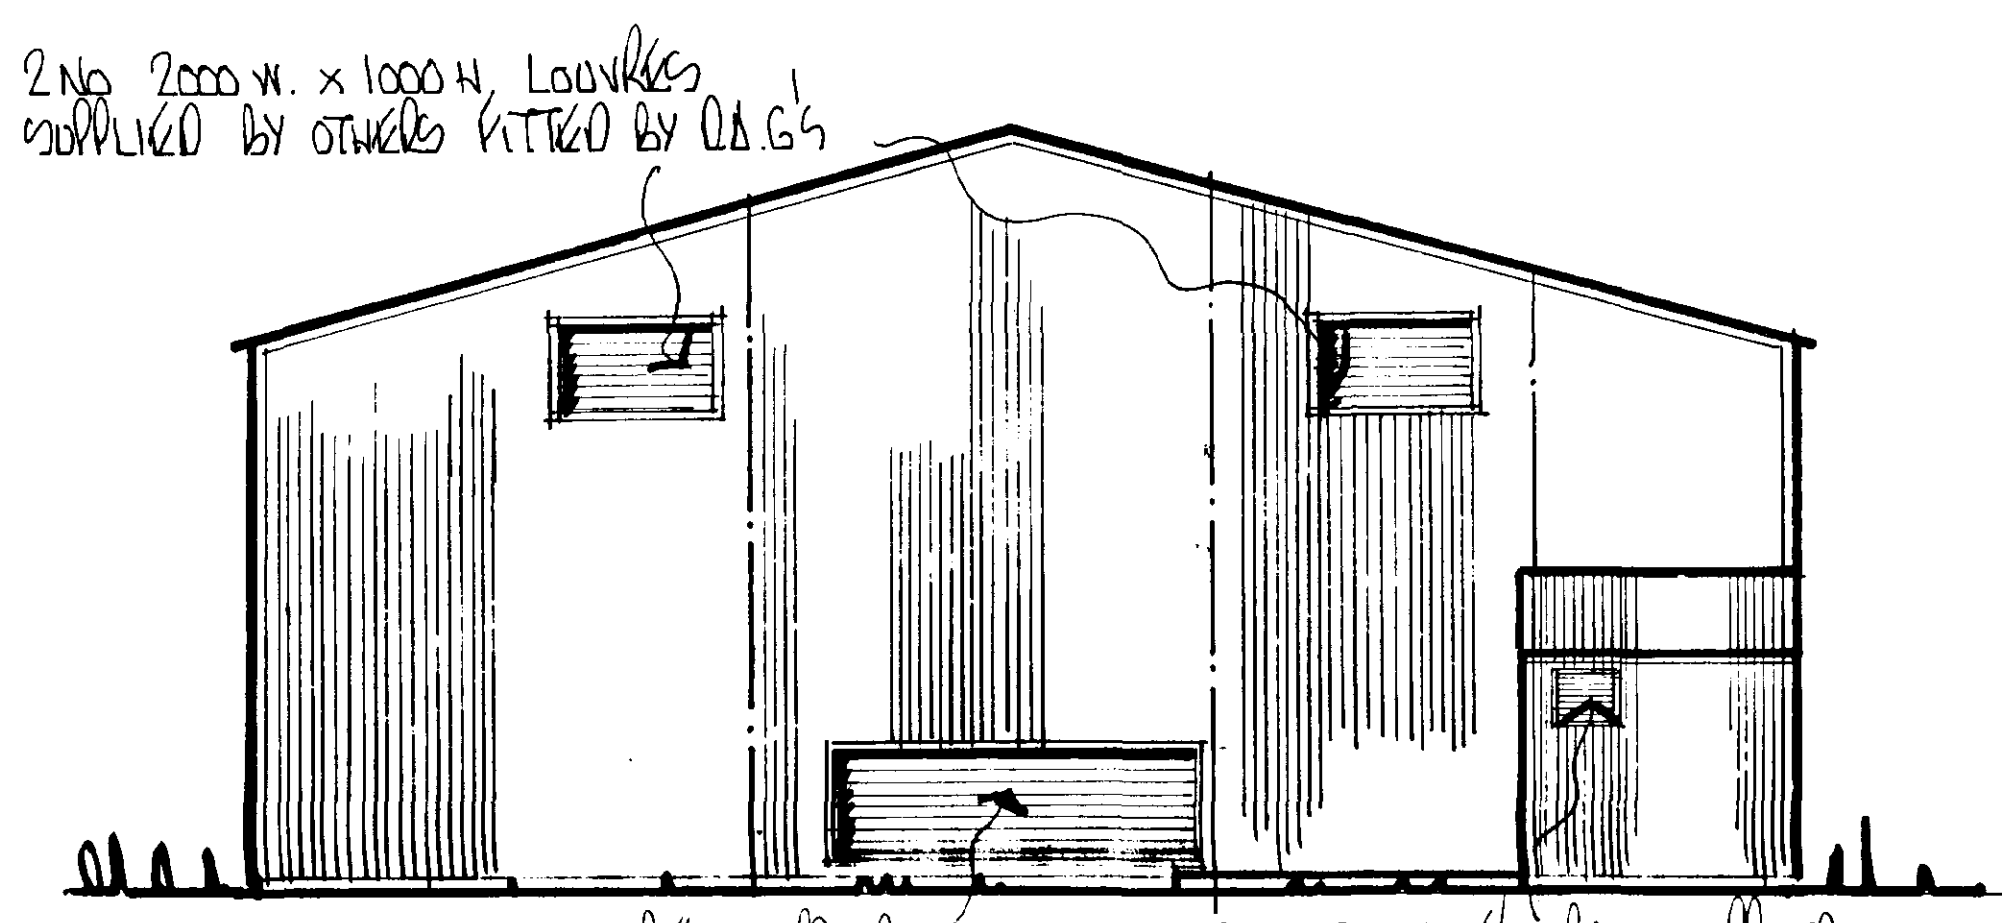


REAR ELEVATION

2 No 2000 W. x 1000 H. Louvers supplied by others fitted by D.A.G.s


4800 W x 1100 H Louvers supplied by others fitted by D.A.G.s

600 W x 600 H P/G P.C.G supplied & fitted by D.A.G.s

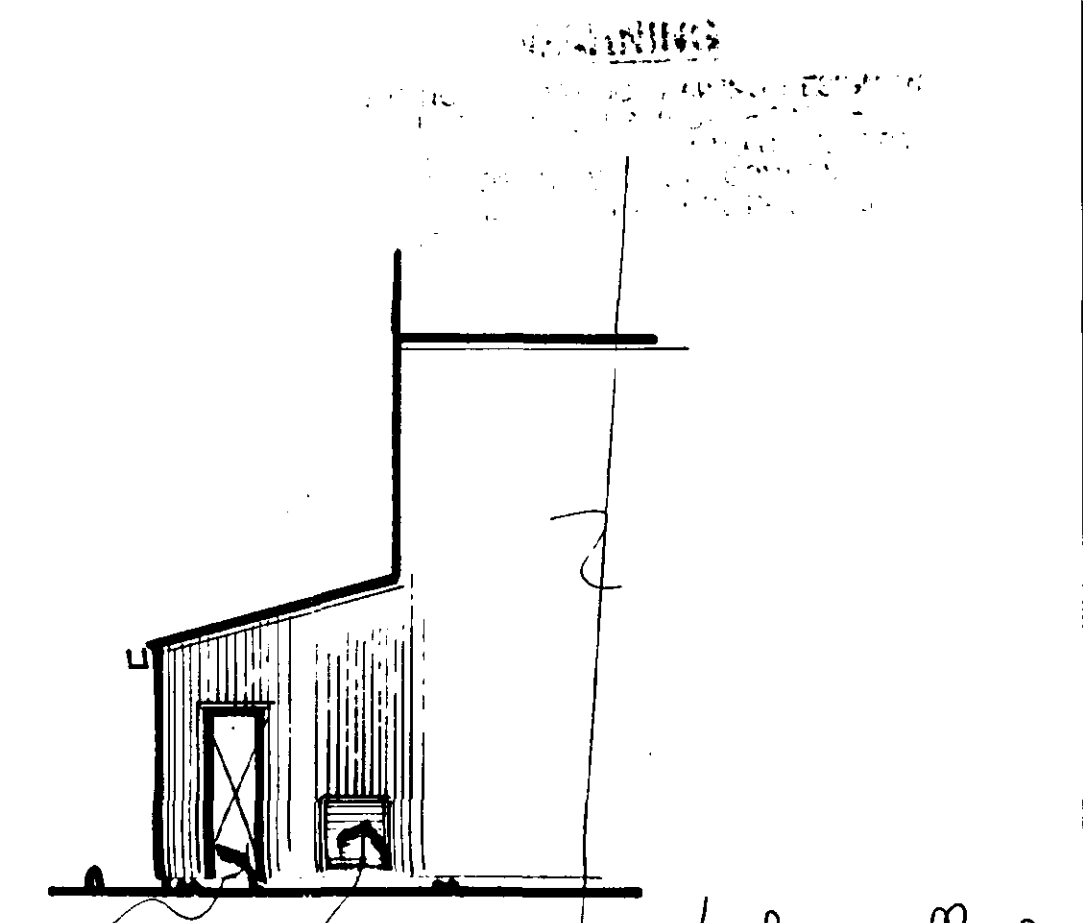


SIDE ELEVATION

600 W x 600 H P/G P.C.G supplied & fitted by D.A.G.s

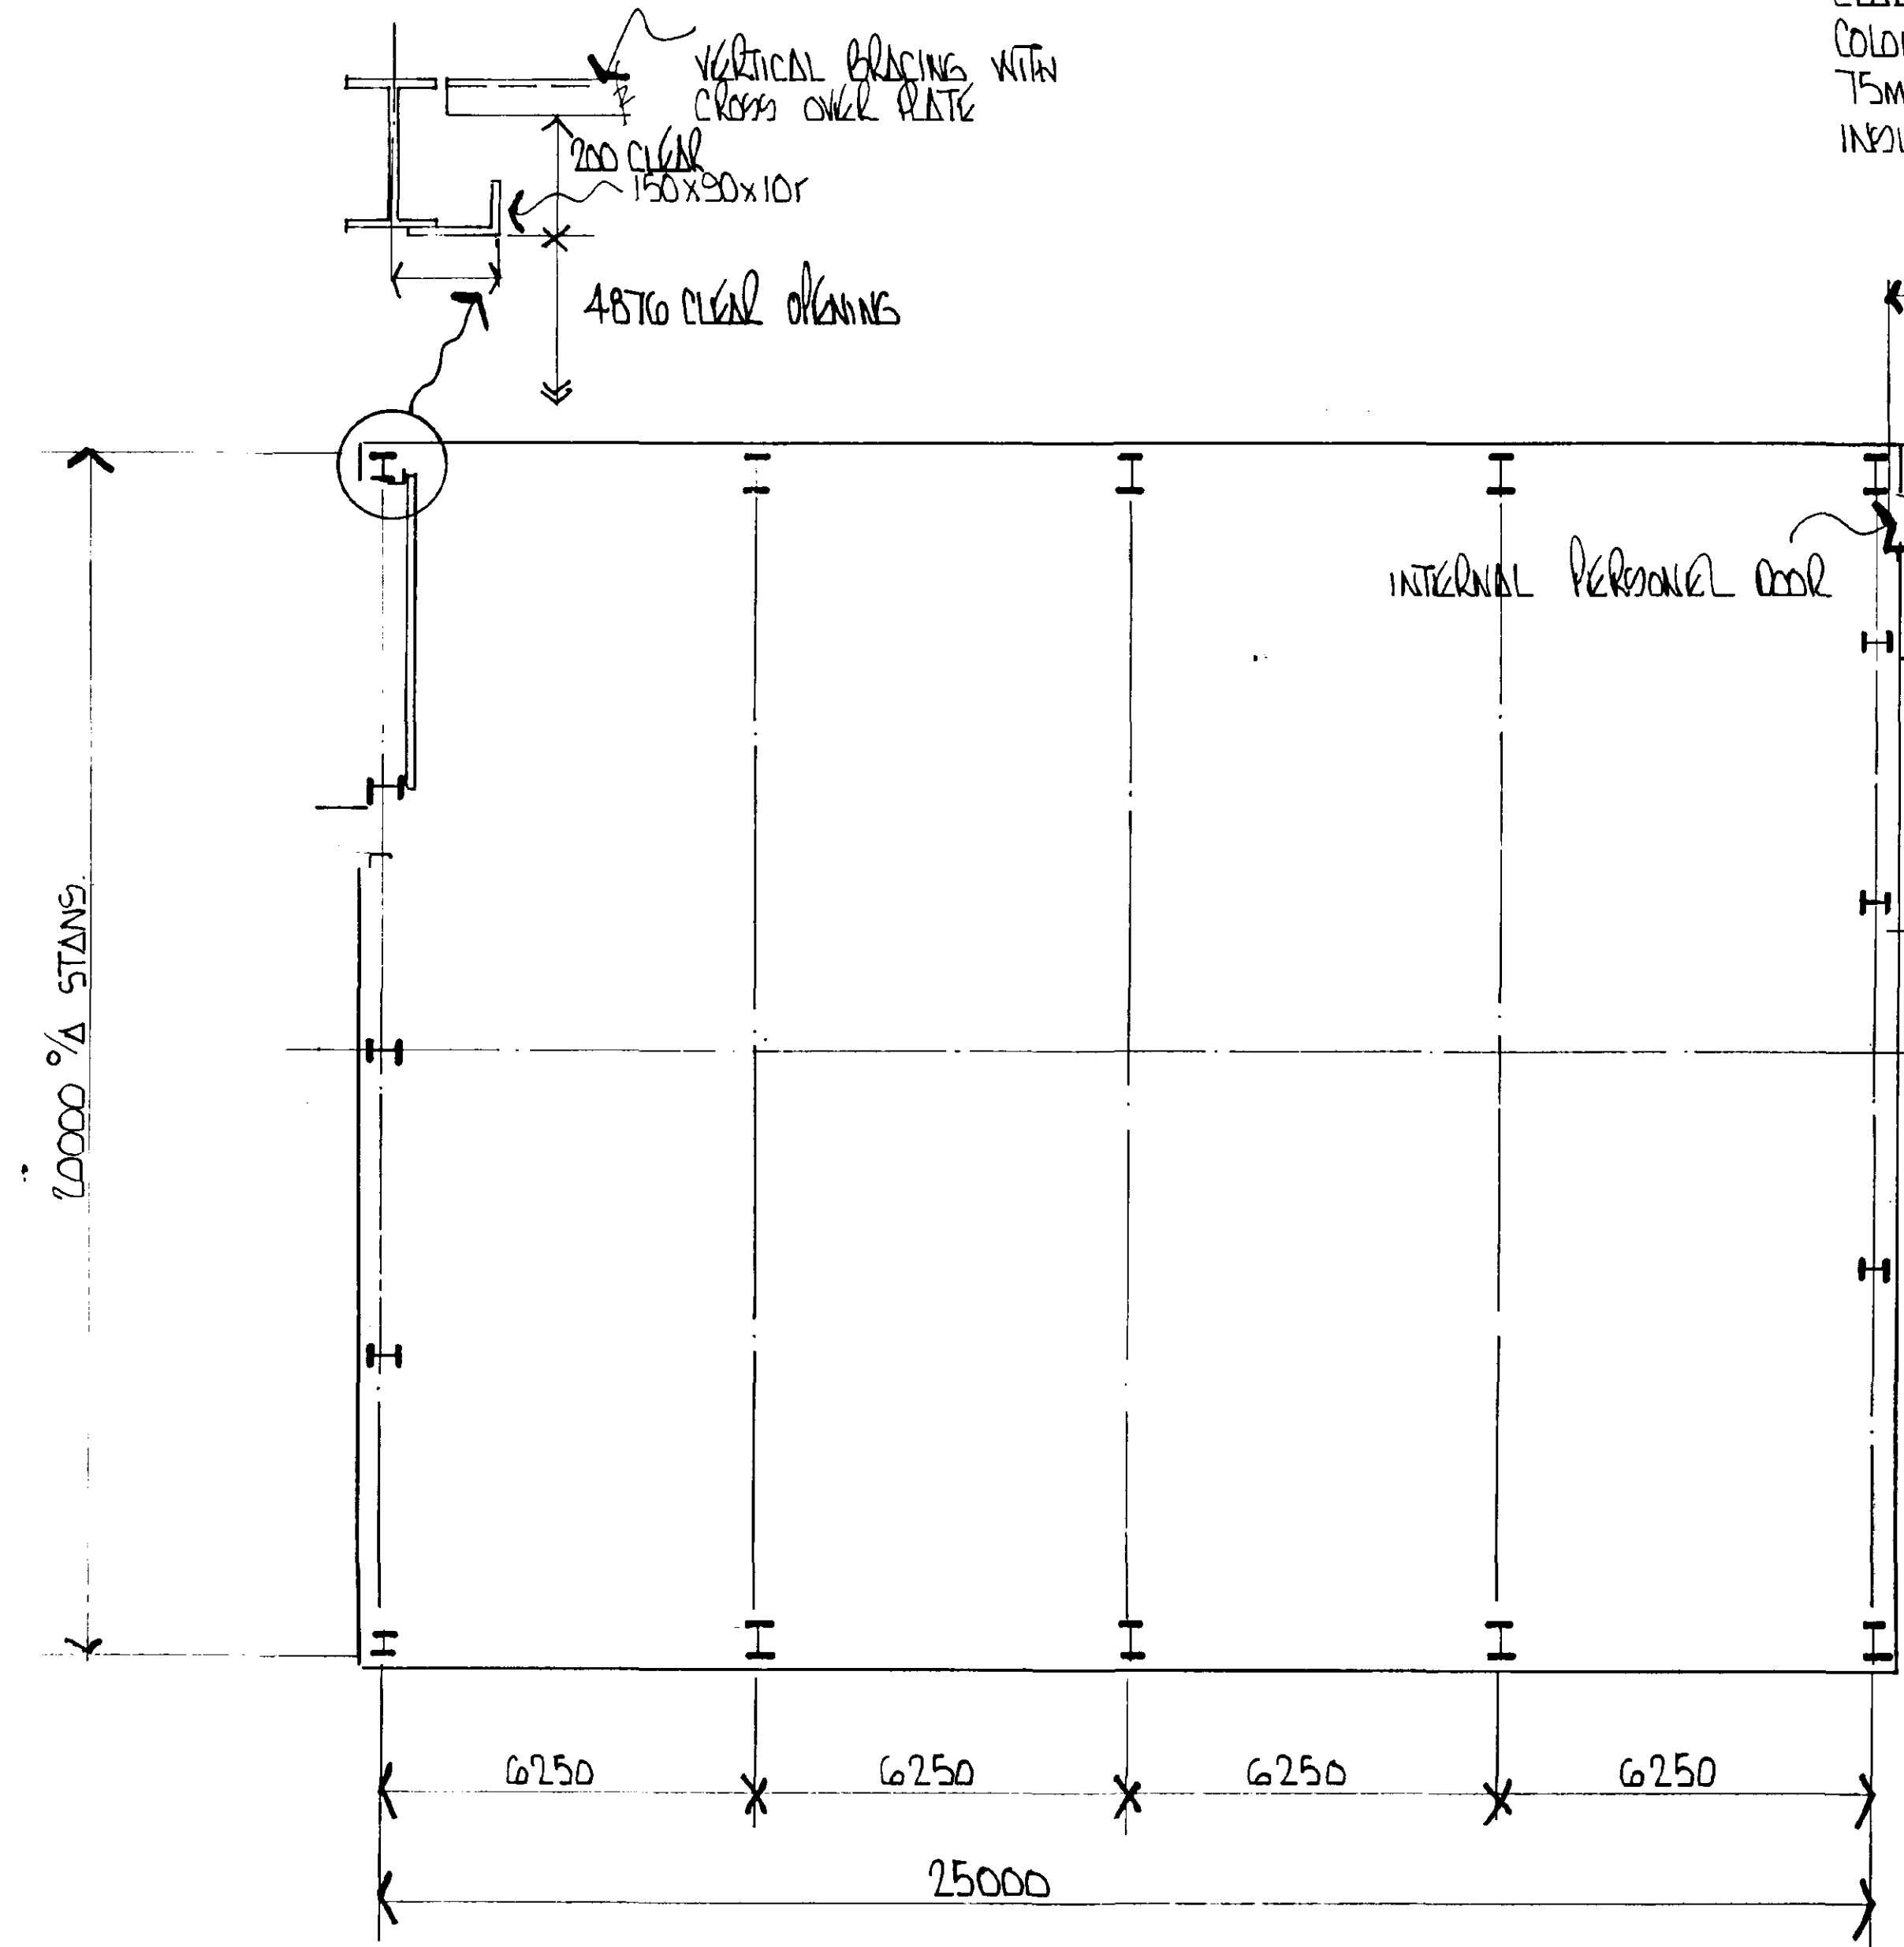

FLOOR PLAN


PLASTIC COATED STEEL ROOF
CLADDING SINGLE SKIN
COLOUR 8 - GUNNING GREY 10A05
75MM SPRAY FOAM INSULATION BY OTHERS

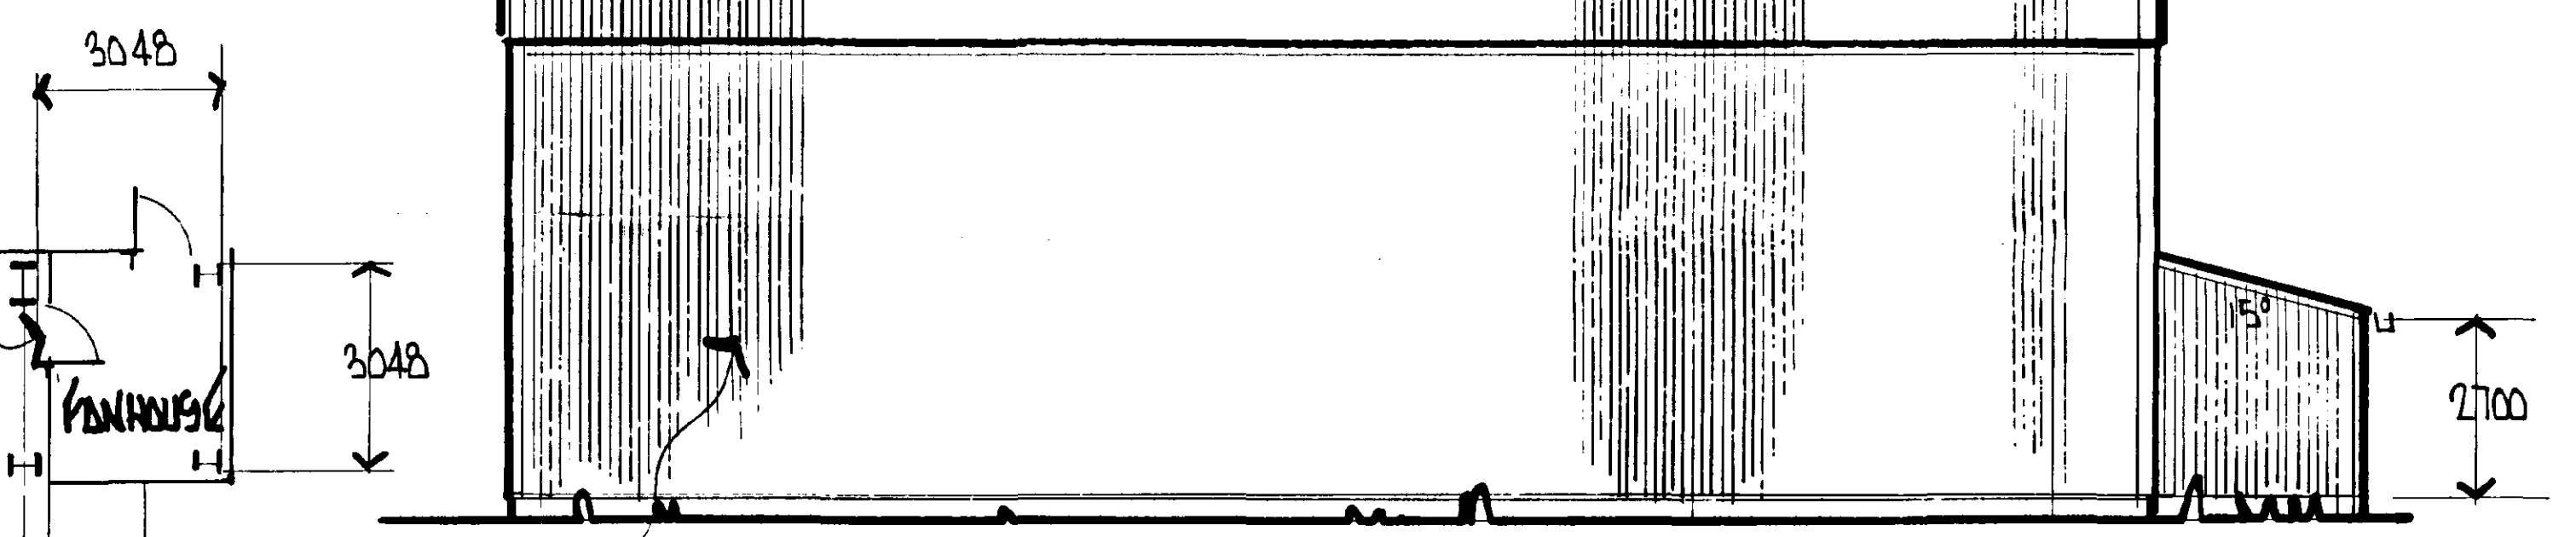

SIDE ELEVATION (OPP SIDE SIMILAR EXCEPT VANHOUSE)

PLASTIC COATED STEEL VERTICAL CLADDING SINGLE SKIN
COLOUR 8 - OLIVE GREEN 12B27
75MM SPRAY FOAM INSULATION BY OTHERS

CONDENSER STAND
1.5M WIDE x 4.5M LONG

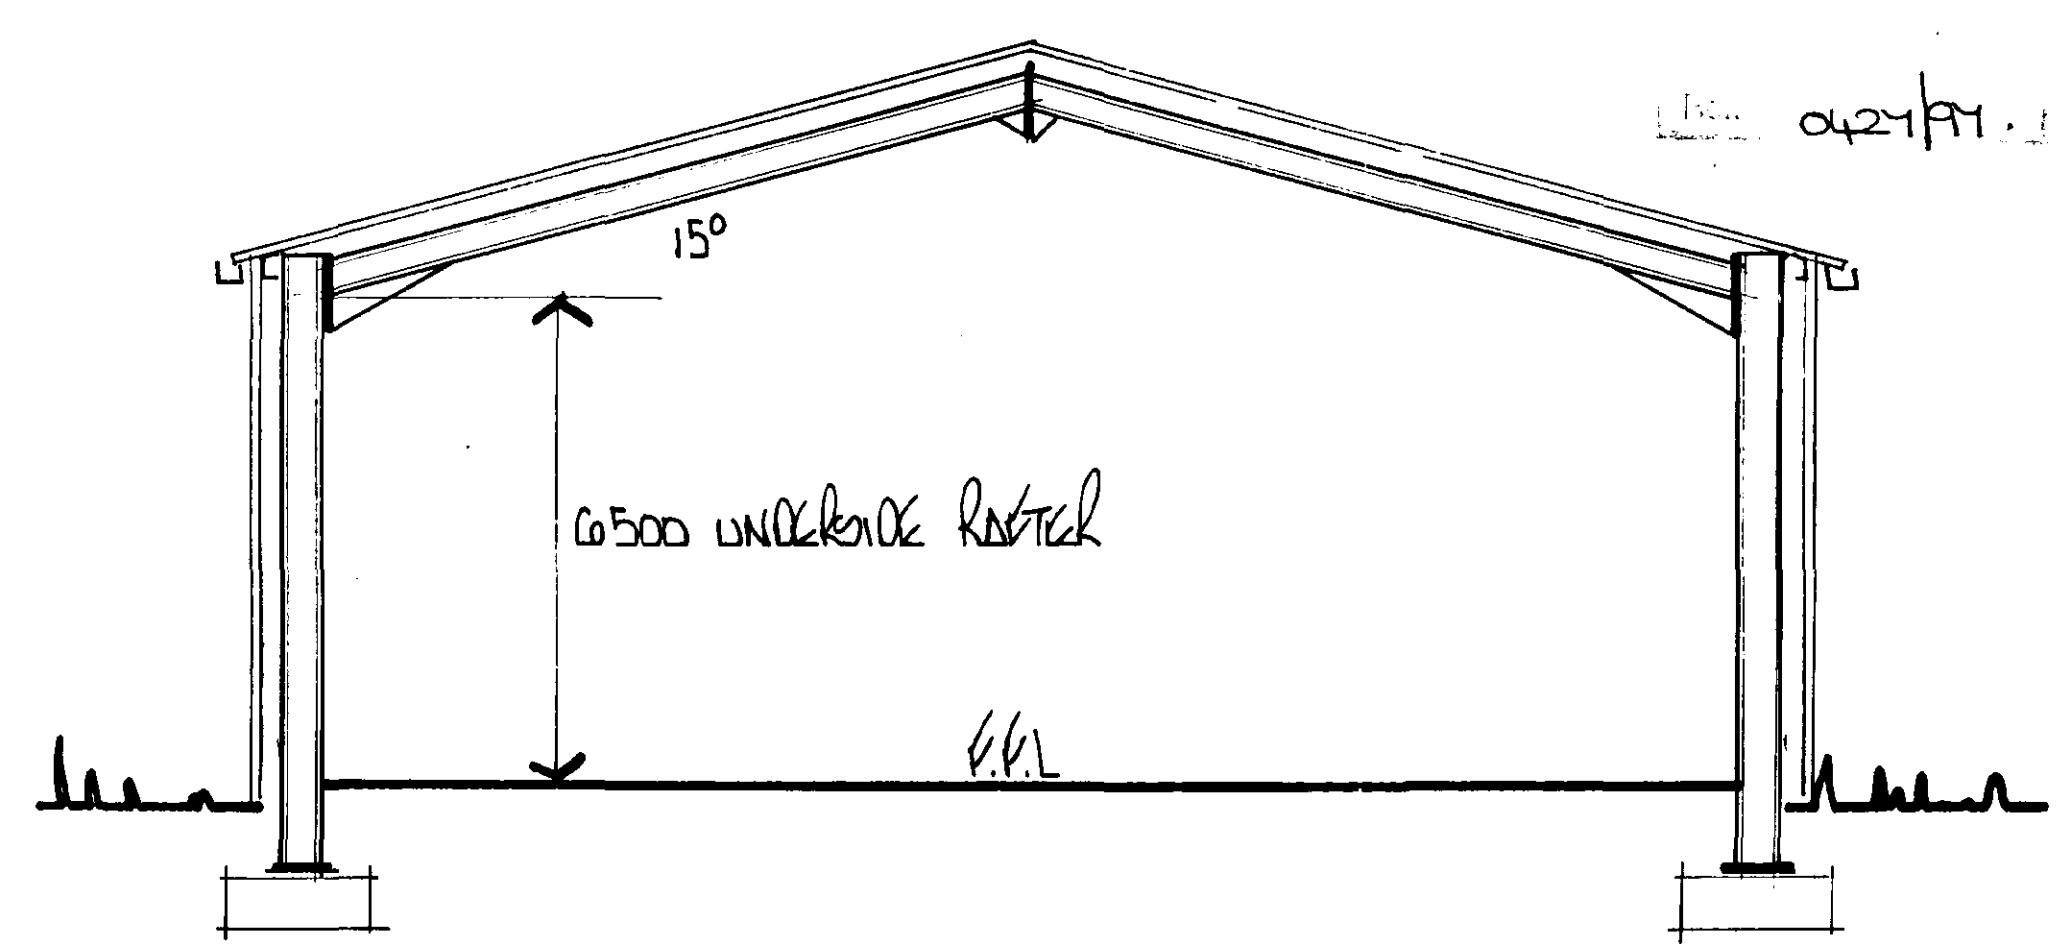

TYPICAL SECTION THRU

DRAWING NO.

D.A. GREEN & SONS Ltd.
WHAPLODE, SPALDING,
LINCS, PE12 6TL.

Tel: HOLBEACH (01406) 370585
Fax: HOLBEACH (01406) 370766

GENERAL NOTES
ALL HOLE SIZES MUST BE NOTED ON ACTUAL DETAILS
ALL WELDING TO BE 3mm FILLET
WELD JOINT EXCEPT WHERE NOTED
ALL NOTCHES TO HAVE 10mm RADIUS

REVISIONS	BY	DATE
1	MM	APRIL 97

DRAWING ISSUED TO

F.	W.	SP.	A.	AP.	T.	SM.	CR.
SC.	LP.	RC.	CM.	SO.	ST.	B.	

ARCHITECT

CONSULTING ENGINEER

DETERMINED
MAIN CONTRACTOR
F

PROJECT

Box PISTON STORE

SITE ADDRESS
A.H. WEST & SON
c/o D.A. GREEN & SON

DETAILS
ELEVATIONS ETC.

GREEN
STRUCTURAL

DRAWING NO. **1780/1**