



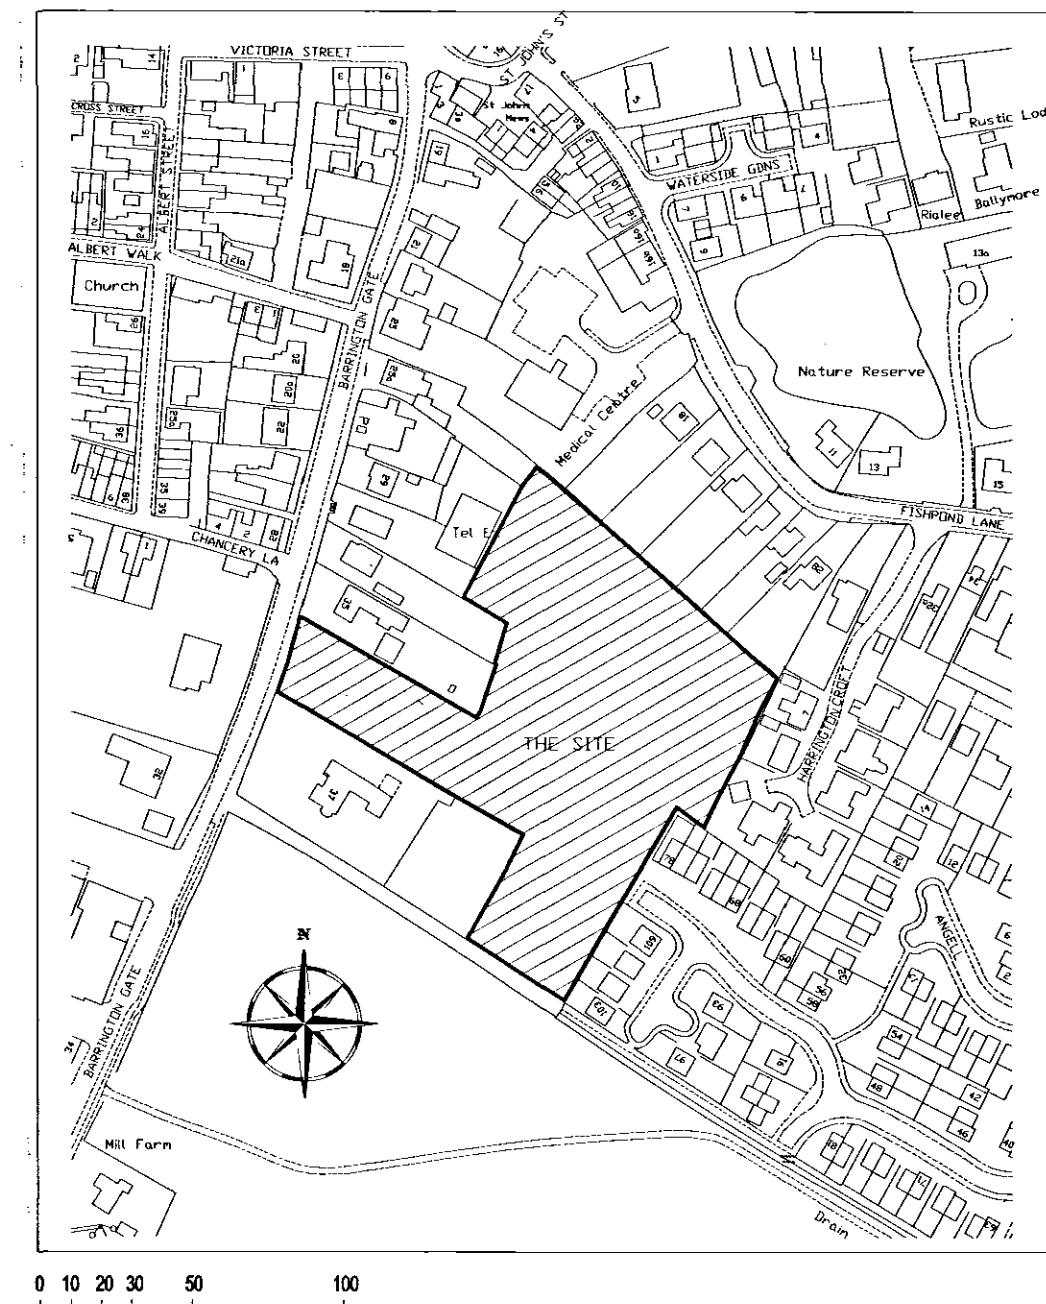

Site Location Plan
1:2500

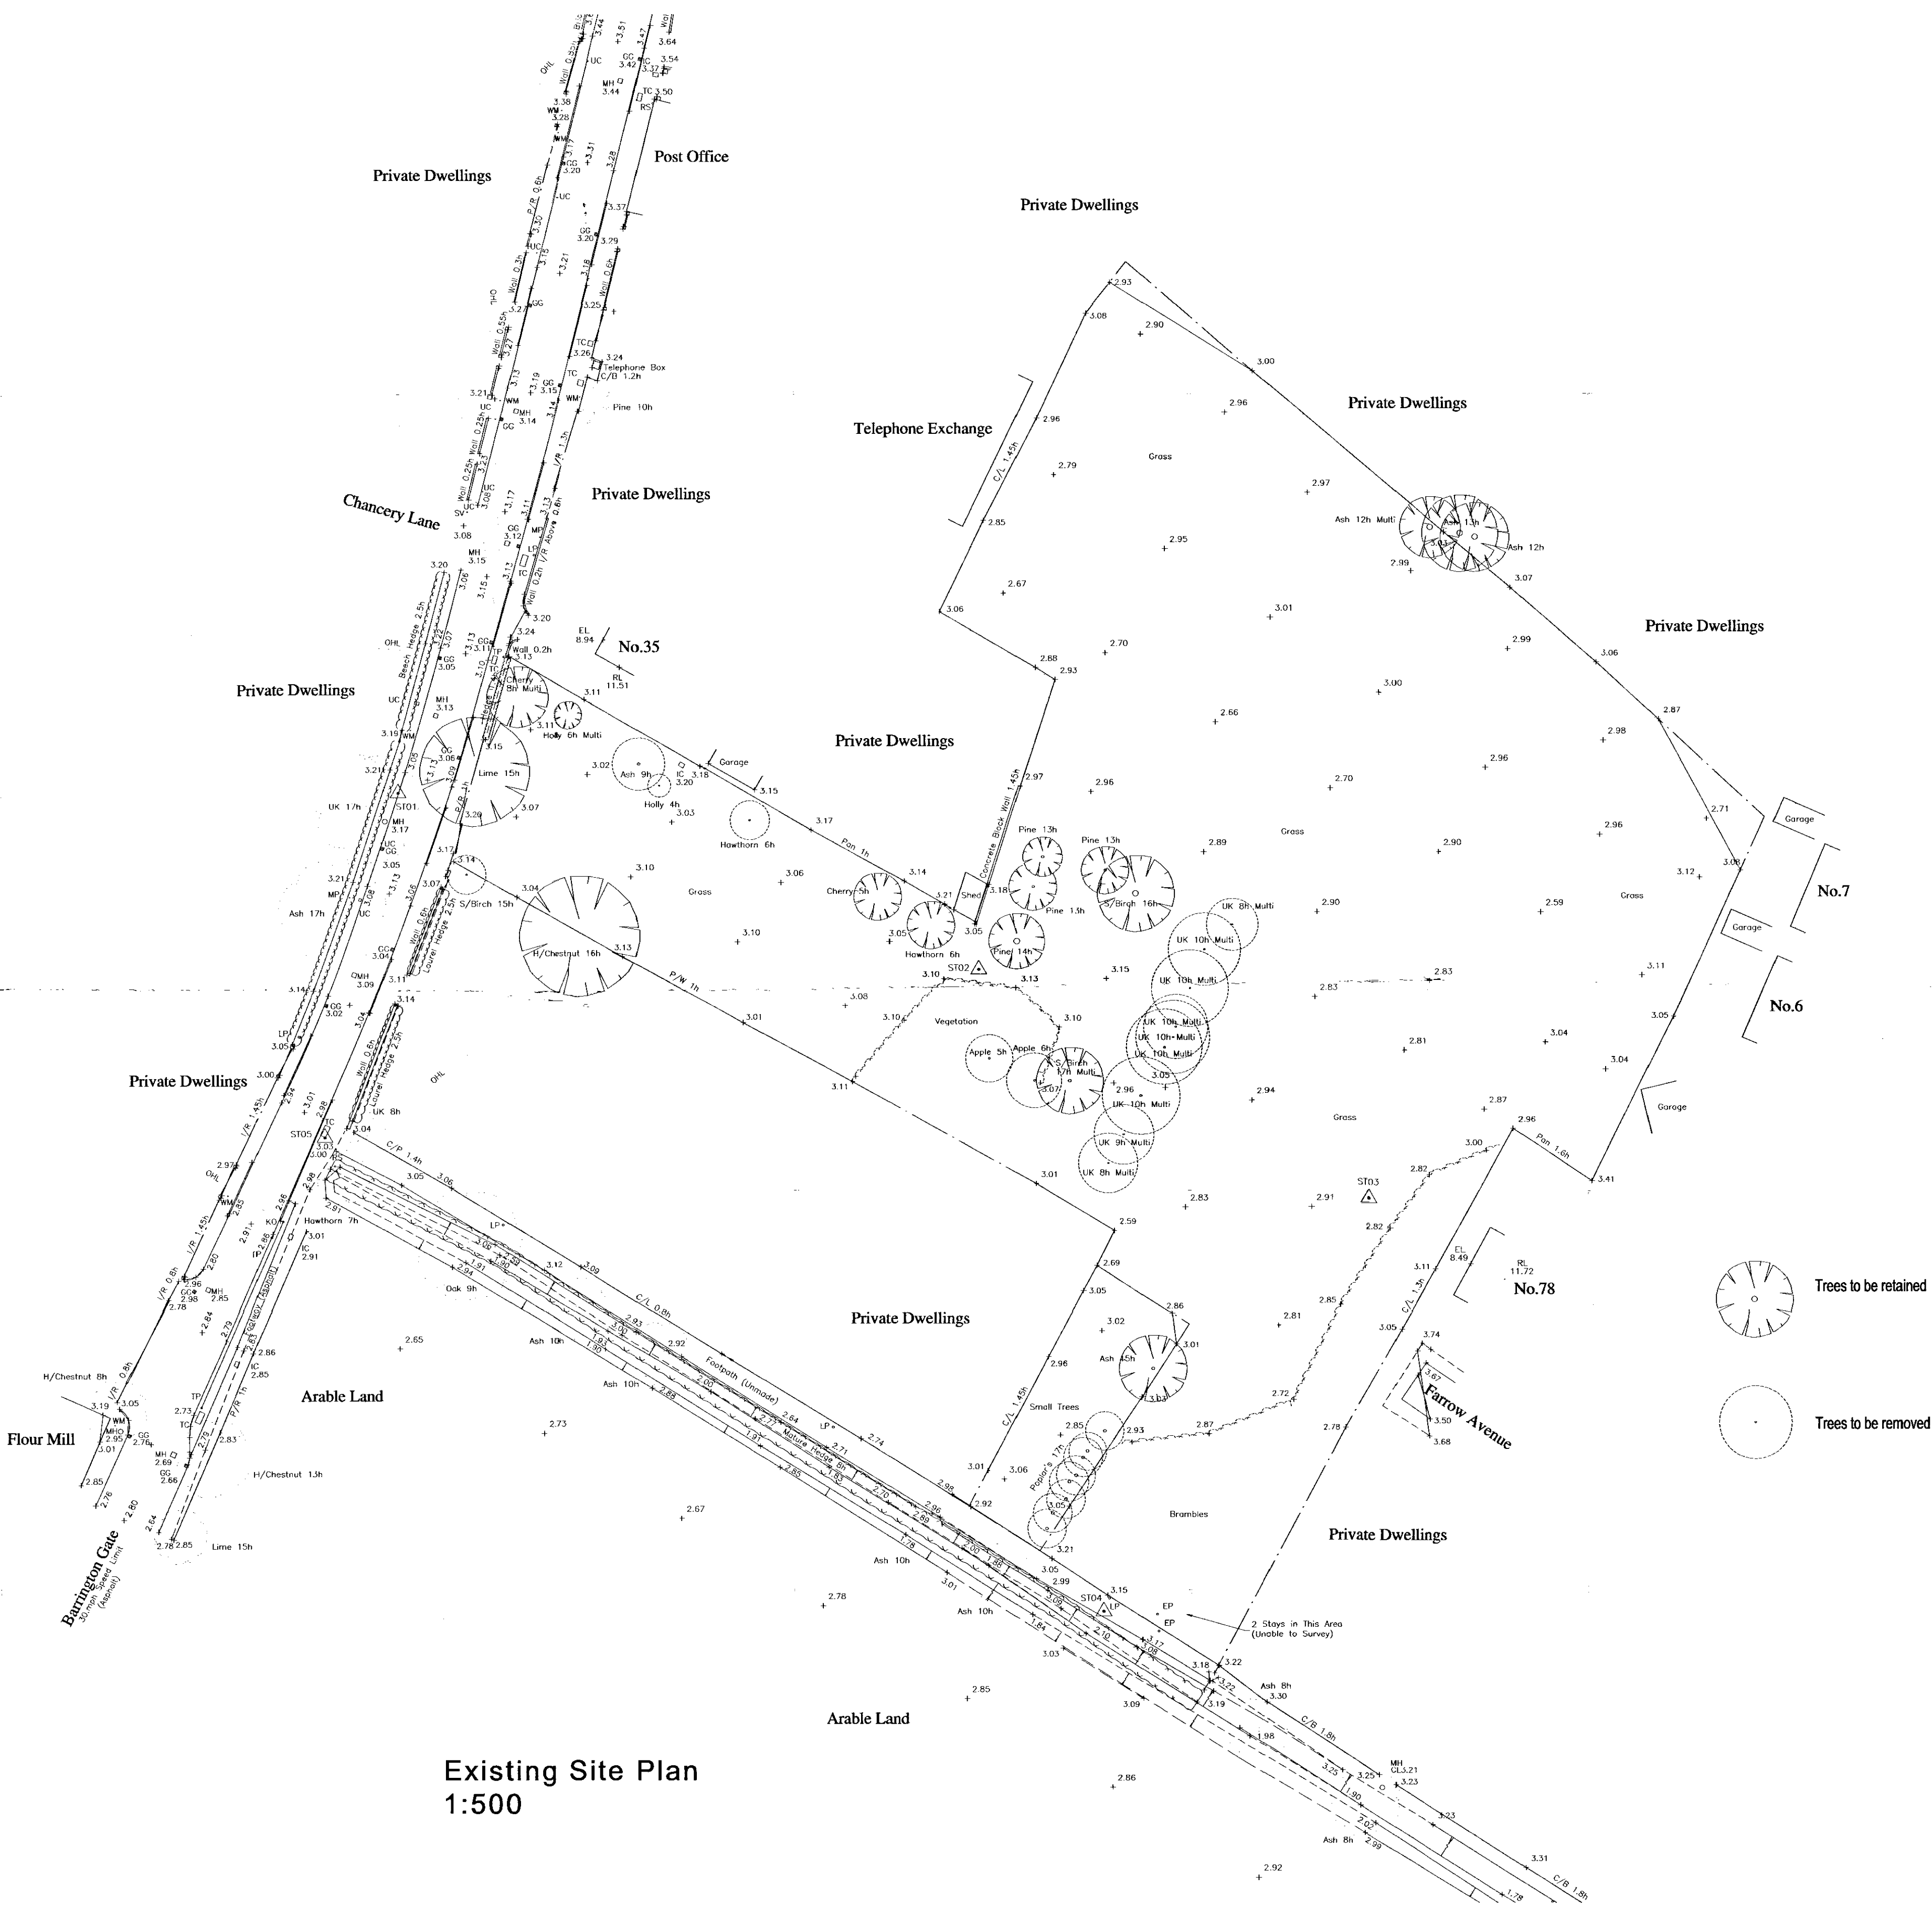

Existing Site Plan
1:500



Client:			Hill Residential Ltd		
			The Mill Building		
			Harston Mill, Cambridgeshire		
Project:			Barrington Gate		
			Holbeach		
Drawing:			Existing Site Plan		
Scale:			1/500 @ A1		
Date:			02/01/08		
Drawn By:			MC		
Checked By:			018-002		
CAD Ref:			A		

THIS DRAWING IS A COPYRIGHT
NOT to be checked on site or in the workshop before work commences.
All dimensions to be worked to. Any discrepancies to be reported to the Architect.

DETERMINED
PLAN