




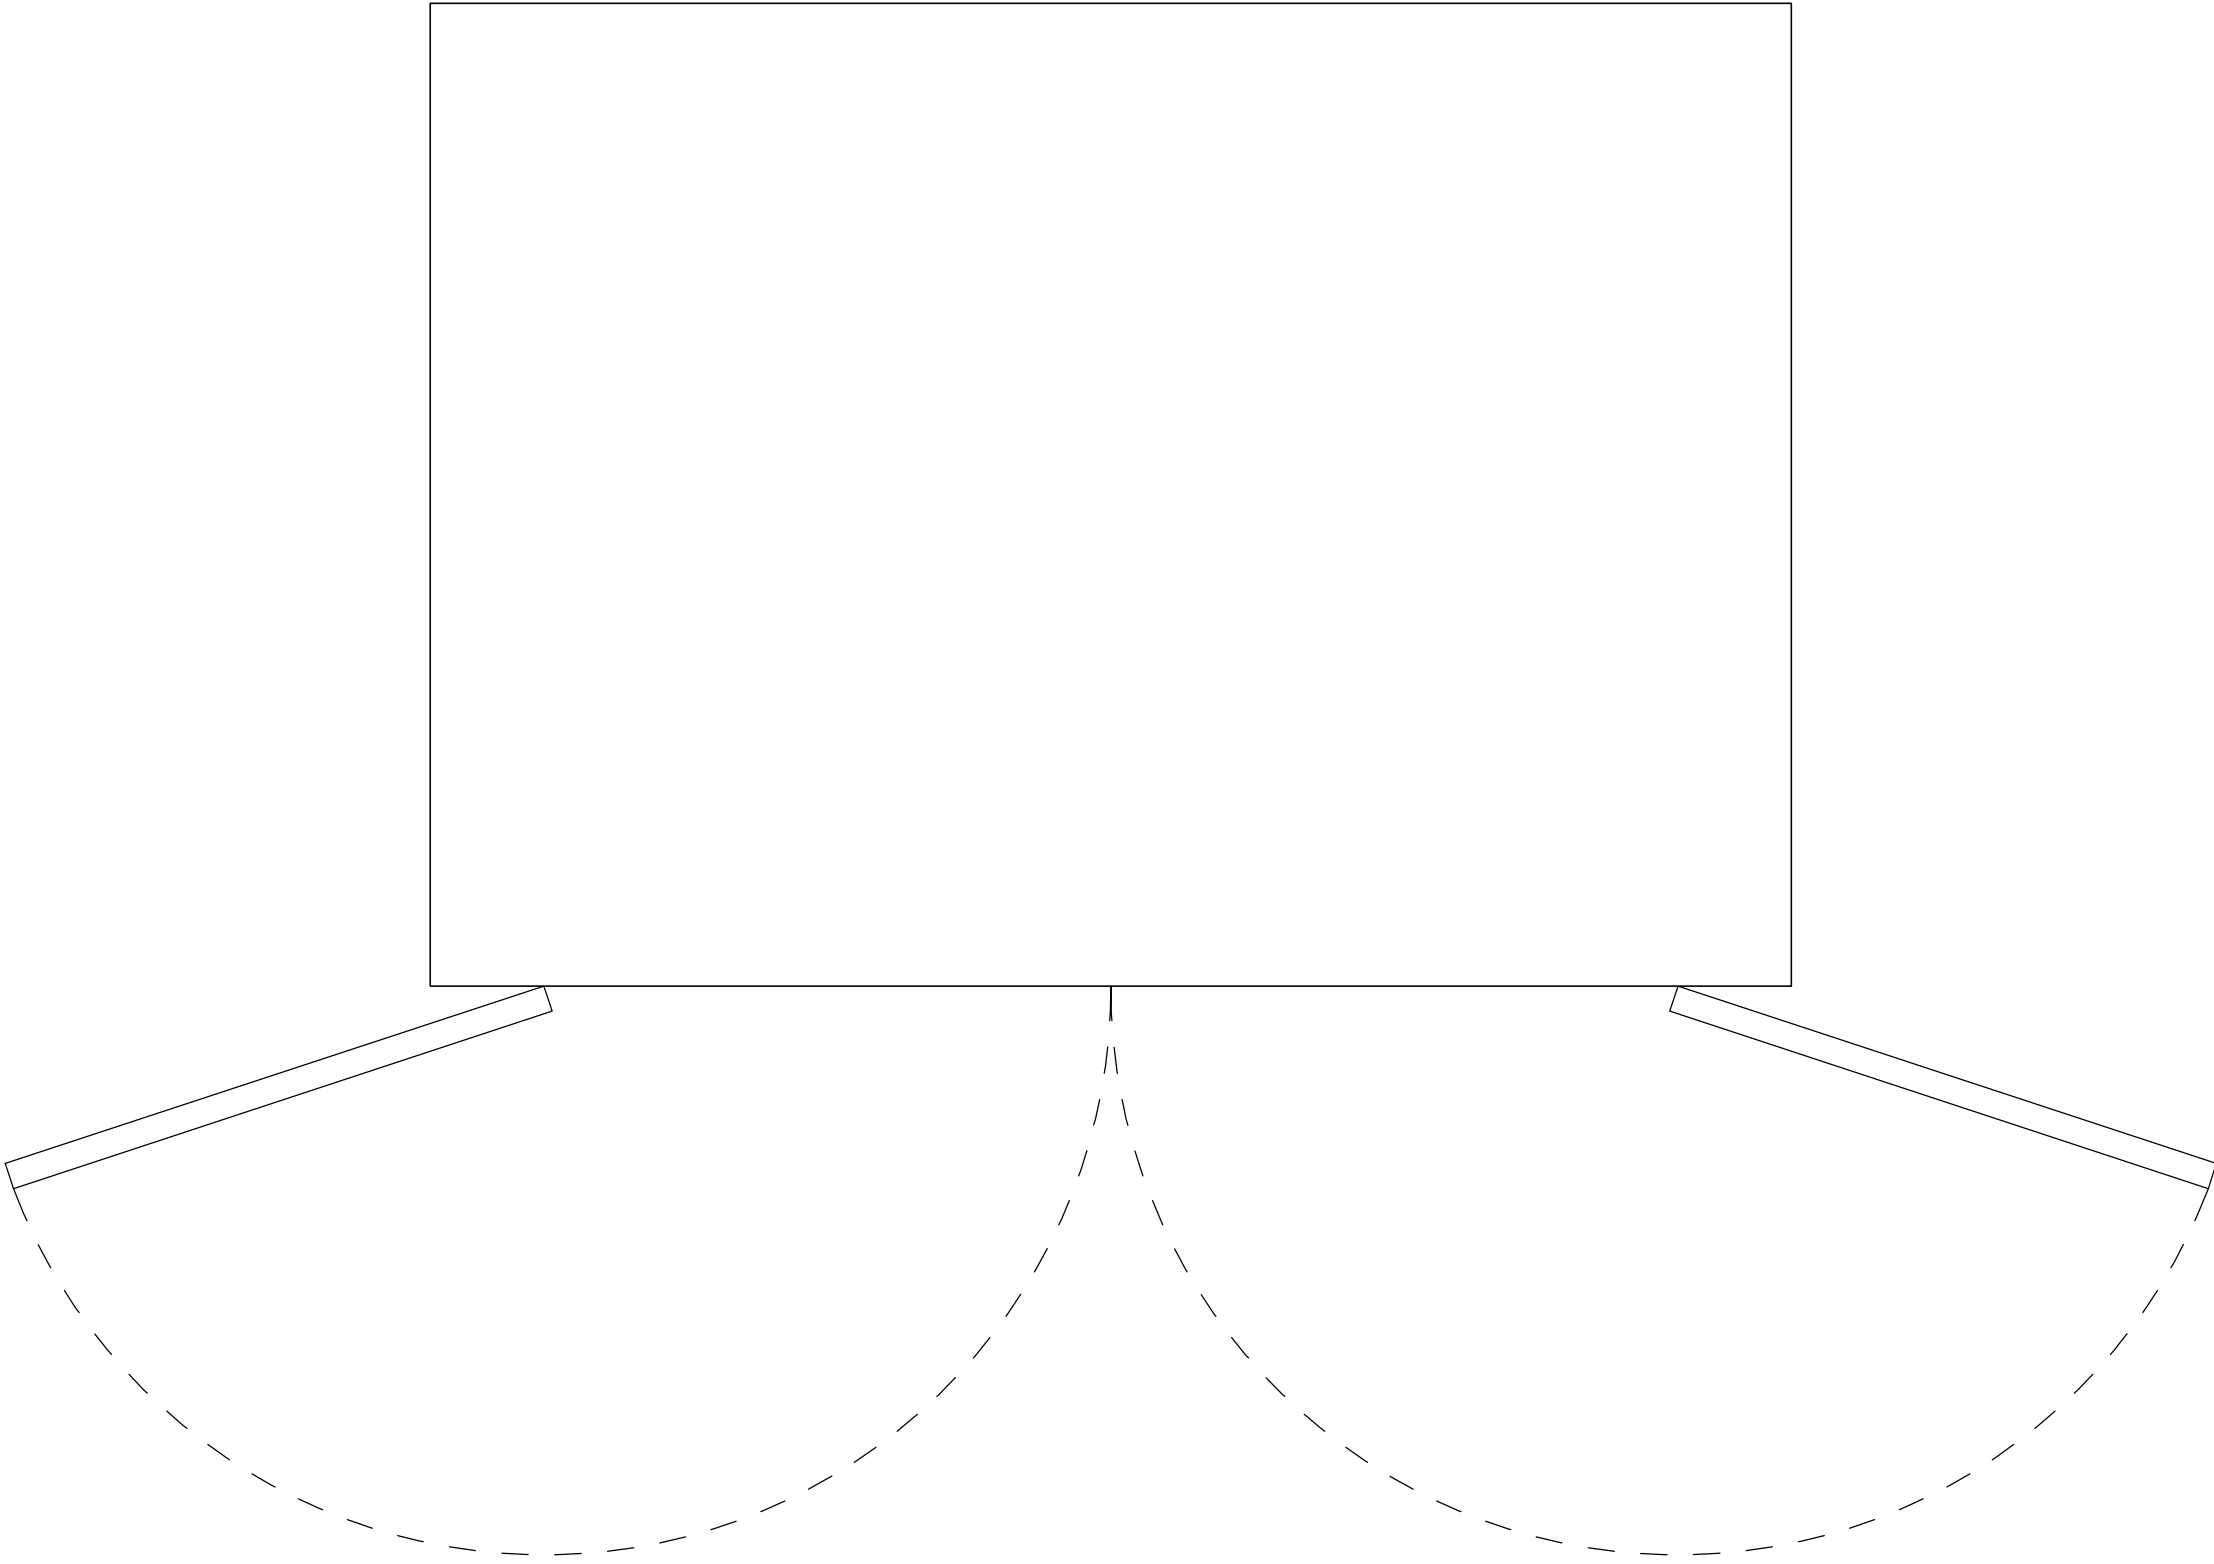

1 Plan
1:10

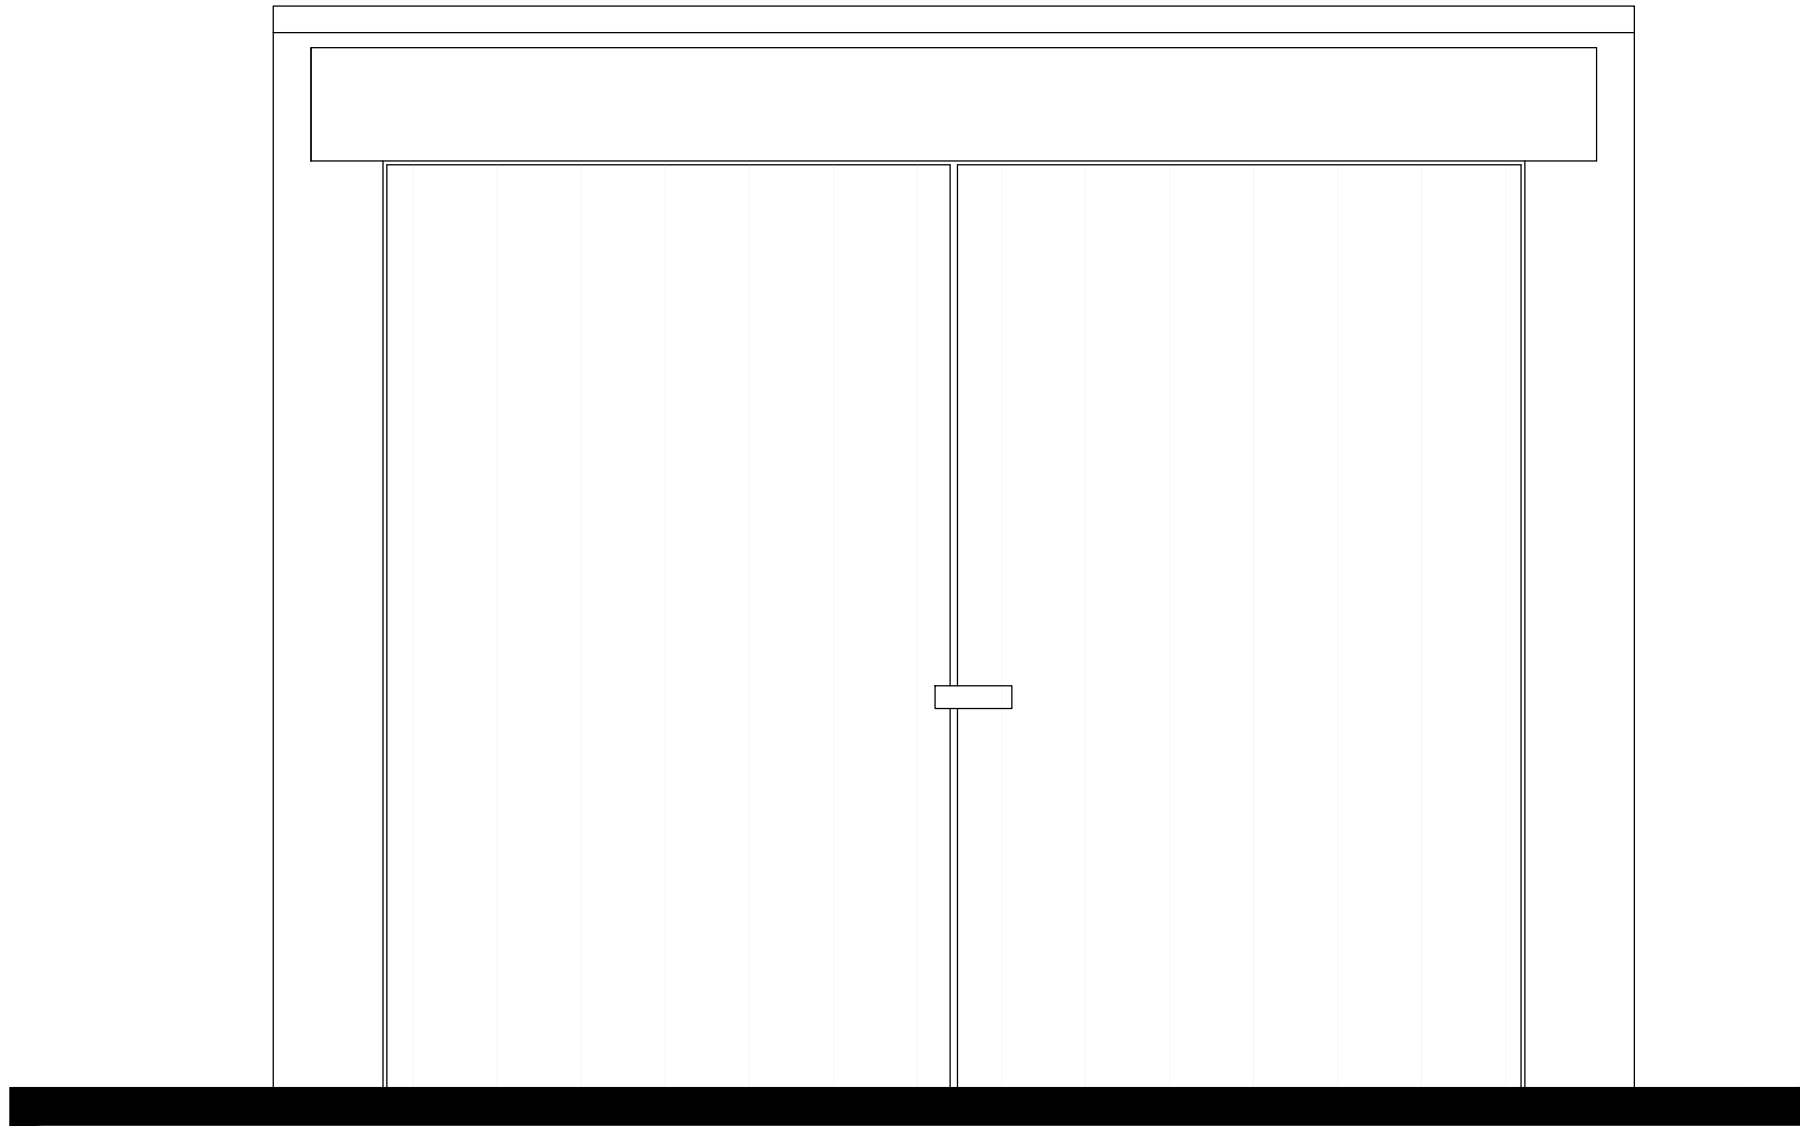


1 South Elevation
1:10

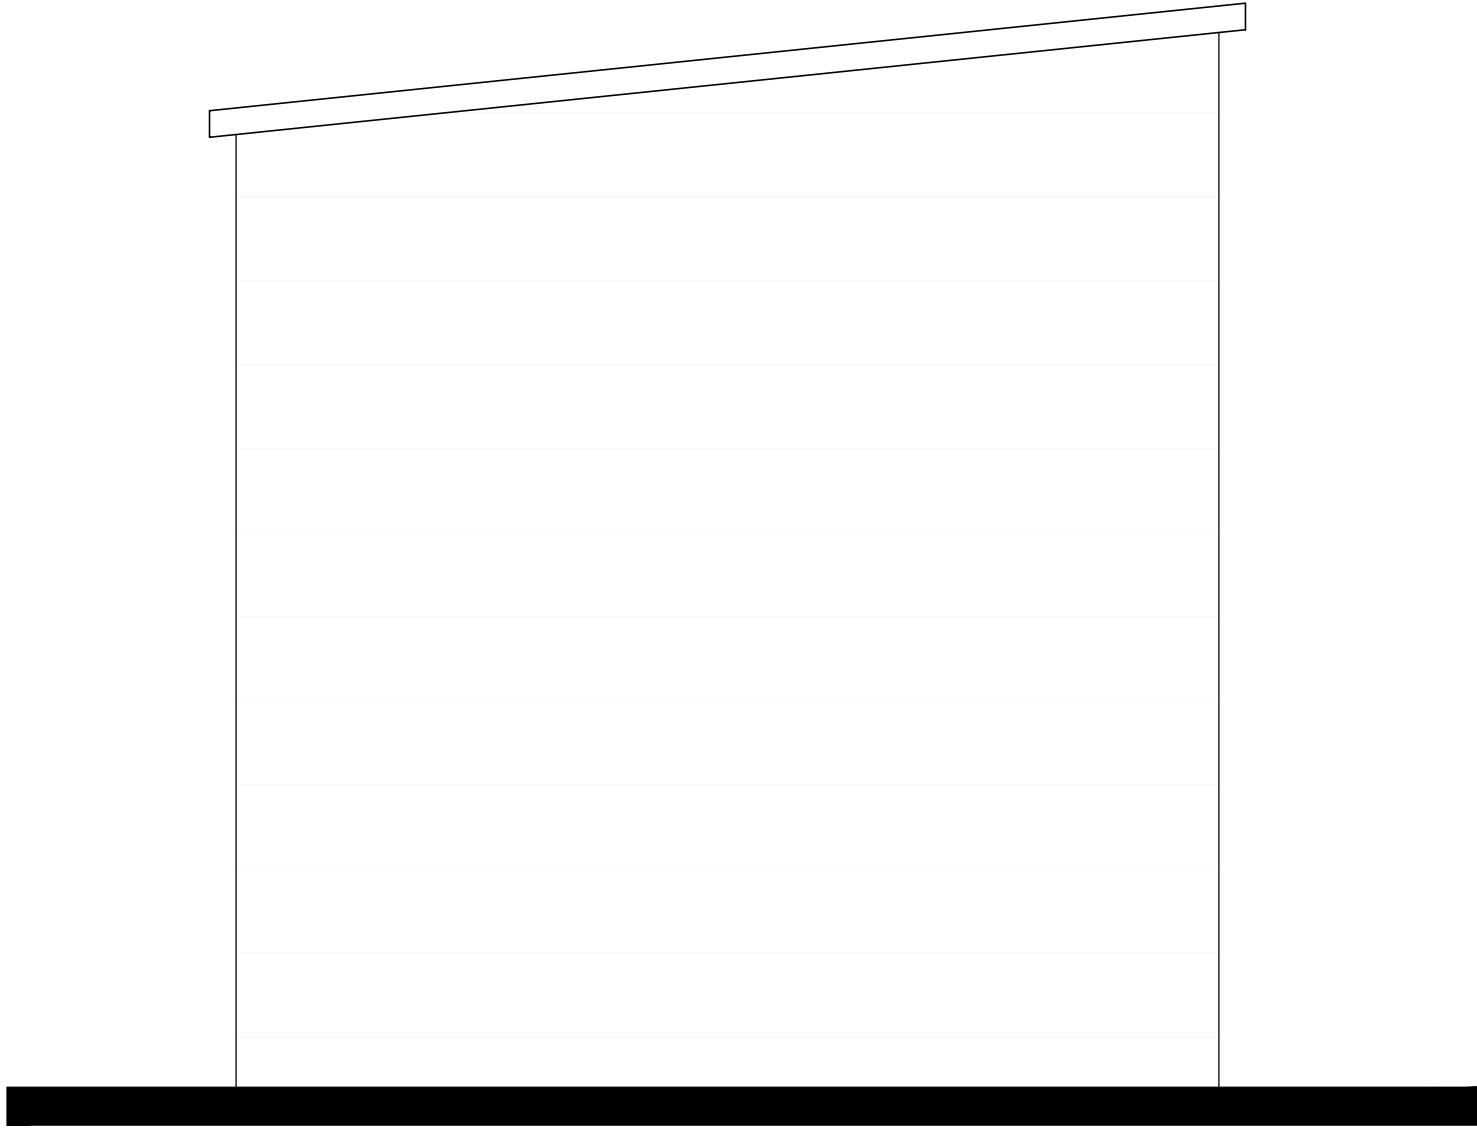

1 West Elevation
1:10




1 North Elevation
1:10

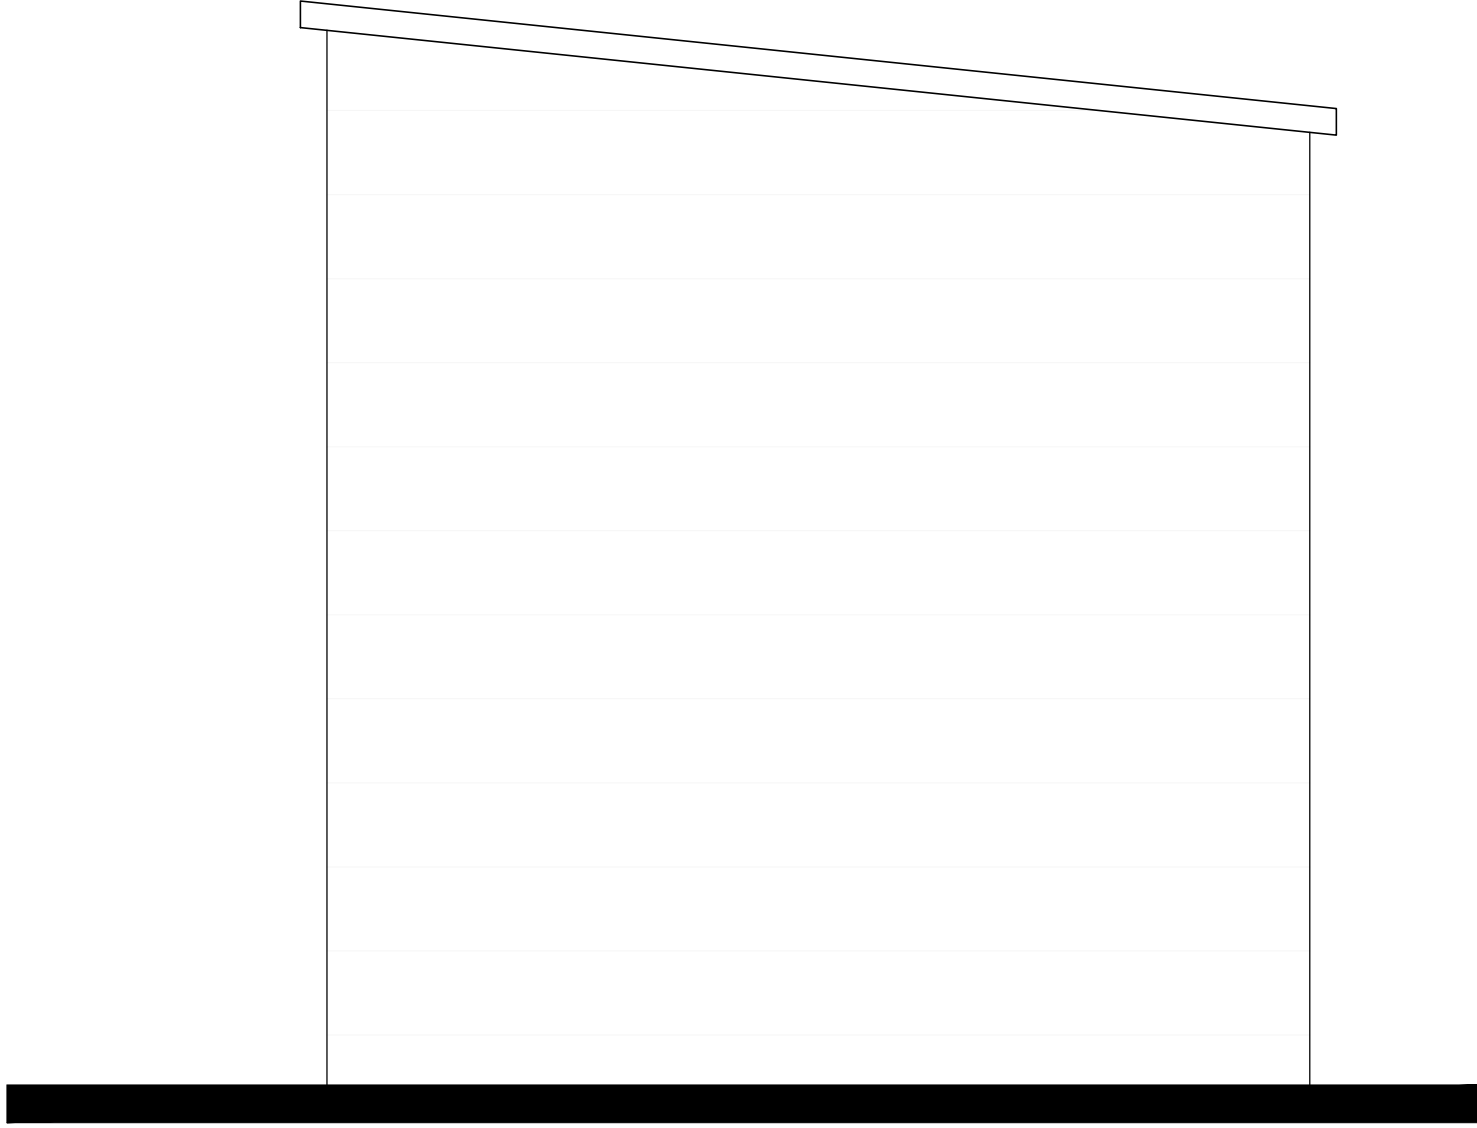

1 East Elevation
1:10

- Notes:
- All drawings are subject to Planning and Building Control consent.
 - The details shown are for design intent purposes only and are subject to further design development with suppliers and sub-contractors
 - Proposals subject to consultation and approval from Local Authority Building Control or an Approved Inspector
 - All setting out dimensions should be checked on-site prior to construction and any discrepancies and/or omissions should be reported to the Architect immediately

 

Rev.	Date	Details	Drawn	Chkd
JW	15.04.26	DH		

Rev.	Date	Details	Drawn	Chkd
JW	15.04.26	DH		

Issued for:

OUTLINE PLANNING

Drawing: Cycle Store

Project/Client: Land at Battlefields Lane Cicero Estates

Project No: 20062

Scale: 1:10 @A1

Dwg No: P212

Rev: A

BrightSPACE
architects

27 Glasshouse Studios, Fryern Court Road, Fordingbridge, Hampshire, SP6 1QX.
T: (01425) 655806
www.brightspacearchitects.com

© BrightSpace Architects Ltd. Contractors must work only to figured dimensions which are to be checked on site. Registered Office - 27 Glasshouse Studios, Fryern Court Road, Fordingbridge, Hants, SP6 1QX. Registered Number - 07999508