



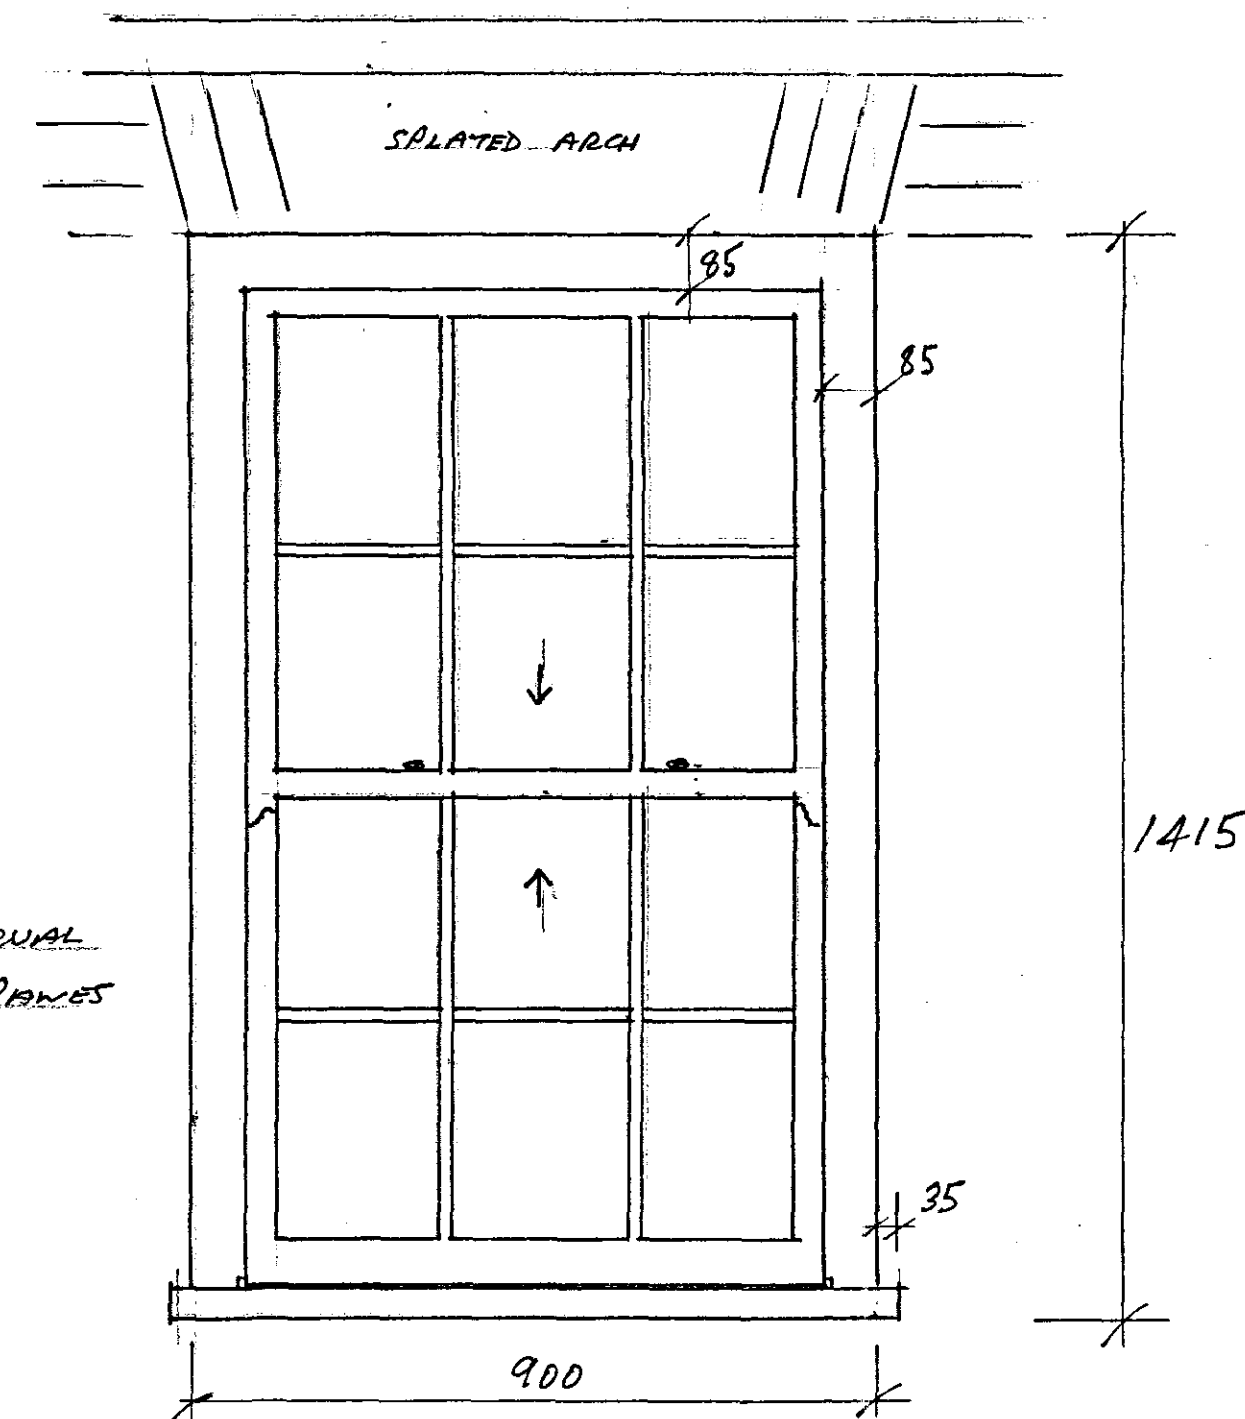


WINDOWS TO EAST ELEVATION
1-10

12 No. EQUAL
SIZED PANEES

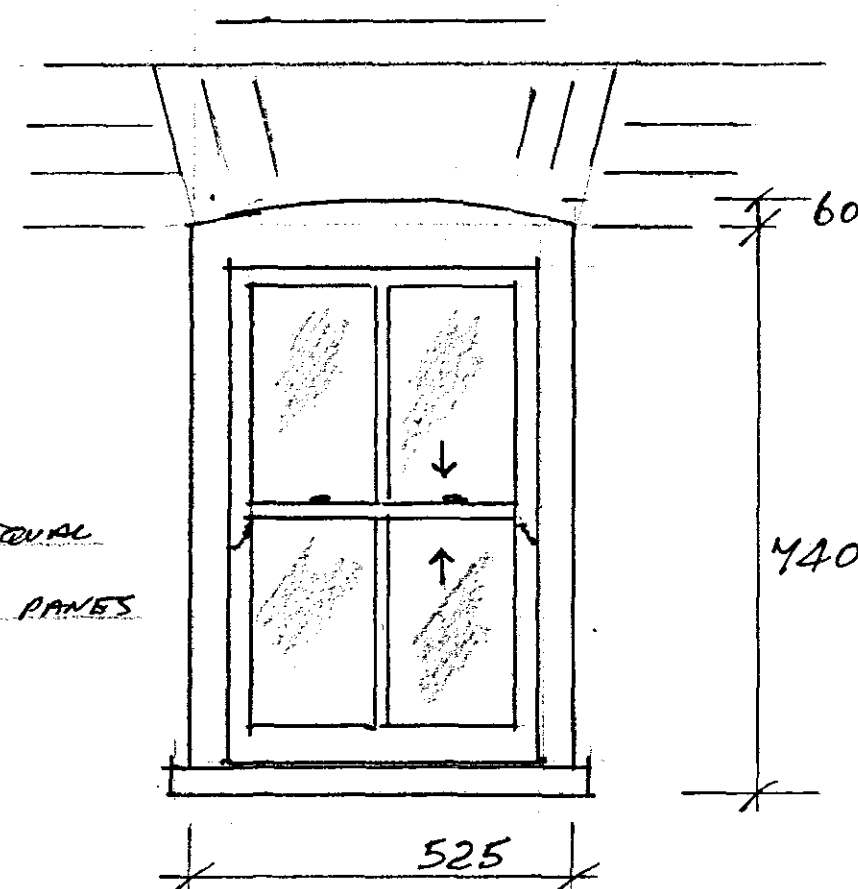



WINDOW TO SOUTH ELEVATION
1-10

4 No. EQUAL
SIZED PANEES

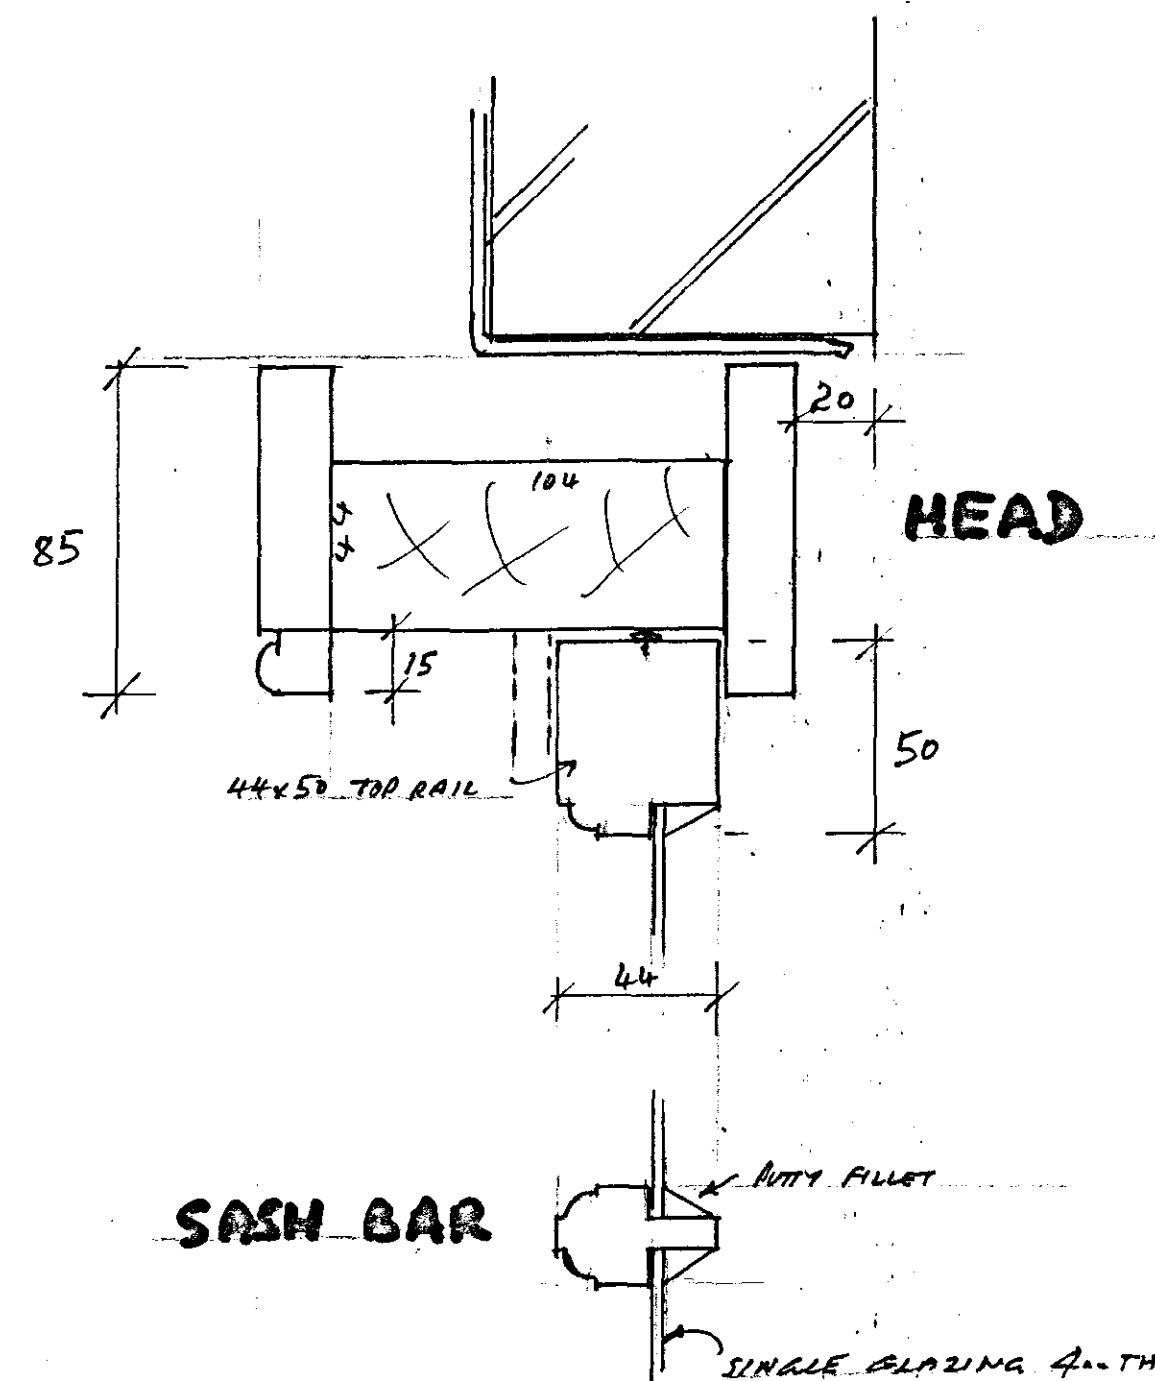


**MEETING
RAILS**


NOTE
PAINT COLOUR OF
TIMBER TO BE AGREED

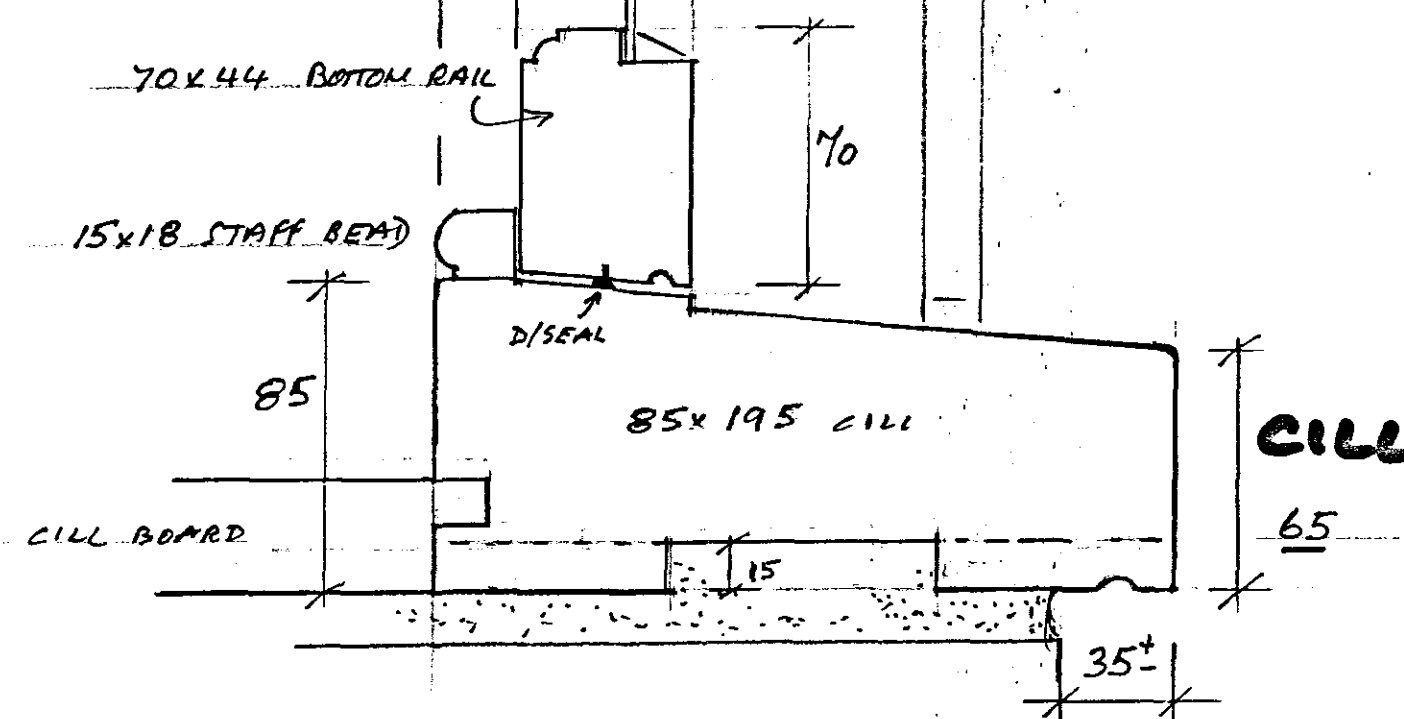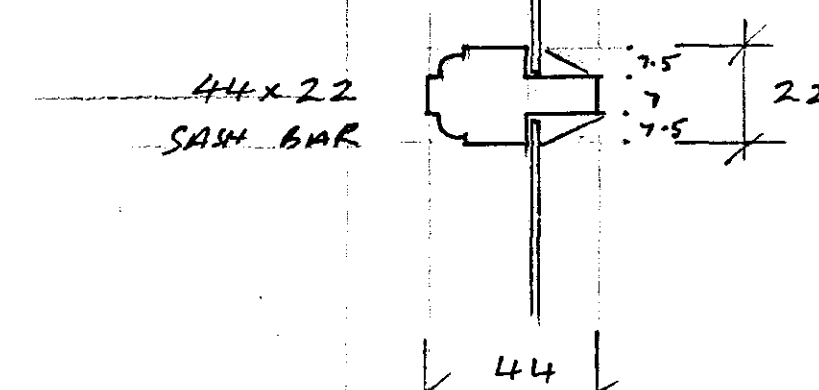

SECTION
(1/2 FULL SIZE)

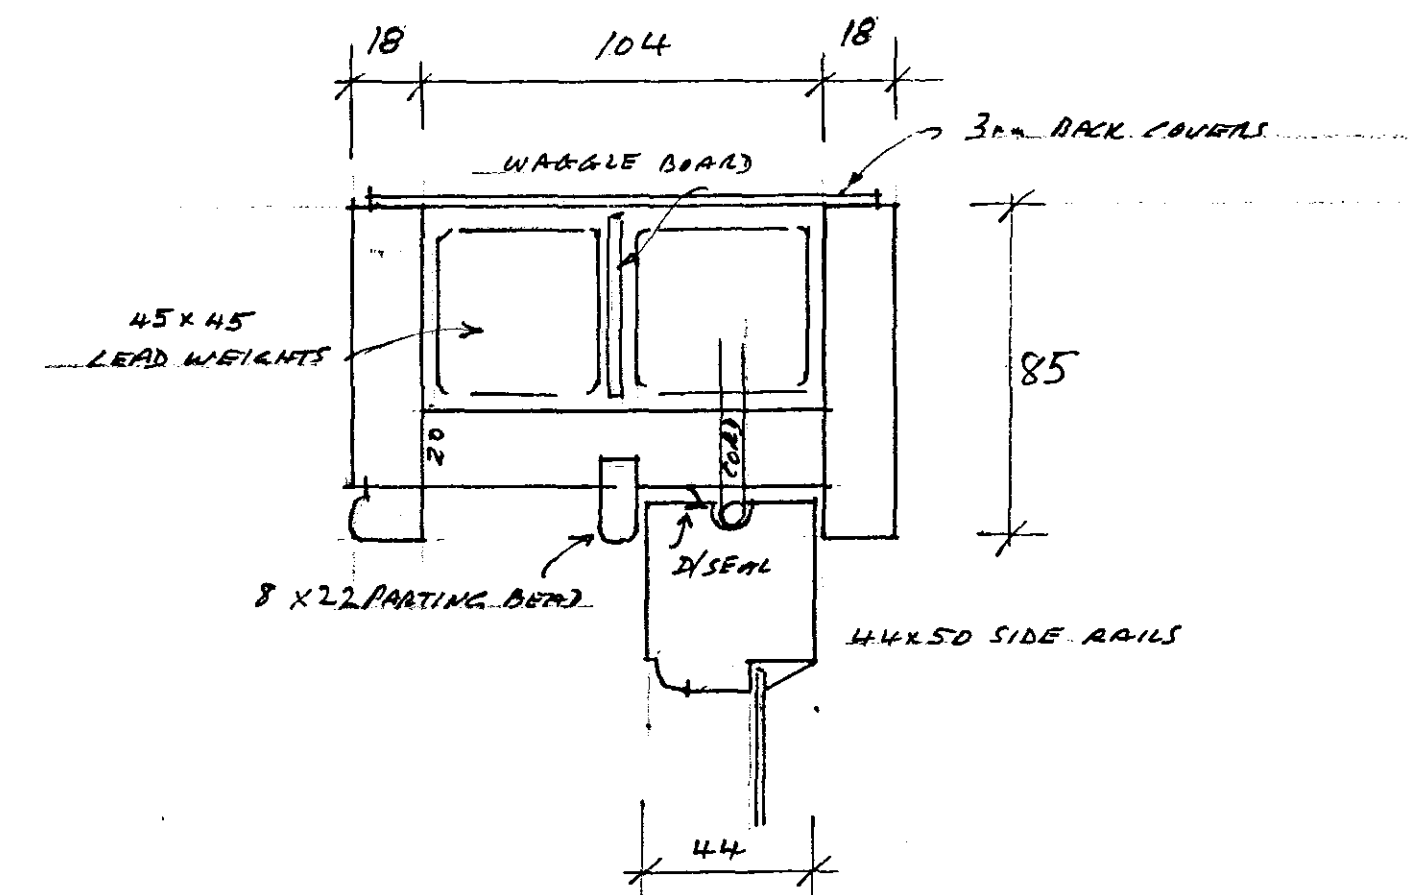

JAMB DETAIL
(1/2 FULL SIZE)

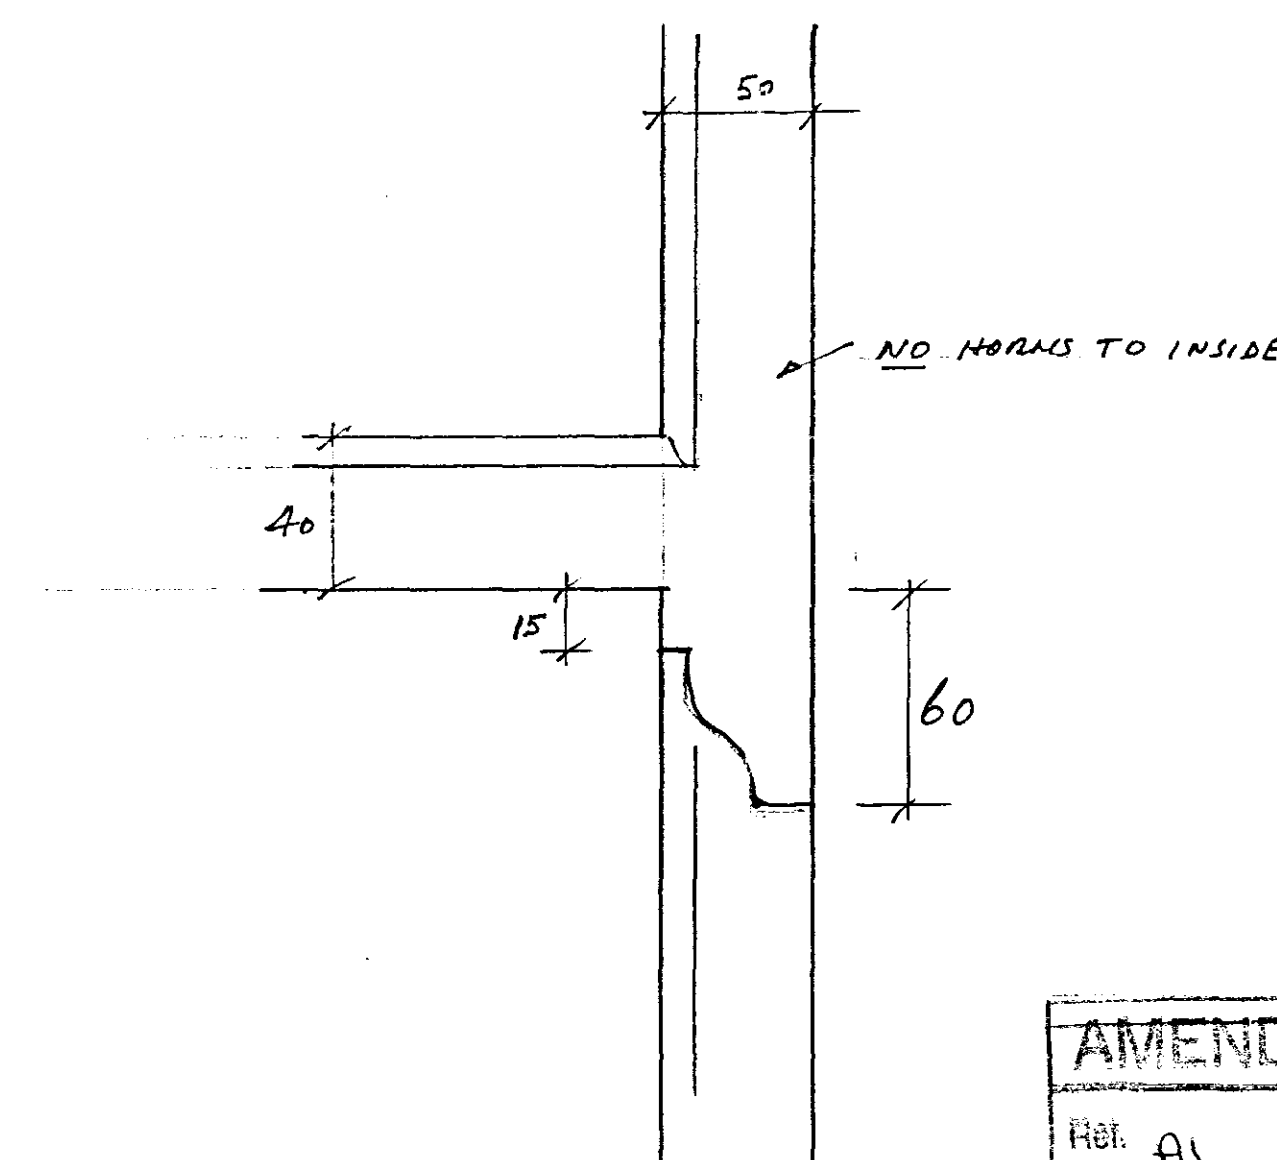

HORN DETAIL
(1/2 FULL SIZE)

AMENDED PLAN
Rev. A1

DETERMINED
PLAN

SHDC
Planning & Development
- 9 SEP 2008
Ref: 0443109

PROPOSED SLIDING SASH
WINDOWS ~ 40-42 HIGH
ST. HOLBEACH

SCALE AS SHOWN DRAWN P.B.

DATE: AUGUST 08' DRAW NO.: FB/002A

REV. A.
CILL SECTION INCREASED
IN THICKNESS TO 65mm
TO FRONT EDGE