



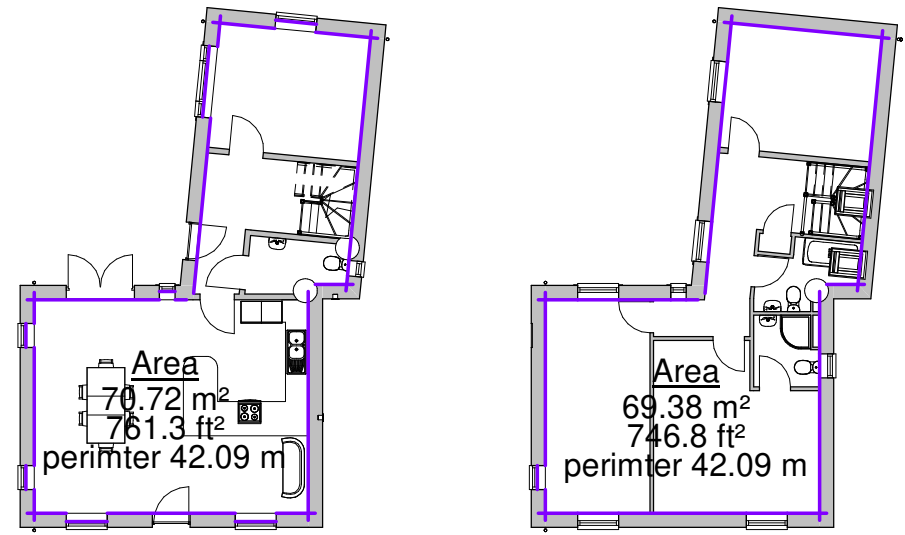


Ground Floor
1 : 200


First Floor
1 : 200

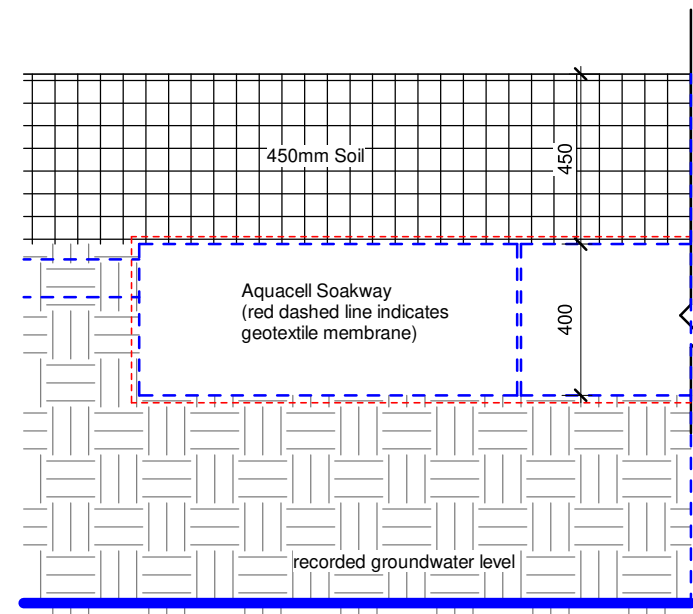


Aquacell Soakaway
1 : 20

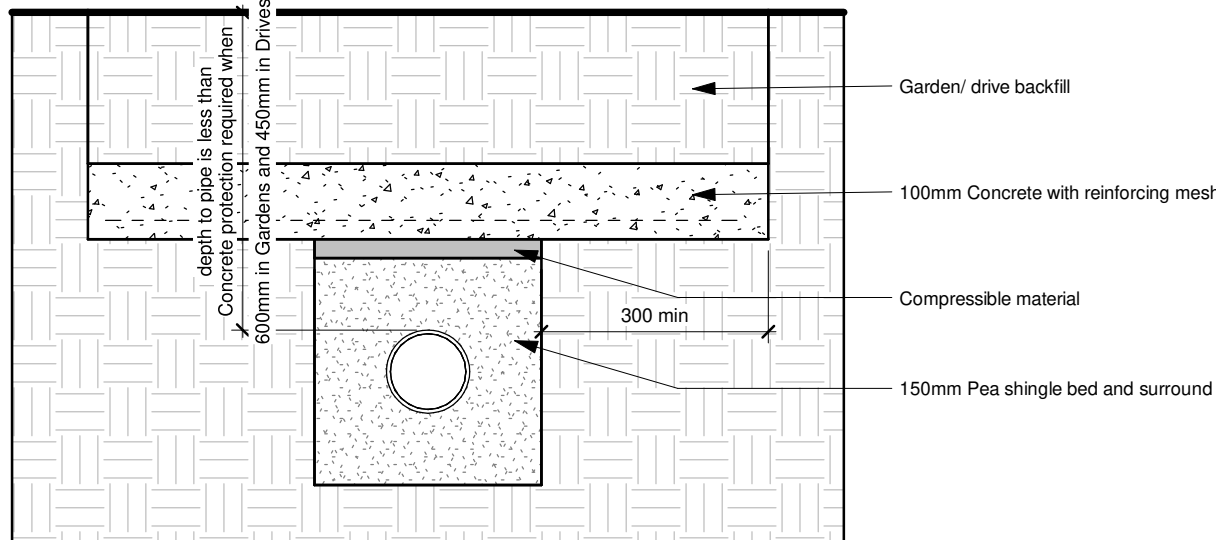


Drain Cover Detail
1 : 10

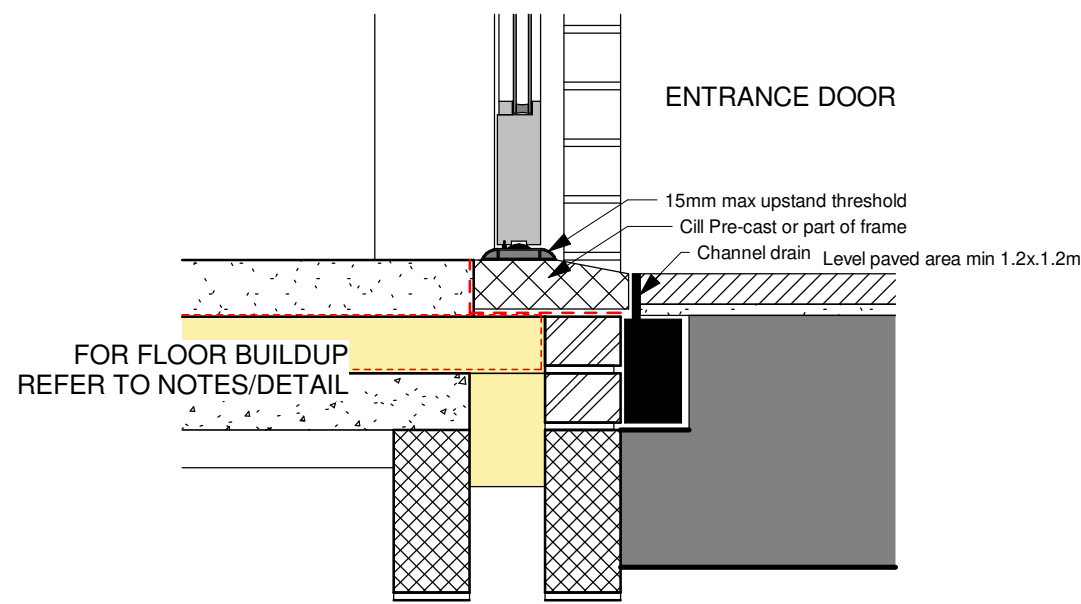


Level Threshold Door Detail
1 : 10

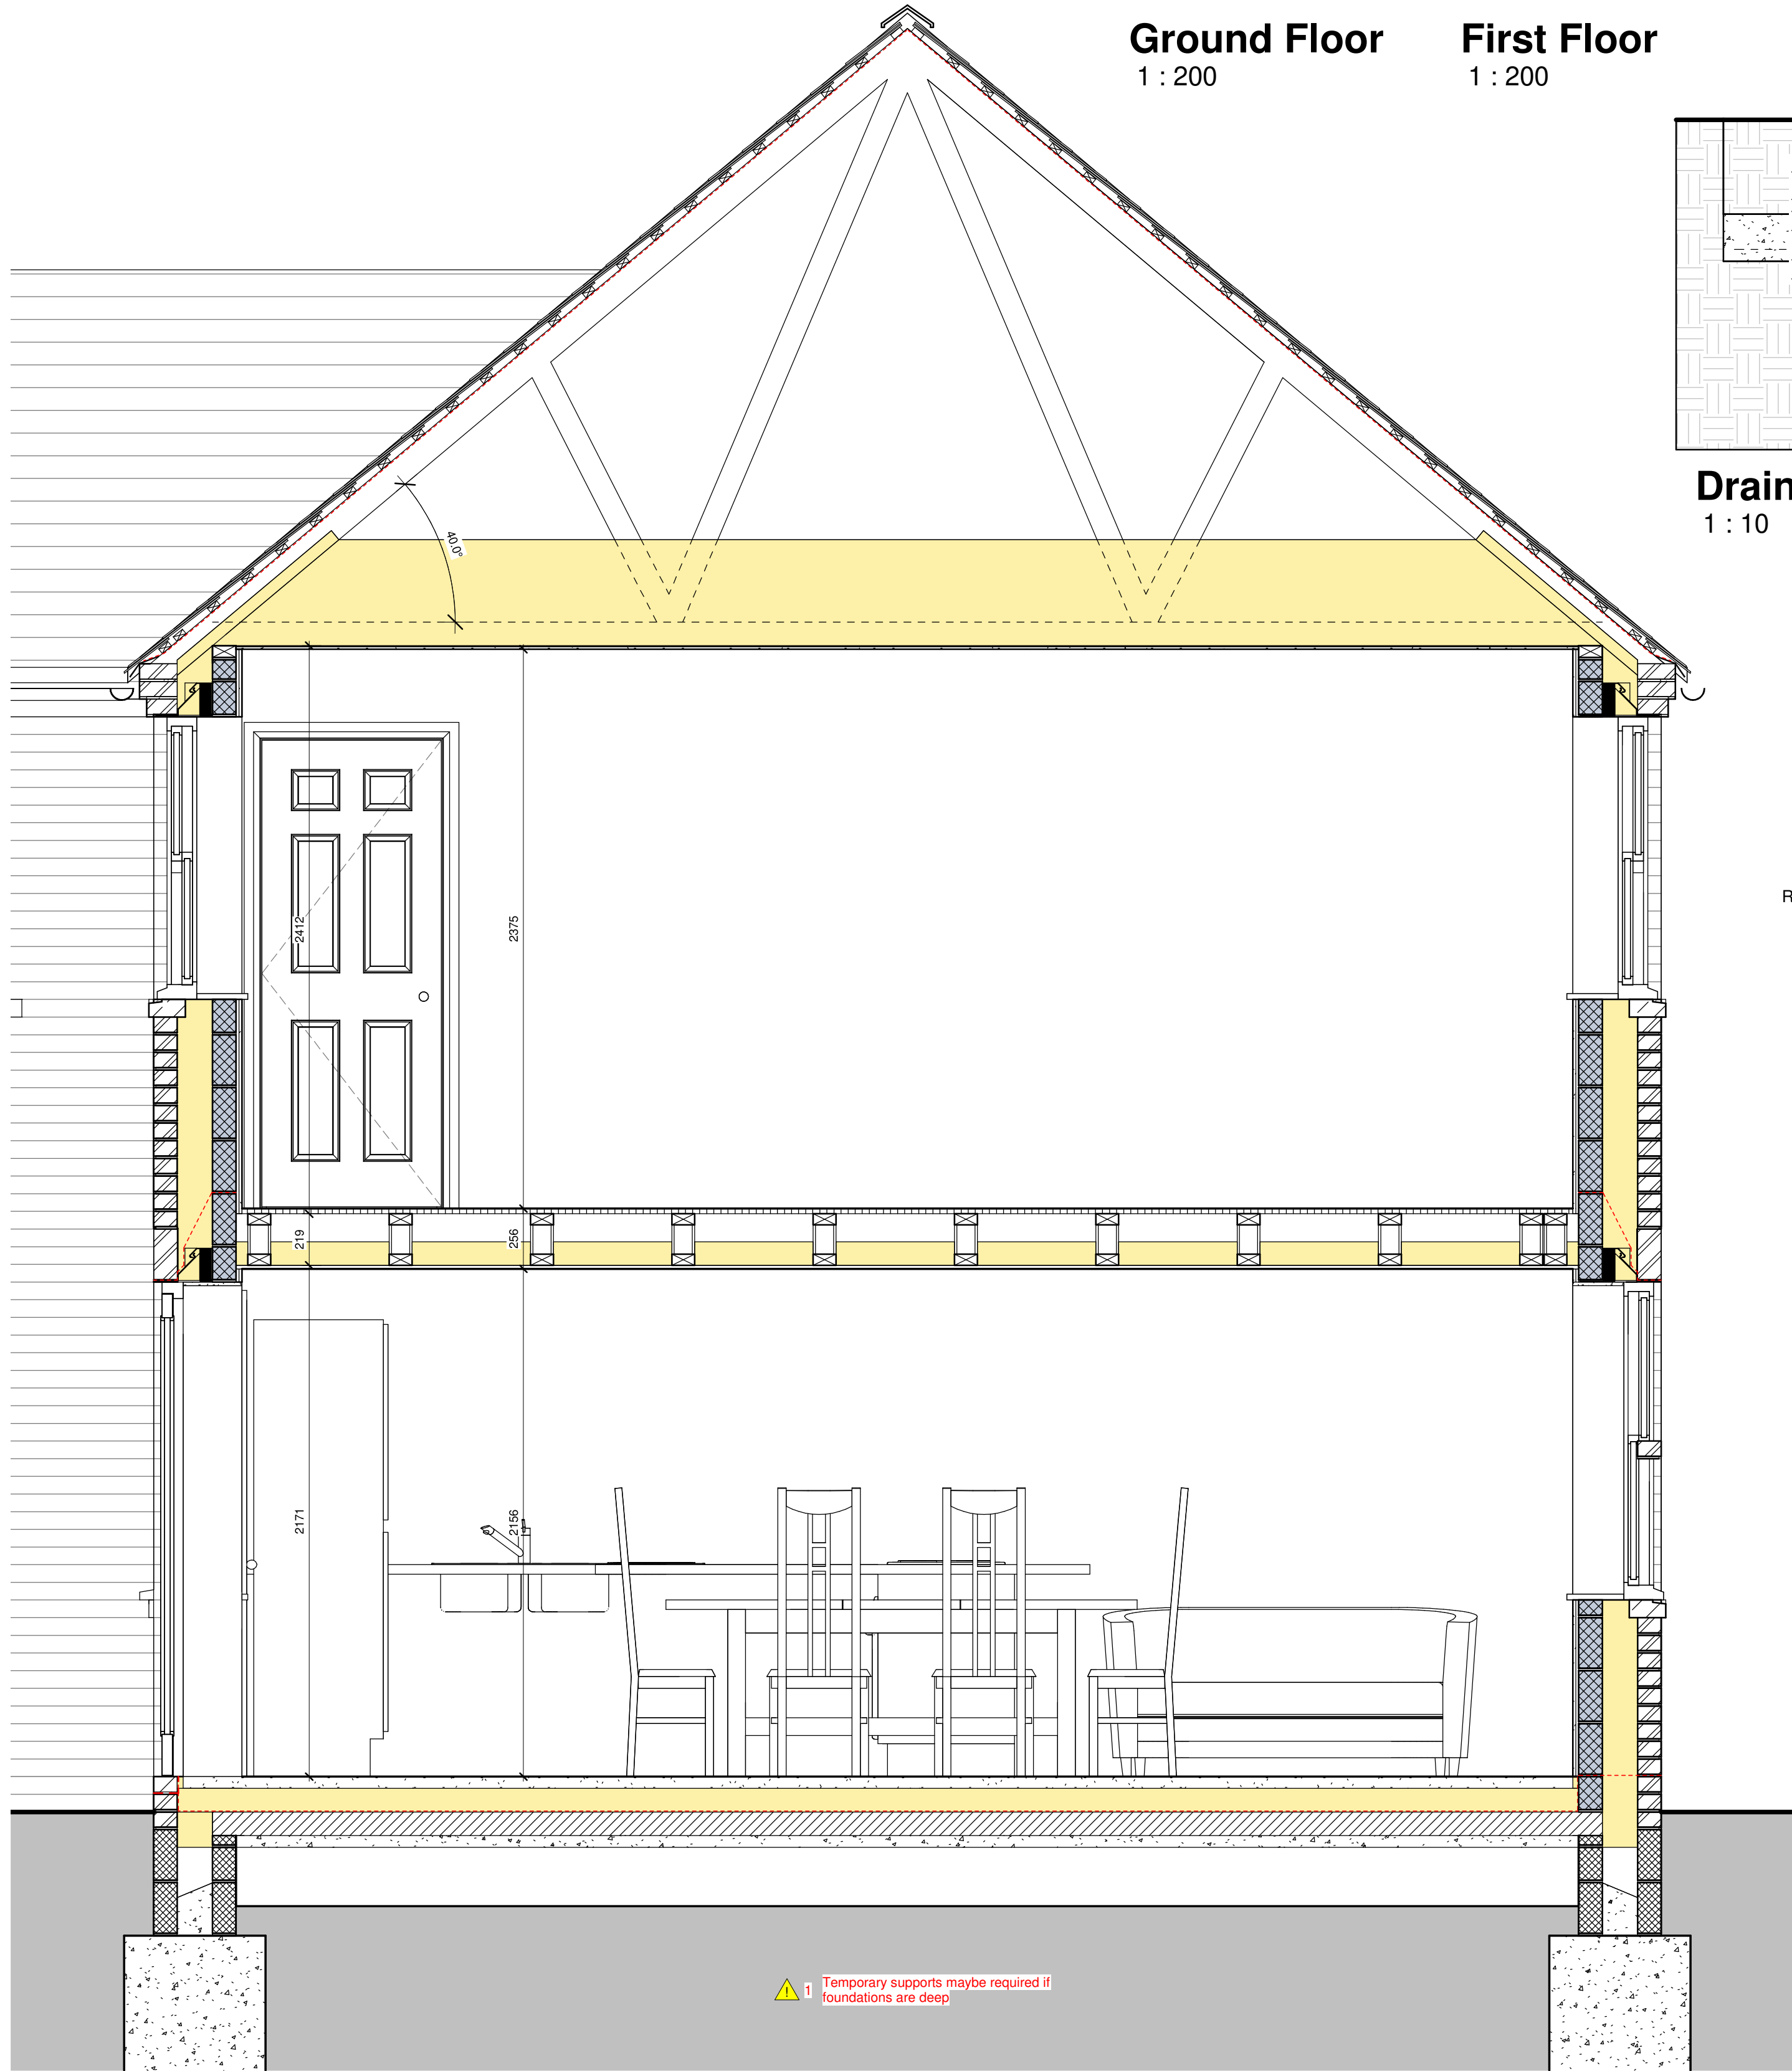


Section A
1 : 20

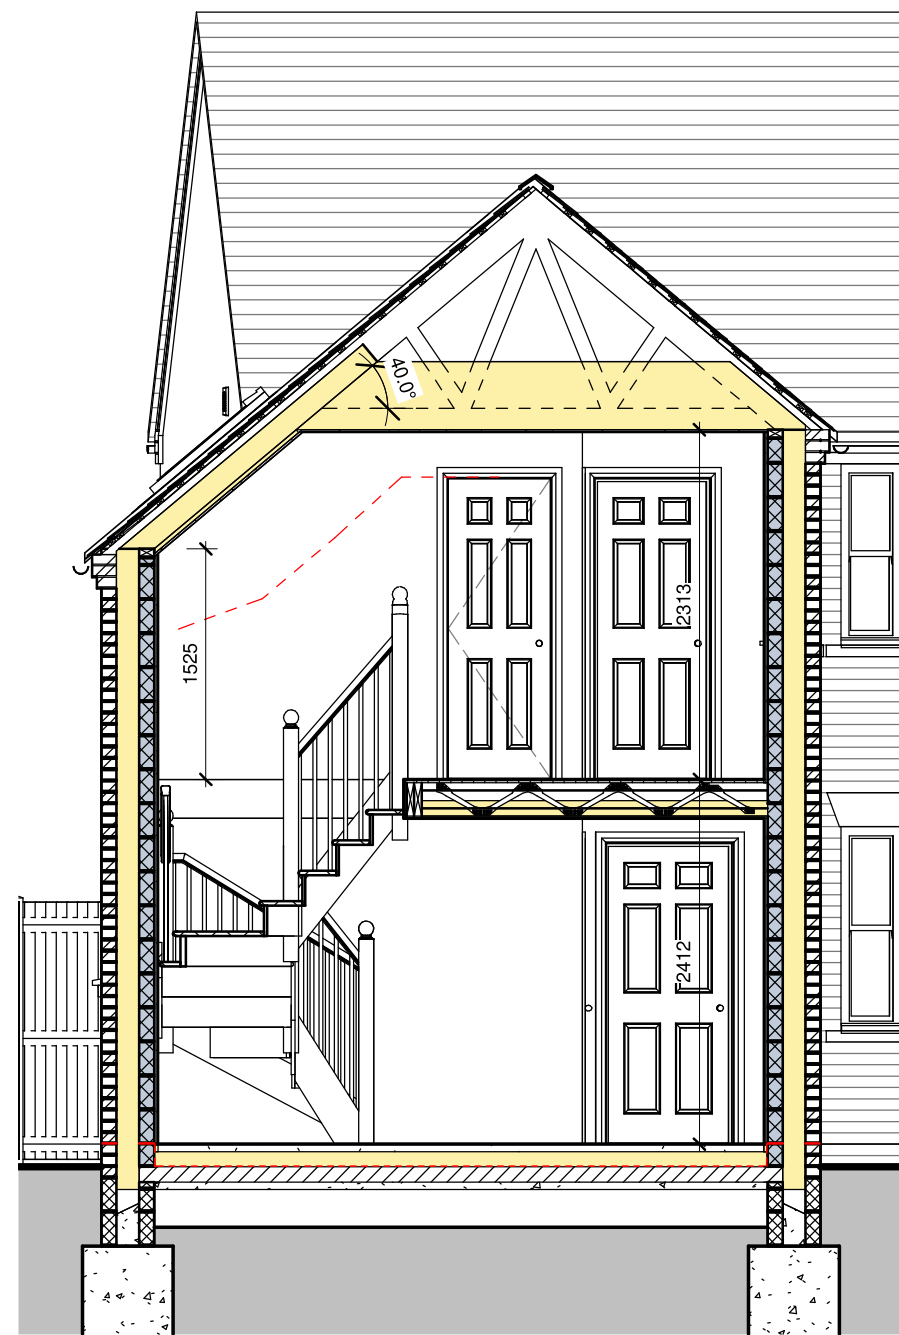

Section B
1 : 50

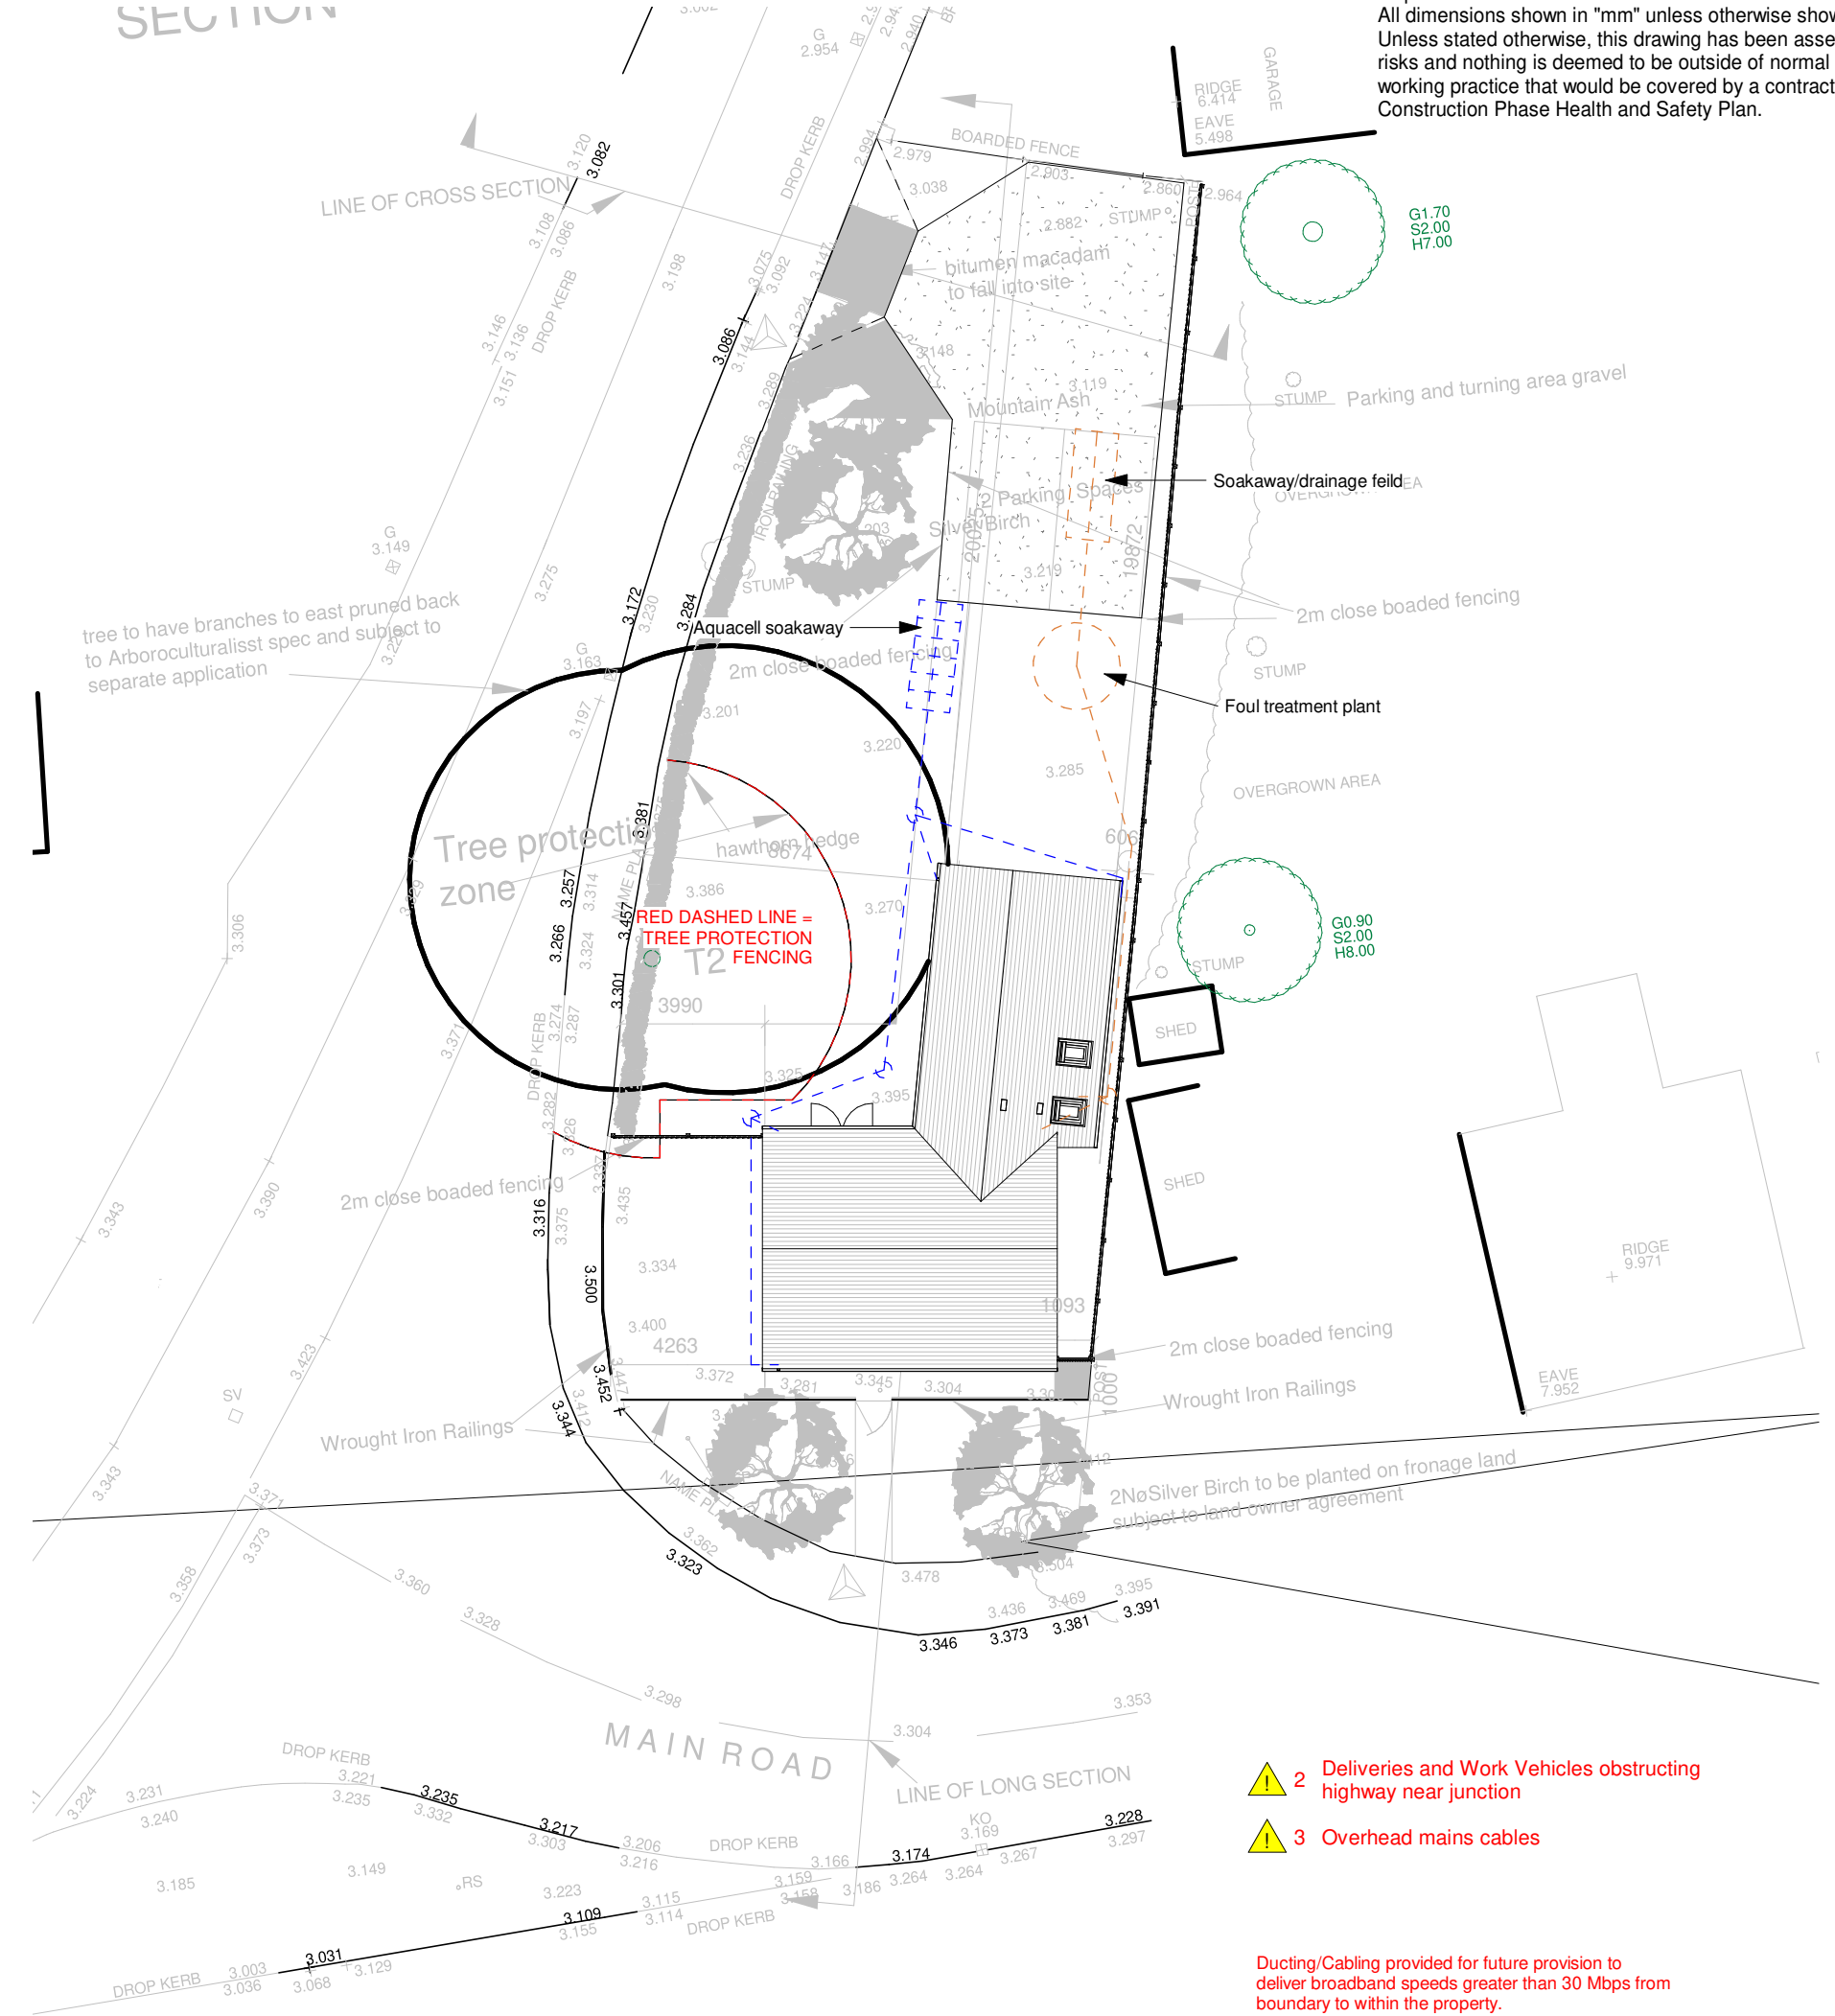

Proposed Site Plan
1 : 200

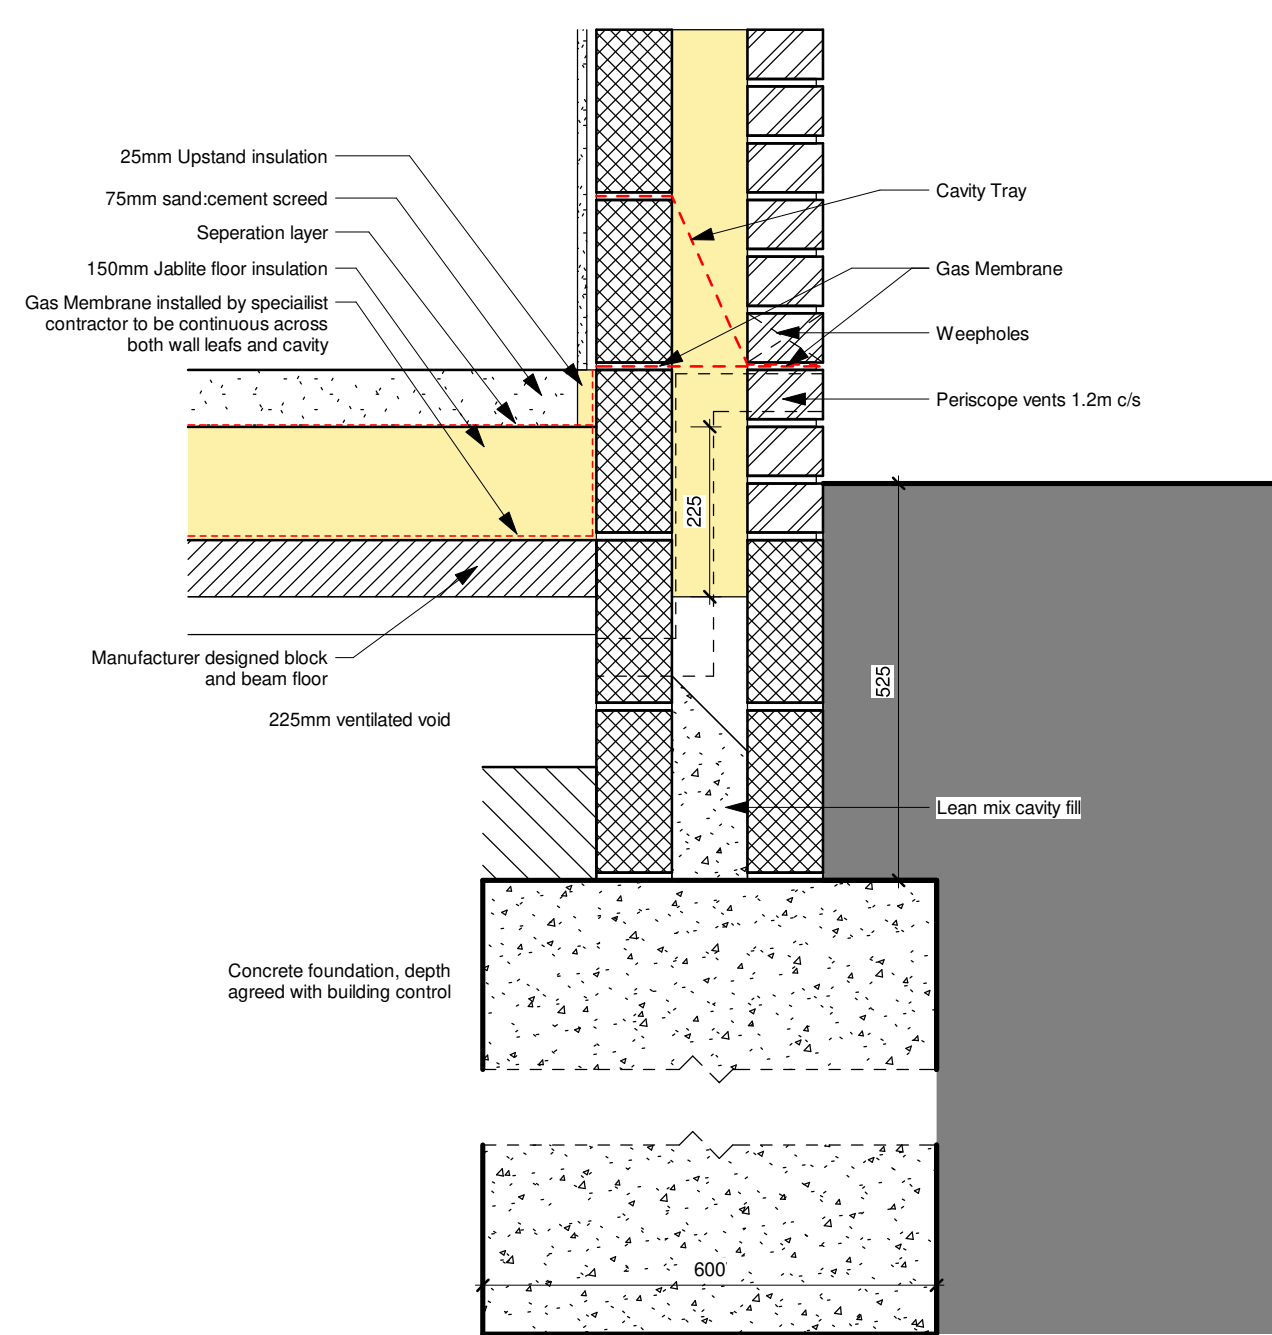

Foundation/DPC Suspended Floor
1 : 10

Notes
Any discrepancies to be brought to attention of Author as soon as possible.
All dimensions shown in "mm" unless otherwise shown.
Unless stated otherwise, this drawing has been assessed for risks and nothing is deemed to be outside of normal good safe working practice that would be covered by a contractors Construction Phase Health and Safety Plan.

B	Building Regulations Amendments	21-04-21
A	Ground Floor Construction Amended	19-03-21

Ian Gowler Consulting Ltd
Architectural and Domestic
Energy Consultant
Grove House, 22 Primrose Hill, Doddington, Cambs, PE15 0SU
tel: 01354 667005 email: ian@gowler-architectural.co.uk

Proposed New Dwelling at Enter address here
Owner

Building Regulations - Sections, Site Plan

date created	scale	drawing no.	rev
03/14/21	As indicated @ A1	437 - 02	B