



PROPOSED ELEVATIONS

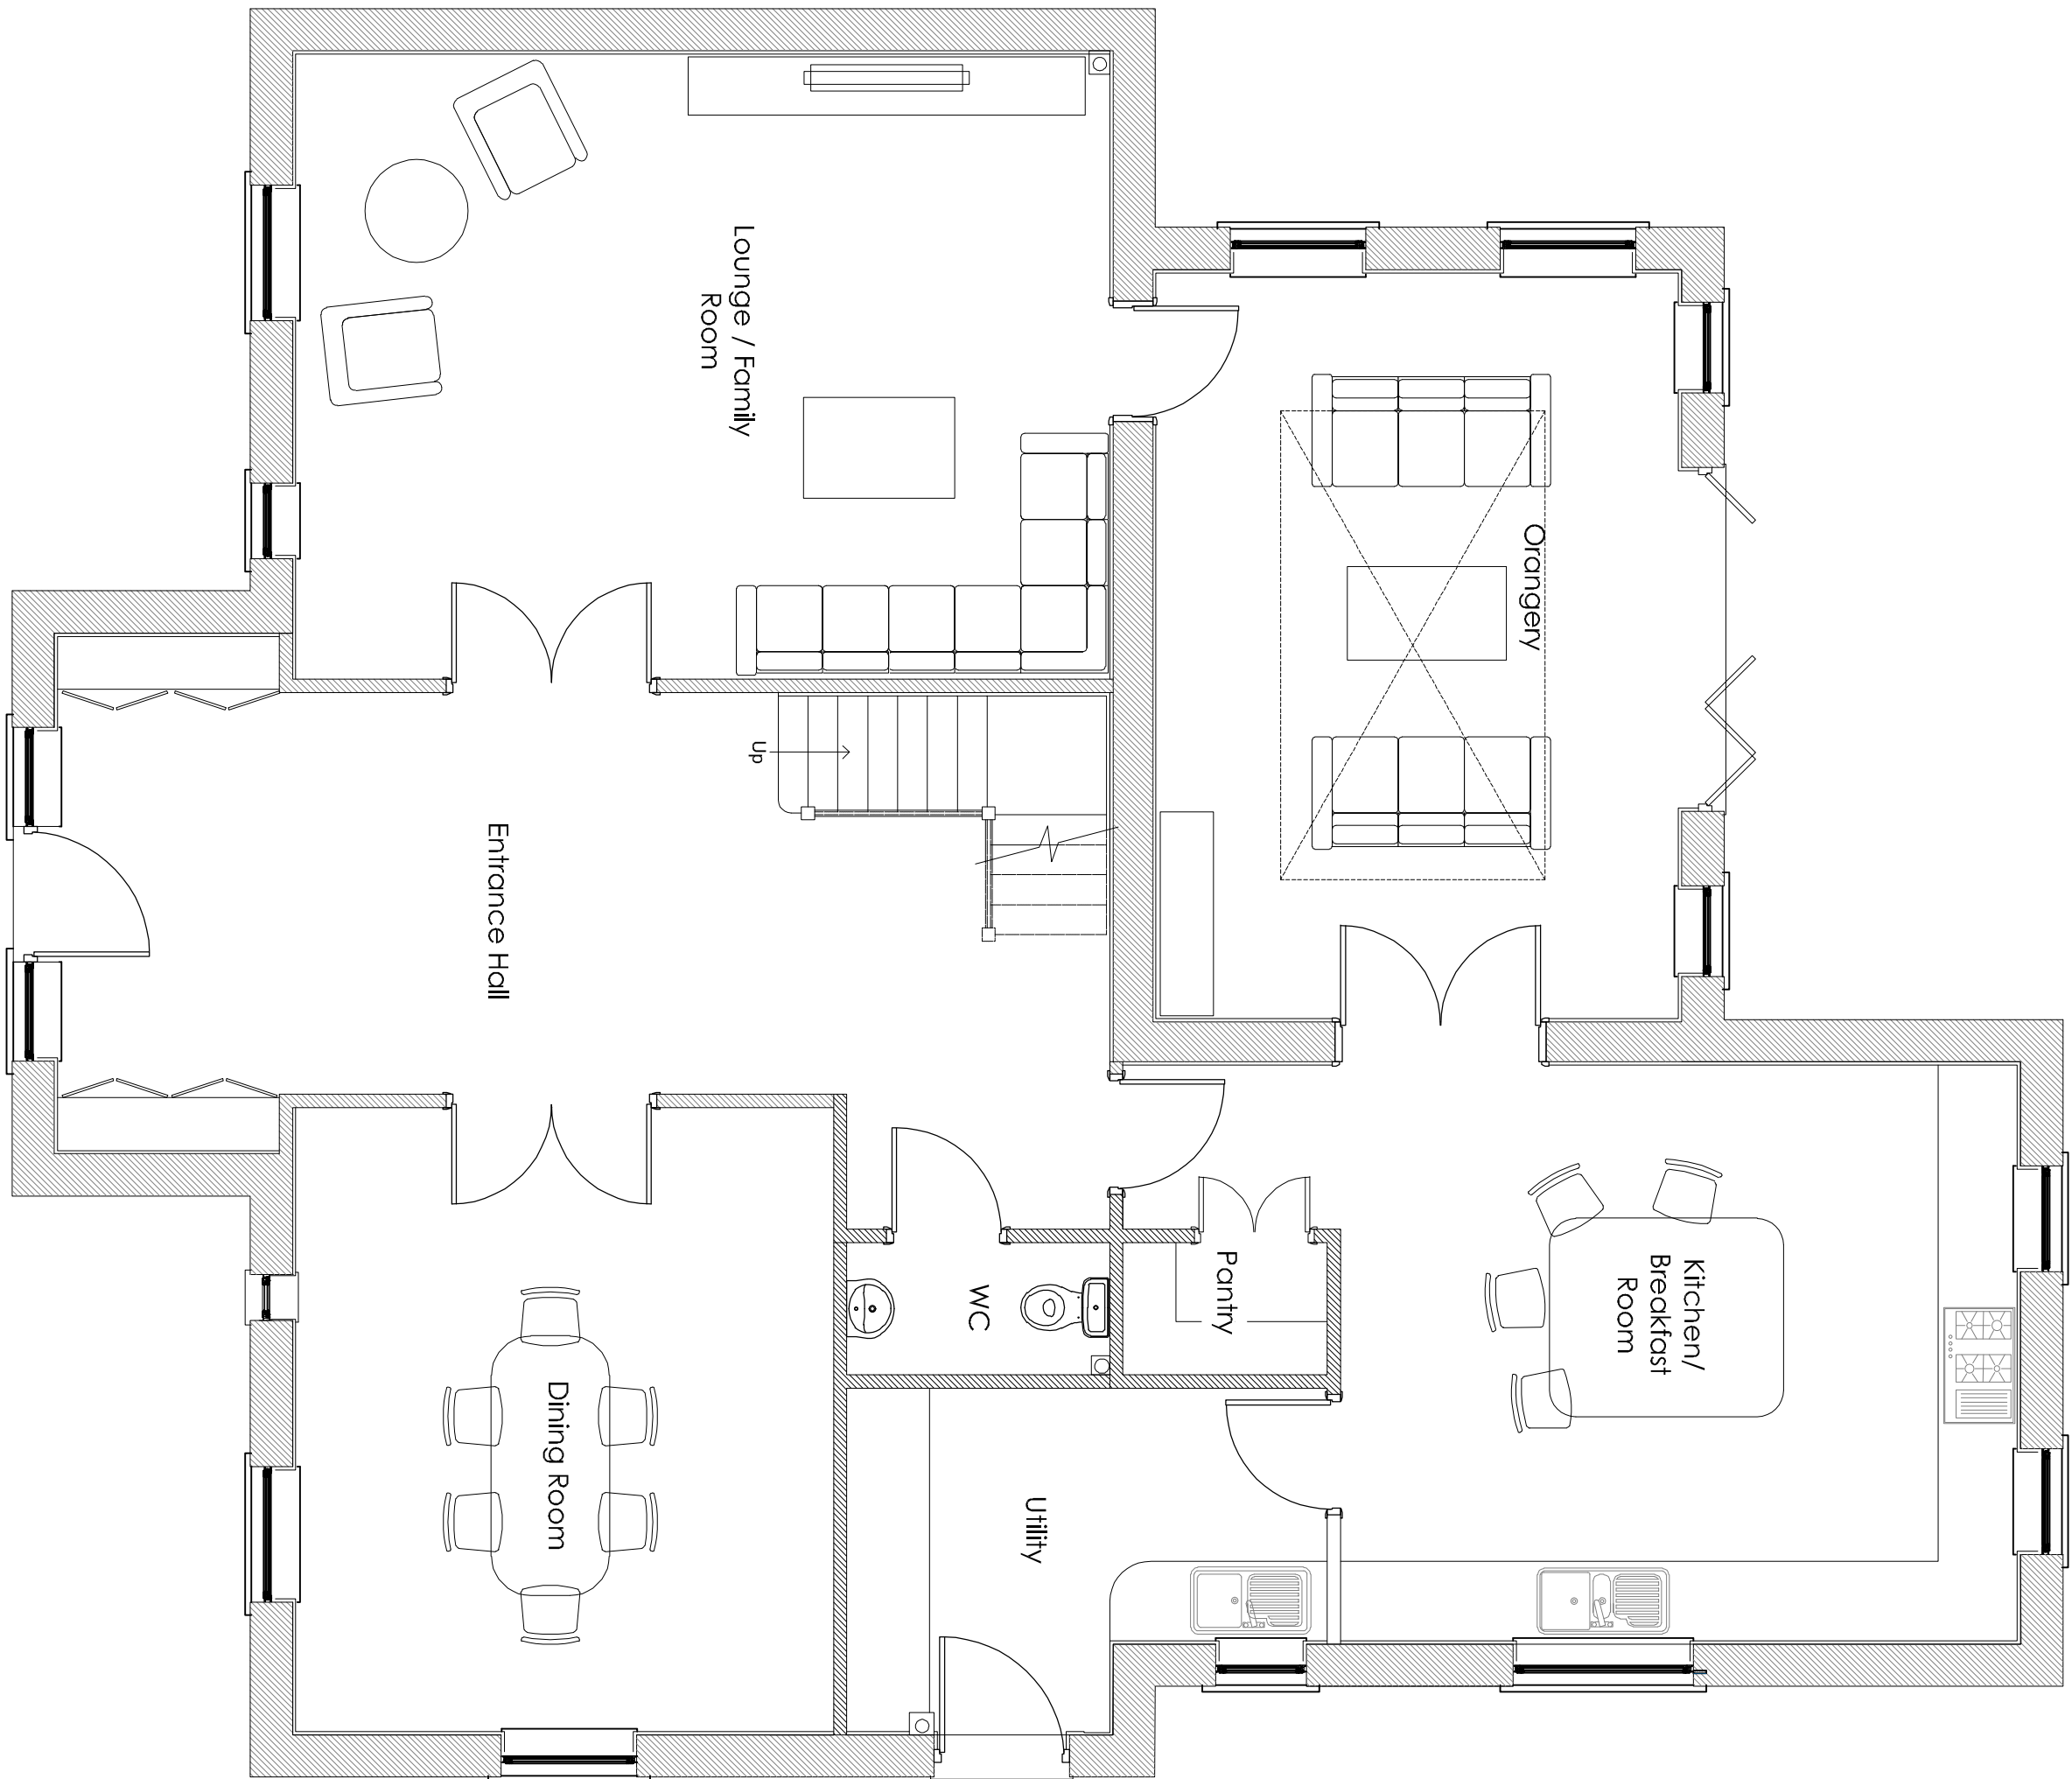

PROPOSED GROUND FLOOR PLAN

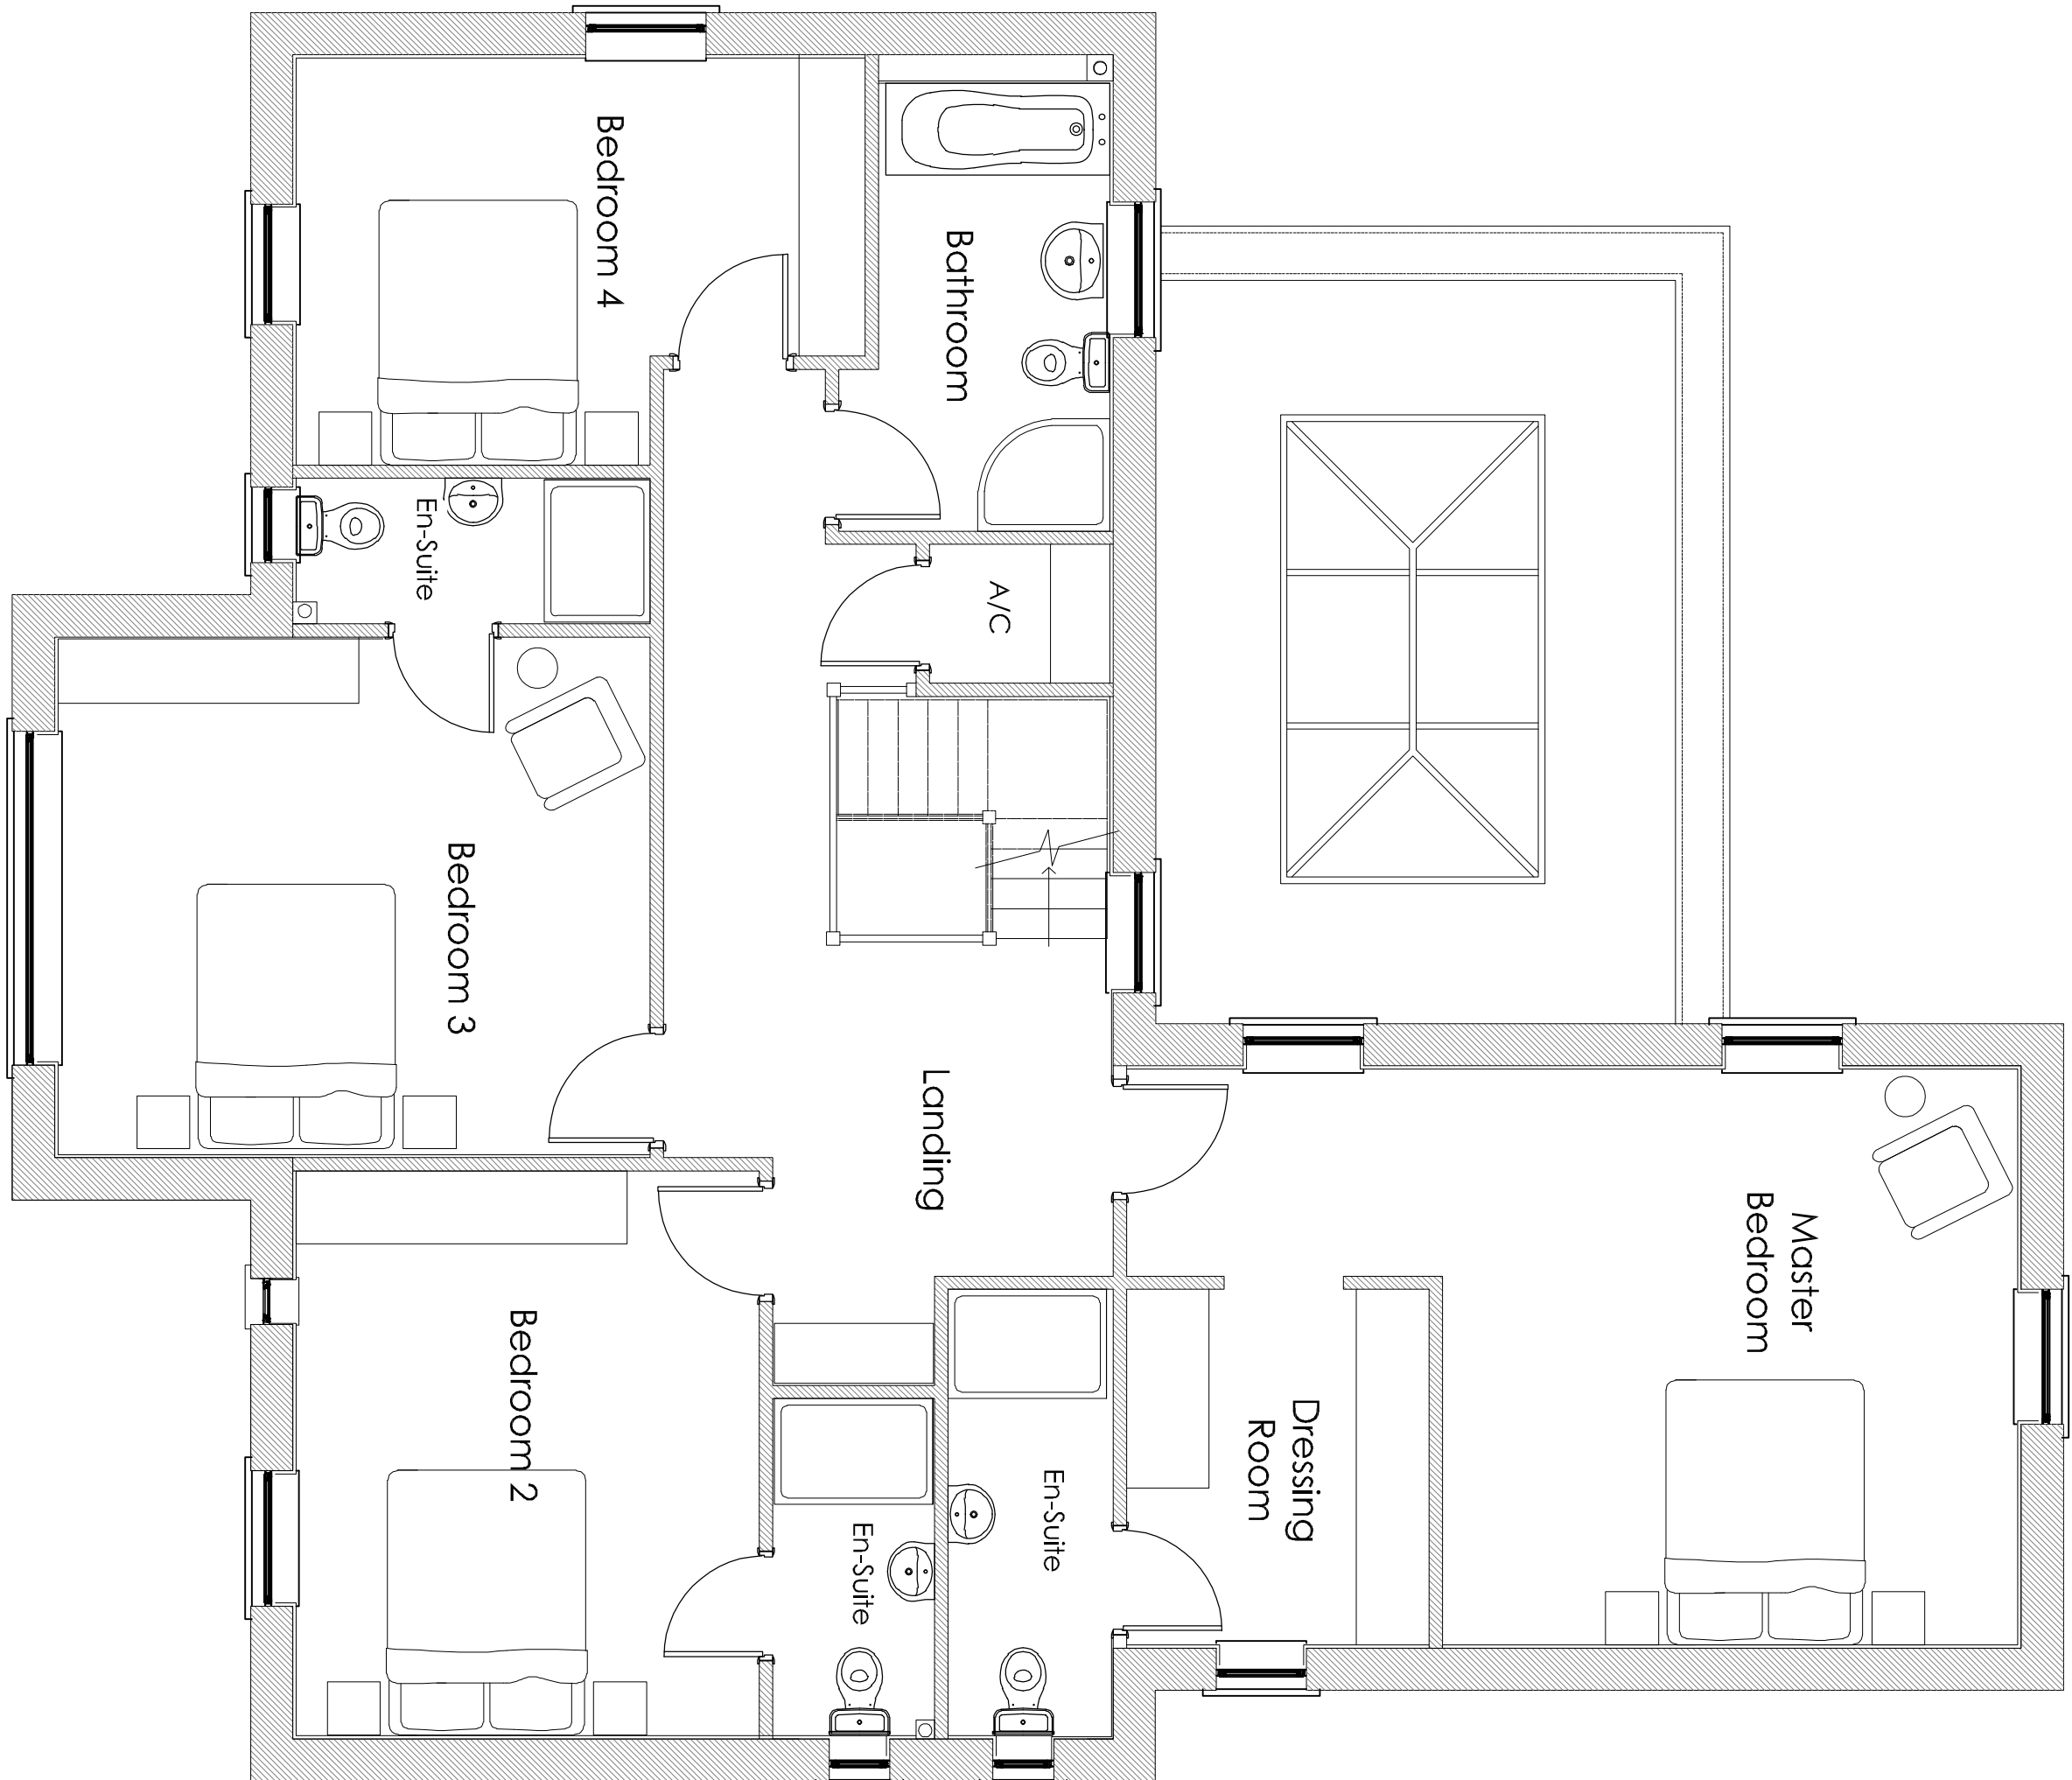

PROPOSED FIRST FLOOR PLAN

Revision Date Drawn Drawn by

Client Pippard Construction Ltd

Project Residential development @ Land West of Tudor Lodge Ferriby Heath

Drawing Planning (P012)

Scale 1:50, 1:100 @ A1

Drawn AMM

Checked TAC

Date 28/04/28

Drawing No. 25/694/PA/002

Tutor A Day RIBA Ltd 14 Old Fenille Road, Weston Hills, Spelling Lines, FE20 0D
david@tutorarchitects.co.uk www.tutorarchitects.co.uk

