



PROPOSED ELEVATIONS

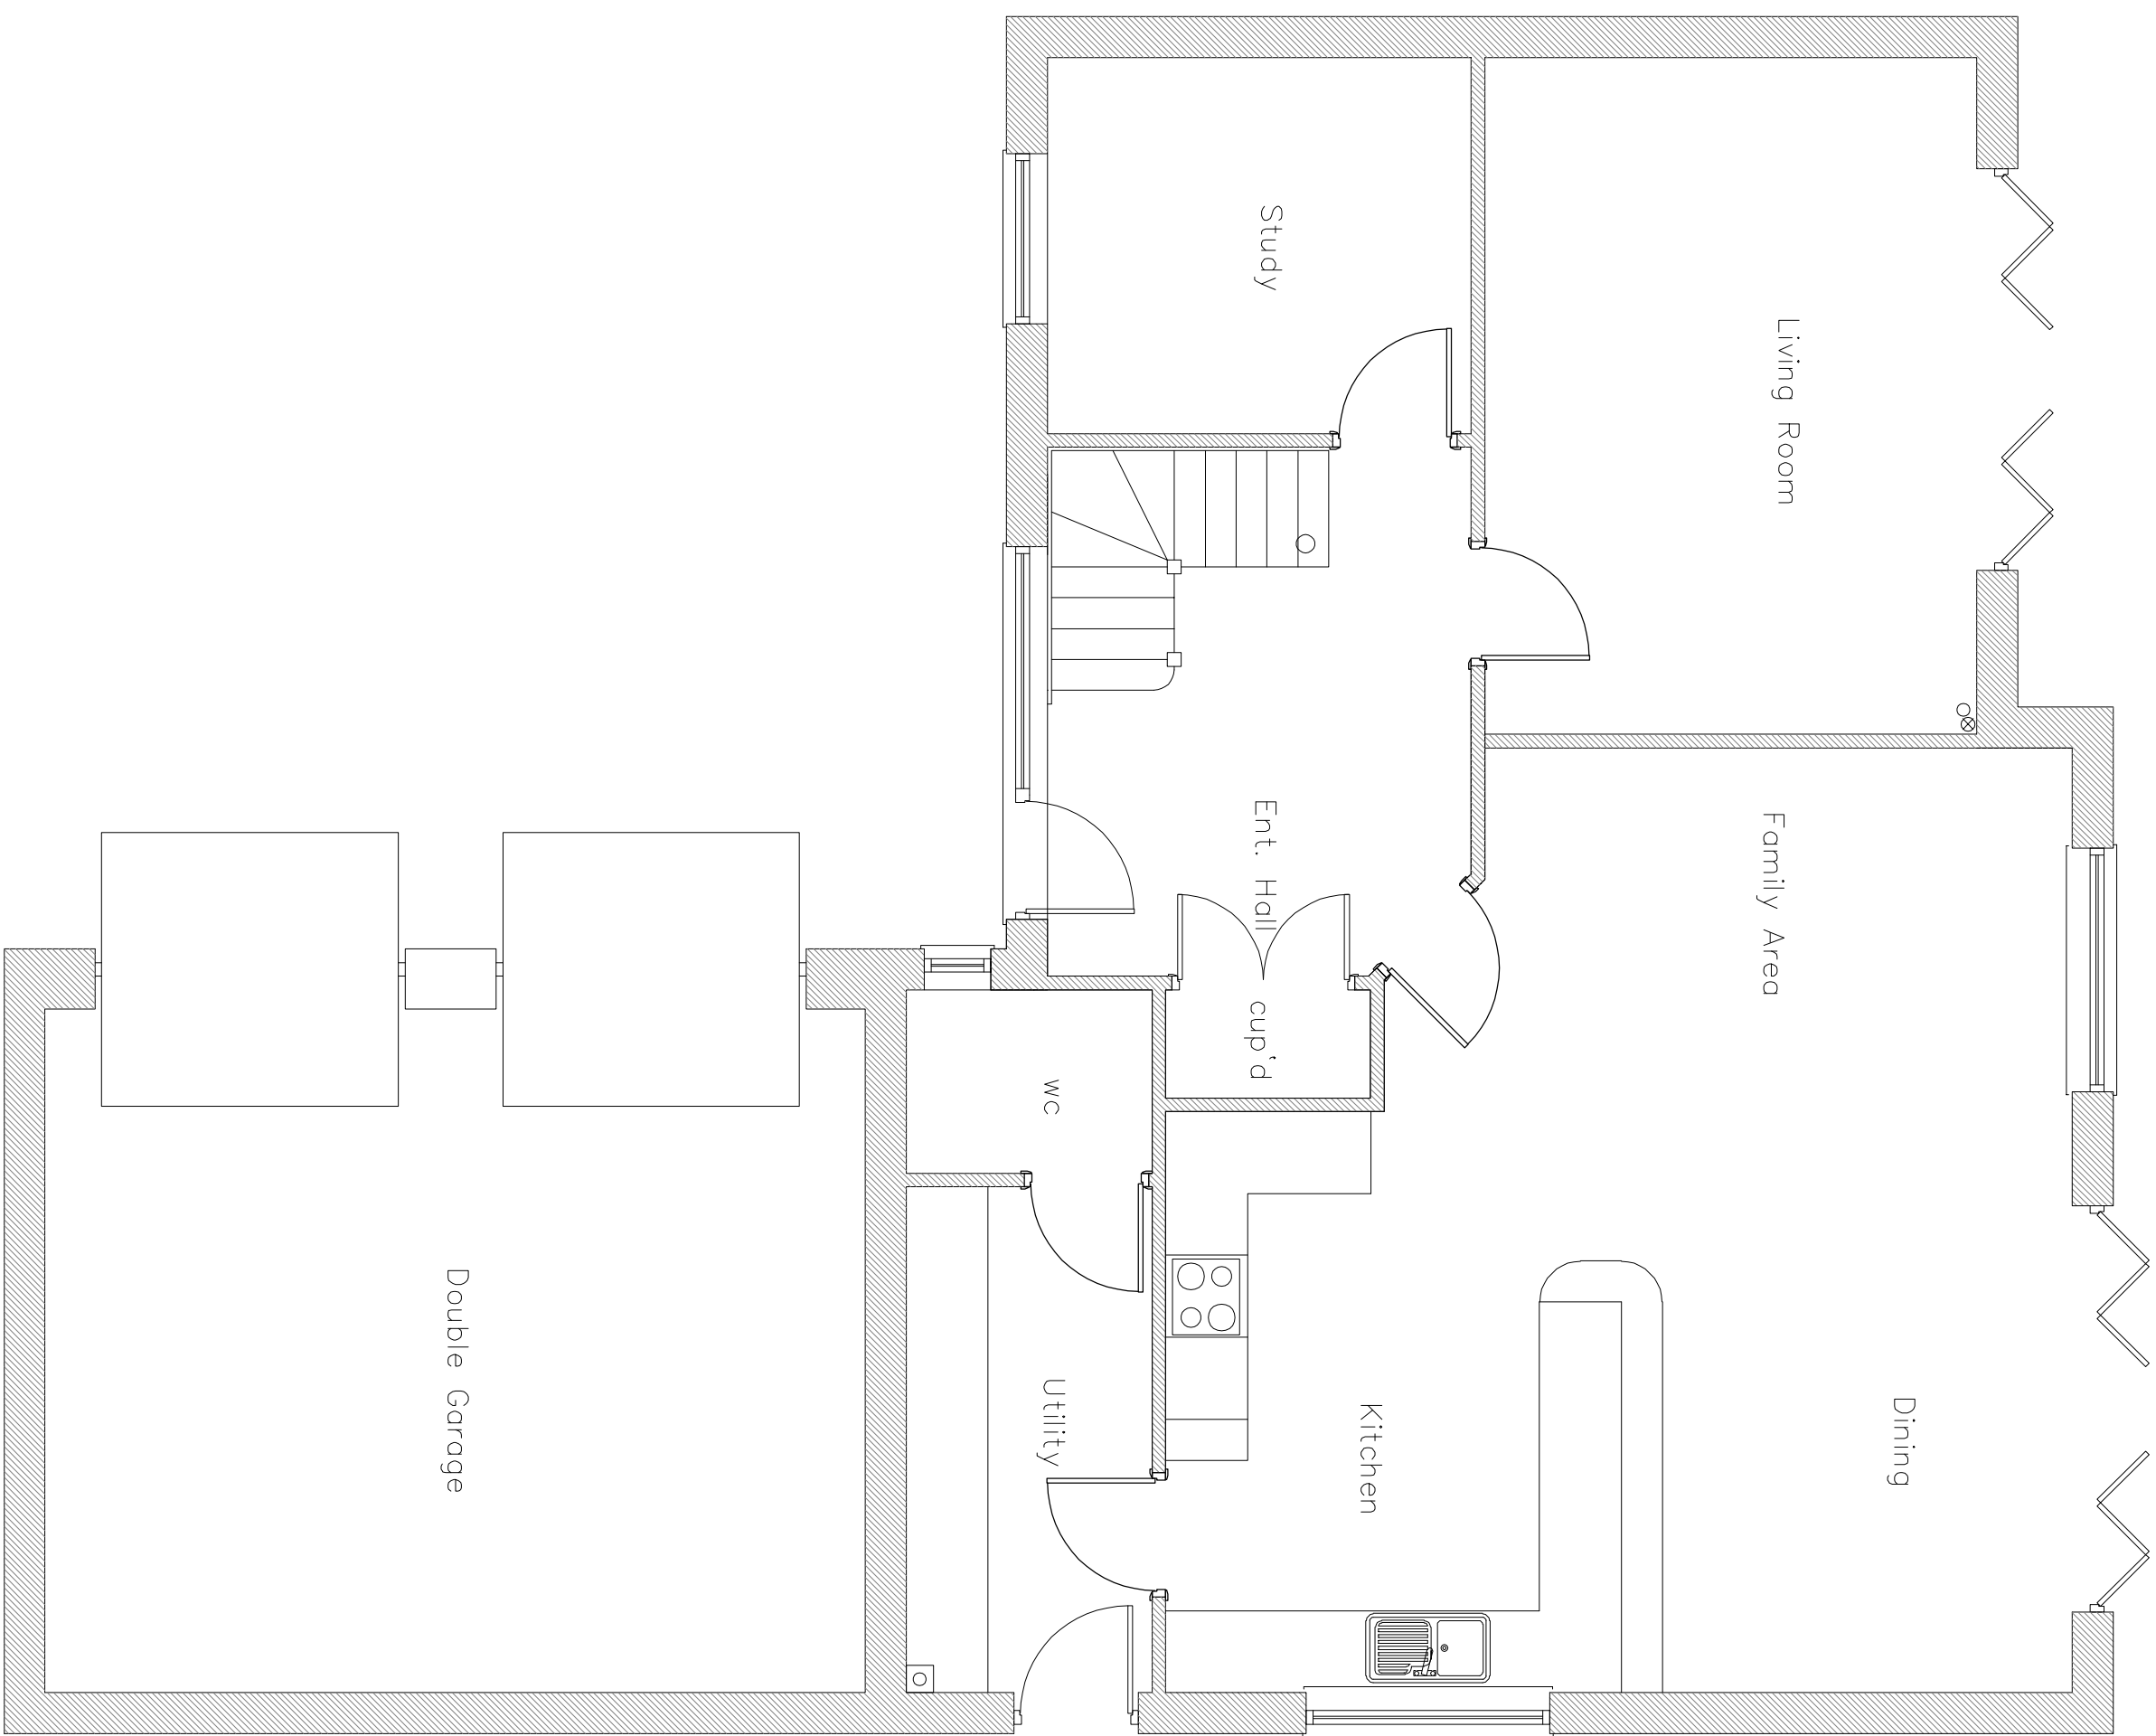

PROPOSED GROUND FLOOR PLAN

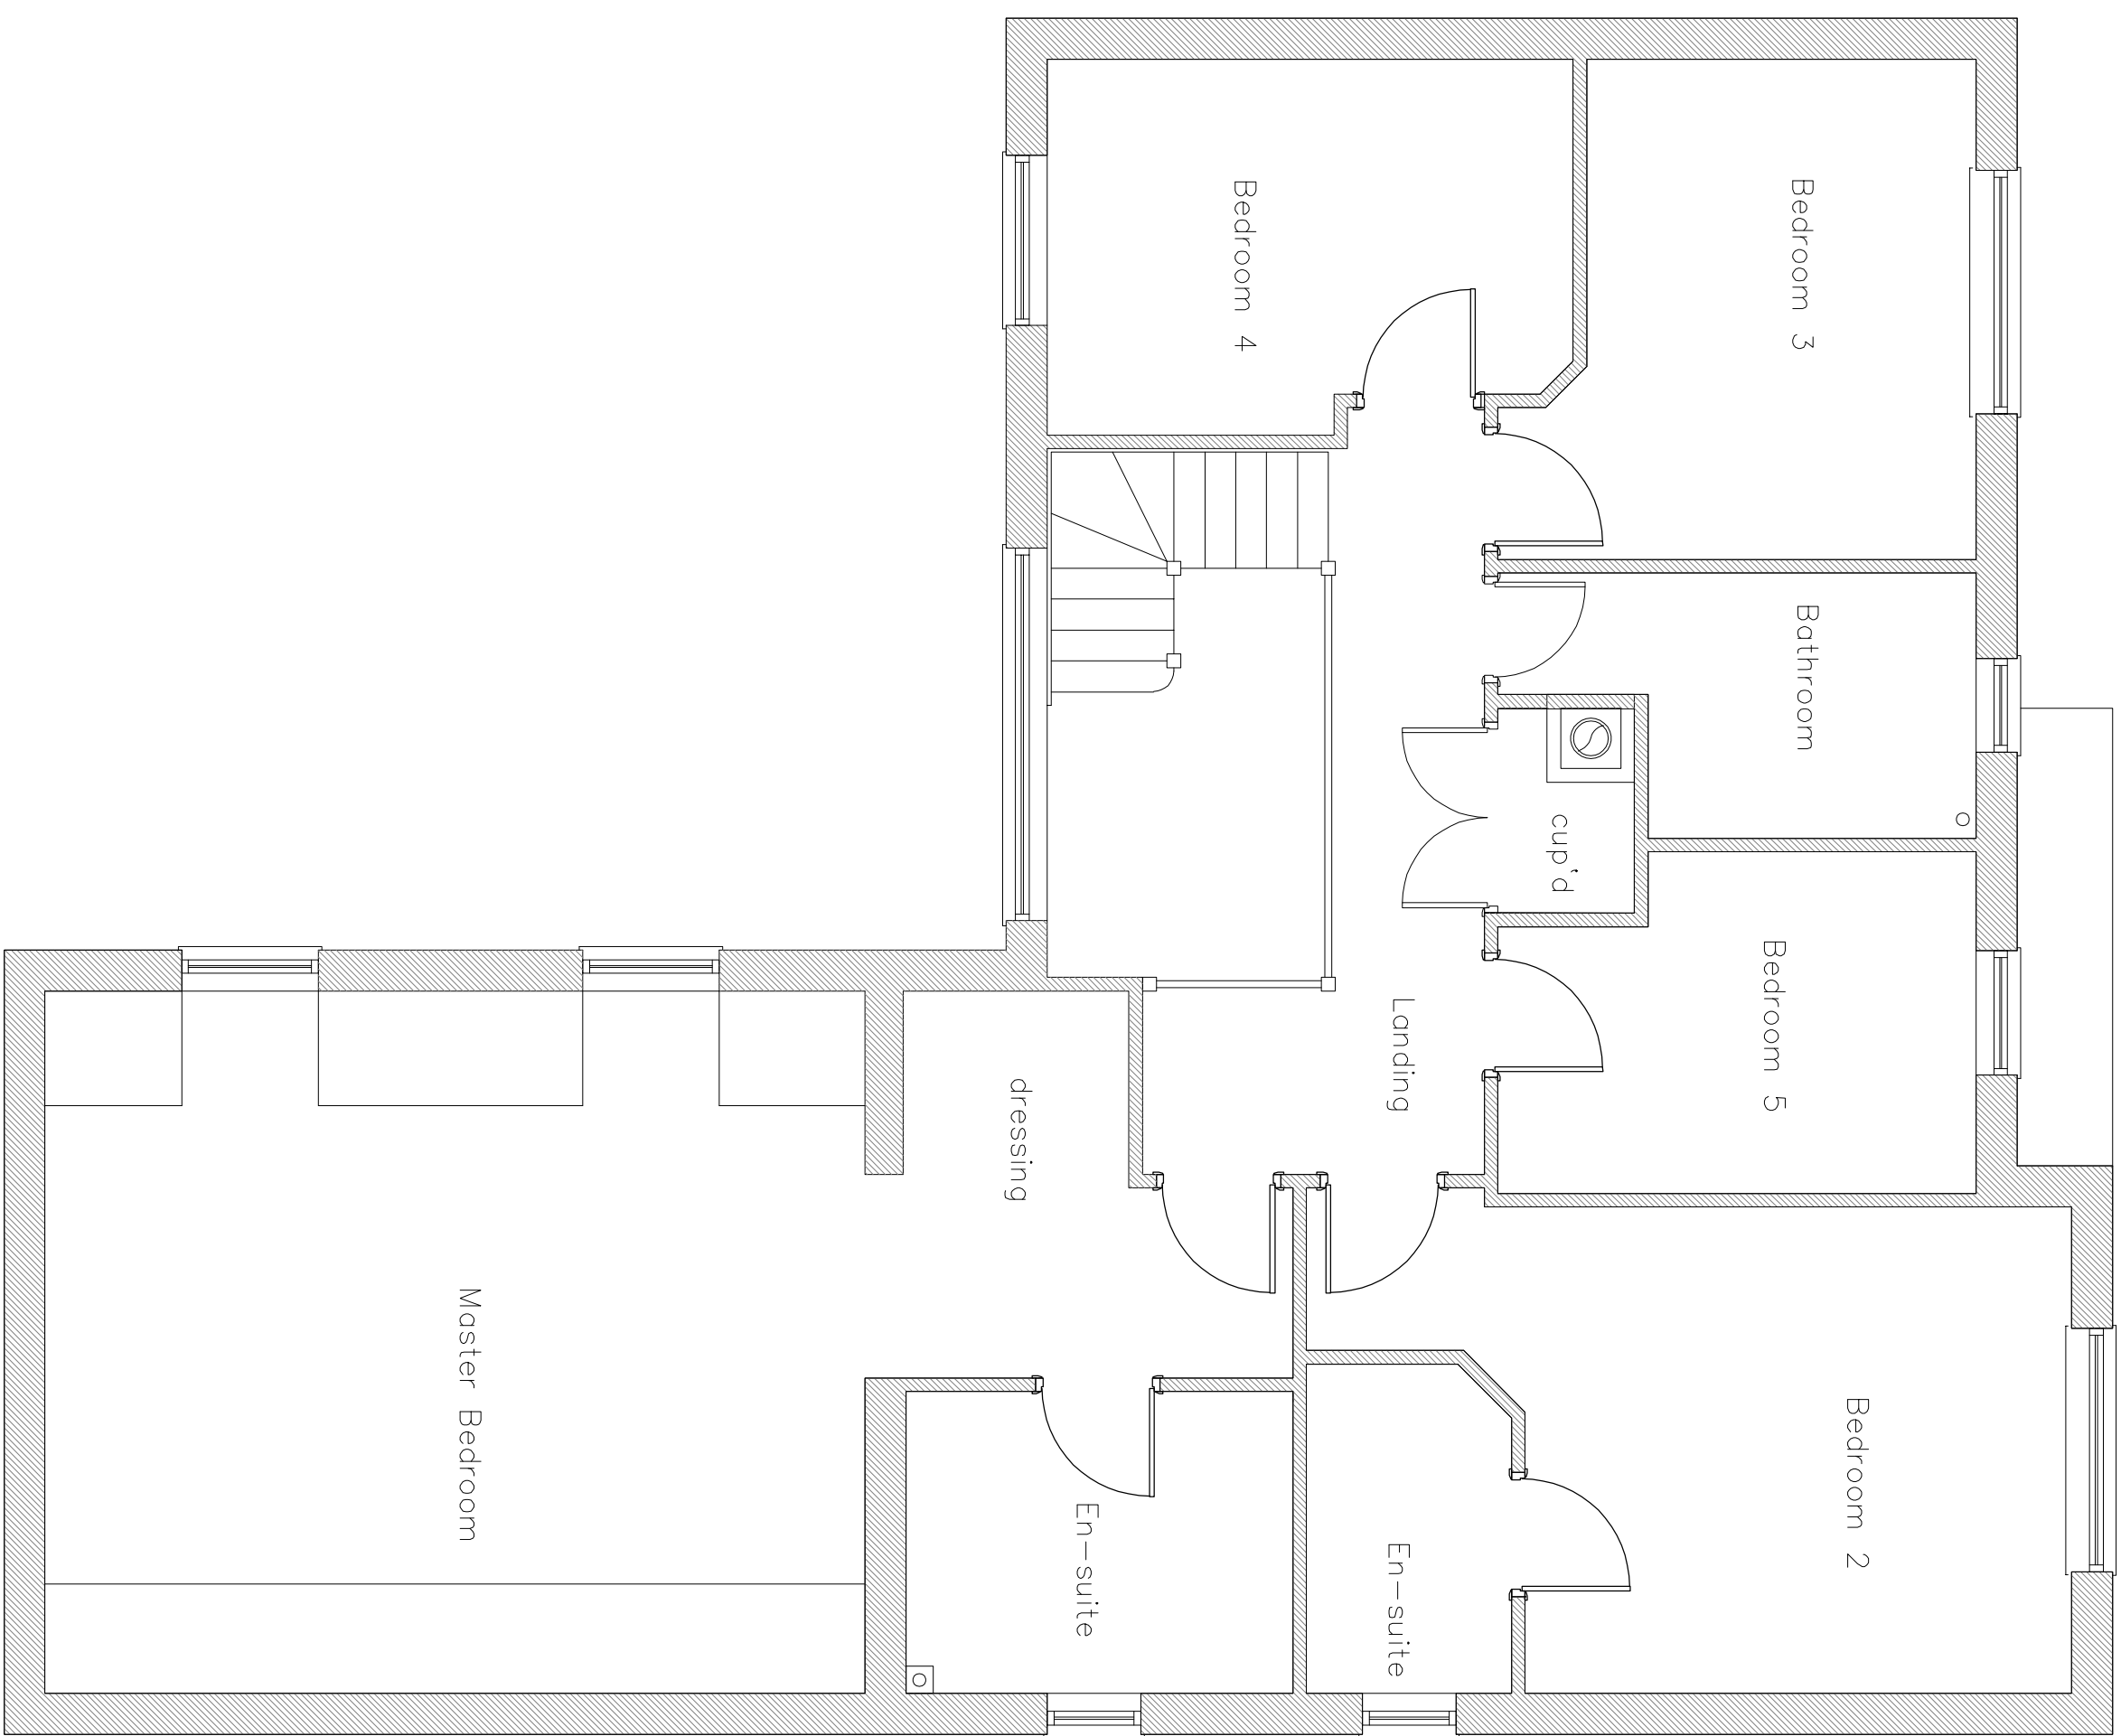

PROPOSED FIRST FLOOR PLAN

Revision	Date	Drawn	Description
----------	------	-------	-------------

Pippard Construction Ltd

Project
Residential development @ Land West of Tudor Lodge, Fen Road Holbeard

Drawing Planning (Plot5)

Scale 1:50, 1:100 @ A1

Drawn: **AWM** Checked: **TAC** Date: **29/04/2018**

Drawing No. 25/694/PA/