

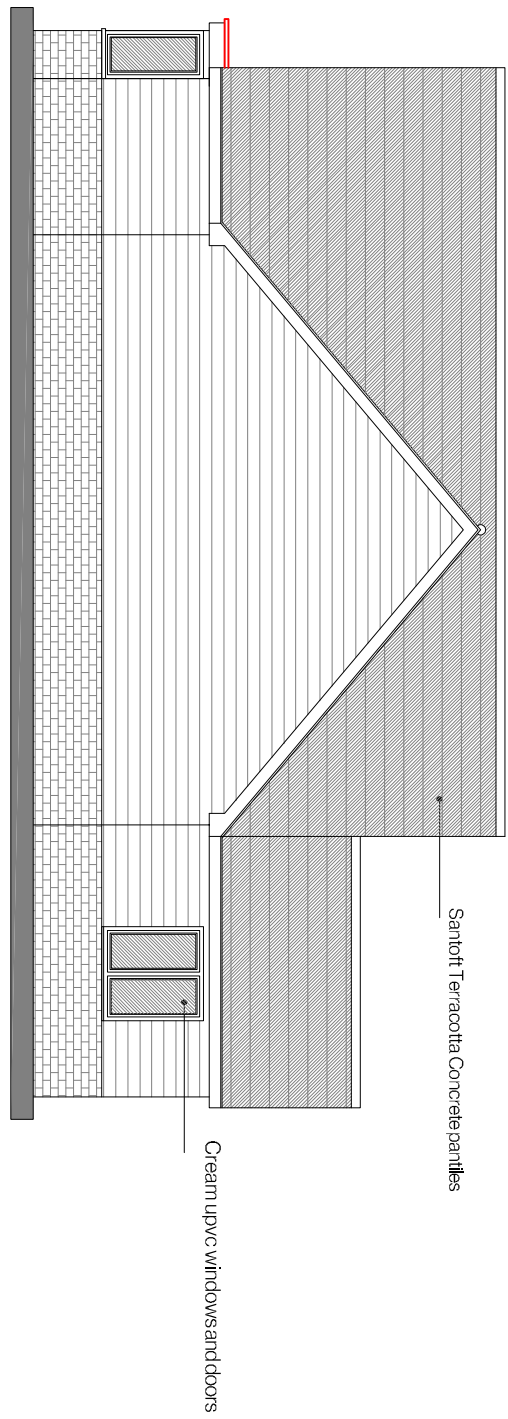
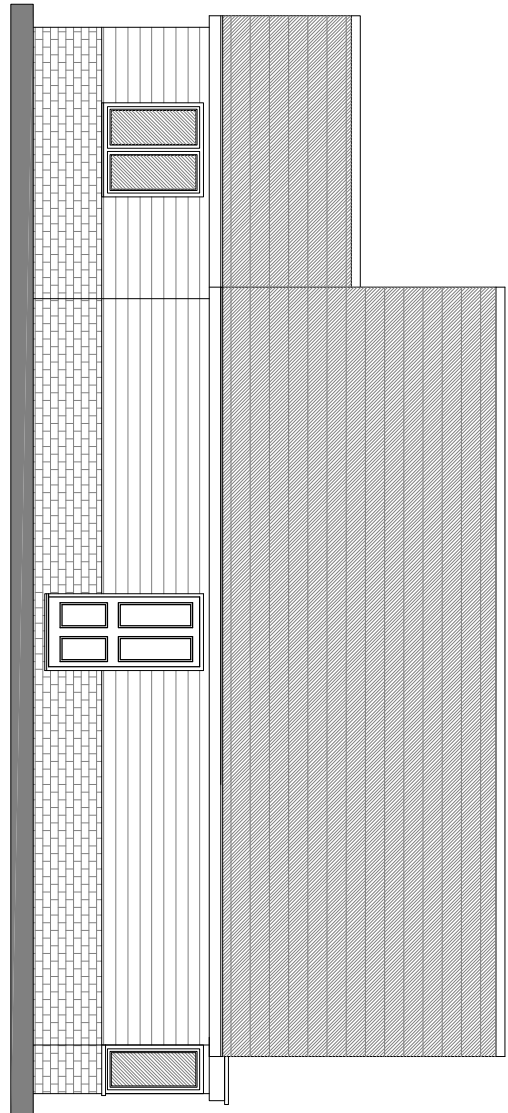


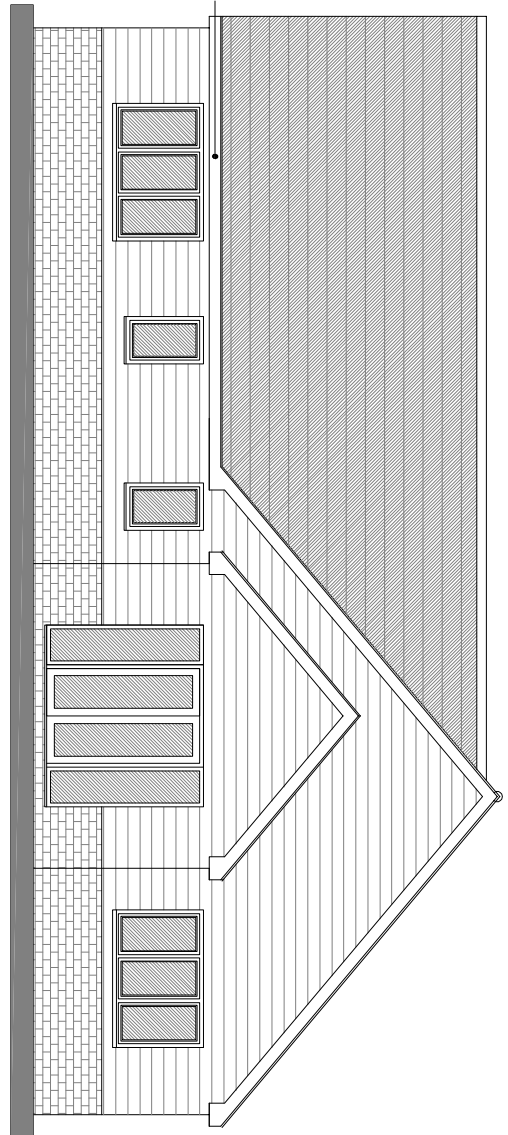

PROPOSED ELEVATIONS

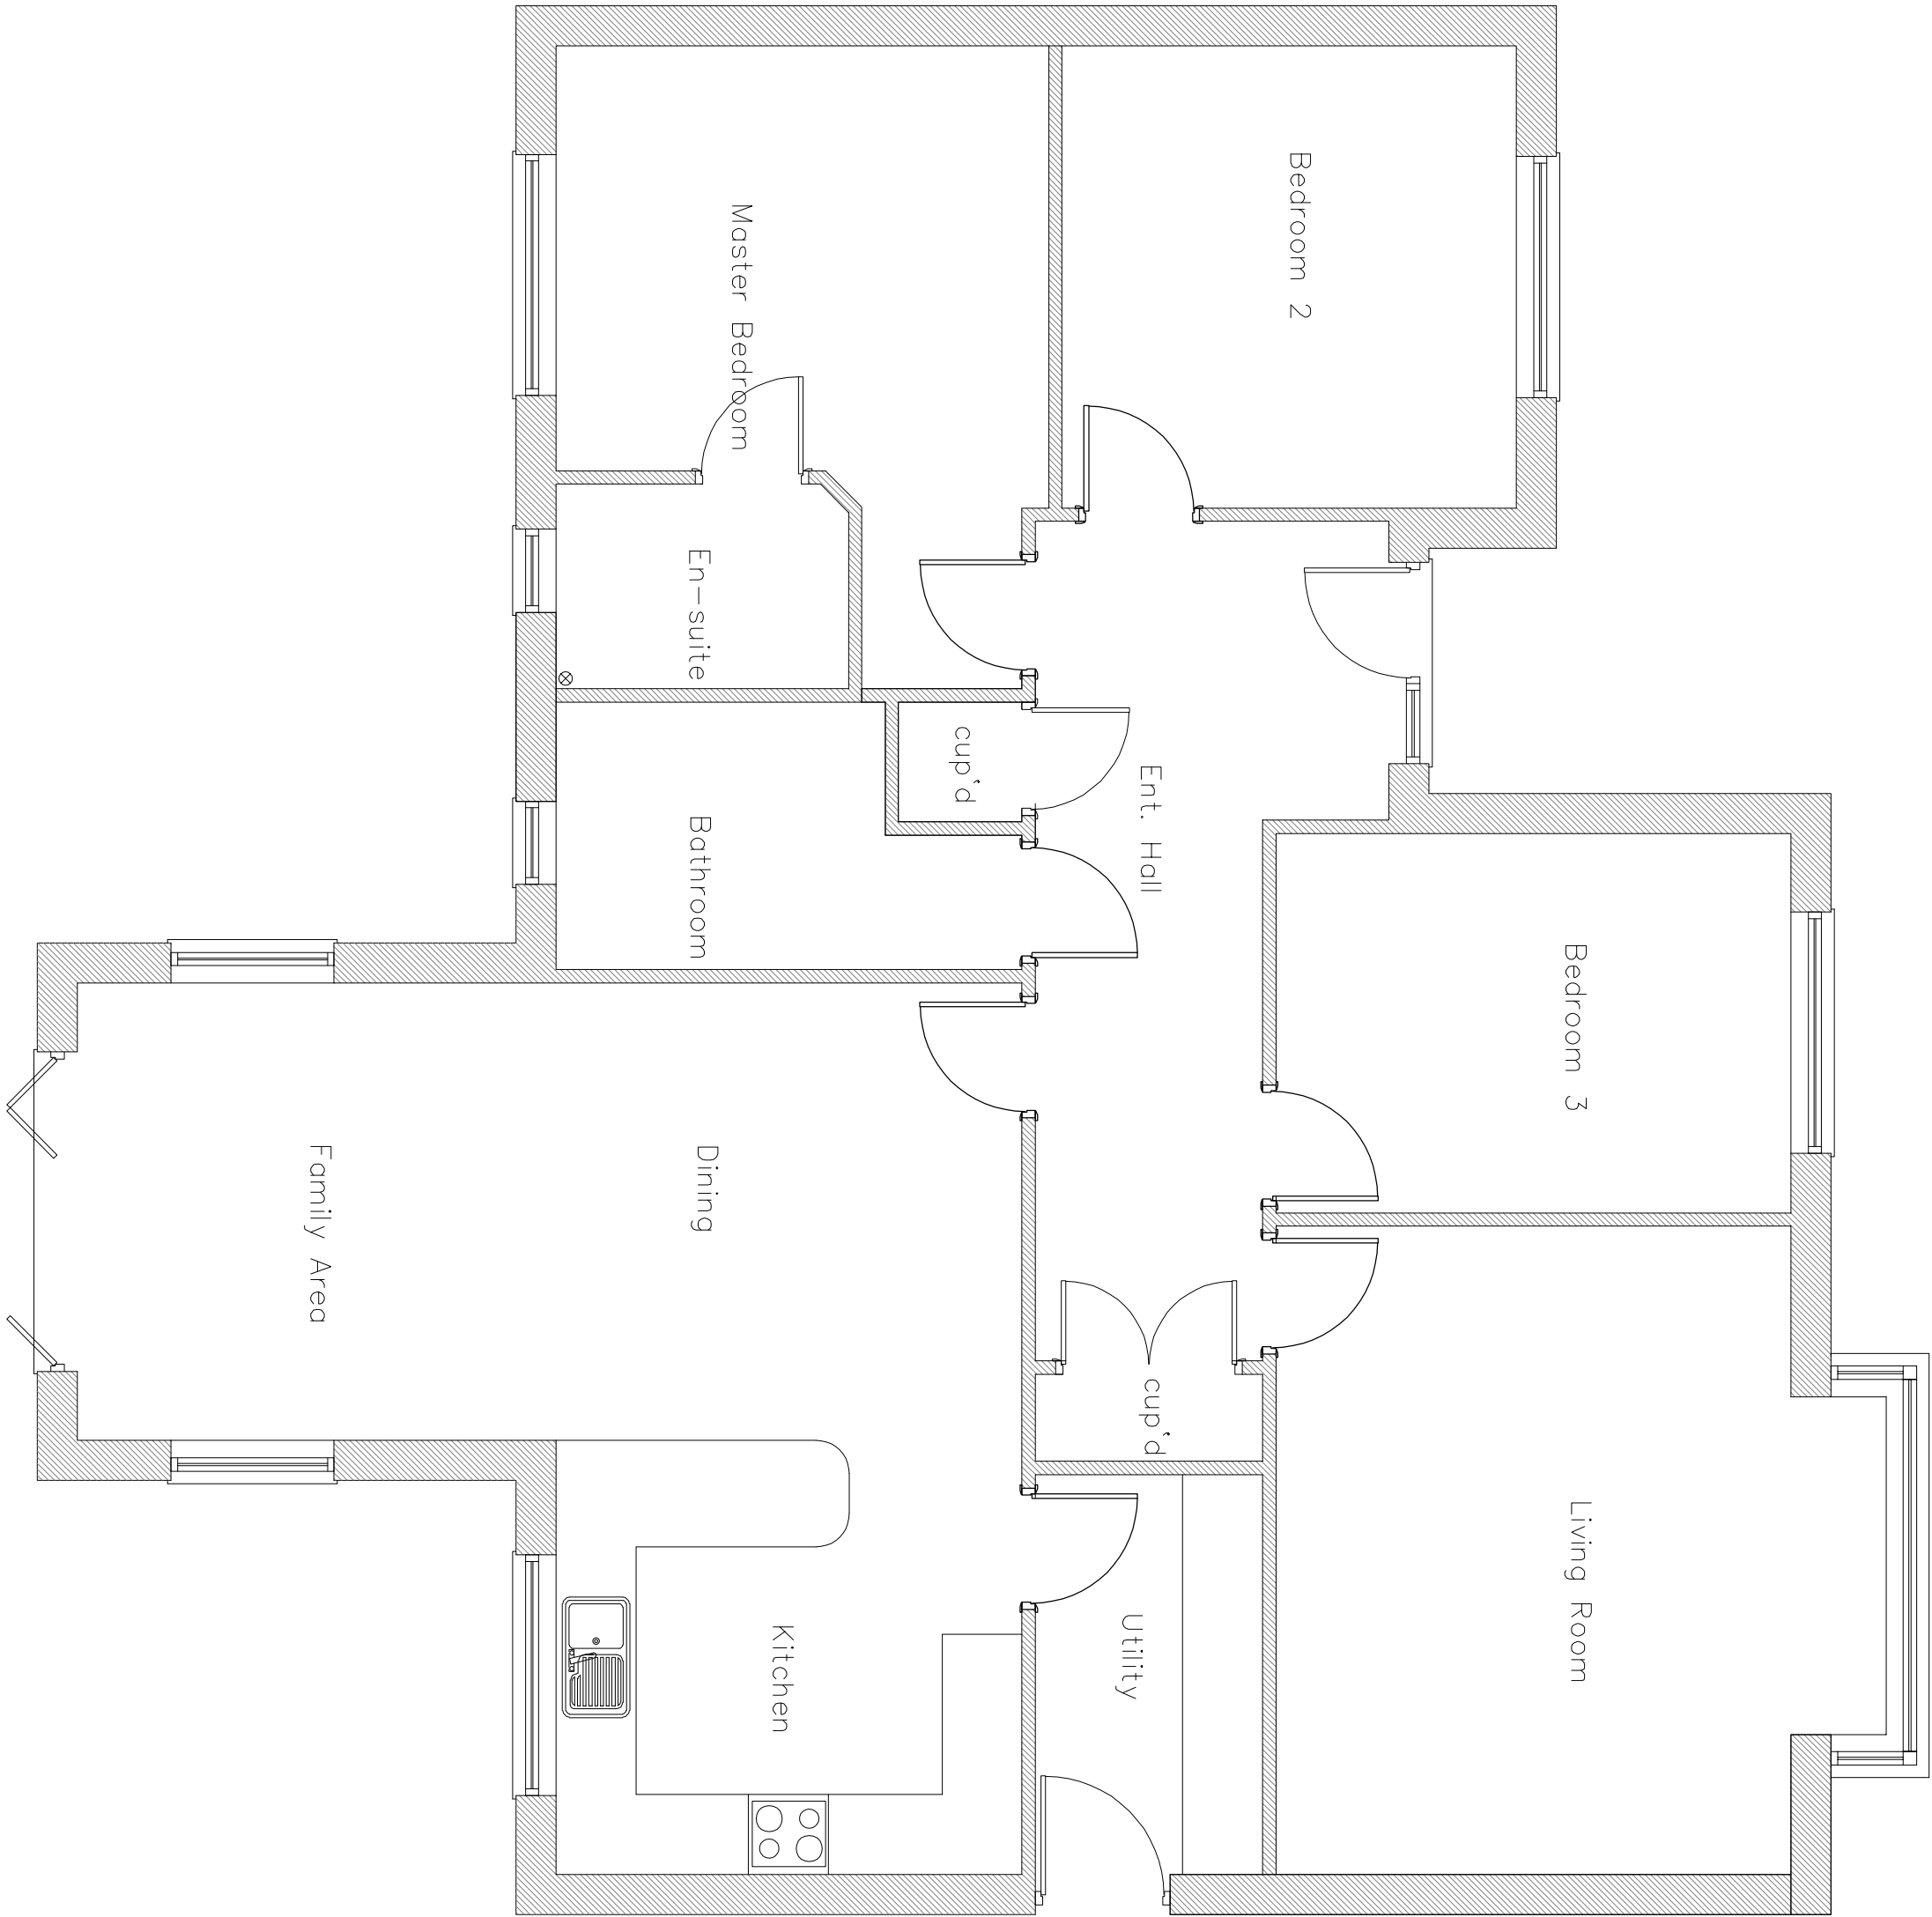

PROPOSED FLOOR PLAN

Revisions Date Drawn Drawn by

Client Pippard Construction Ltd

Project Residential development @ Land West of Tudor Lodge Farm Heath Heath

Drawn by Planning (Pos687)

Scale 1:50, 1:100 @ A1

Drawn by AMM

Checked TAC

Date 29/04/28

Drawing No. 25/694/PA/006

Trower & Trower, 14 Old Fendle Road, Weston Hills, Spelling Lines, PE28 0DD
drawings@trowerandtrower.co.uk www.trowerandtrower.co.uk

