


SOUTH HOLLAND DC
HOUSING & PLANNING

05 MAY 1999

Ref: 0447/99

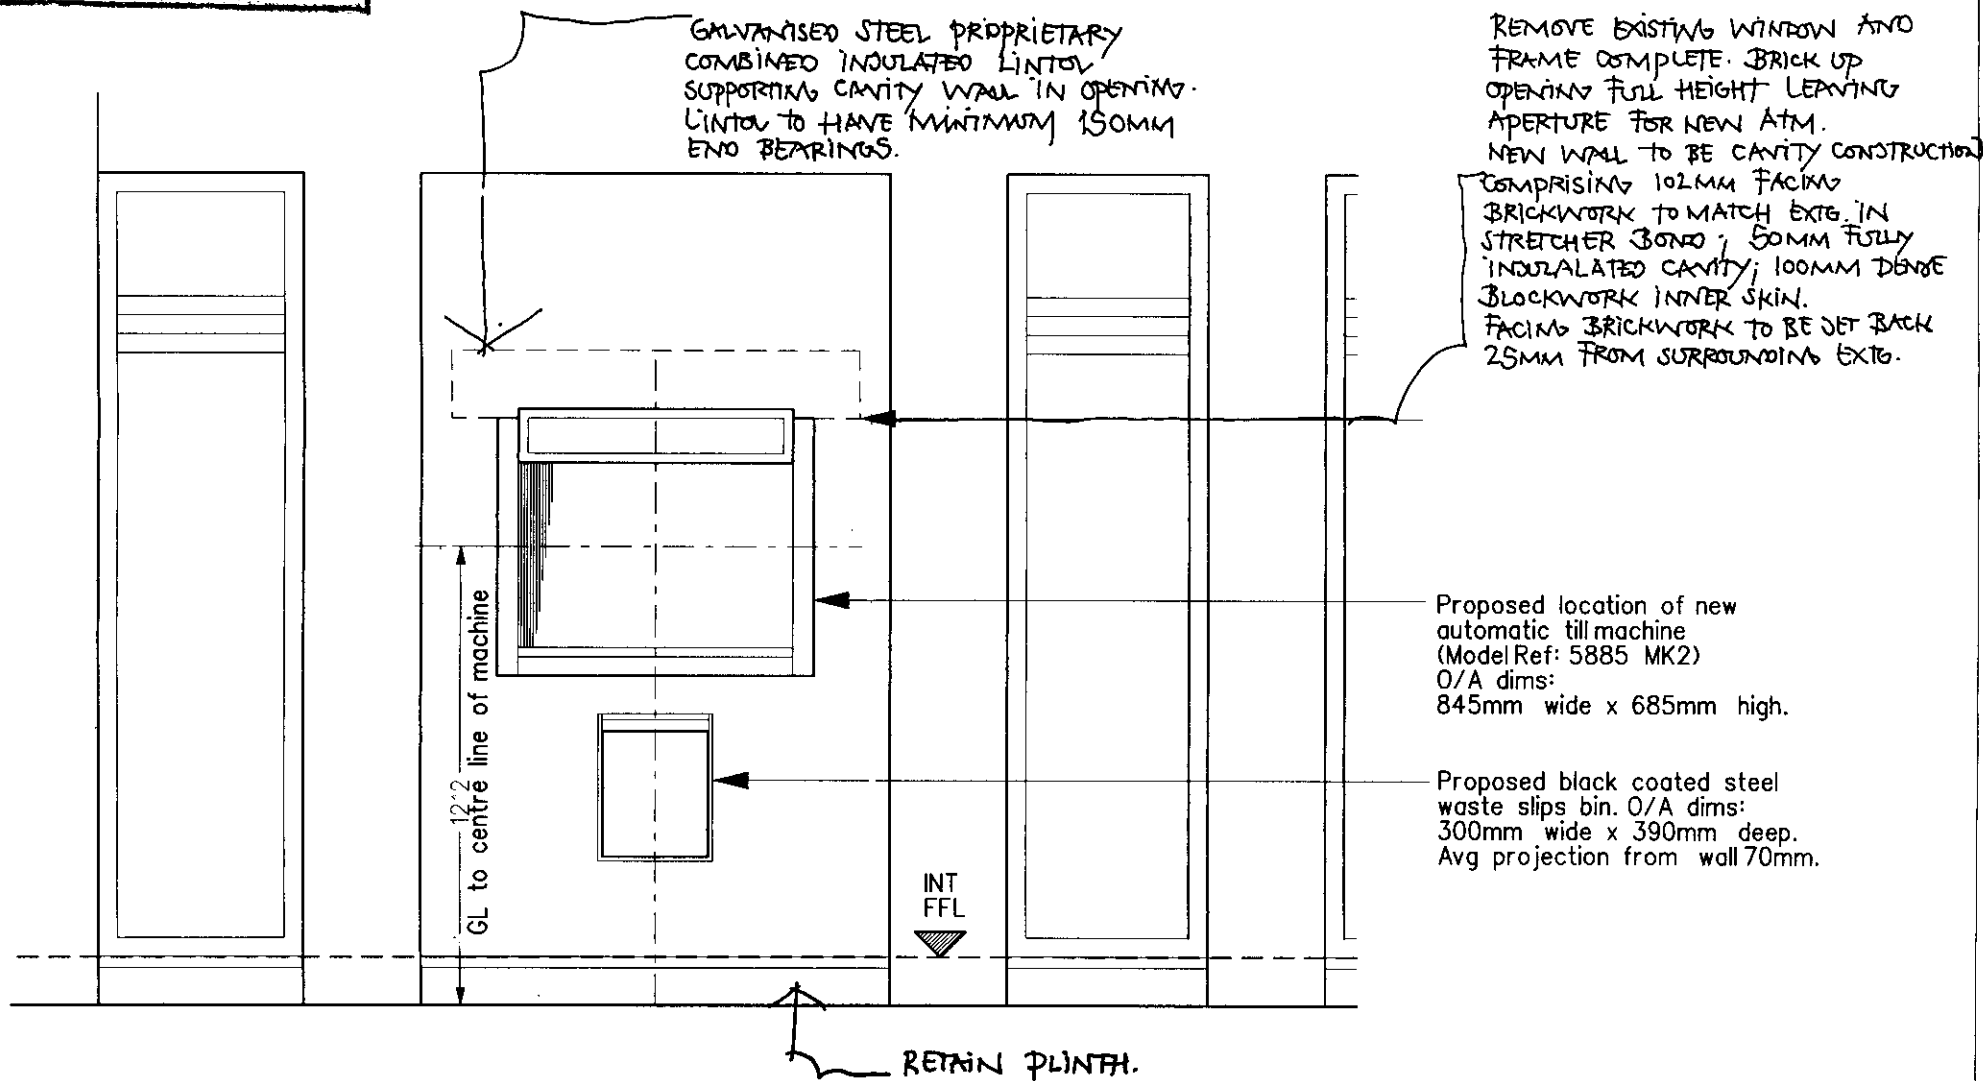

DETAIL ELEVATION SCALE: 1:20




Proposed location of new automatic tell machine (Model Ref: 5885 MK2) O/A dims: 845mm wide x 685mm high.

Proposed black coated steel waste slips bin. O/A dims: 300mm wide x 390mm deep. Avg projection from wall 70mm.


PROPOSED GENERAL VIEW

DETERMINED
PLAN

PROJECT: PROPOSED ATM, 20 WEST END, HOLBEACH, Lincs			SIMONS DESIGN	
CLIENT: NATIONAL WESTMINSTER BANK			WITHAM PARK HOUSE WATERSIDE SOUTH LINCOLN LN5 7JP	
DRAWING: PROPOSED ELEVATION AND GENERAL VIEW			TEL: 01522 882600 FAX 01522 882601	
PROPERTY REF: 2876			ARCHITECTURE INTERIOR DESIGN	
DATE: FEB 99	DRAWN: JR	APPROVED: JSB	THIS DRAWING IS COPYRIGHT AND NO PORTION SHOULD BE USED WITHOUT CONSENT. NO DIMENSIONS ARE TO BE SCALED OFF THIS DRAWING. ALL DIMENSIONS ARE TO BE VERIFIED ON THE SITE.	
SCALE: 1:20	DRAWING NO: 3574/A3/107			

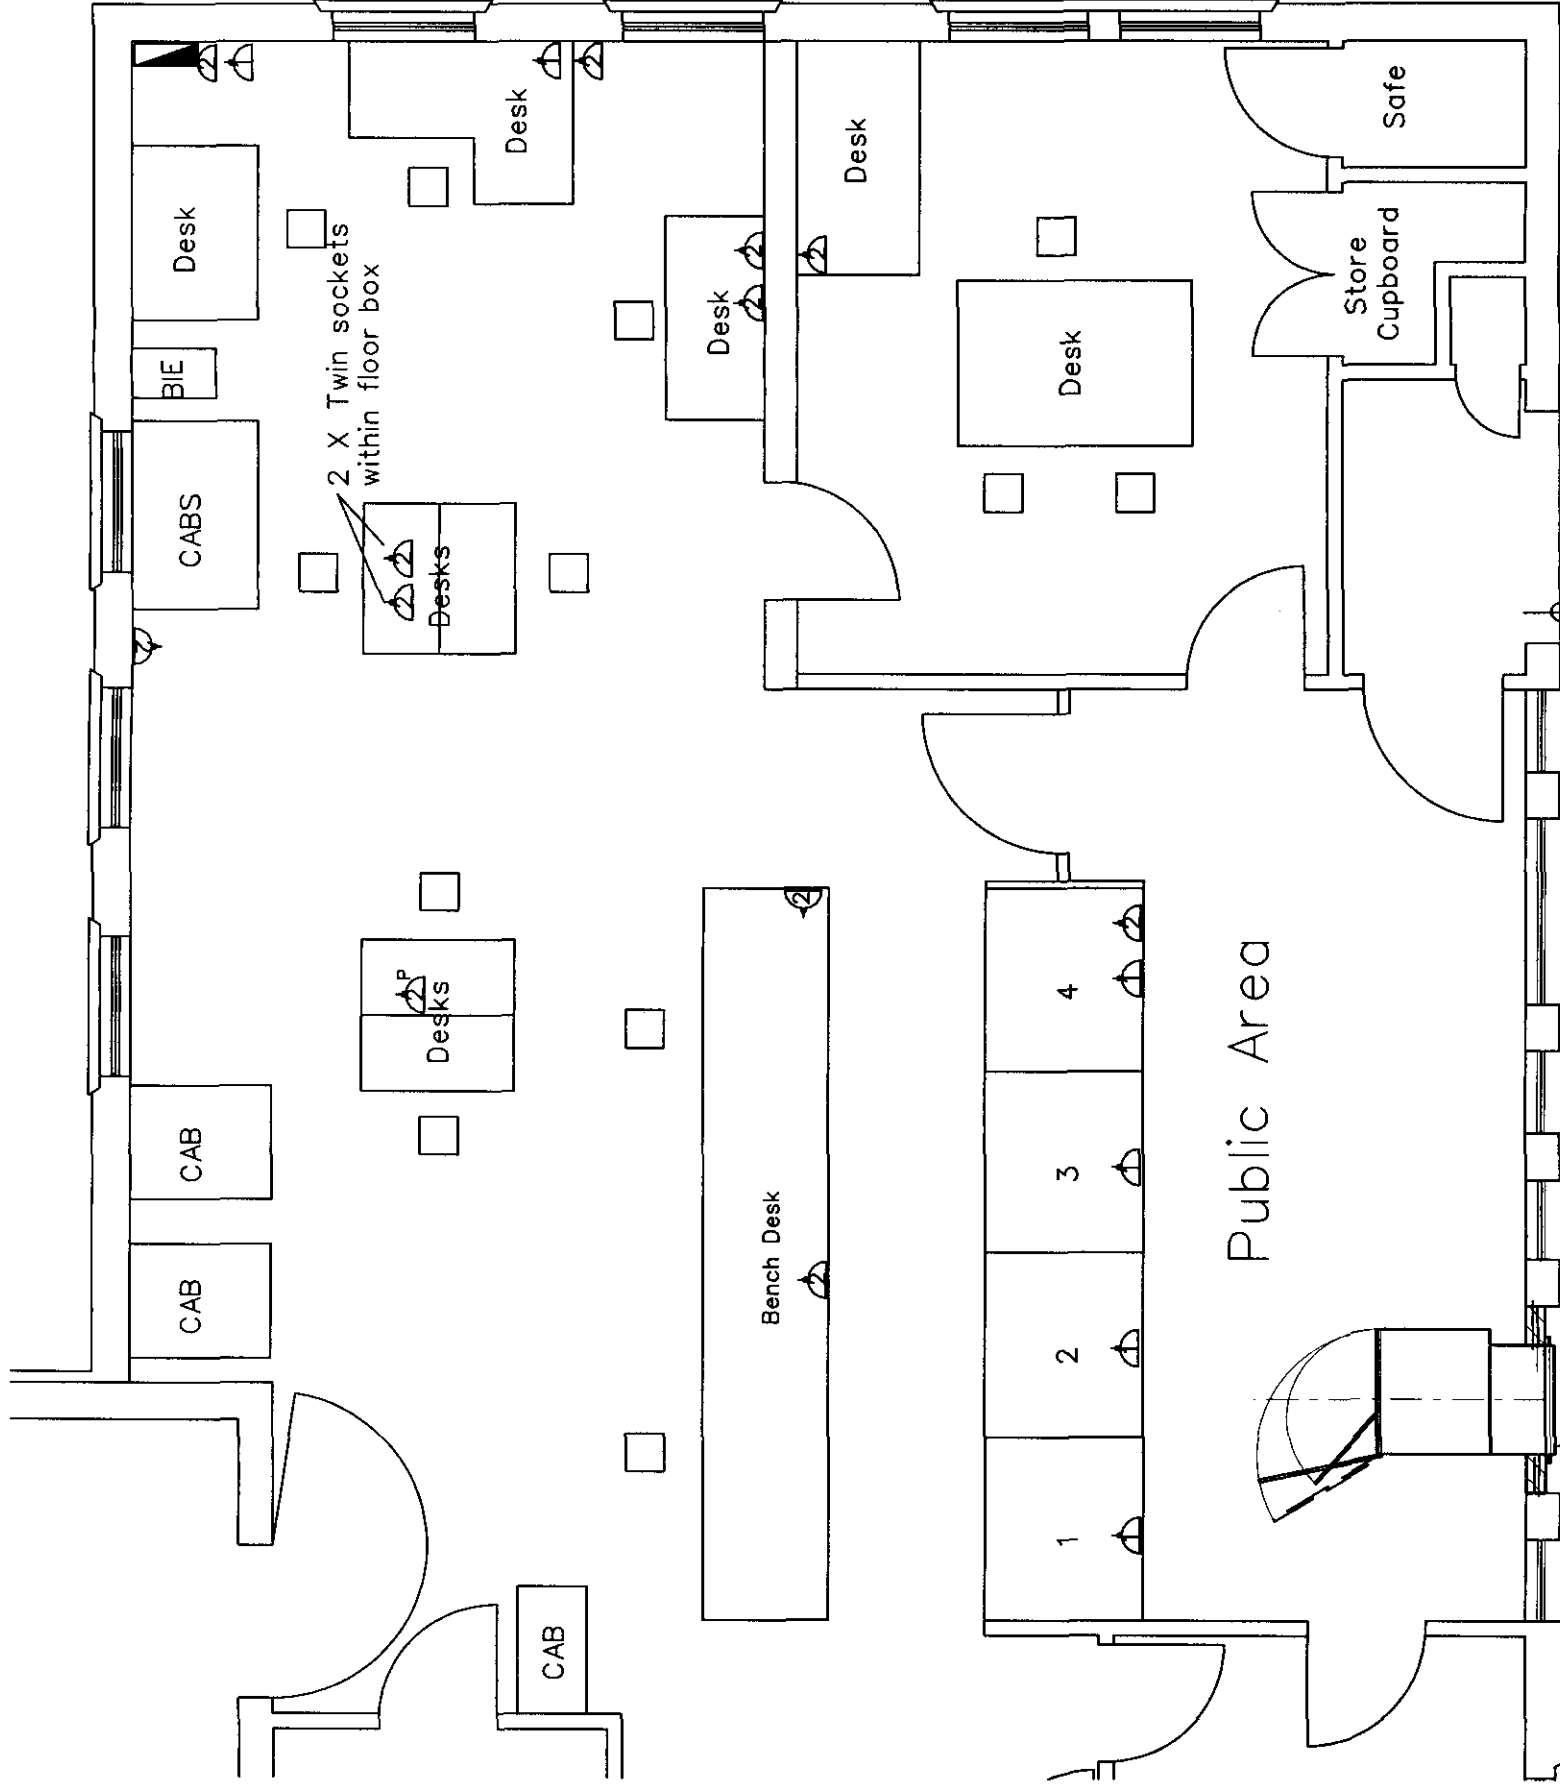


GROUND FLOOR PLAN

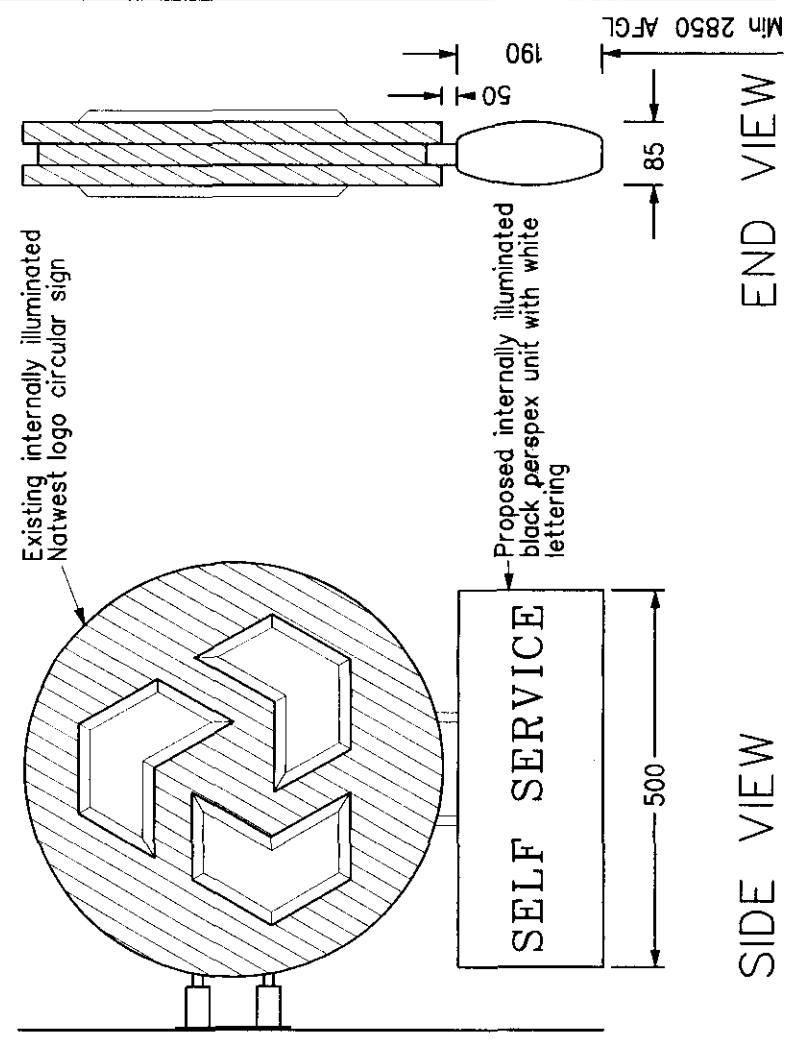

DETAIL A. SCALE 1:10

SOUTH HOLLAND DC
HOUSING & PLANNING
05 MAY 1999
Ref: 0447/91
DETERMINED
PLAN

SIMONS DESIGN	PROJECT: PROPOSED ATM 20 WEST END, HOLBEACH, SPALDING, Lincs	DATE: FEB 99 DRAWN: JR APPROVED: JBB DRAWING NO: 3574/A3/108 SCALE: 1:50 & 1:10
CLIENT: NATIONAL WESTMINSTER BANK	DRAWING: GROUND FLOOR PLAN & SIGNAGE DETAILS PROPERTY REF: 2876	ARCHITECTURE INTERIOR DESIGN
WITHAM PARK HOUSE WATERSIDE SOUTH LINCOLN LN5 7JP TEL: 01522 882600 FAX 01522 882601	THIS DRAWING IS COPYRIGHT AND NO PORTION SHOULD BE USED WITHOUT CONSENT. NO DIMENSIONS ARE TO BE SCALED OFF THIS DRAWING. ALL DIMENSIONS ARE TO BE VERIFIED ON THE SITE.	

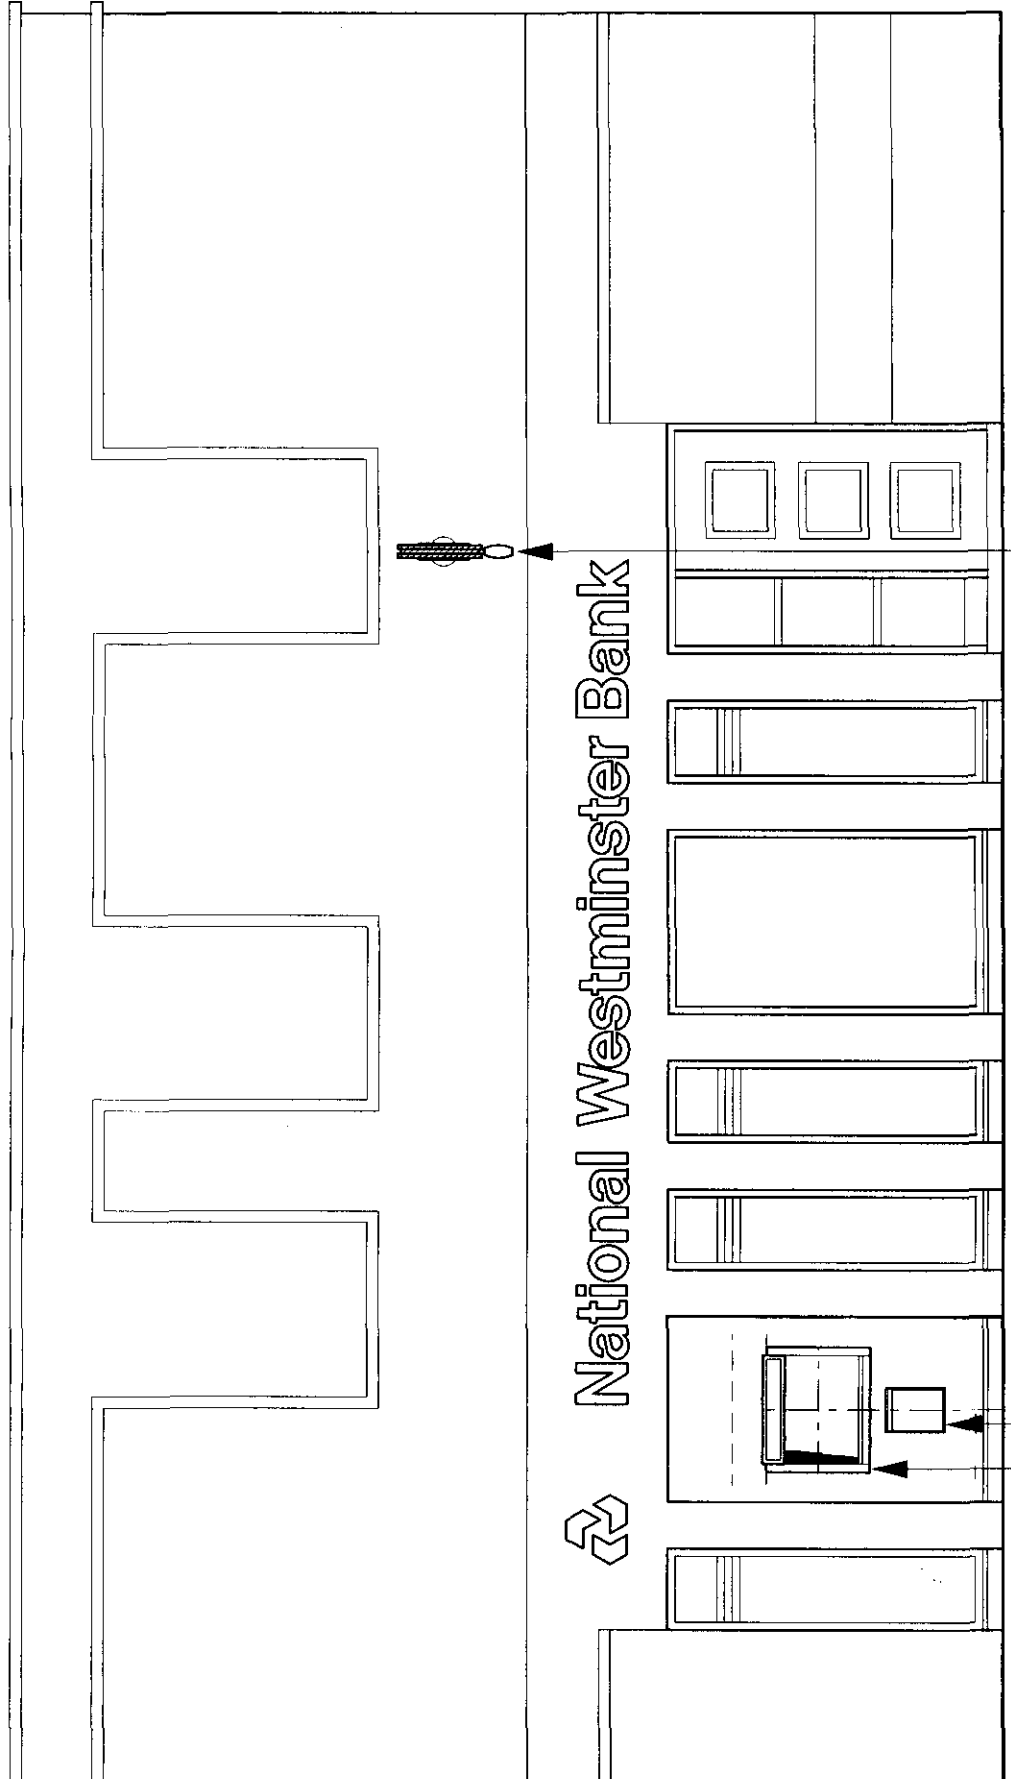

National Westminster Bank

Existing internally illuminated 'Nat West' logo signage. Proposed alterations to incorporate 'Self - service' internally illuminated signage pod, to be suspended from existing signage. (Refer to detail of signage at 'A')

Proposed black coated steel waste slips bin. O/A dims: 300mm wide x 390mm deep. Avg projection from wall 70mm.

Proposed location of new automatic tell machine (Model Ref: 5885 MK2) O/A dims: 845mm wide x 685mm high. ~ ATM TO BE LOCATED IN NEW CAVITY WALL WITH EXISTING BRICKWORK TO MATCH EXISTING AND SET BACK 25MM FROM EXISTING ADJACENT BRICKWORK.

SOUTH HOLLAND HOUSING & PLANNING
03 MAY 1999
Ref: 0447/99

PROJECT: PROPOSED ATM 20 WEST END, HOLBEACH, SPALDING, Lincs		APPROVED: JRB	
CLIENT: NATIONAL WESTMINSTER BANK		DRAWING NO: 3574/A3/109	
DRAWING: PROPOSED ELEVATION		DATE: FEB 99	
PROPERTY REF: 2876		SCALE: 1:50	

SIMONS DESIGN	WITHAM PARK HOUSE WATERSIDE SOUTH LINCOLN LN5 7JP TEL: 01522 882600 FAX 01522 882601	ARCHITECTURE INTERIOR DESIGN
-------------------------	--	------------------------------

THIS DRAWING IS COPYRIGHT AND NO PORTION SHOULD BE USED WITHOUT CONSENT. NO DIMENSIONS ARE TO BE SCALED OFF THIS DRAWING. ALL DIMENSIONS ARE TO BE VERIFIED ON THE SITE.

PROPOSED ELEVATION