

This form of Transfer was approved by HM Land Registry on 24 June 1999

L O R A r

H.M. LAND REGISTRY		LL173116			
ORDNANCE SURVEY PLAN REFERENCE	TF3625	SECTION	K	Scale 1/1250 Enlarged from 1/2500	
ADMINISTRATIVE AREA LINCOLNSHIRE : SOUTH HOLLAND				© Crown Copyright	1998




SPALDING LINC
PE11 1PZ
Telephone: 01775 724141

BOSTON LINC
PE21 6SW
Telephone: 01205 310510

8 THE ROPEWALK
NOTTINGHAM NG1 5DT
Telephone: 0115 9484555


10/8th MG


373

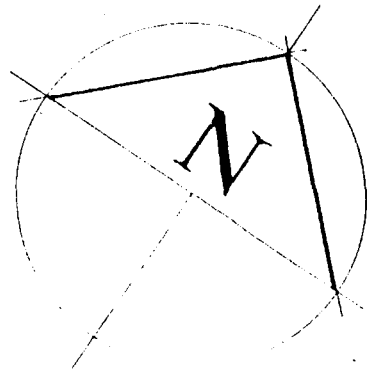


PROPOSED
PLAN

A 17

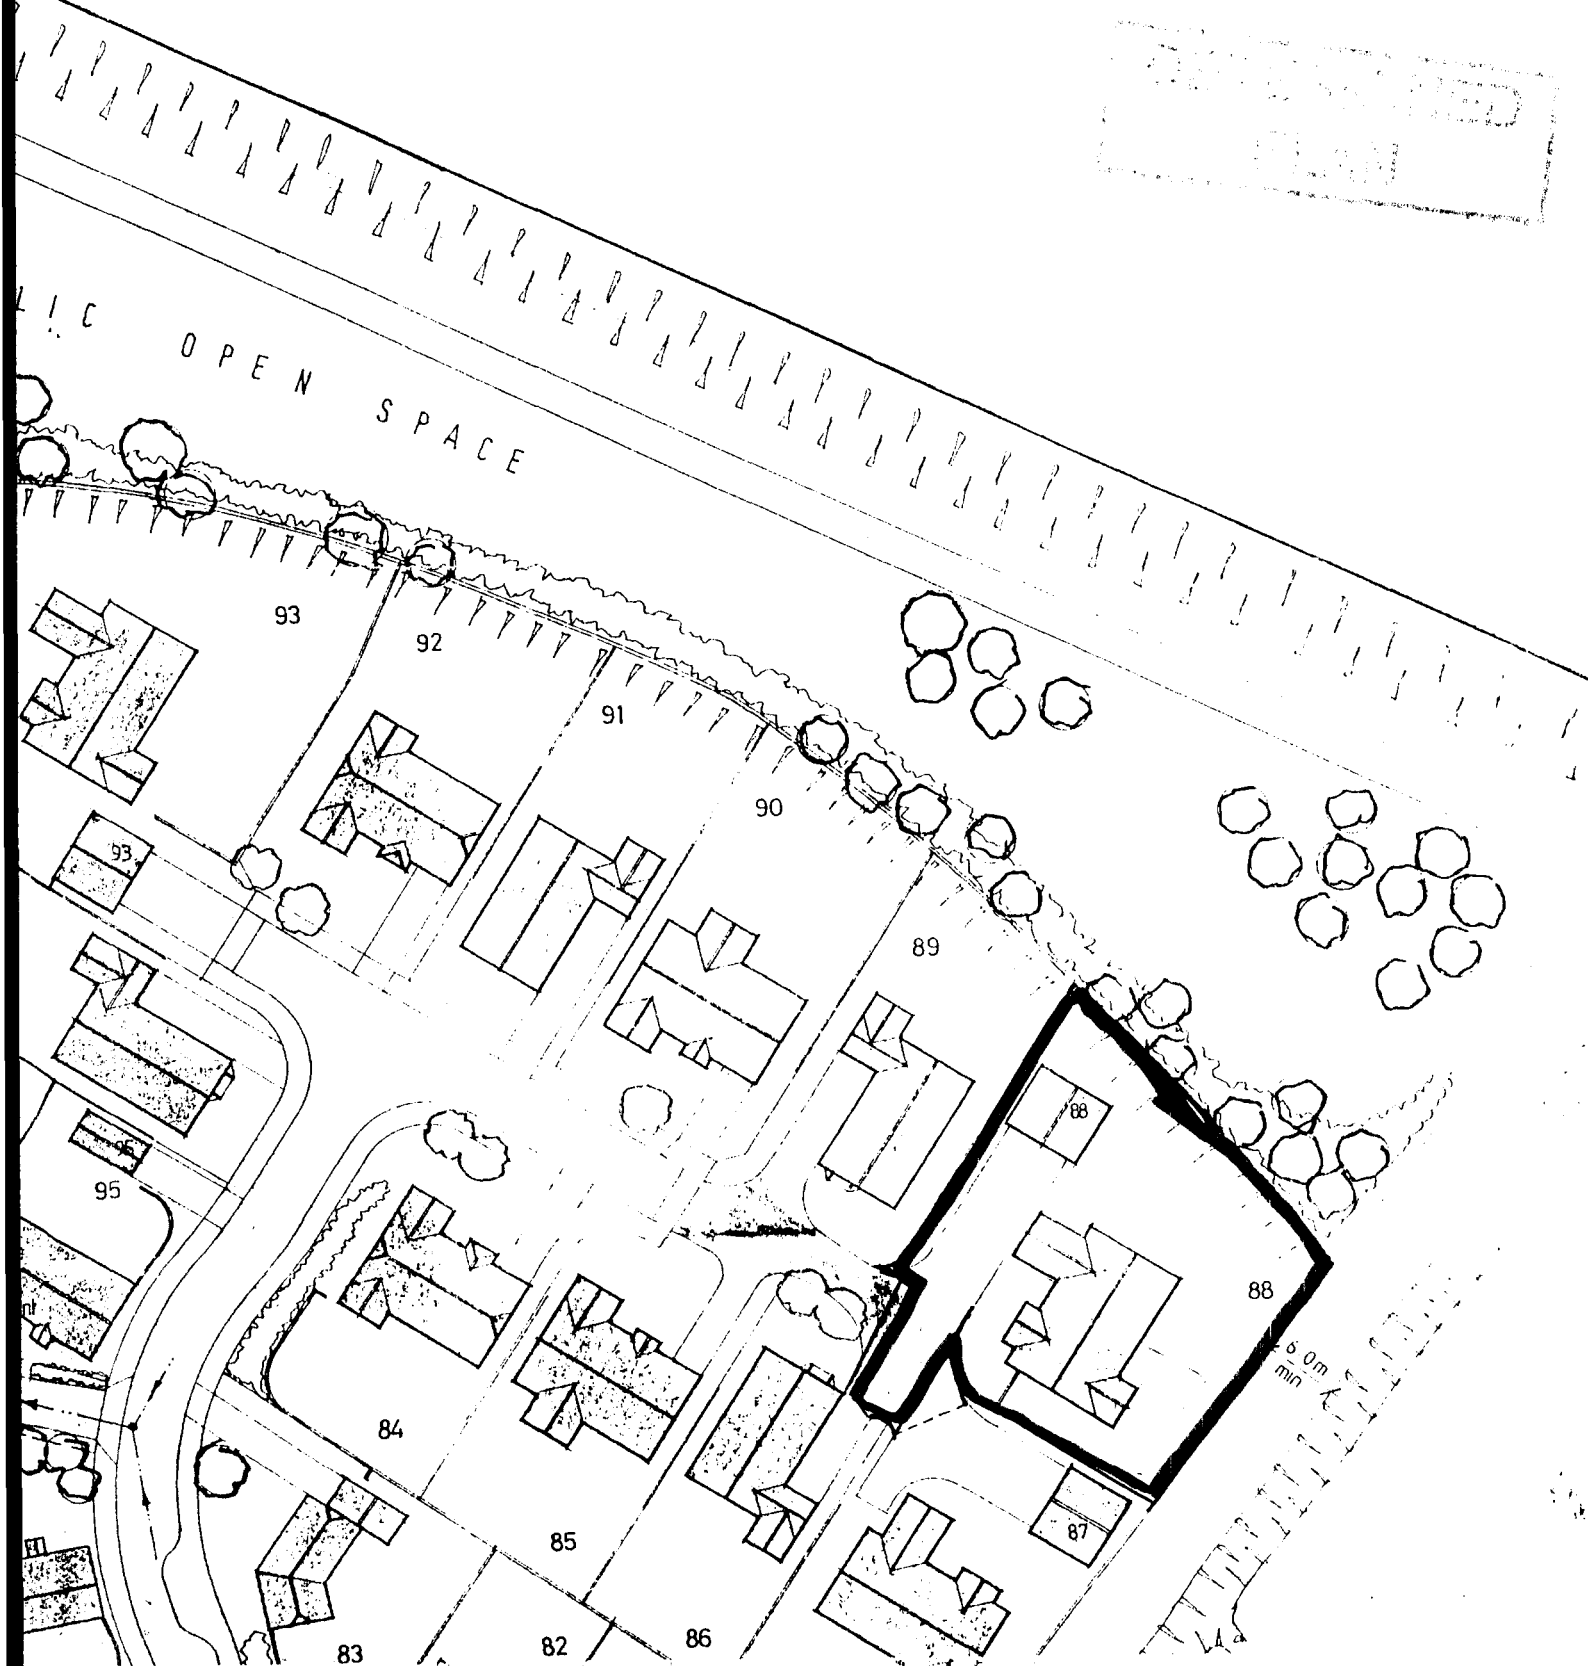


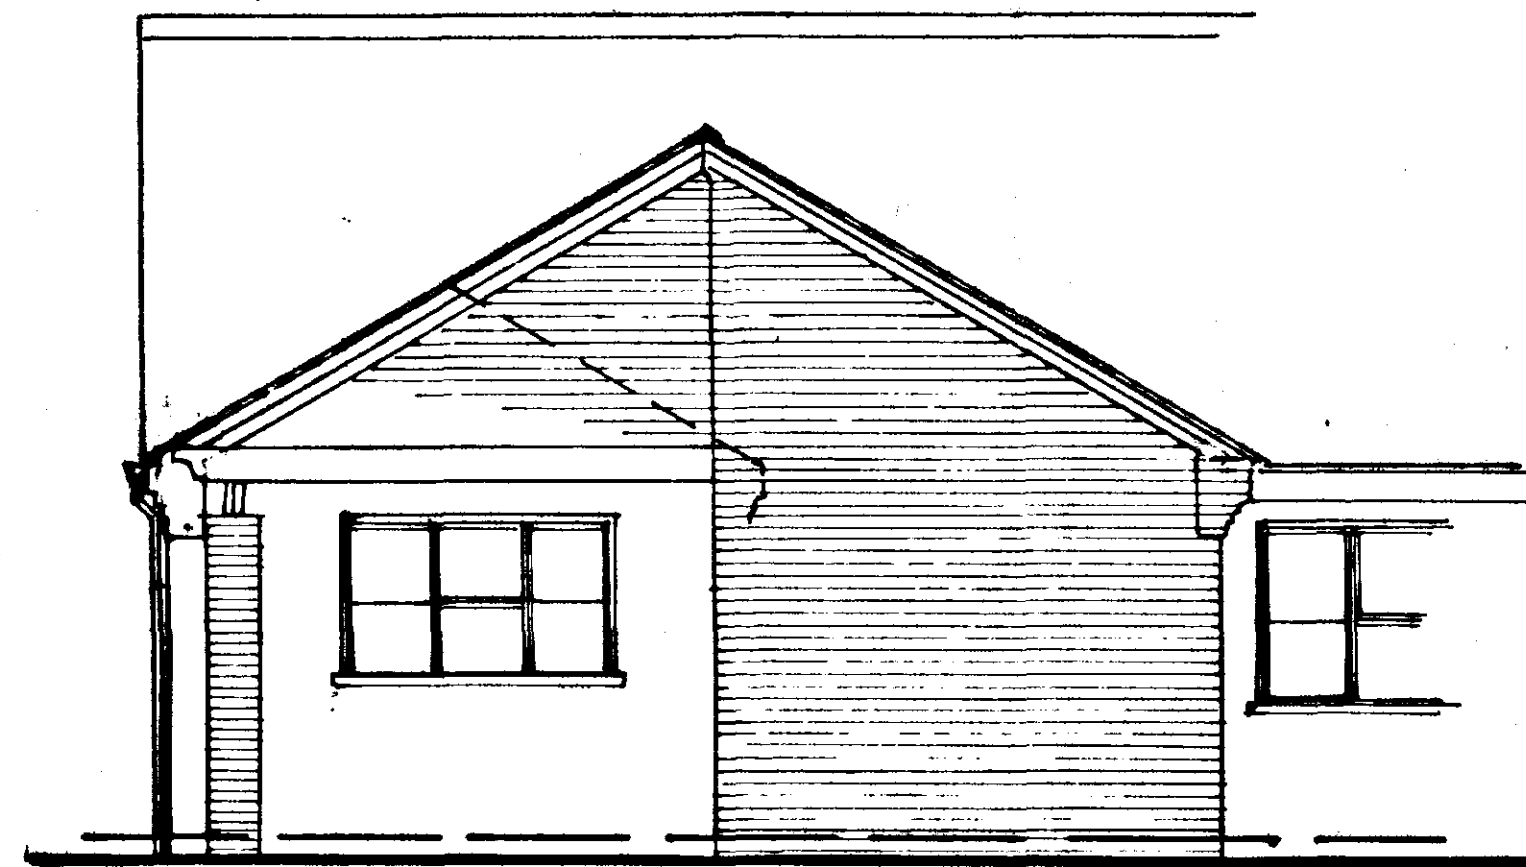


REAR ELEVATION

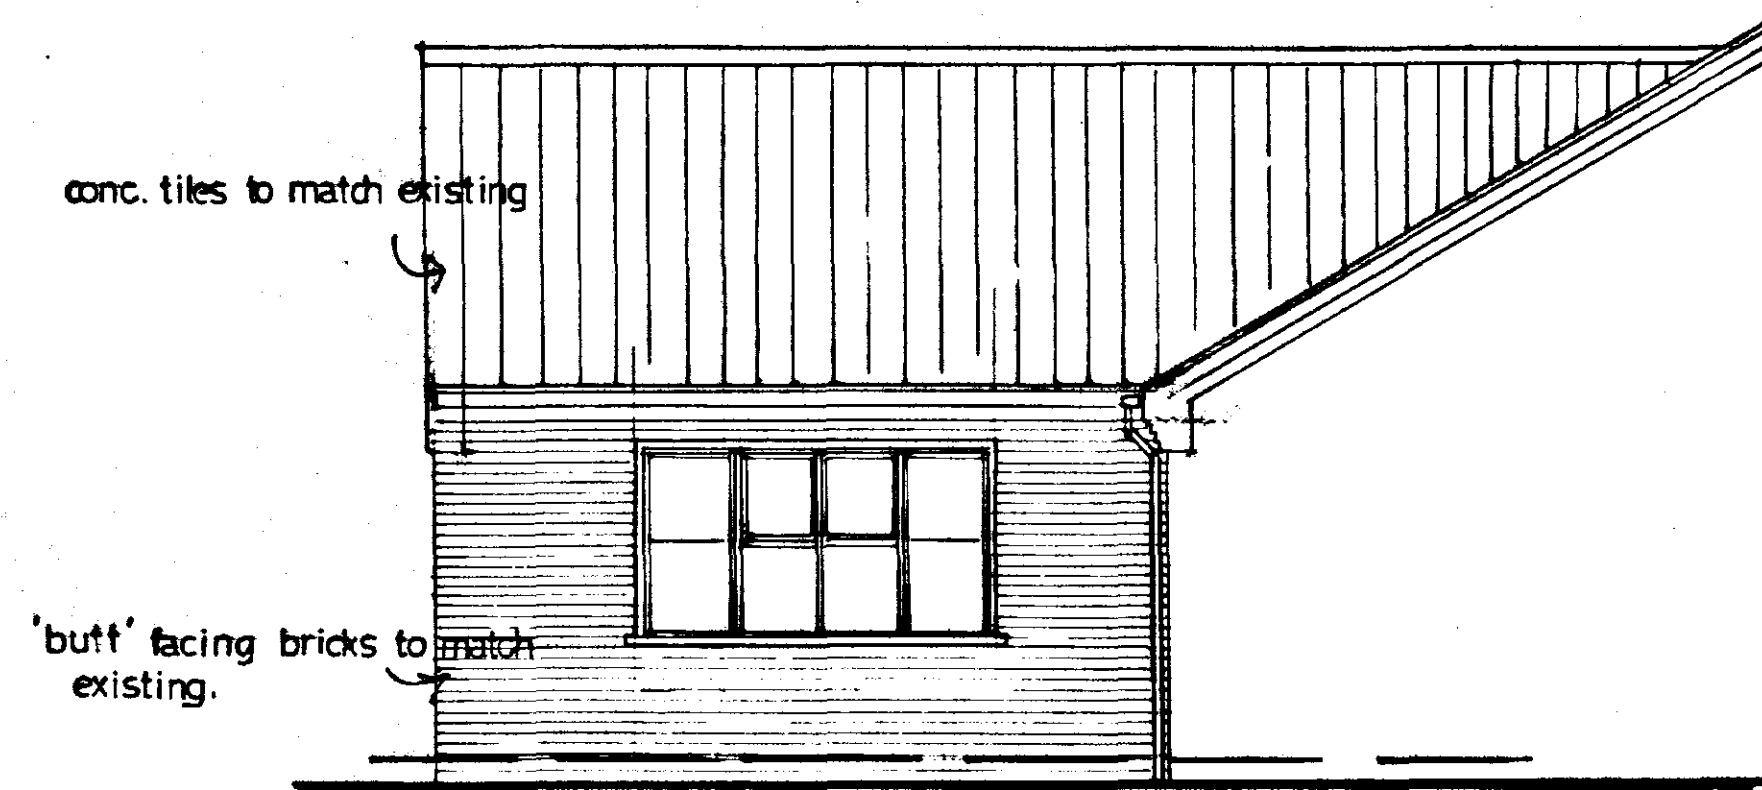


SIDE ELEVATION

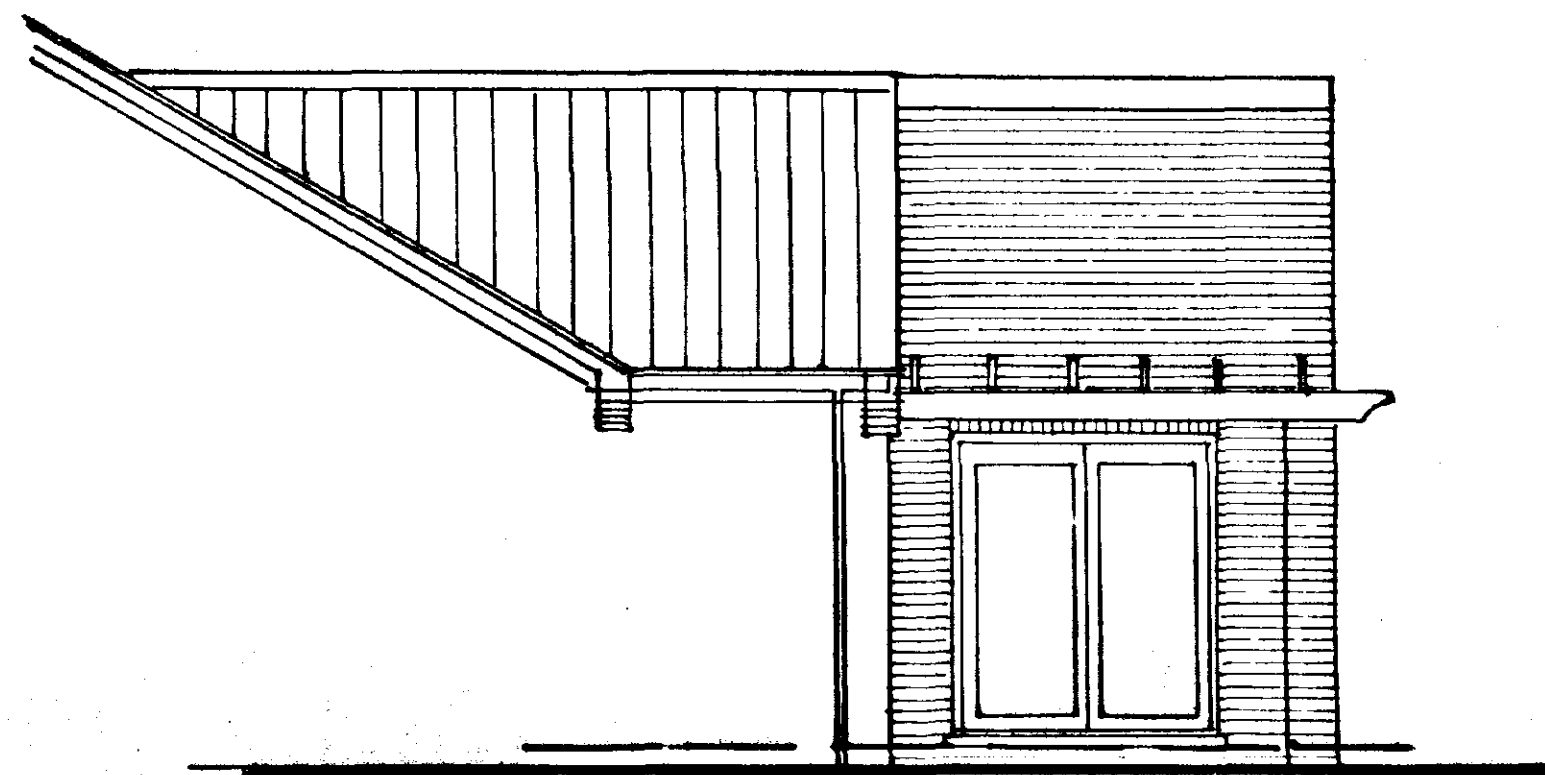

SIDE ELEVATION

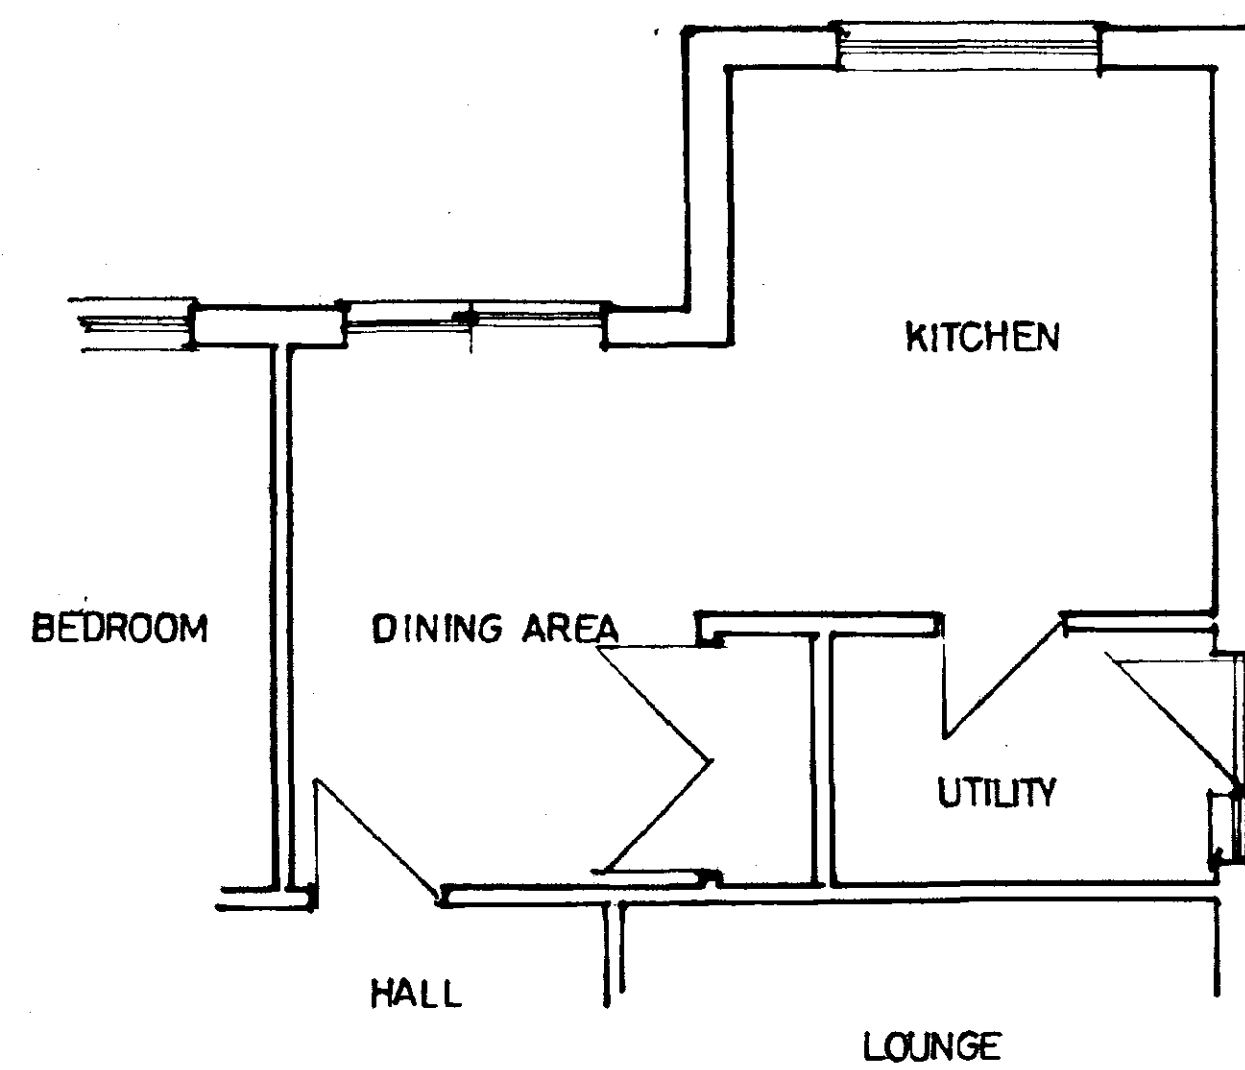

PLAN AS EXISTING

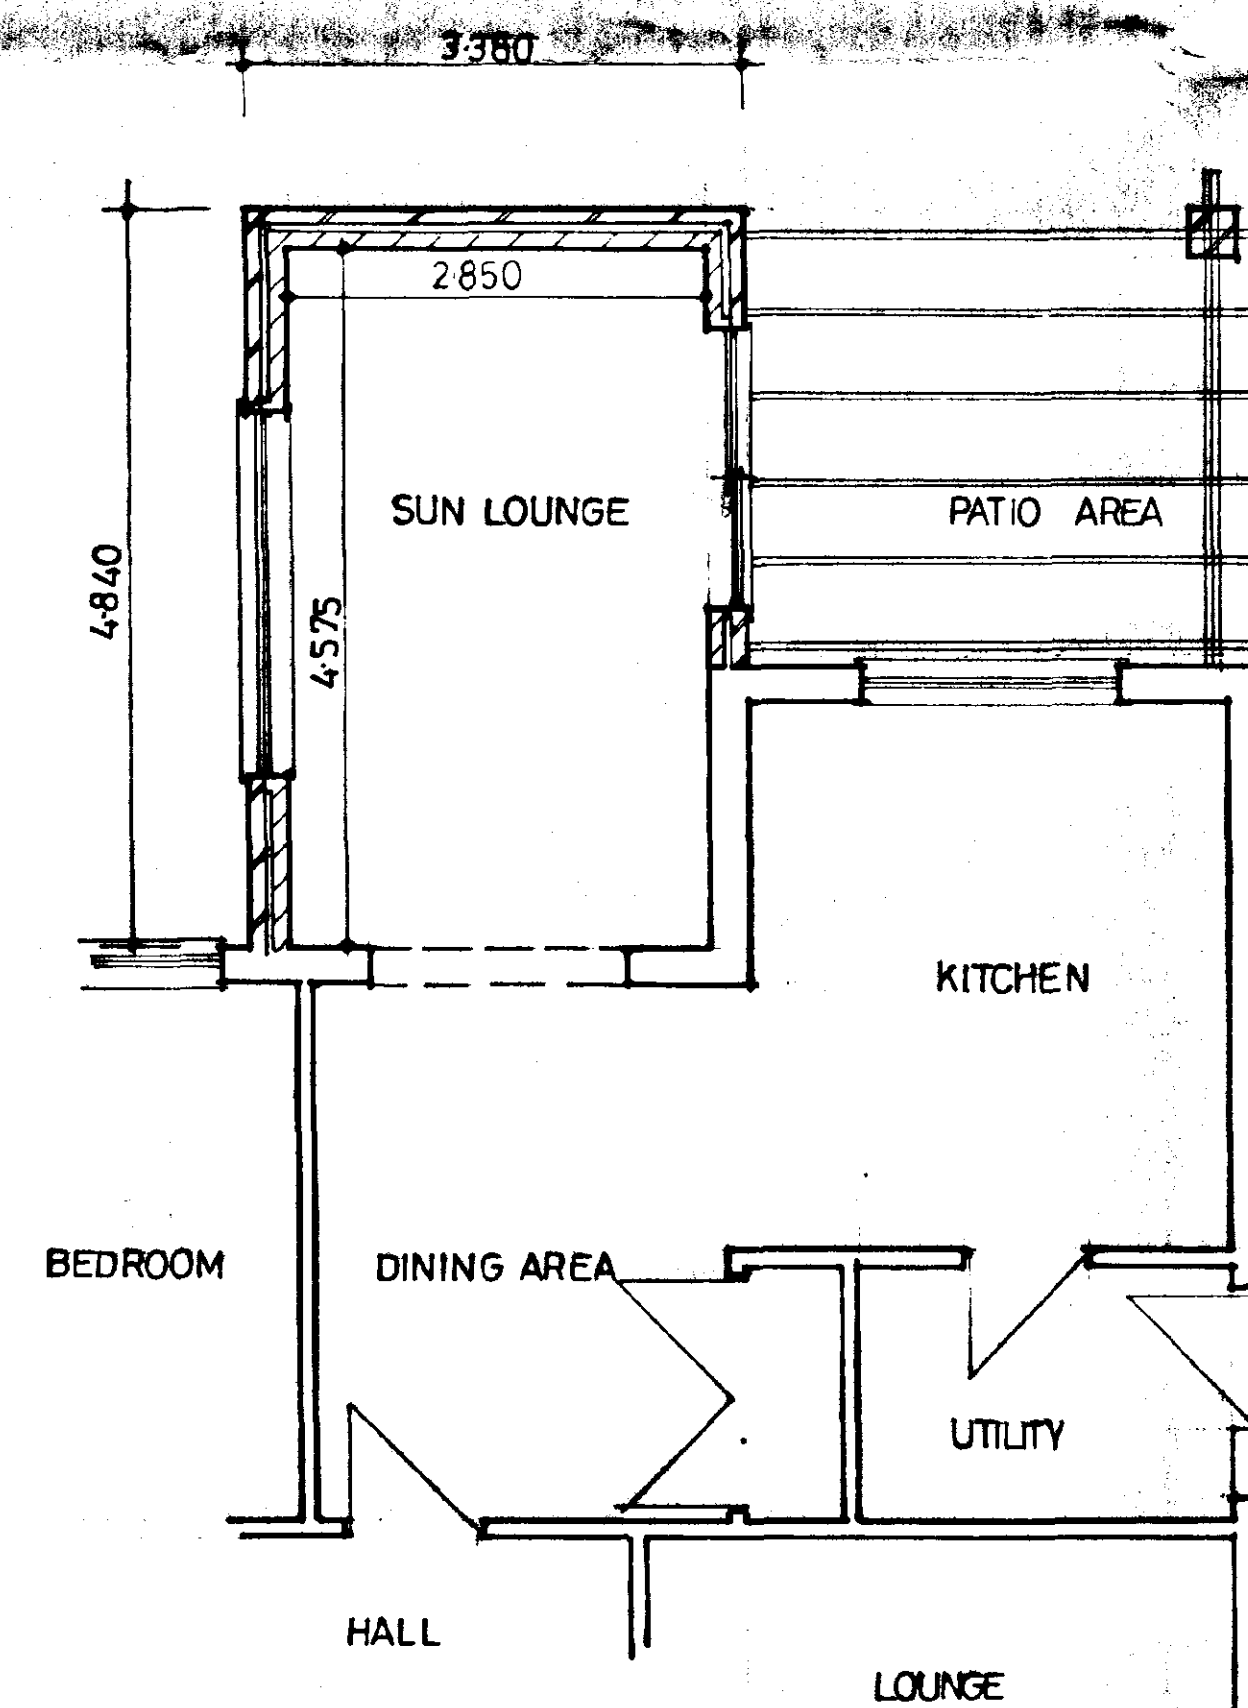

PLAN AS PROPOSED

project: PROPOSED EXTENSION AT REAR OF BUNGALOW

site: 48, MARKET RAISEN WAY,
HOLBEACH, LINGS.

clients: Mr & Mrs J. FISHER.

scale: 1:50.

DETERMINED
PLAN

SOUTH HOLLAND DC
HOUSING & PLANNING
11 APR 2001
Ref: 0449/01