


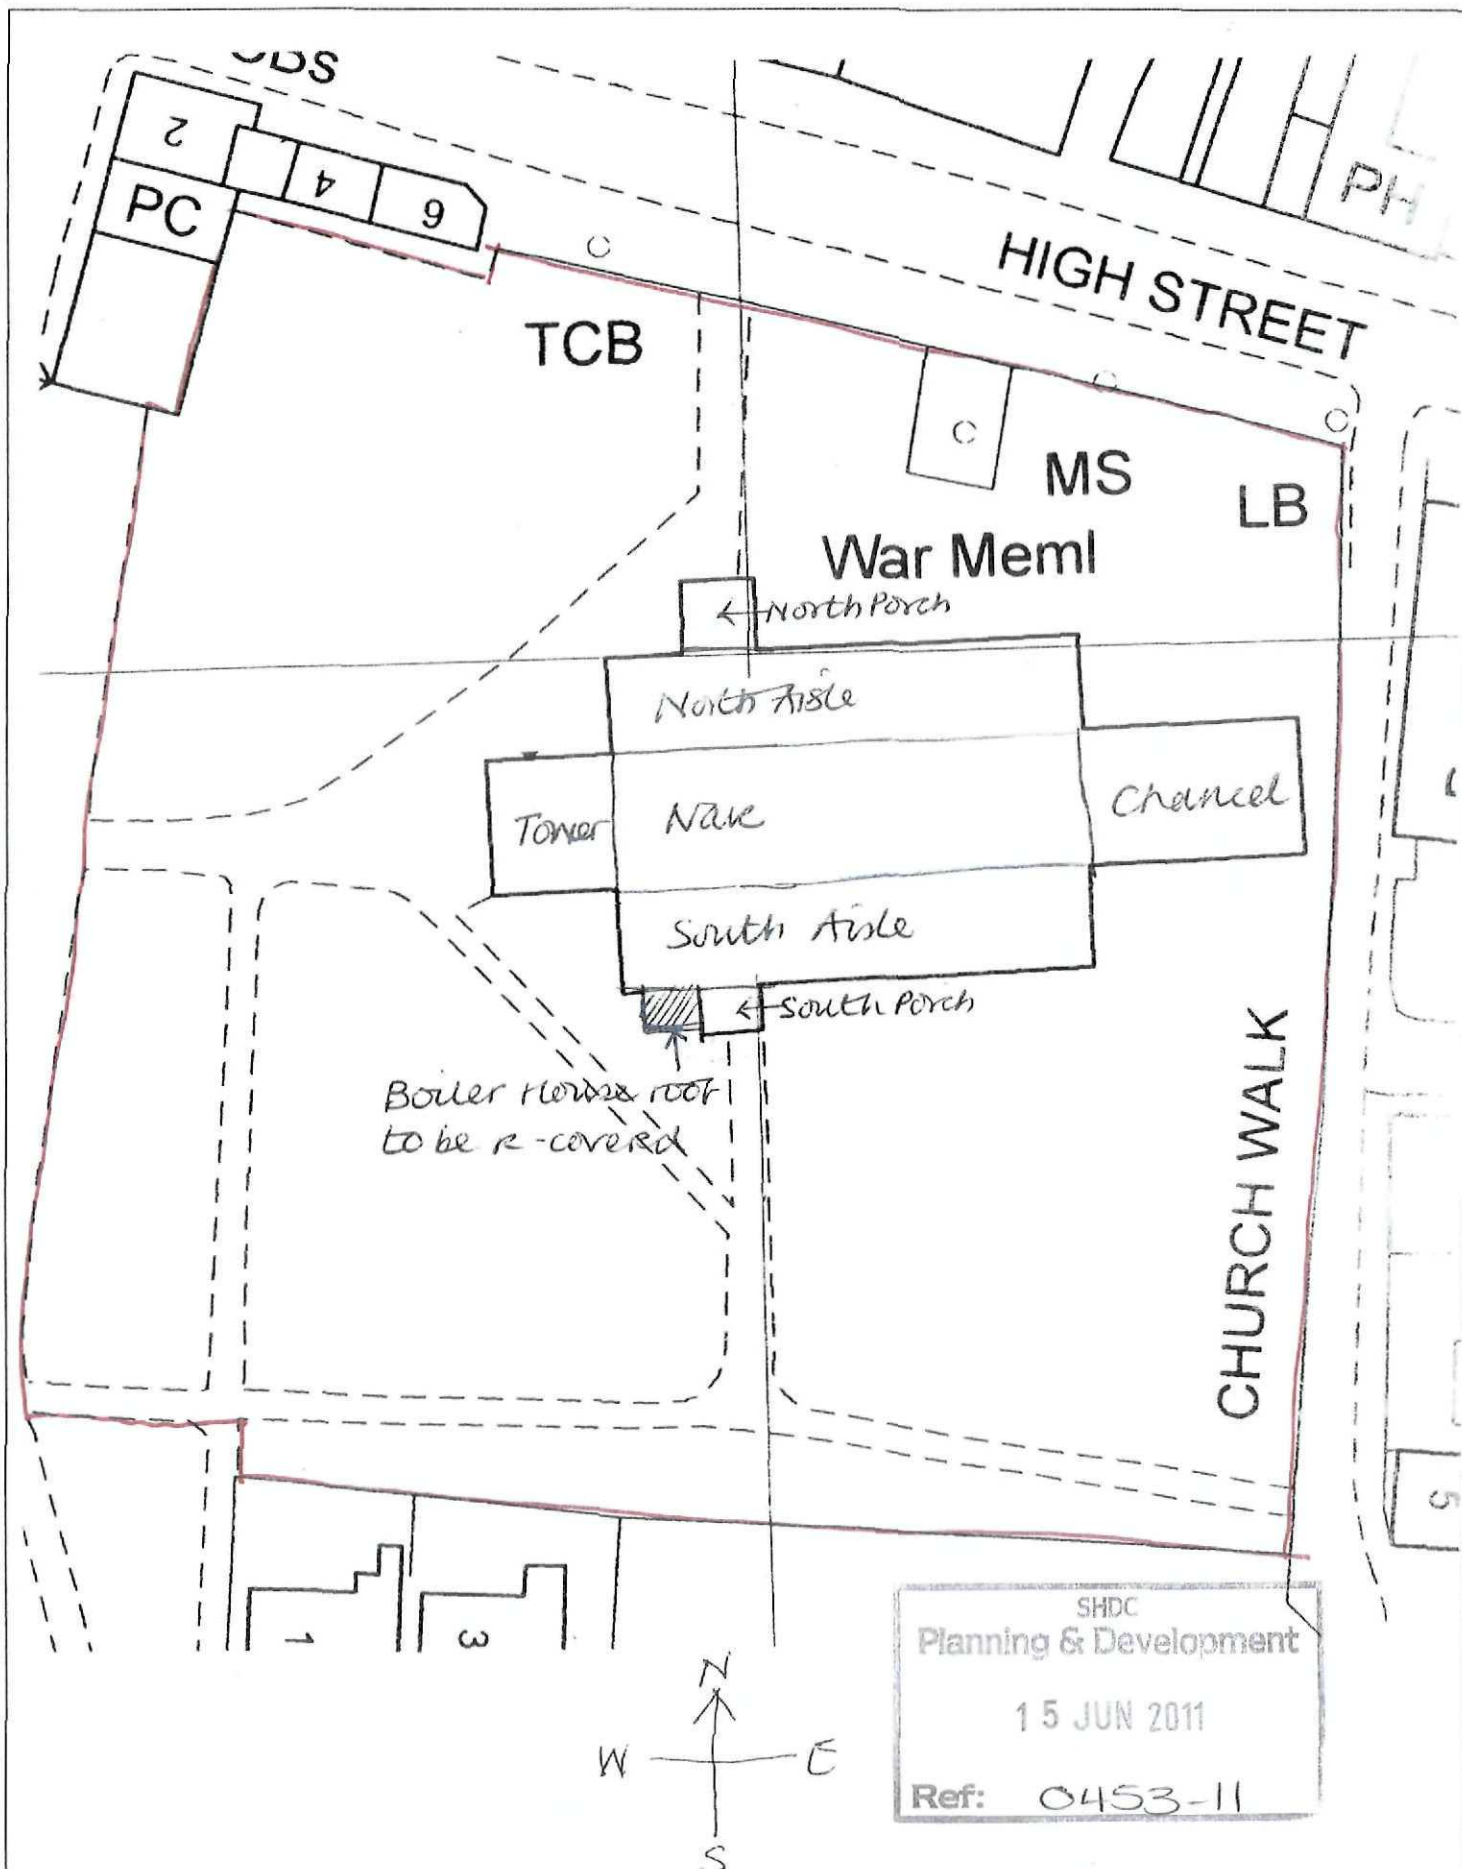

HOLBEACH CHURCH • BOILER HOUSE ROOF BLOCK PLAN/ROOF PLAN

SCALE 1 : 500

PETER MCFARLANE • ARCHITECT • 19 NORTH PARADE GRANTHAM LINCOLNSHIRE NG31 8AT
TEL. 01476-564049 13 JUNE 2011 FAX. 01476-592416