



Site Plan 1:500



Site Plan 1:500

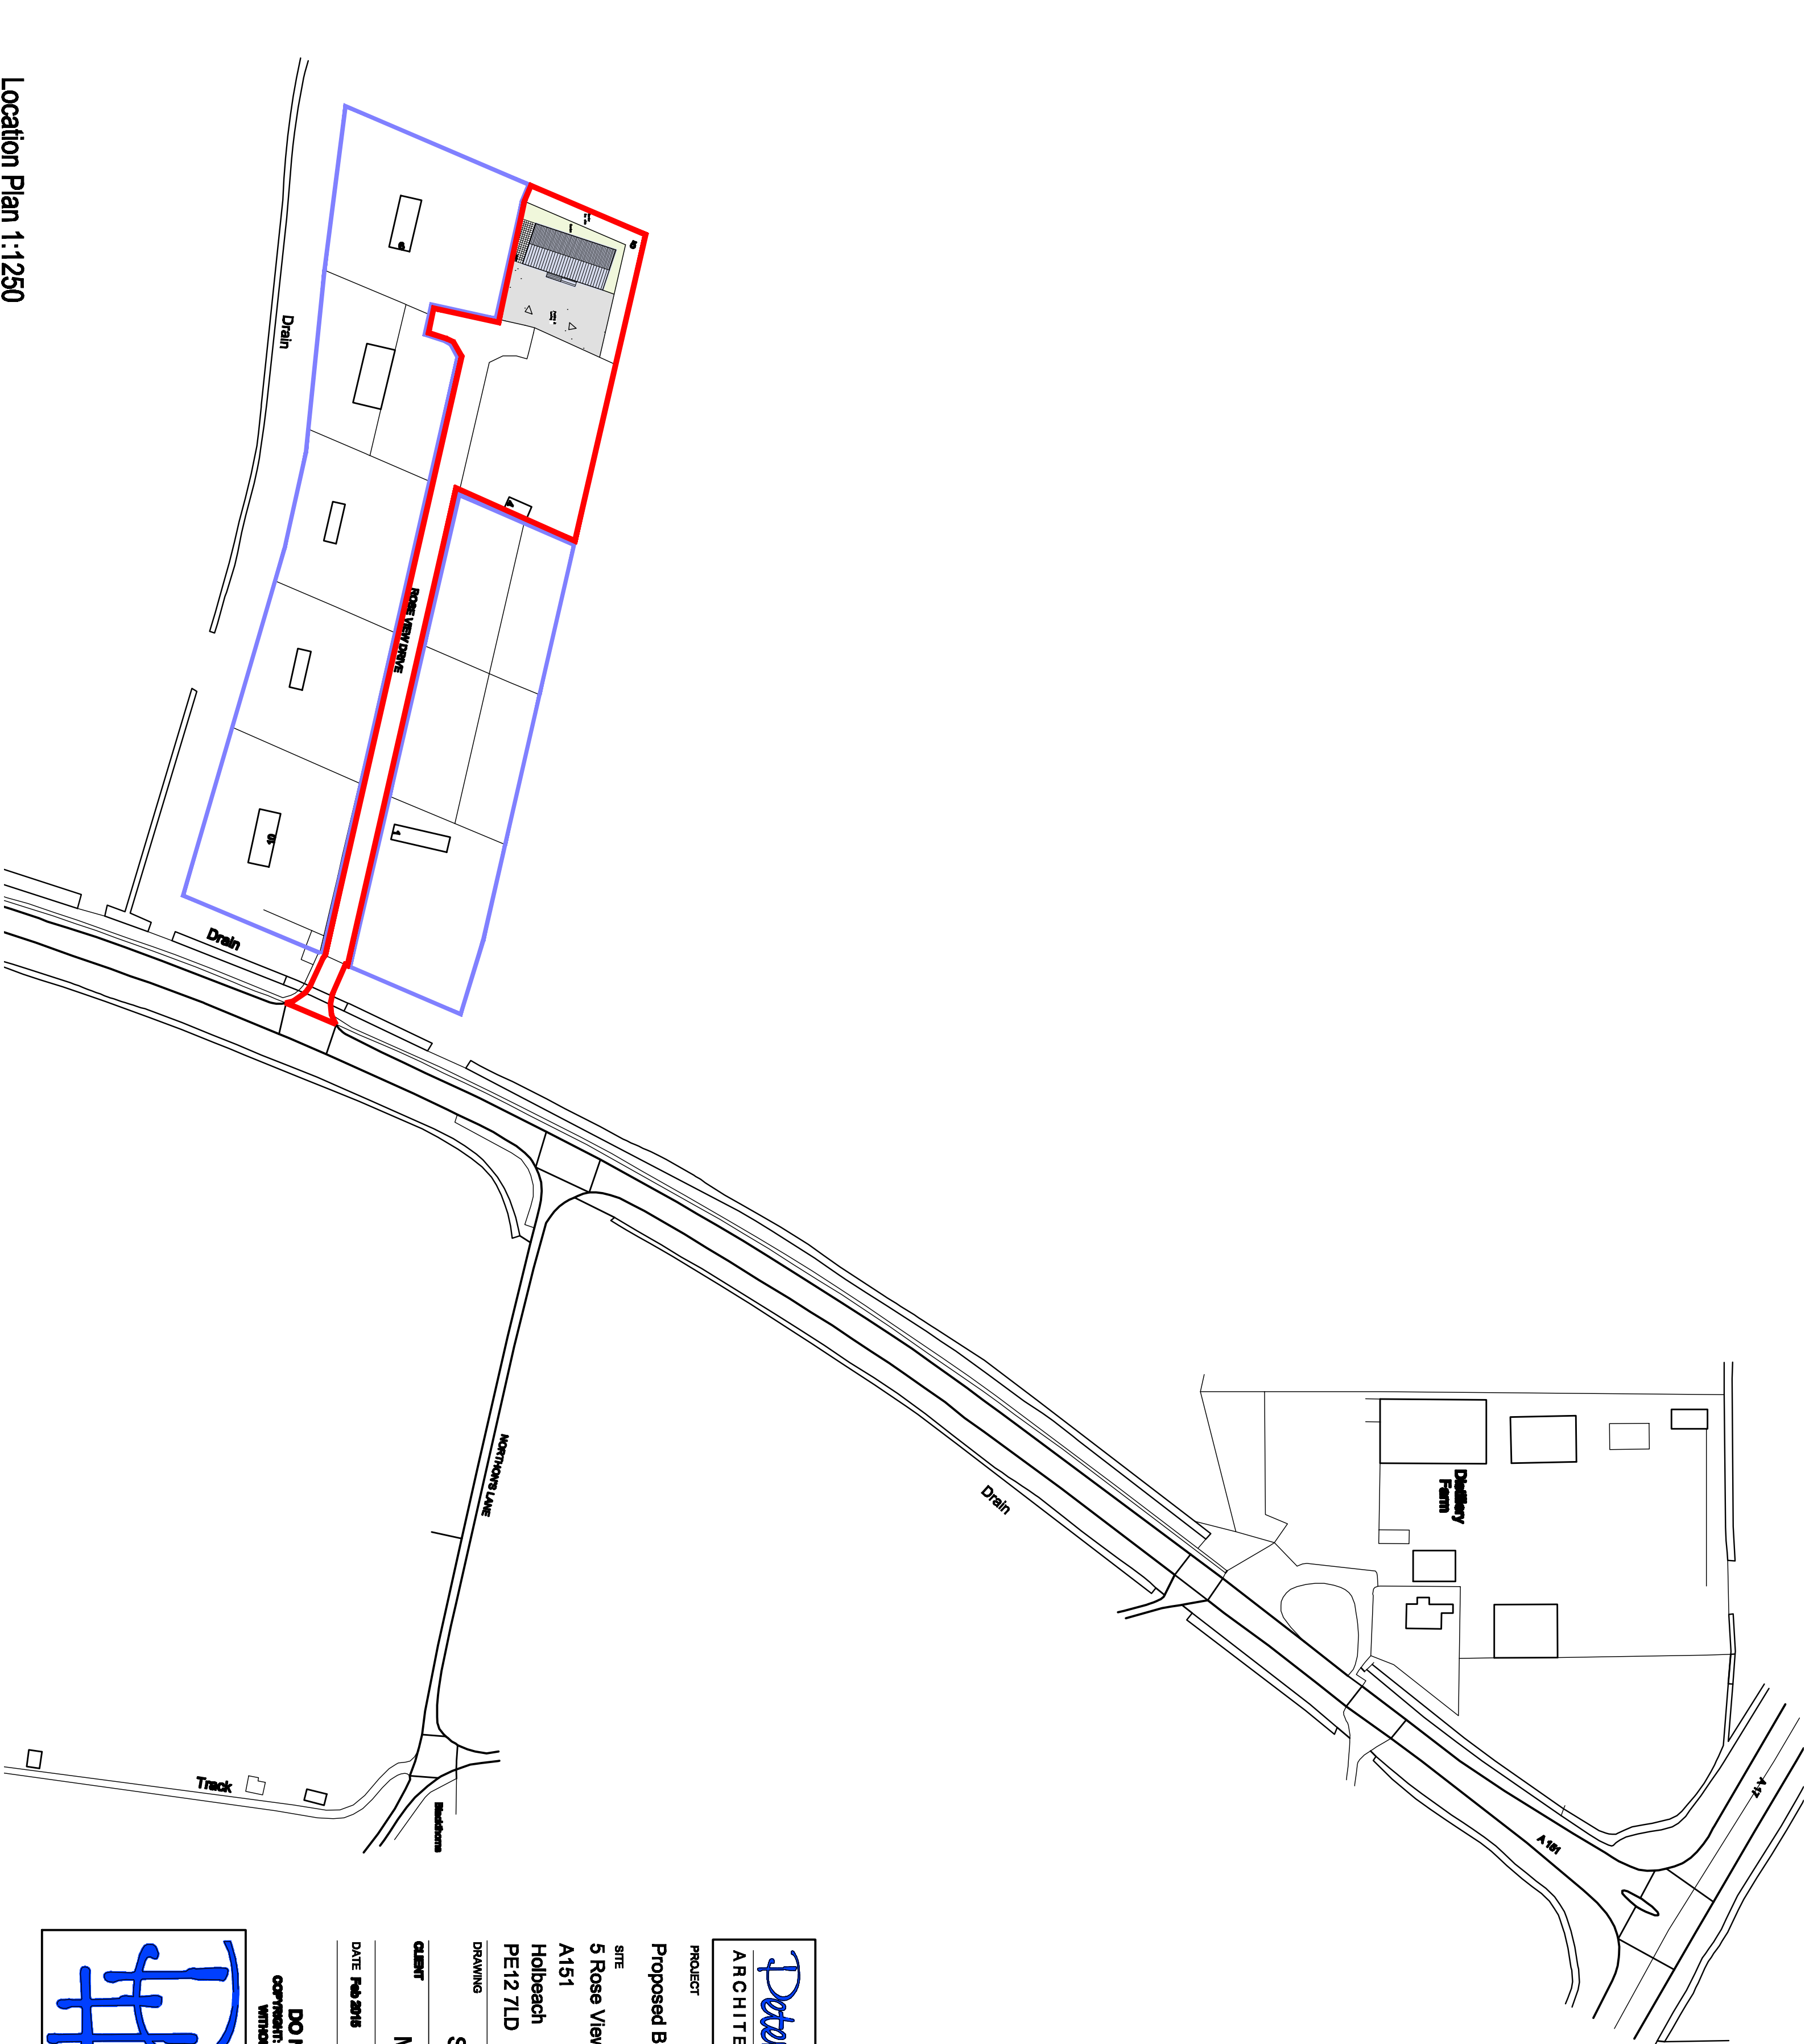

Location Plan 1:1250

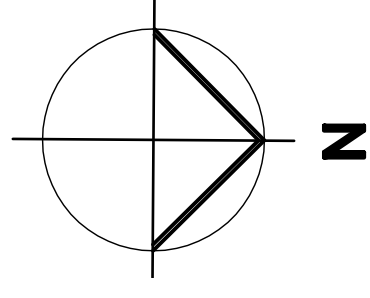

Peter Humphrey Associates Ltd.
ARCHITECTURAL DESIGN AND BUILDING

PROJECT
Proposed Bungalow

SITE
5 Rose View Drive
A151
Holbeach
PE12 7LD

DRAWING
Site and Location Plans

CLIENT
Mr W Gaskin

DATE Feb 2018 SCALE As Shown JOB No. 5282

DO NOT SCALE FROM THIS DRAWING
COPYING THIS DRAWING FOR ANY PURPOSE IS STRICTLY FORBIDDEN
WITHOUT THE CONSENT OF PETER HUMPHREY ASSOCIATES

Peter Humphrey Associates
ARCHITECTURAL DESIGN AND BUILDING
TELEPHONE: 01945 466 886
FAX: 01945 466 433
E-MAIL: info@peterhumphrey.co.uk
31 COO WALKER, WILSON, COLES & PETERING

Building
Building Regulations Approved
Planning Permission Approved
Conservation Area

The logo for Peter Humphrey Associates Ltd. is a stylized blue 'H' with a crossbar, and the word 'Architectural' in a blue serif font below it.