




Front Elevation 1:100

Side Elevation 1:100

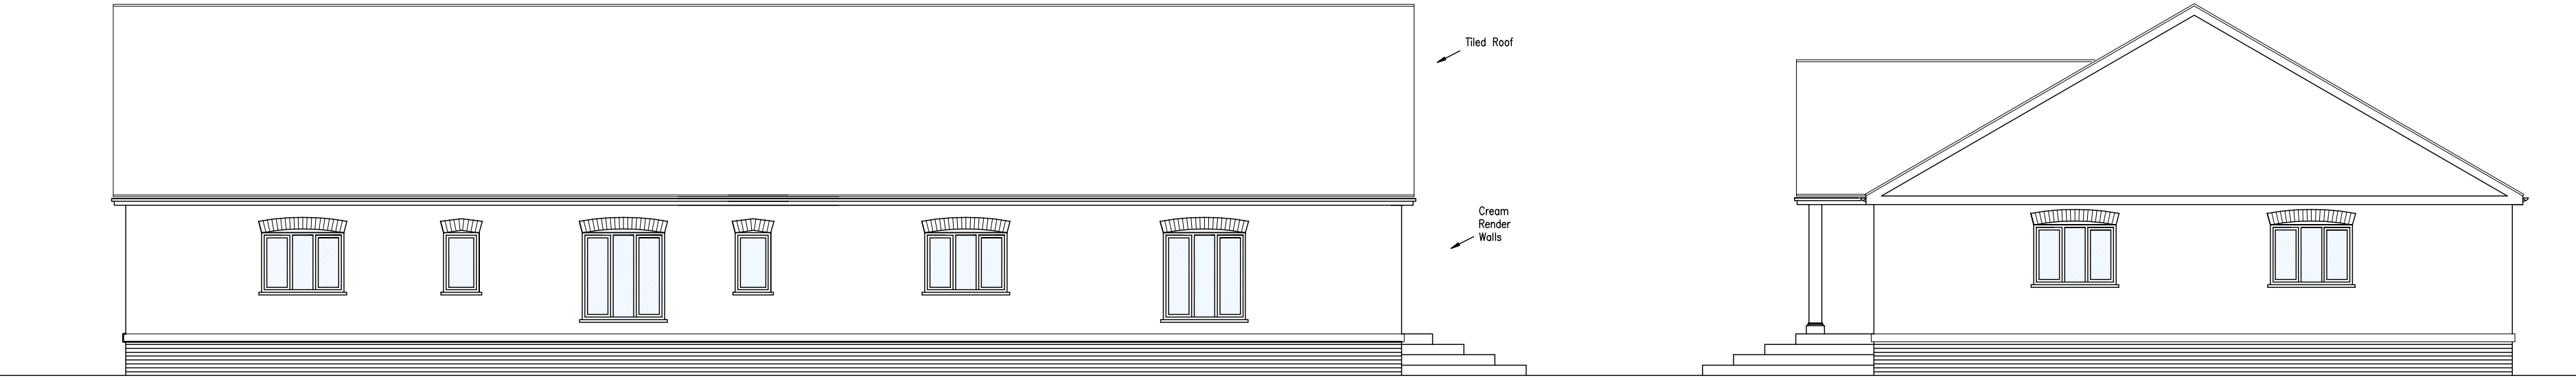


Rear Elevation 1:100

Side Elevation 1:100

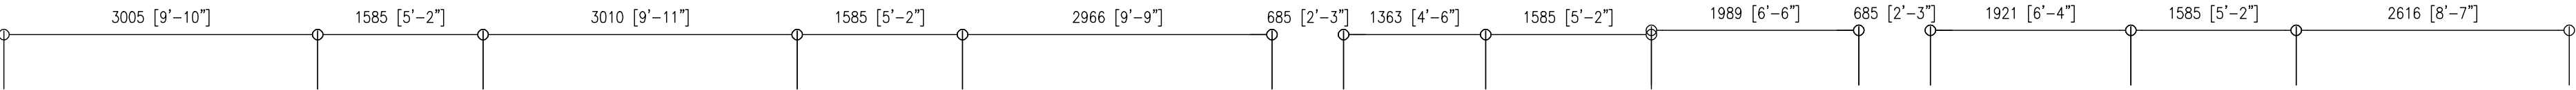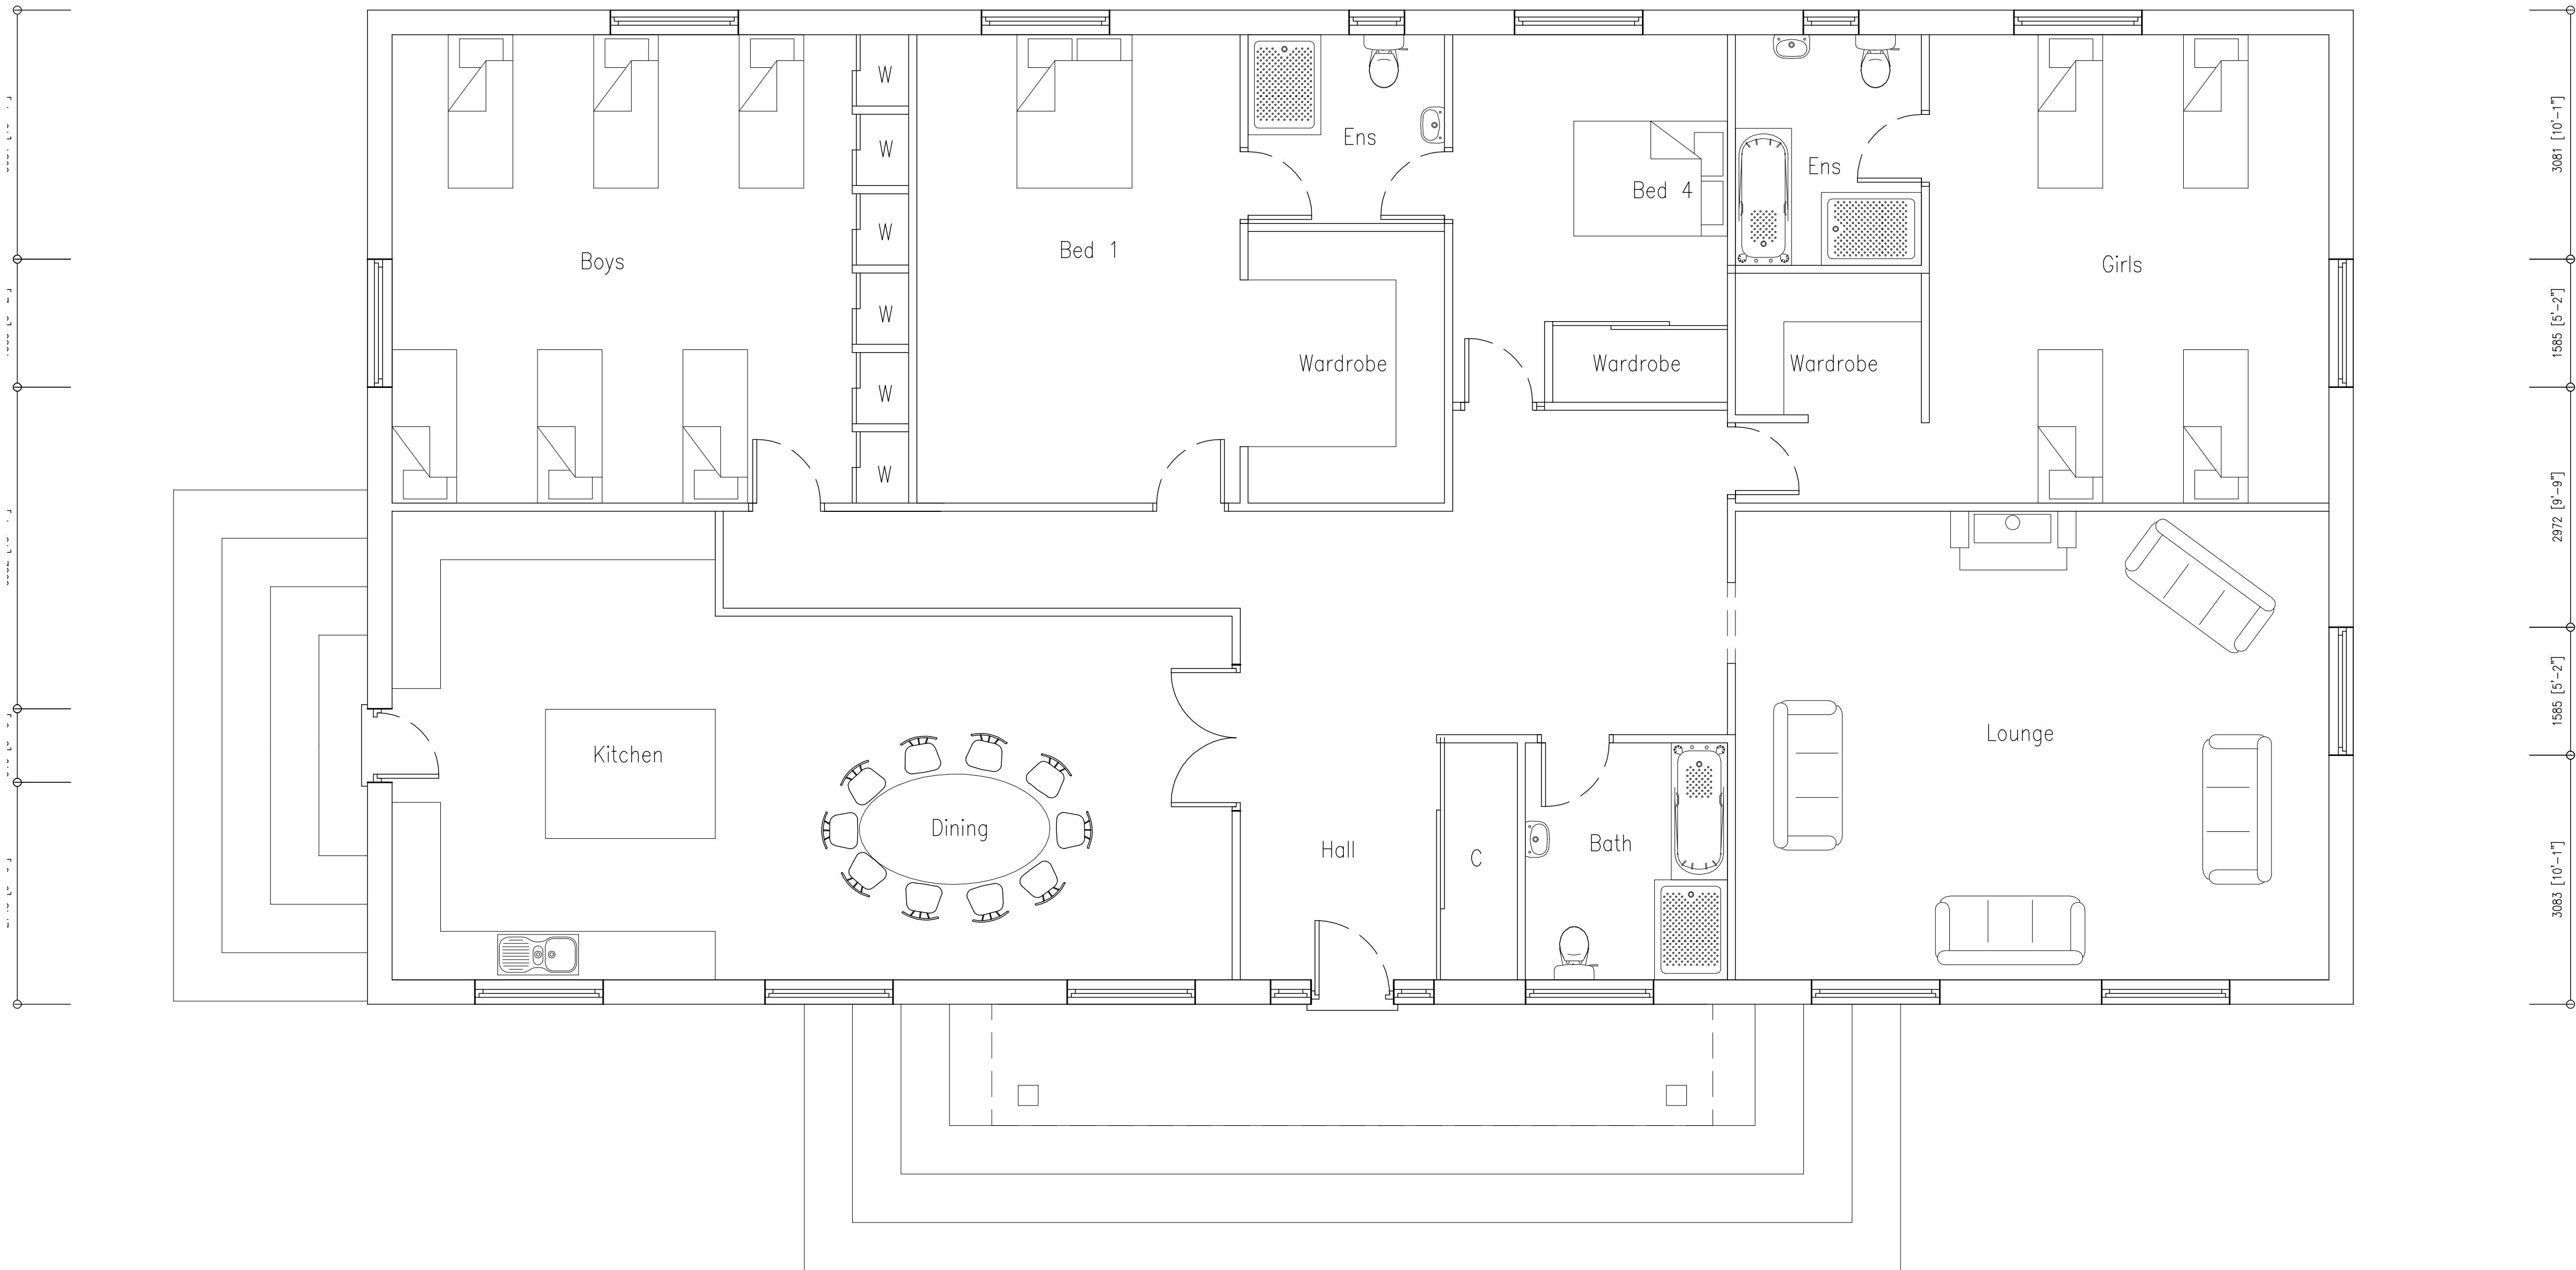

Proposed Floor Plan 1:50

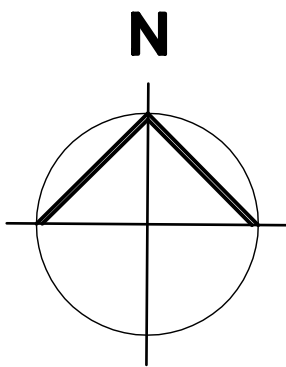

Peter Humphrey Associates Ltd.
ARCHITECTURAL DESIGN AND BUILDING

PROJECT
Proposed Bungalow

SITE
5 Rose View Drive
A151
Holbeach
PE12 7LD

DRAWING
Proposed Plan

CLIENT
Mr William Gaskin

DATE: March 2016 SCALE: As Shown JOB No. 5282-PL01a

DO NOT SCALE FROM THIS DRAWING
COPYRIGHT: THIS DRAWING MUST NOT BE ISSUED, LOANED OR COPIED
WITHOUT THE CONSENT OF PETER HUMPHREY ASSOCIATES



Peter Humphrey Associates
ARCHITECTURAL DESIGN AND BUILDING
TELEPHONE: 01945 486 866
FAX: 01945 486 433
E-MAIL: info@peterhumphrey.co.uk
31 OLD MARKET WISBECH CAMBS PE13 1NS



Building
Design Awards
National Excellence Award
Category Winner 08.09.10
Overall Winner 2010