



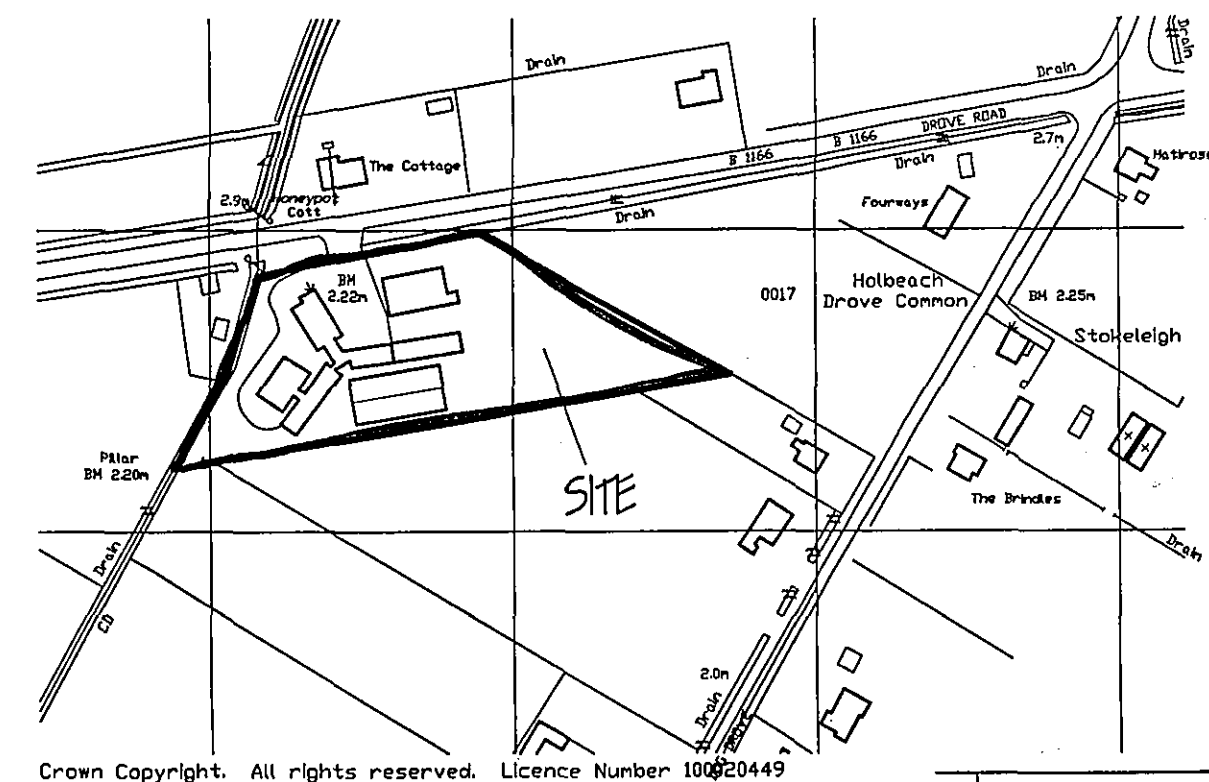

LOCATION PLAN 1/ 2500

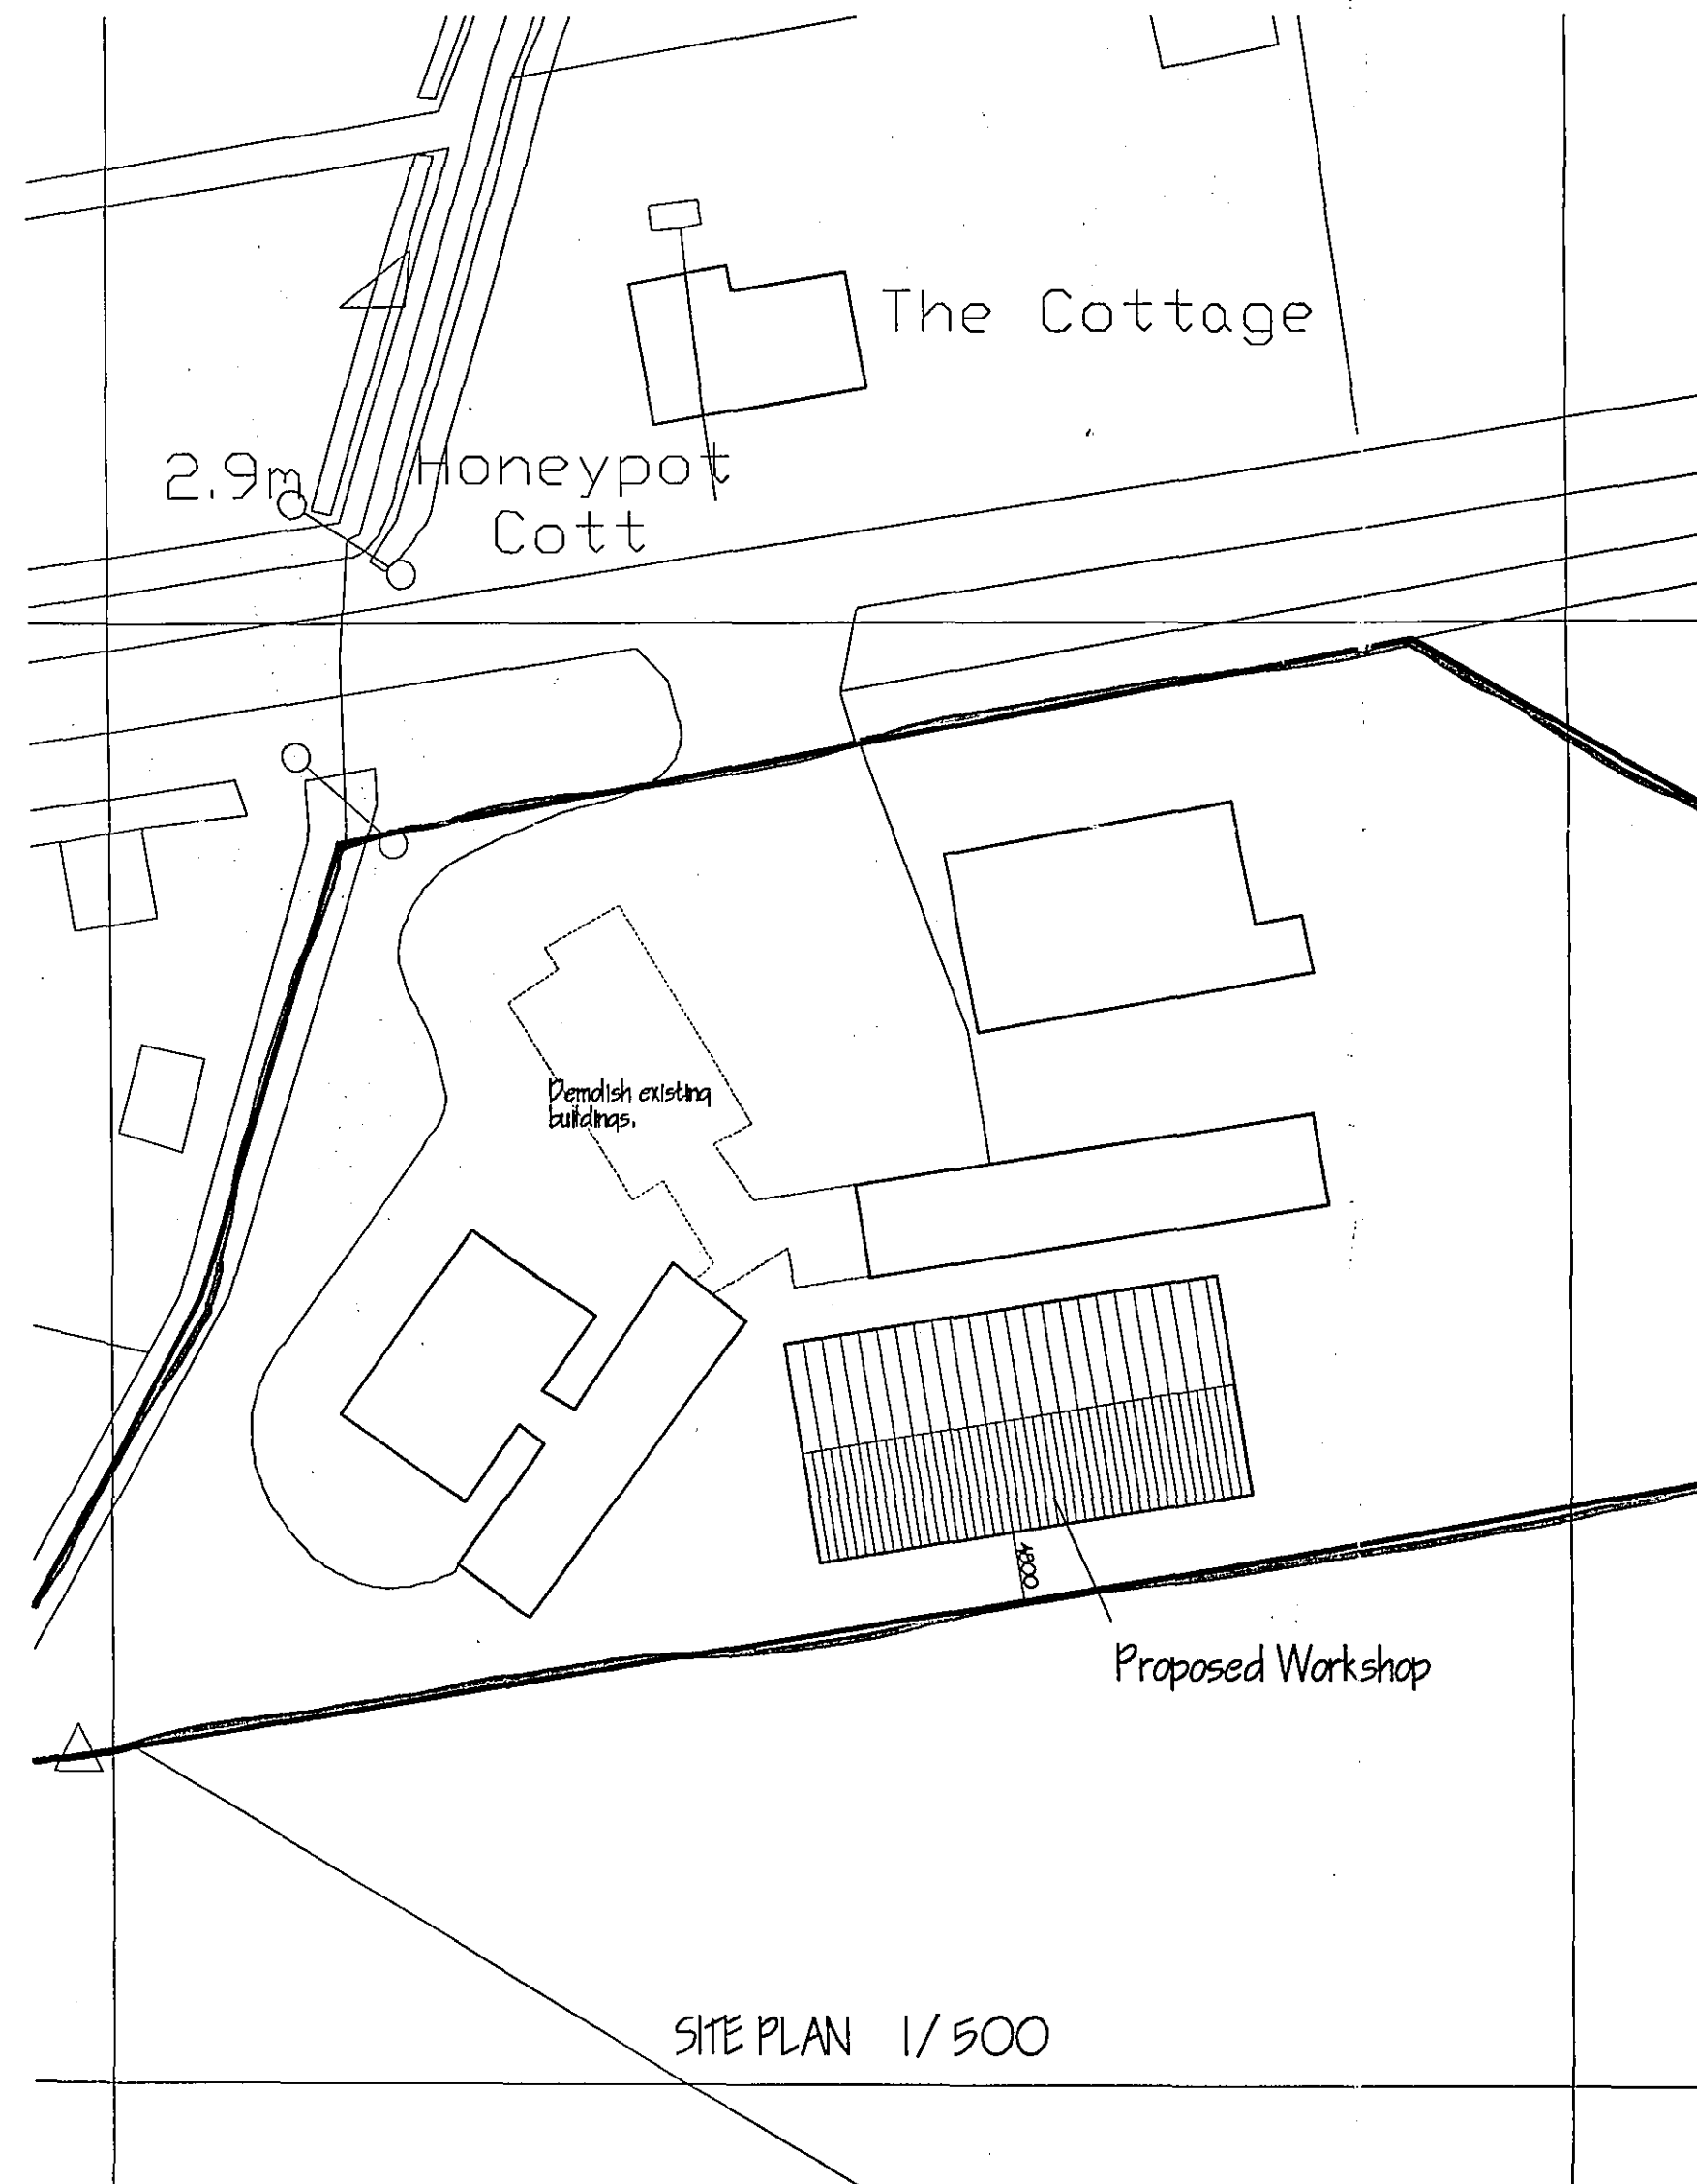

**DETERMINED
PLAN**

SHDC
PLANNING & DEVELOPMENT
31 MAR 2006
Ref. 0458106

G. R. MERCHANT LENO AMOR FWD ARCHITECTURAL, STRUCTURAL AND LAND DRAINAGE CONSULTANTS Unit 4, Wrights House 124 Park Road, Holbeach, Spalding, Lincs. PE12 7EE Tel: 01405 480800 Fax: 01405 480744 E-Mail: G. R. Merchant & Merchant, PE. Co. UK	
Project PROPOSED WORKSHOP MAIN ROAD HOLBEACH DROVE PE12 0ZE	
Client ROCK CONSTRUCTION LTD	
Drawing LOCATION & SITE PLANS	
Job Ref. 1317-06	Drawing No. 01
Date MAR '06	Drawn SLH
Scales AS INDICATED	
DO NOT SCALE FROM THIS DRAWING This drawing is prepared and used for the purpose of providing information only and is not intended to be used for any other purpose. The Designer/Consultant is not responsible for any errors or omissions in this drawing. The user of this drawing is advised to check the accuracy of the information provided and to consult the Designer/Consultant for any further information. The Designer/Consultant is not responsible for any errors or omissions in this drawing. The user of this drawing is advised to check the accuracy of the information provided and to consult the Designer/Consultant for any further information.	